




THIS DRAWING IS PROTECTED BY COPYRIGHT AND MUST NOT BE COPIED OR REPRODUCED WITHOUT THE WRITTEN CONSENT OF HAWTHORN ESTATES LIMITED. NO DIMENSIONS ARE TO BE SCALED FROM THIS DRAWING. ALL DIMENSIONS AND SIZES TO BE CHECKED ON SITE. NORTH POINTS SHOWN ARE INDICATIVE. ©

SITE SPECIFIC HAZARDS

IN ACCORDANCE WITH THE REQUIREMENTS OF THE CDM REGULATIONS 2015 THE FOLLOWING SIGNIFICANT RESIDUAL HAZARDS HAVE NOT BEEN DESIGNED OUT OF THIS PROJECT AND MUST BE TAKEN INTO CONSIDERATION BY CONTRACTORS PLANNING TO UNDERTAKE THE WORKS SHOWN ON THIS DRAWING:

SCALE 1:100

 

STRUCTURE REMOVED

NEW STRUCTURE

FLOOR AREA 207 SQM (2228 SQFT) GIA
PLUS DOUBLE GARAGE AND BIN/LOG ST

REV.B 220522	PLANNING ISSUE	RSL
REV.A 220331	UPDATED	RSL
REV. DATE	NOTES	INIT.

CLIENT / PROJECT
J.BUCKLEY PROPERTIES
HOLLYMOUNT FARM
GREENMOUNT

DRAWING TITLE
PROPOSED SHIPPON
TYPE 5

STATUS
PLANNING

DATE	DRAWN	SCALE @ A3
MAR 22	RSL	1:100

PROJECT NUMBER	PLAN / BUILD	TYPE	NUMBER	REVISION LETTER
----------------	--------------	------	--------	-----------------


DRAWING NO.
107 PLN P 06 B

Site Location Plans	L	GA Plans	P	Elevations	E
Sections	S	Details	D	Prefix: Colour	C

HAWTHORN DESIGN PARTNERSHIP

HAWTHORN ESTATES LTD
LUMB, ROSSENDALE, BB4 9ND
T. 08453 900 444

E. design@hawthorn-estates.co.uk
www.hawthorn-estates.co.uk

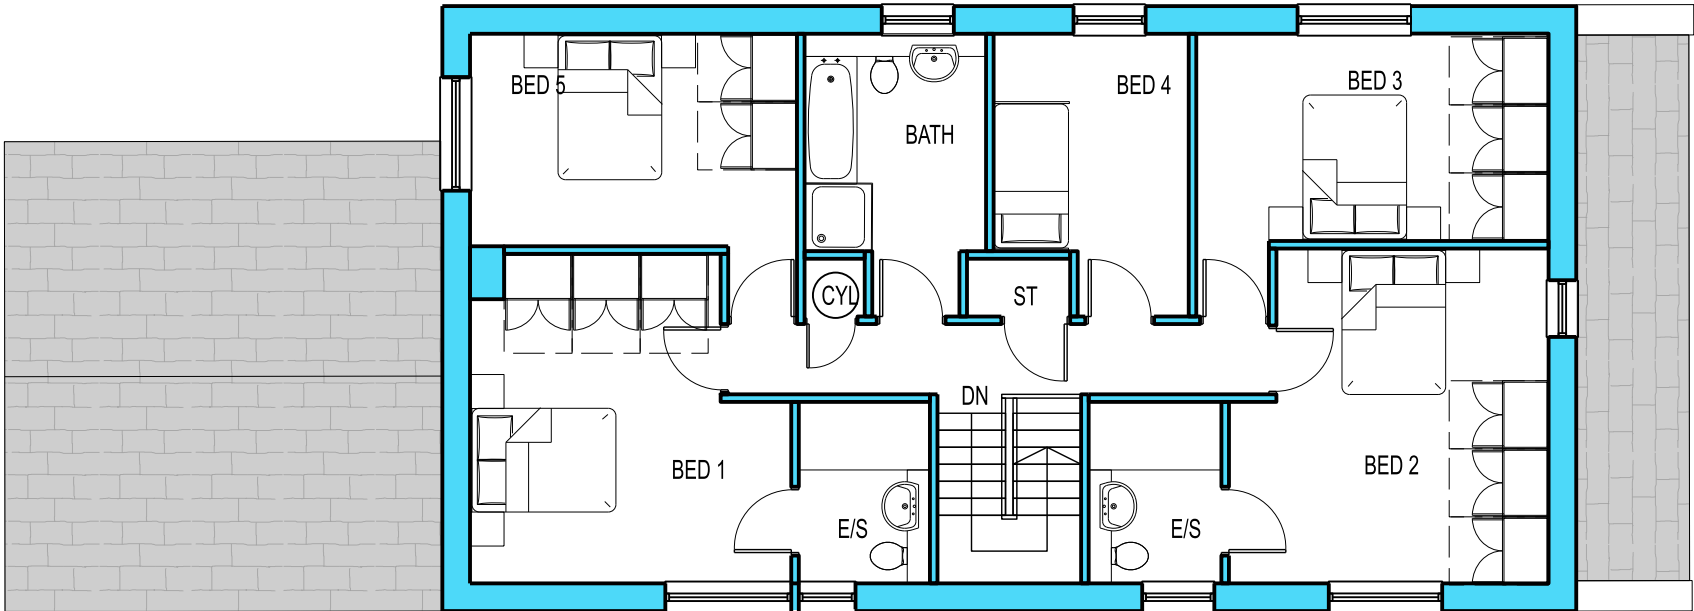

PROPOSED FIRST FLOOR PLAN