



Copyright of this drawing is vested in BM Architectural and it must not be copied or reproduced without written consent. Figured dimensions only are to be taken from this drawing. DO NOT SCALE OFF THIS DRAWING IF IN DOUBT ASK

All parties must visit the site and be responsible for taking and checking all dimensions relative to their work. BM Architectural are to be advised of any variation between drawings and site conditions.

Electronic data drawings issued as 'read only' and should not be interrogated for measurement. All dimensions and levels should be 'read only' from these values stated in text, on the drawings.

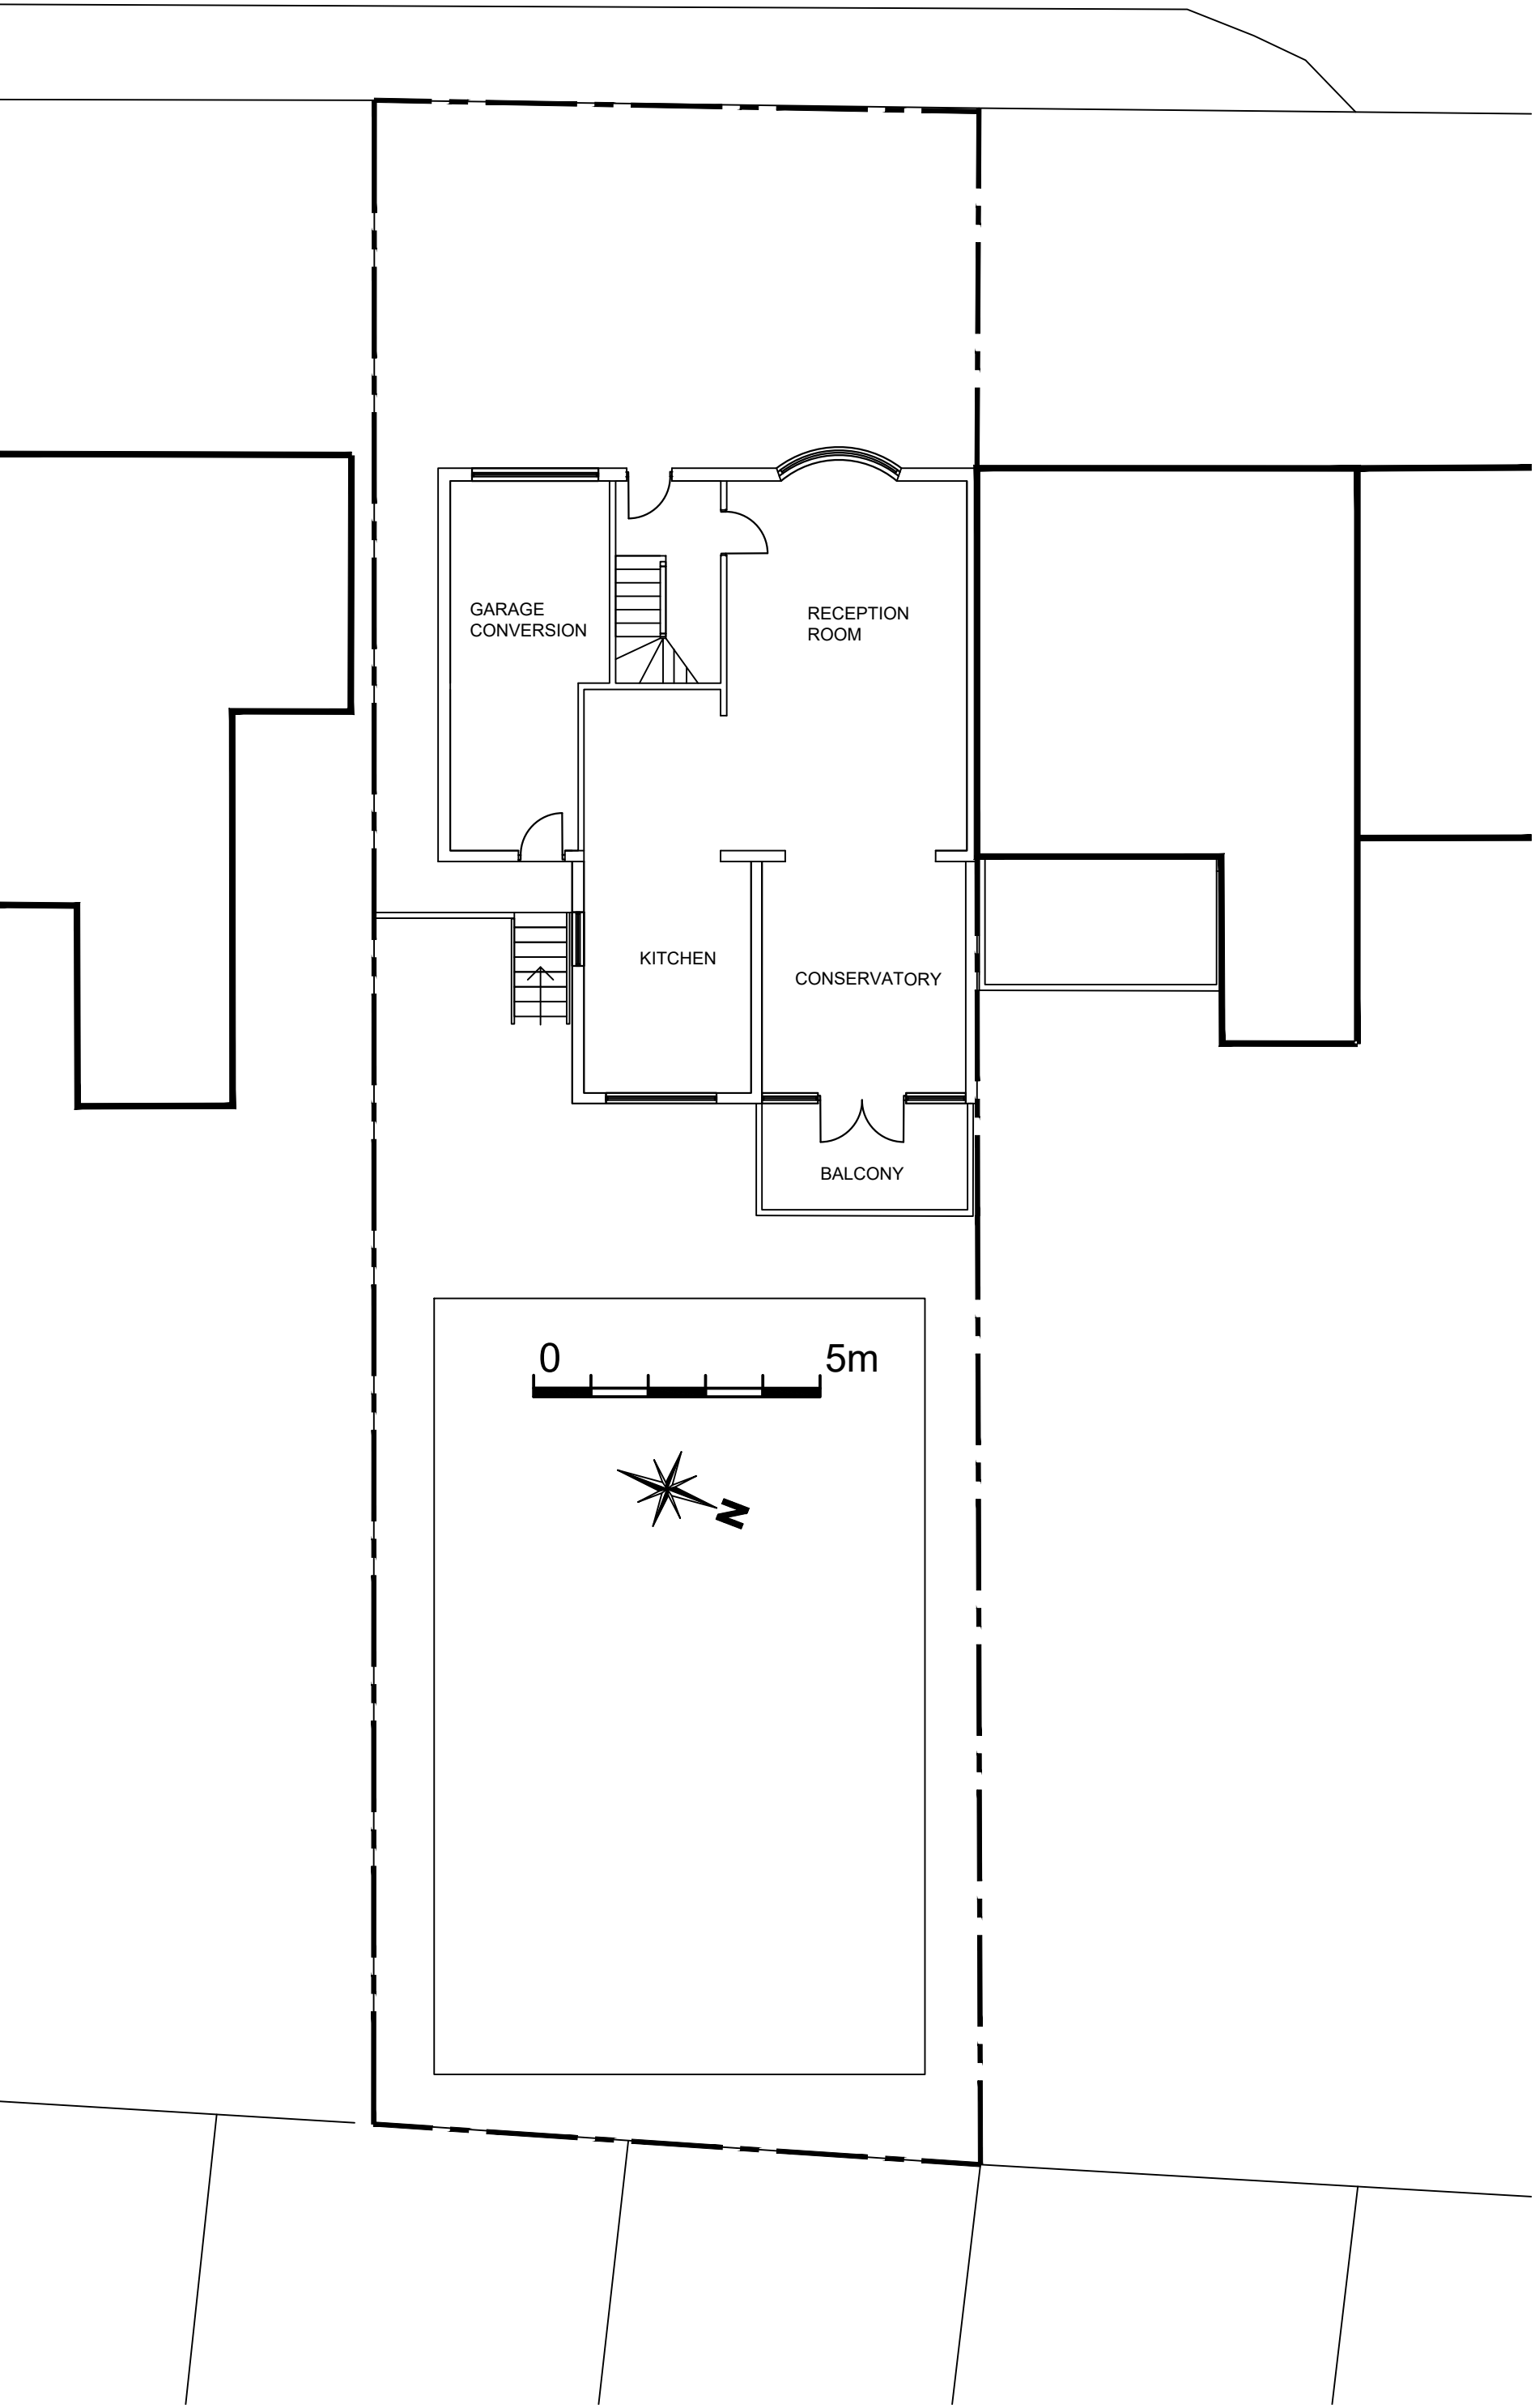

SITE PLAN
SCALE 1:100@A1

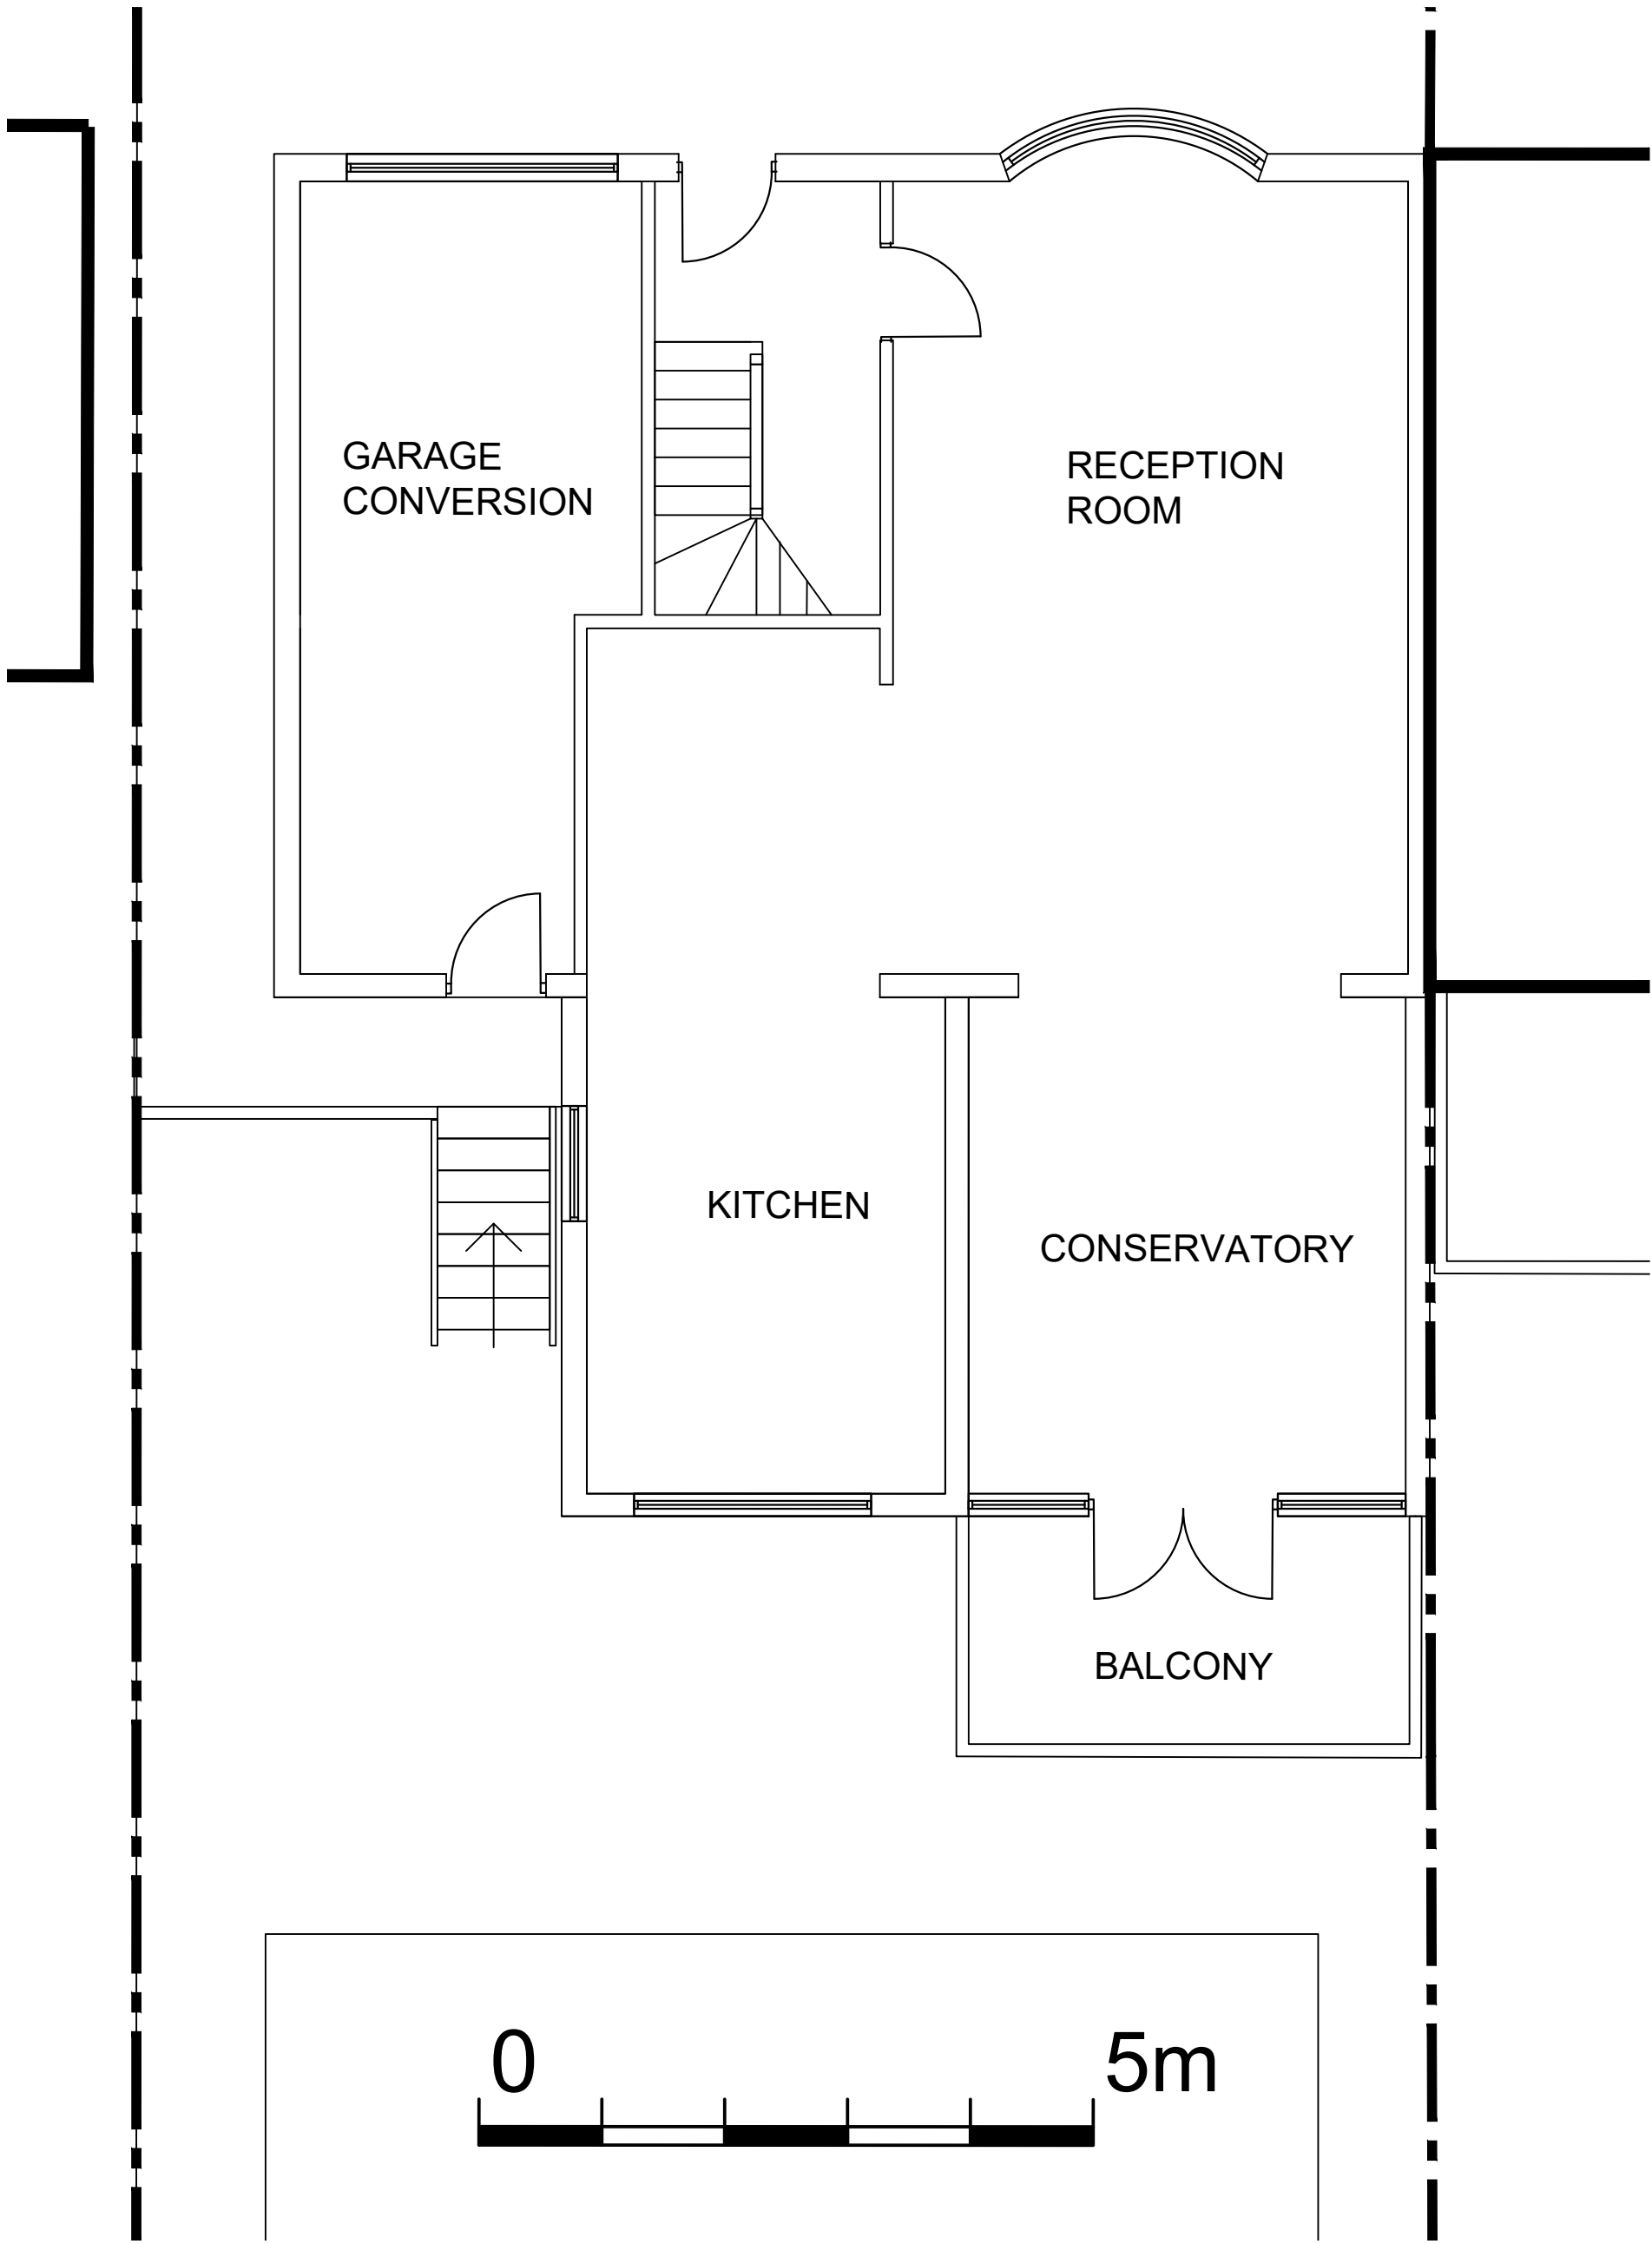

GROUND FLOOR PLAN

REV: DATE: DETAILS:

BM ARCHITECTURAL DESIGNS
APARTMENT 8
224 GREAT CLOWES STREET
SALFORD M7 2ZS
email: benjamin.maguire10@gmail.com

PROJECT: 530 BURY NEW ROAD,
PRESTWICH, BURY,
MANCHESTER M7 2ZS

TITLE: EXISTING PLANS

CLIENT: MR. NIKKIL BINOV

SCALE 1:50 @A1 DATE: 04/ 2022 DRAWN: BM

STATUS: PLANNING

DRAWING NO: BM0422/BURY/PL1 REV: