


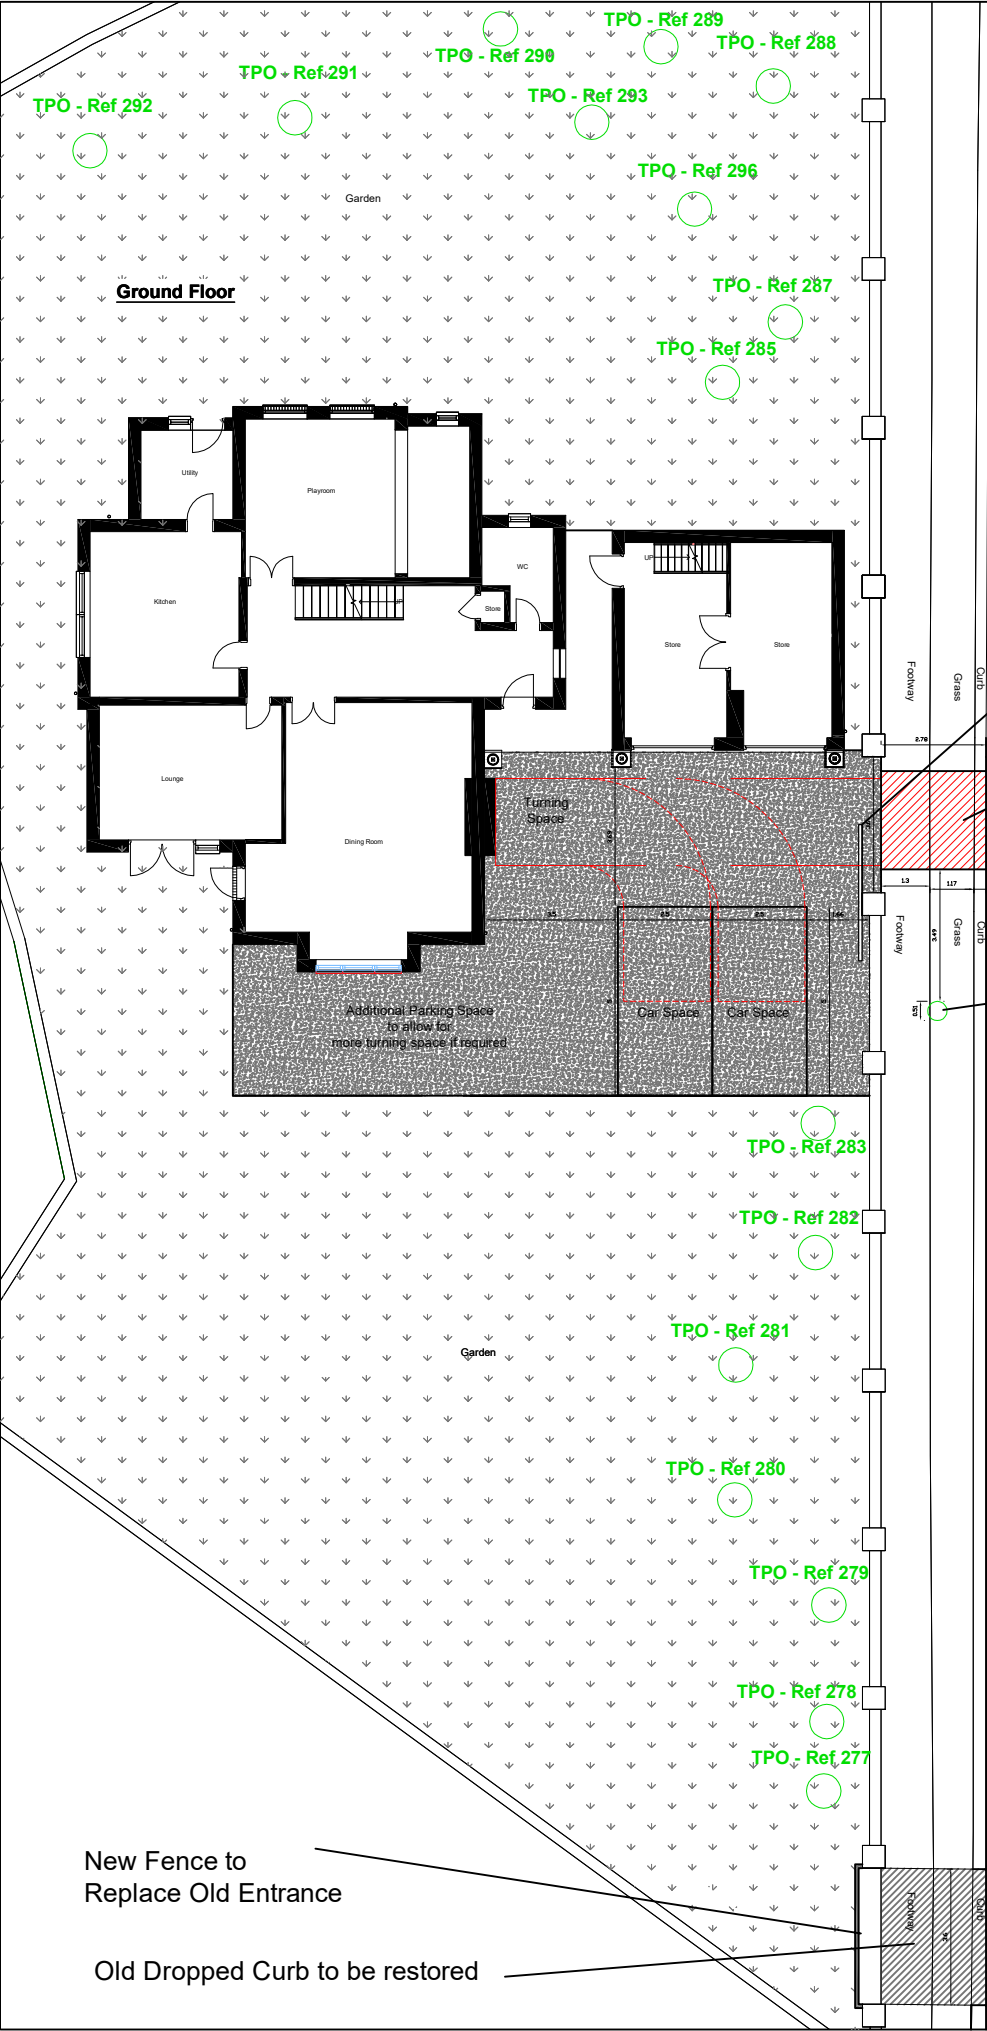

NOTES:

Proposed - Floor Plans

New Metal Electric gate to be placed spec to be confirmed by client. The height will not exceed the height of the existing wall

New Dropped Curb

Tree under ownership of the Council



Contacts:

Tel: 07976 928 789

E-Mail: joel.gray@greatplans.co.uk

Client:

Location:
298 Stand Lane
Radcliffe
Whitefield
Manchester
M26 1JB

Scale: 1:200 @ A4
Scale: 1:100 @ A2



Date:
16-01-23

Drawn By:
Joel Gray

Drg No: 04a