


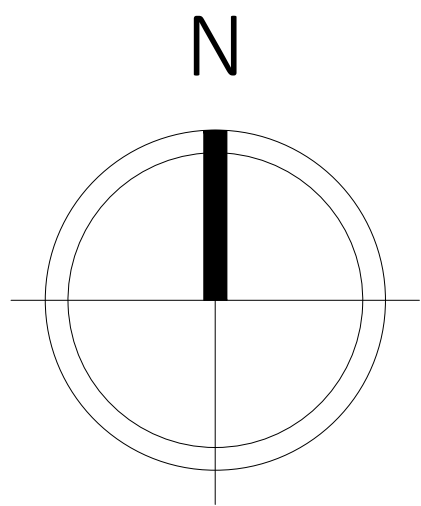

- NOTES.
1. All interior dimensions including ceiling heights are taken to and from finished surfaces unless stated otherwise.
 2. All levels and dimensions must be checked on site.
 3. For any discrepancies with the information depicted in this drawing please contact TR Architectural Services.
 4. Responsibility cannot be accepted for alterations made to this drawing without prior permission from TR Architectural Services.
 5. These are planning drawings and room layout guidelines, they should not be used as a set of construction drawings.
 - Please refer to note 2.




**ISSUED FOR
APPROVAL**

REV	DETAILS	DATE



Unit 4, Hurricane Drive,
Hurricane Business Park,
Liverpool,
L24 8RL
DIRECT DIAL: 07591226880
EMAIL: info@trarchitecturalservices.co.uk
www.trarchitecturalservices.co.uk

DRAWN BY	CHKD BY	DATE	SCALE
TR	TR	23/02/23	1:100@A1
CLIENT			
Mr K Blackburn			
CONTRACT			
114 Radcliffe New Road, Whitefield, Manchester			
DRAWING TITLE			
Existing Plan & Elevations			
DRAWING No. R1899 - 100			

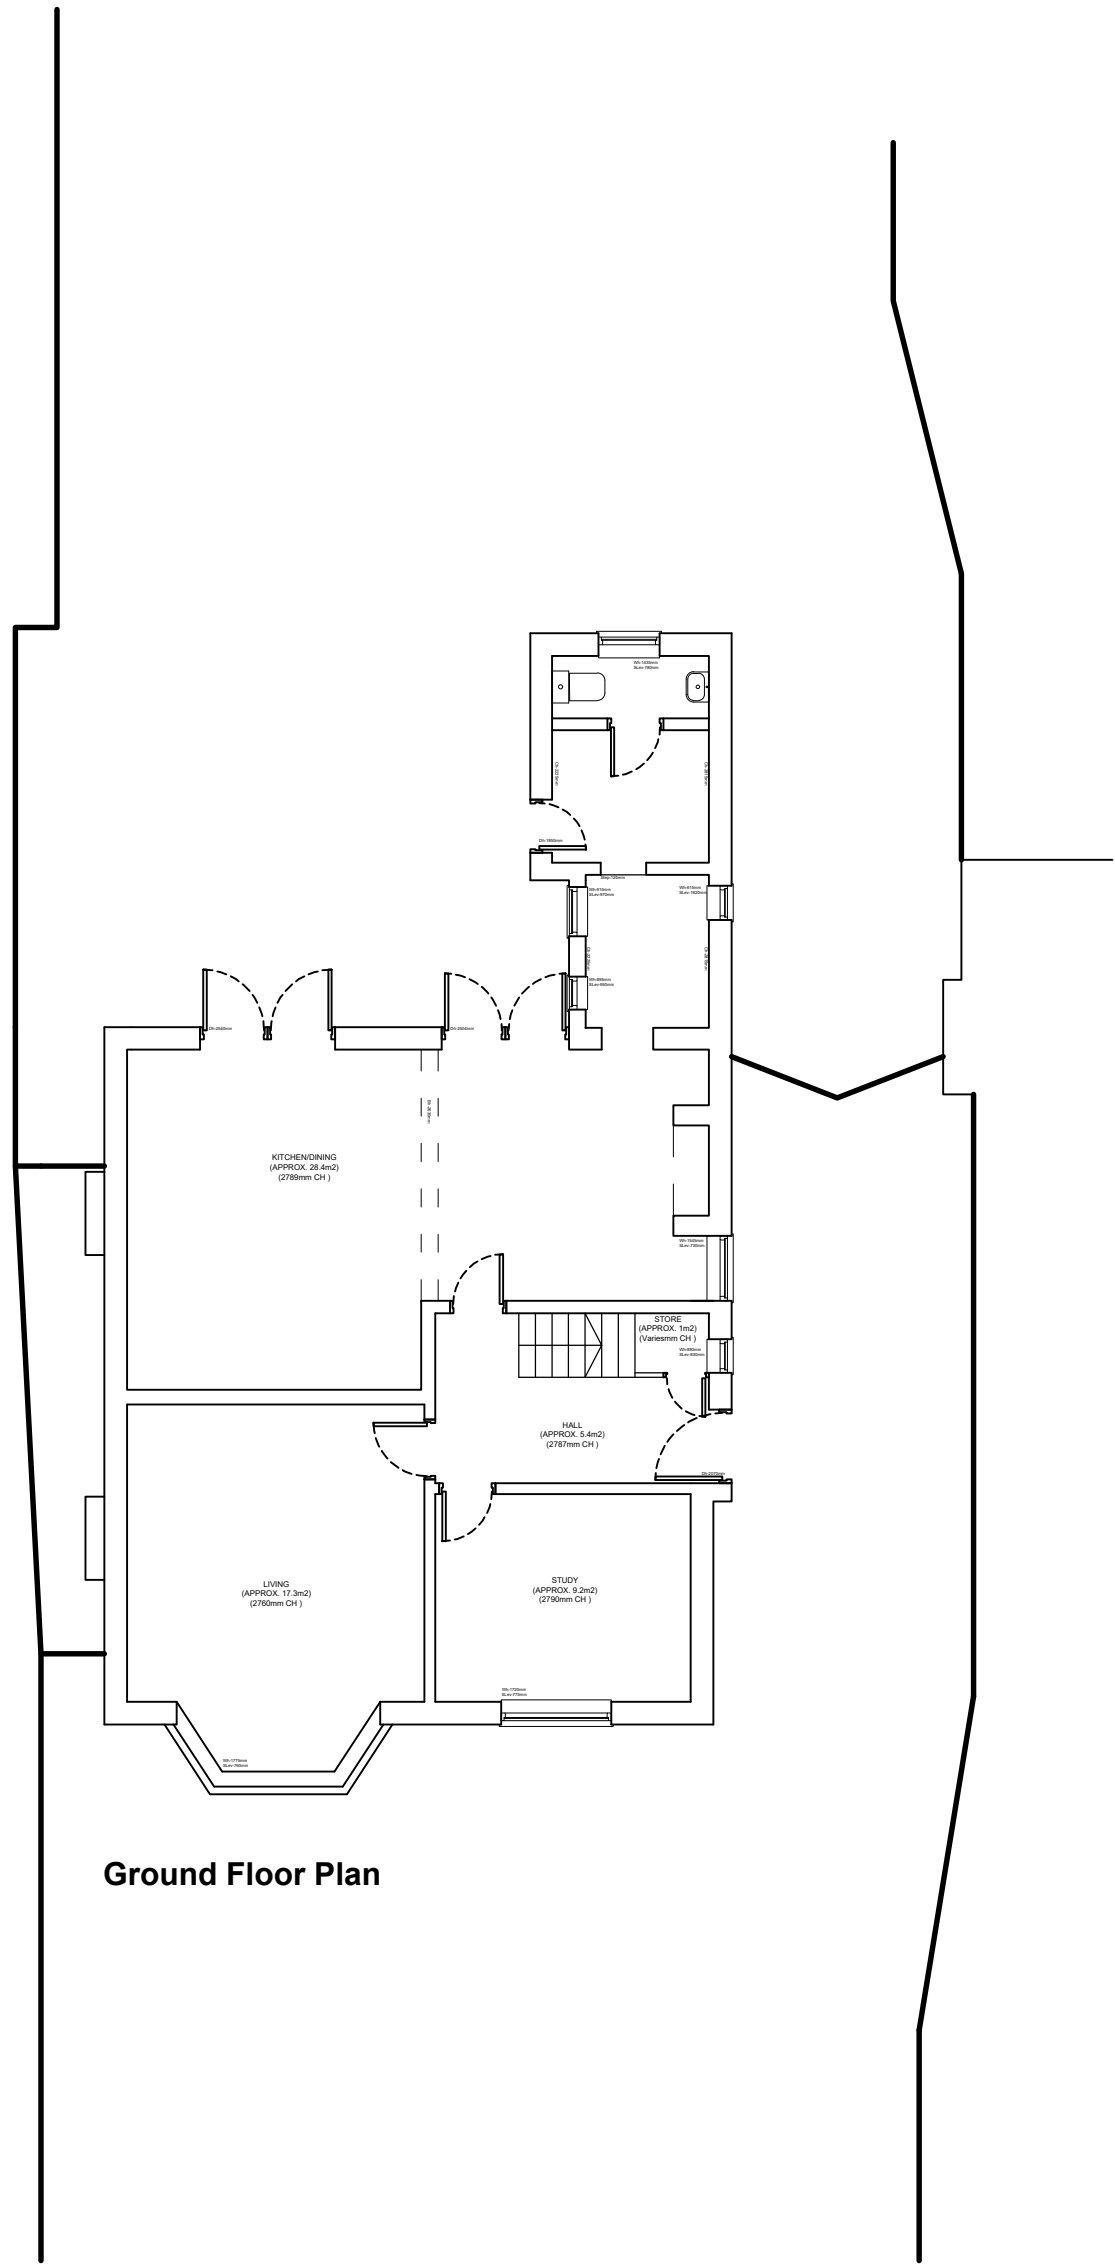


Ground Floor Plan




Right Elevation



Rear Elevation

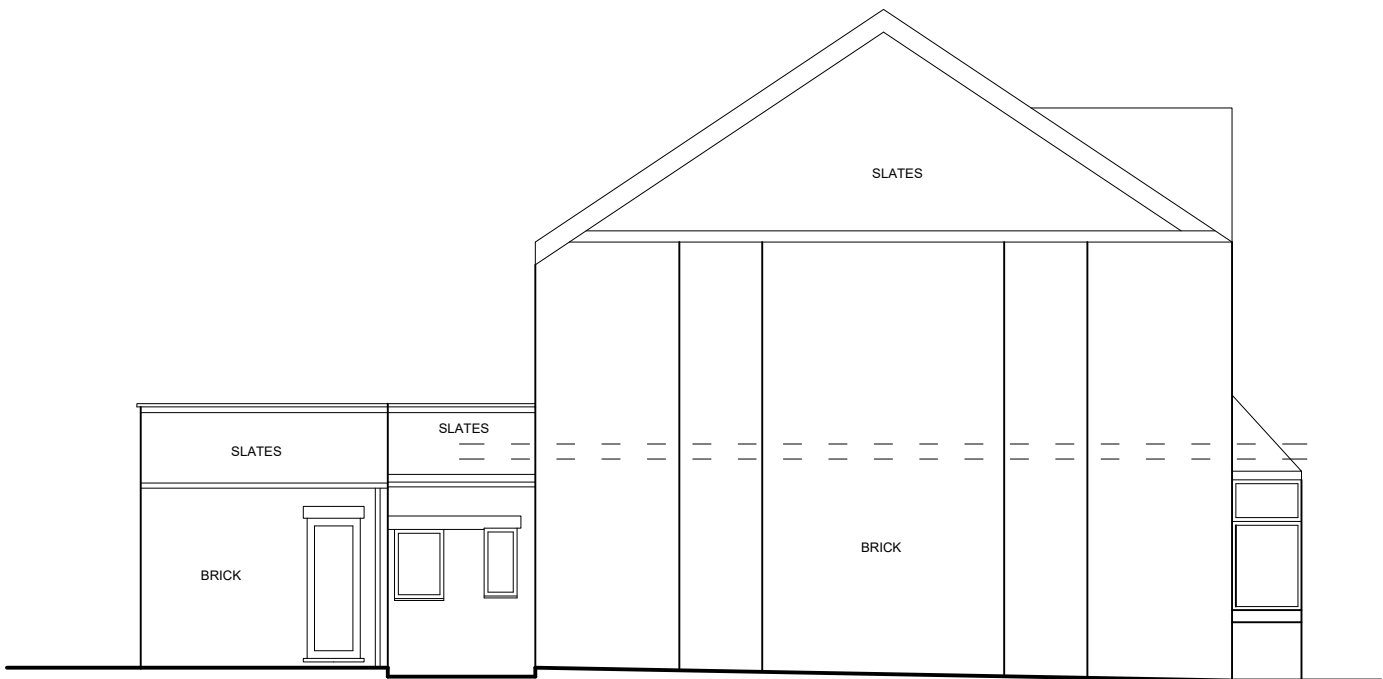

Left Elevation

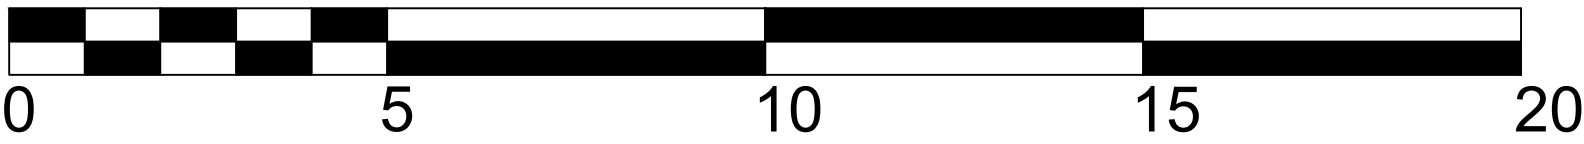

SCALE BAR 1:100