



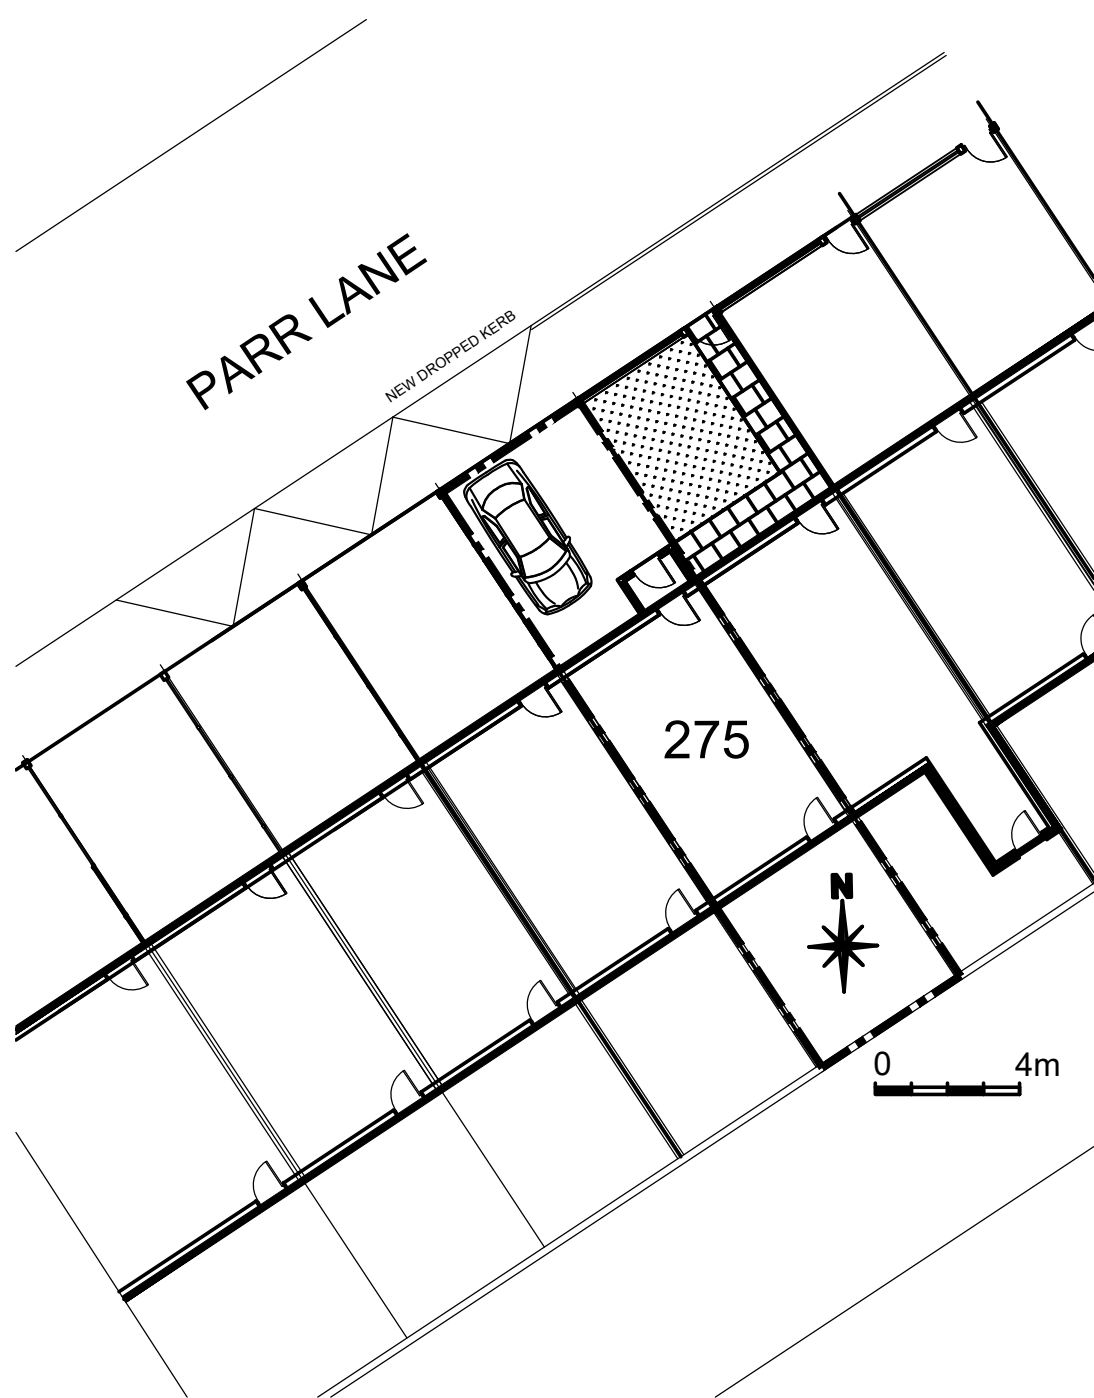

EXISTING SITE PLAN
SCALE 1:200 @A1

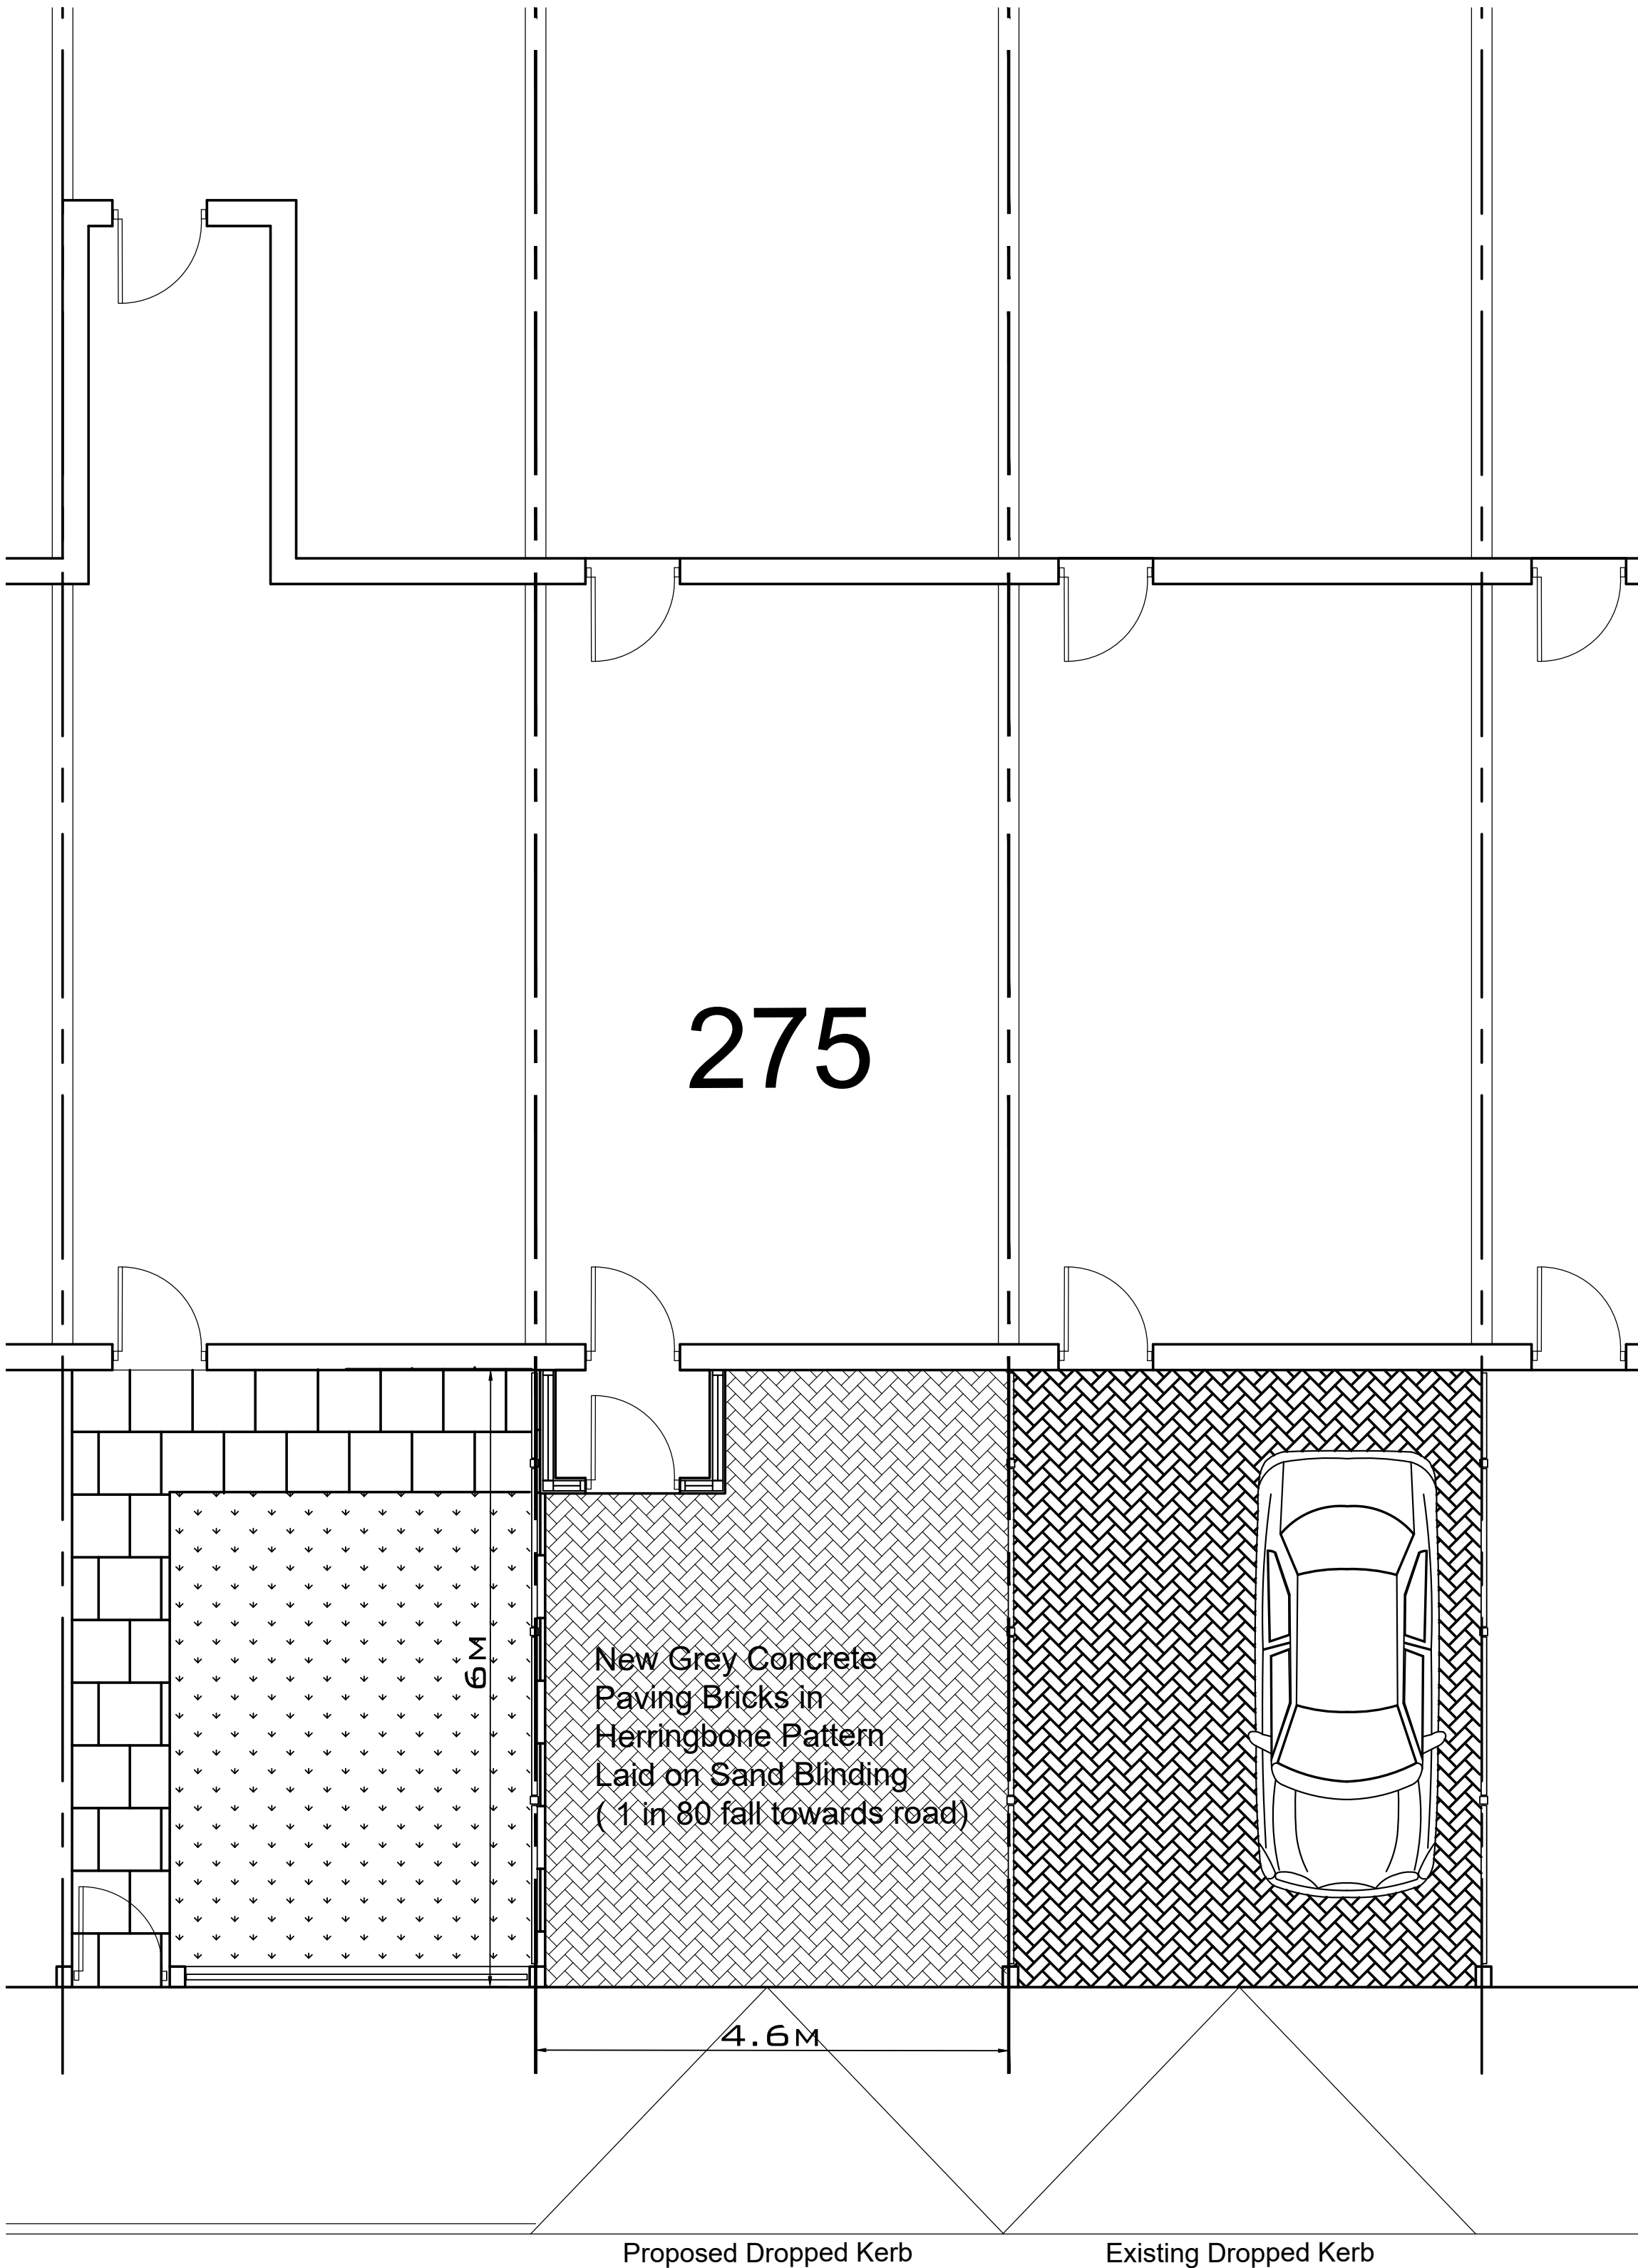

PARR LANE

GROUND FLOOR LAYOUT PLAN

Copyright of this drawing is vested in BPA Architectural and it must not be copied or reproduced without written consent. Figures and dimensions only are to be taken from this drawing. DO NOT SCALE. OFF 1:100. DRAWING NO. 10/2022. BPA
All contractors must visit the site and be responsible for taking and checking all dimensions relative to their work.
BPA Architectural are to be advised of any variation between drawings and site conditions.
Electronic data drawings issued as 'read only' and should not be interpreted for measurement.
All dimensions and levels should be 'read only' from these values stated in text, on the drawings.

REV: DATE: DETAIL:

BM ARCHITECTURAL DESIGNS
APARTMENT 8,
224 GREAT CLOWES STREET,
SALFORD M7 2ZS
email: benjamin.maguire10@gmail.com

PROJECT: PROPOSED NEW DROPPED KERB
AND ALTERATIONS TO ALLOW ON-SITE
PARKING AT 275 PARR LANE, BURY BL9 8PJ

TITLE: PROPOSED SITE PLAN AND PLANS

CLIENT: MR. MARK BARBER

SCALE: 1:50@A1 DATE: 10/2022 DRAWN: BM

STATUS: PLANNING

DRAWING NO: BM1022/PARR/PL2 REV: