




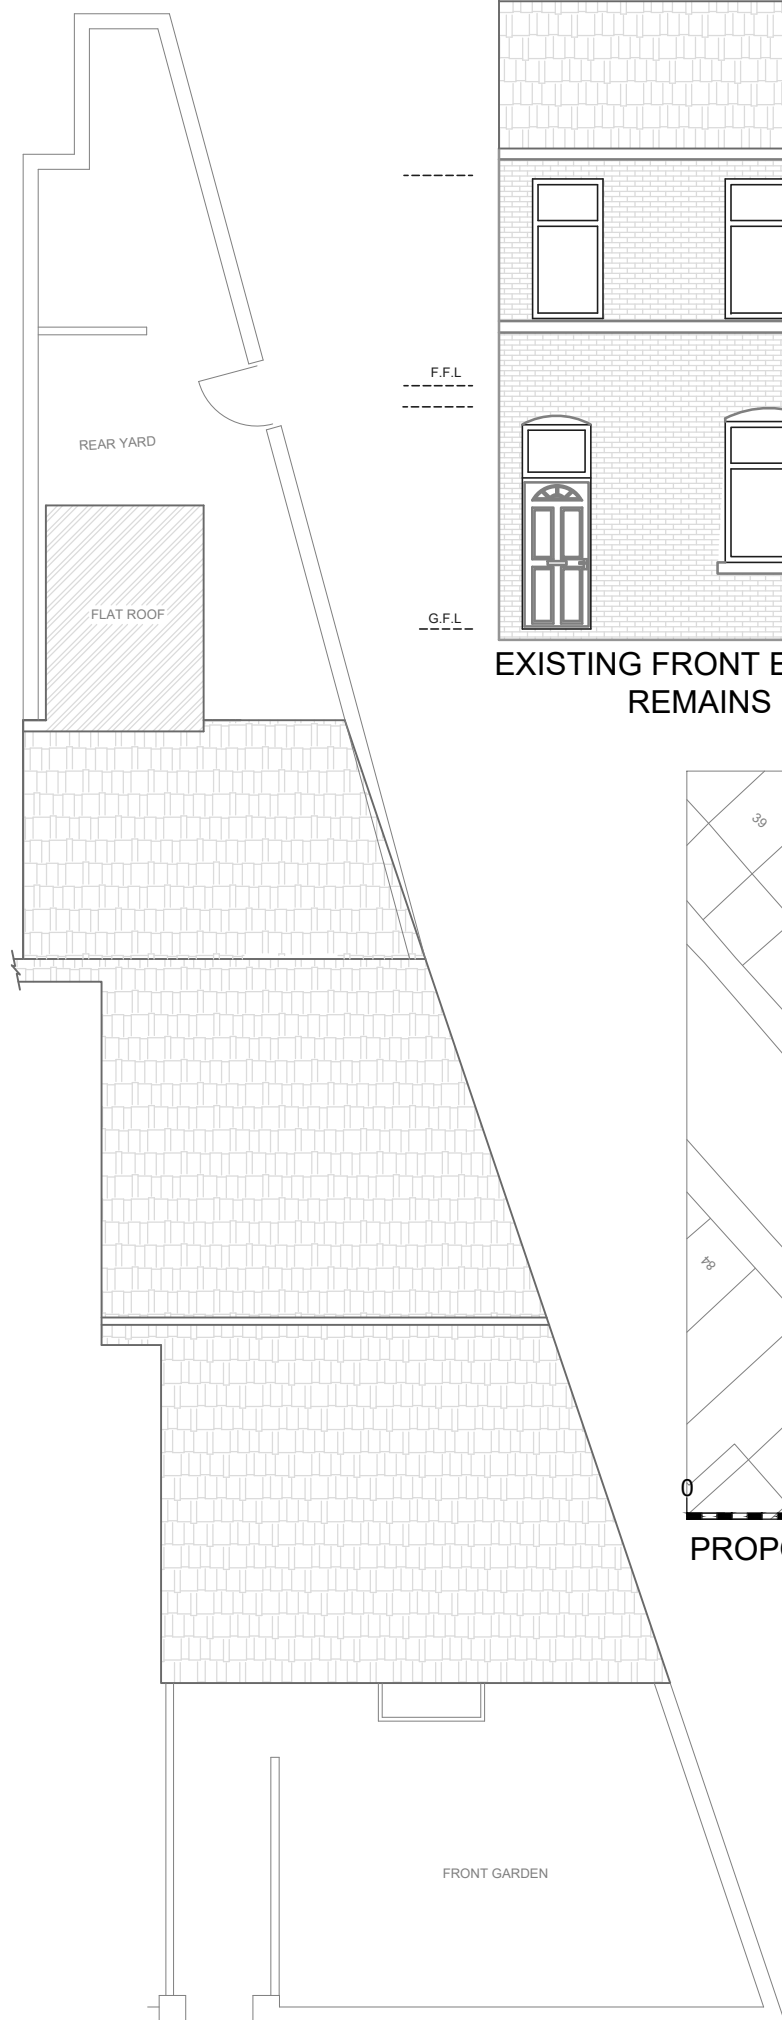

PROPOSED SITE PLAN

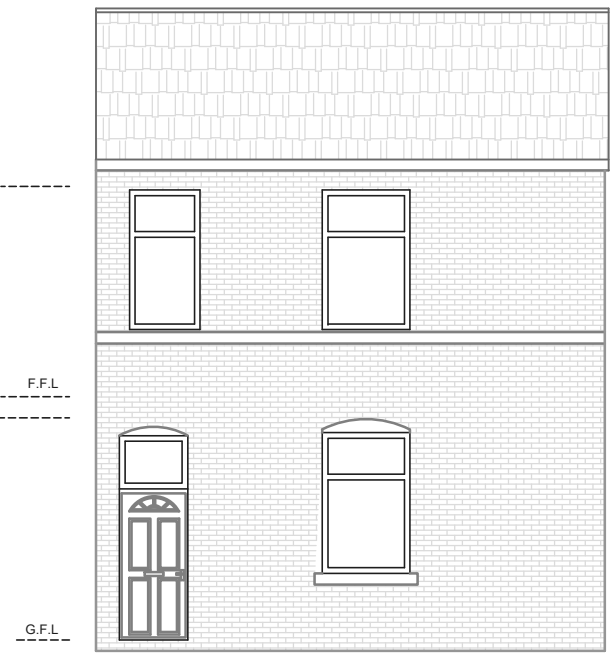


EXISTING FRONT ELEVATION
REMAINS

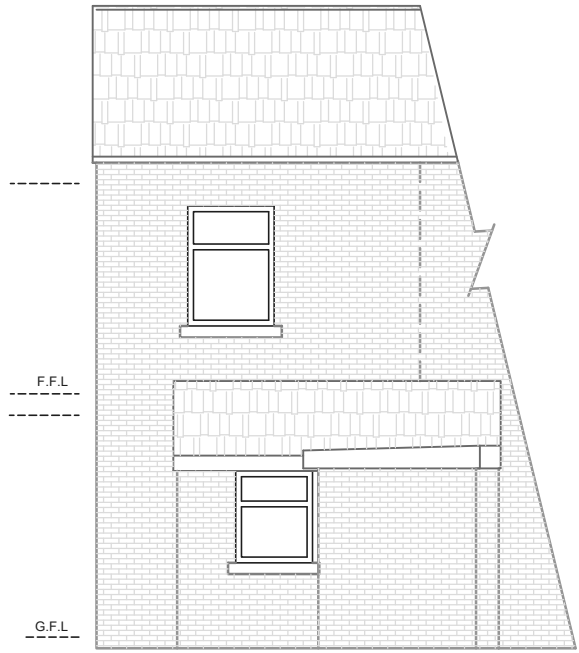

PROPOSED REAR ELEVATION




PROPOSED SIDE ELEVATION (NORTH WEST)

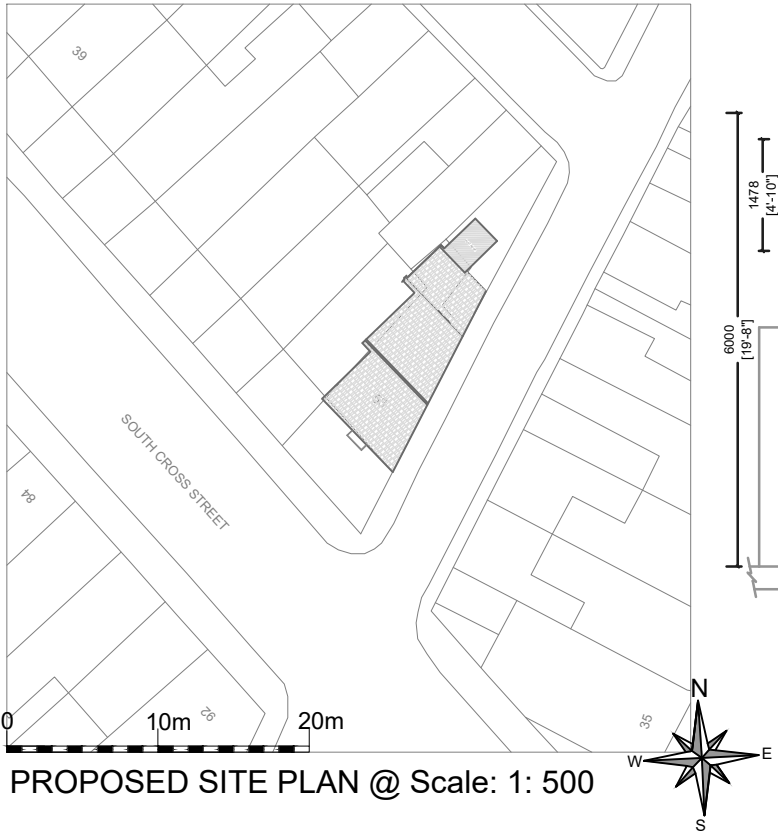


PROPOSED SITE PLAN @ Scale: 1: 500

NOTE:-
BRICKS TO MATCH EXISTING
ROOF TILES TO MATCH EXISTING
uPVC WINDOW MATCH TO EXISTING
uPVC DOOR TO MATCH WINDOWS

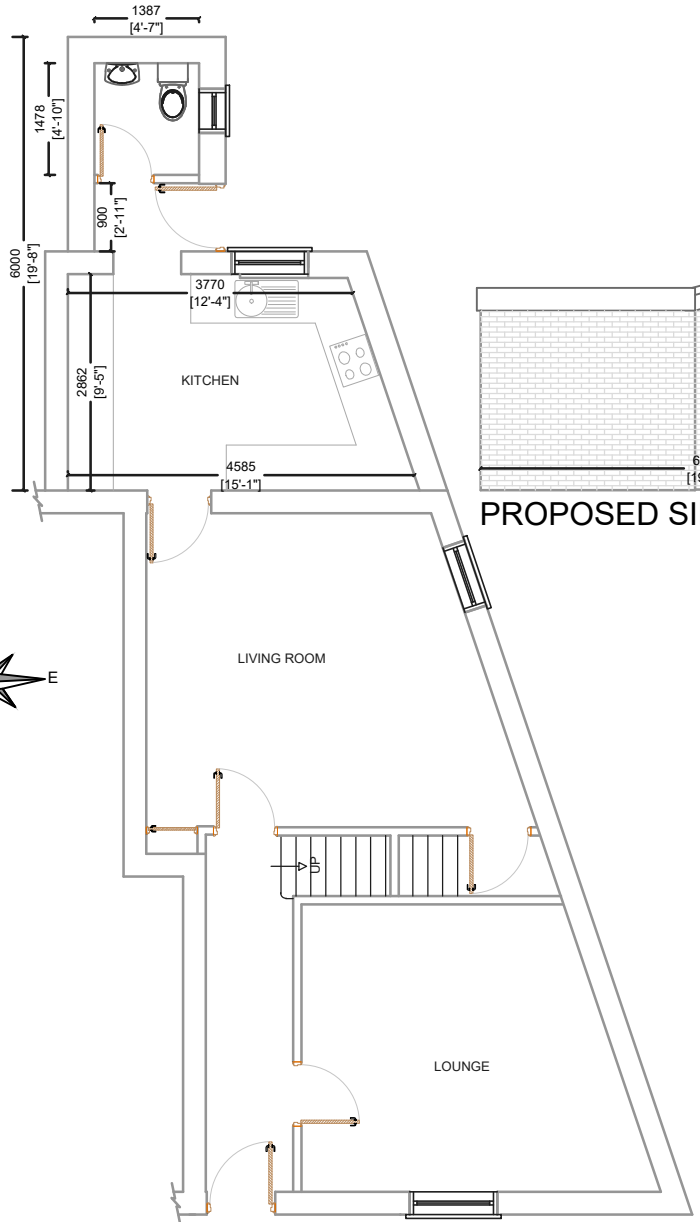

PROPOSED GROUND FLOOR PLAN

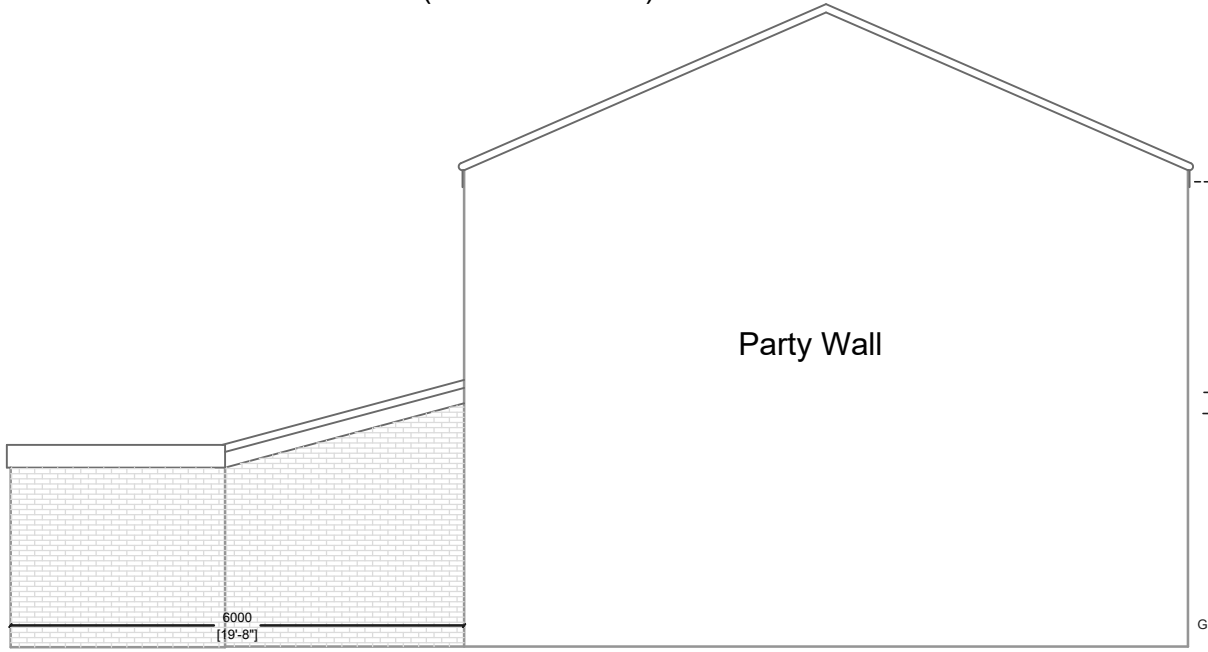

PROPOSED SIDE ELEVATION (SOUTH EAST)

I Planning Services email: ipsuk@live.co.uk		2A Cook Street Bury, Lancashire BL9 0RP 0161 8717405	
Proposed Floor plans and Elevations Of 53 South Cross Street, Bury BL9 0RS			
Scale : 1 : 100 on A3		All Dimensions in Meters	
Ref.: IPS/R/53/BL90RS		Date : 03/11/2024	
SHT 2 of 2		Proposal	