




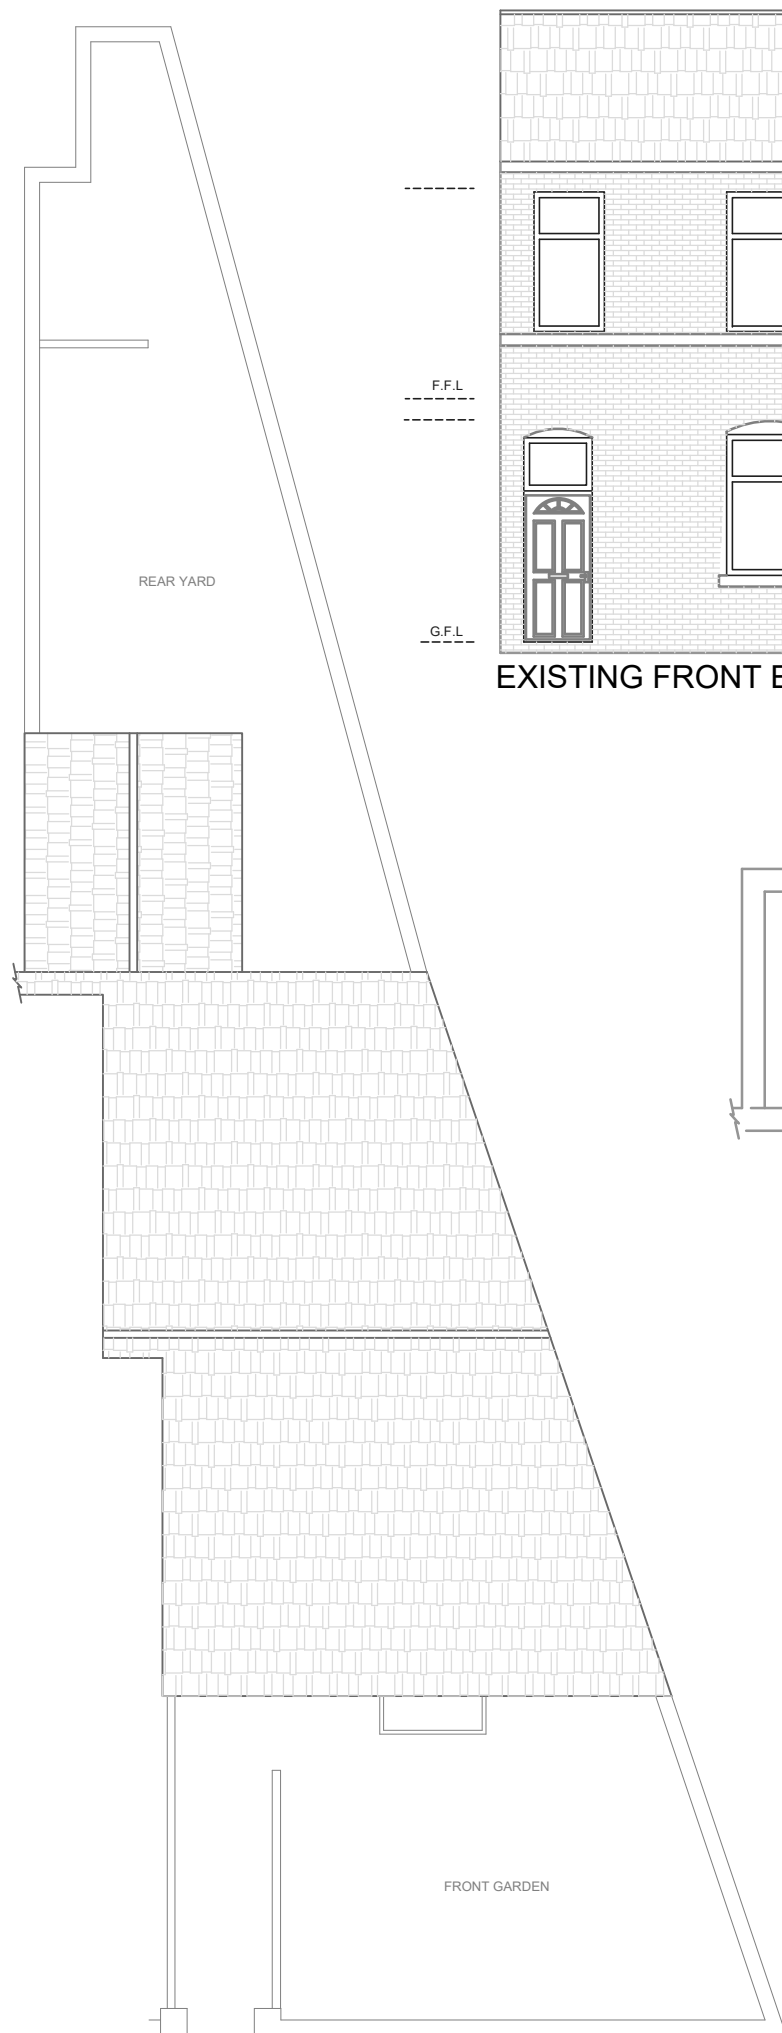

EXISTING SITE PLAN

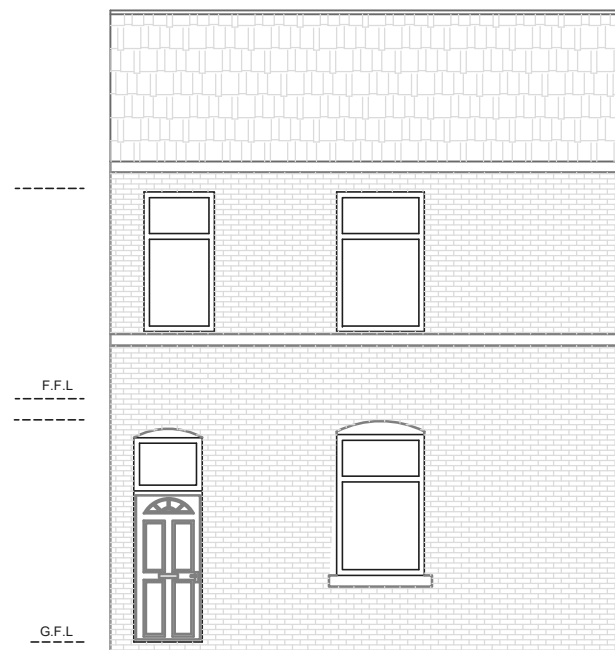


EXISTING FRONT ELEVATION

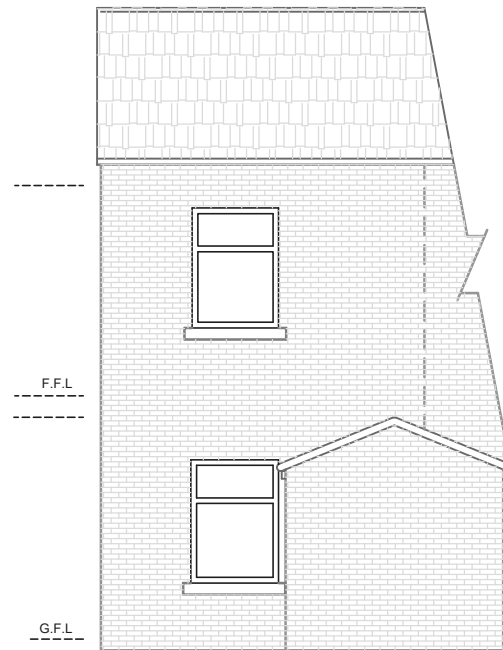


EXISTING REAR ELEVATION




EXISTING SIDE ELEVATION (NORTH WEST)

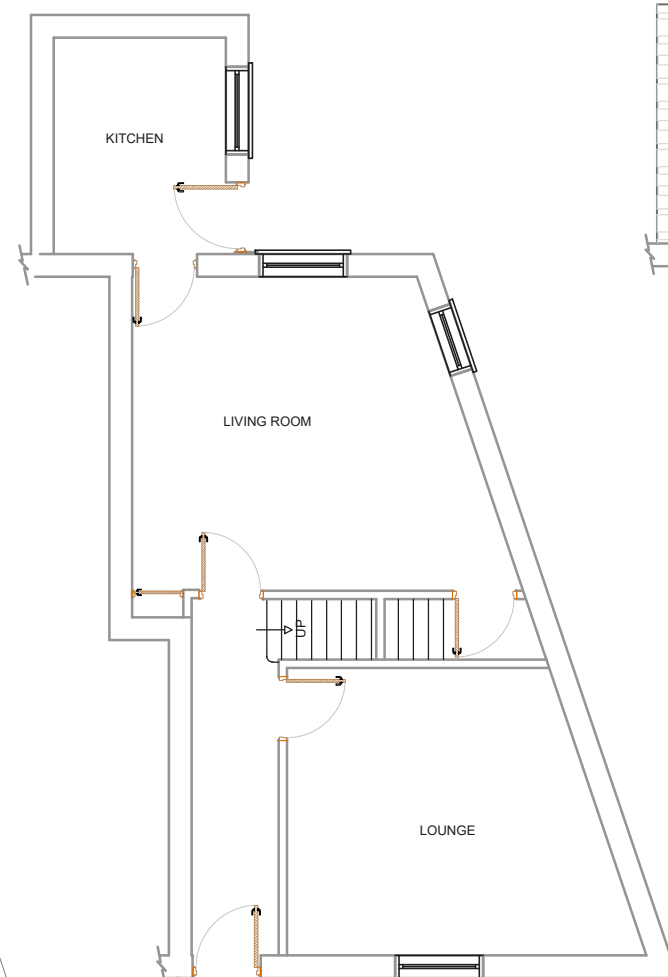

EXISTING GROUND FLOOR PLAN

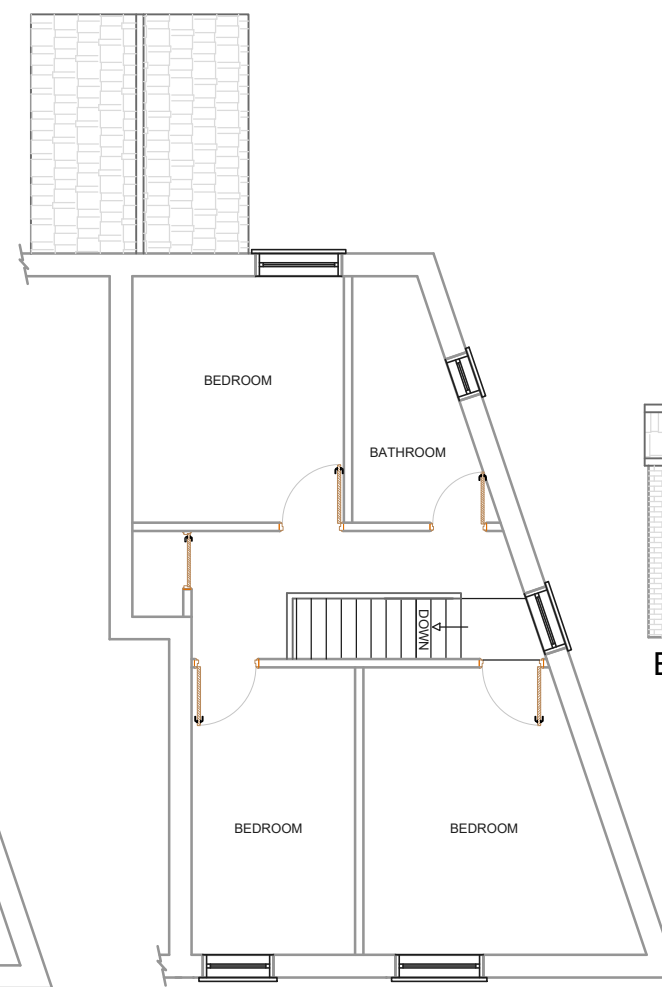

EXISTING FIRST FLOOR PLAN

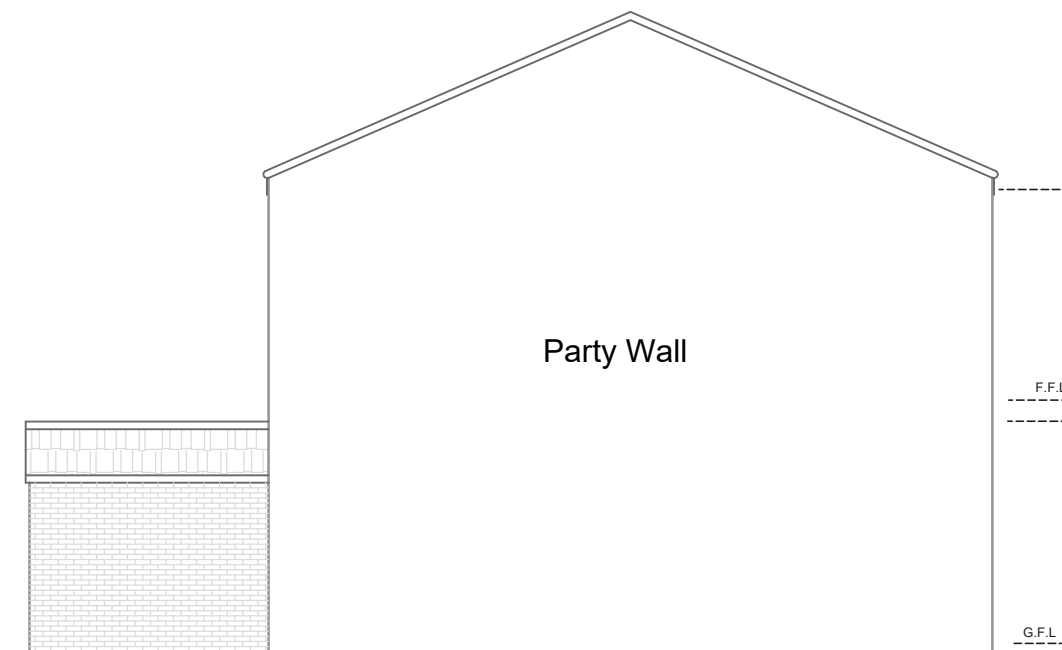

EXISTING SIDE ELEVATION (SOUTH EAST)

I Planning Services email: ipsuk@live.co.uk		2A Cook Street Bury, Lancashire BL9 0RP 0161 8717405	
Existing Floor plans and Elevations Of 53 South Cross Street, Bury BL9 0RS			
Scale :1 : 100 on A3		All Dimensions in Meters	
Ref.: IPS/R/53/BL90RS		Date : 03/11/2024	
SHT 1 of 2		Existing	