




PROPOSED FRONT ELEVATION

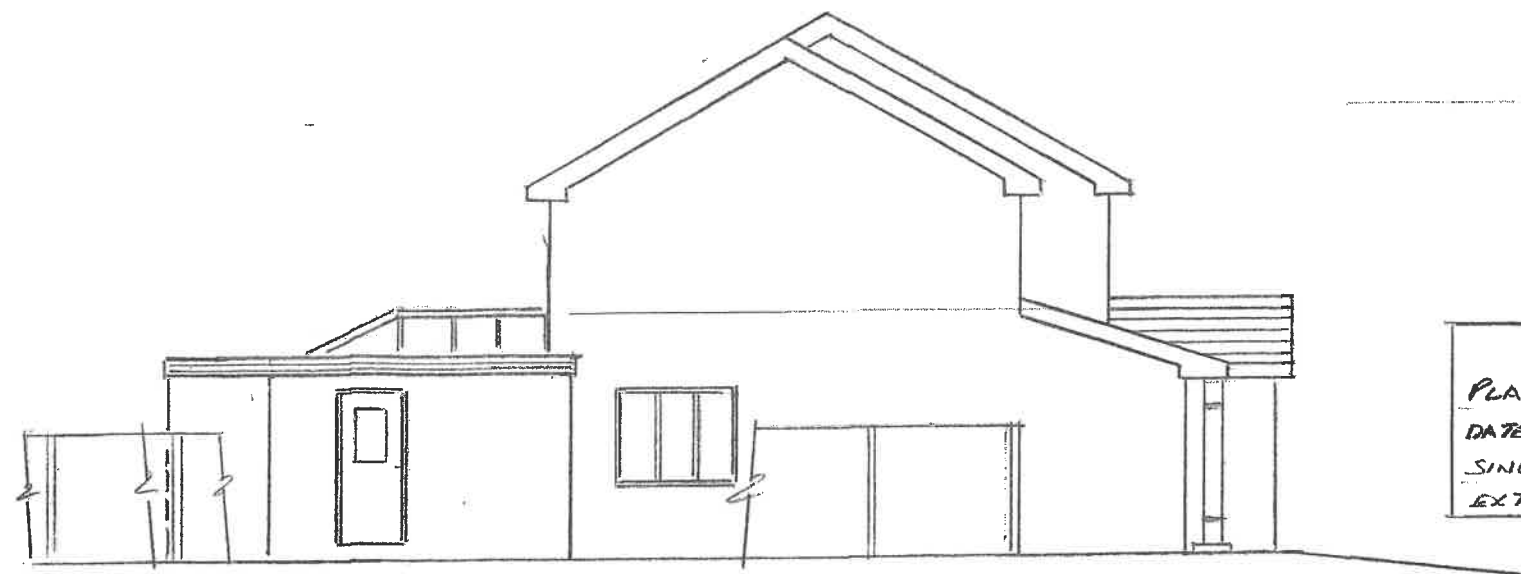


PROPOSED SIDE ELEVATION

NOTE
PLANNING APPROVAL 68928
DATED 13/02/2023 FOR A
SINGLE STOREY FRONT/SIDE
EXTENSION & CANOPY



PROPOSED REAR ELEVATION

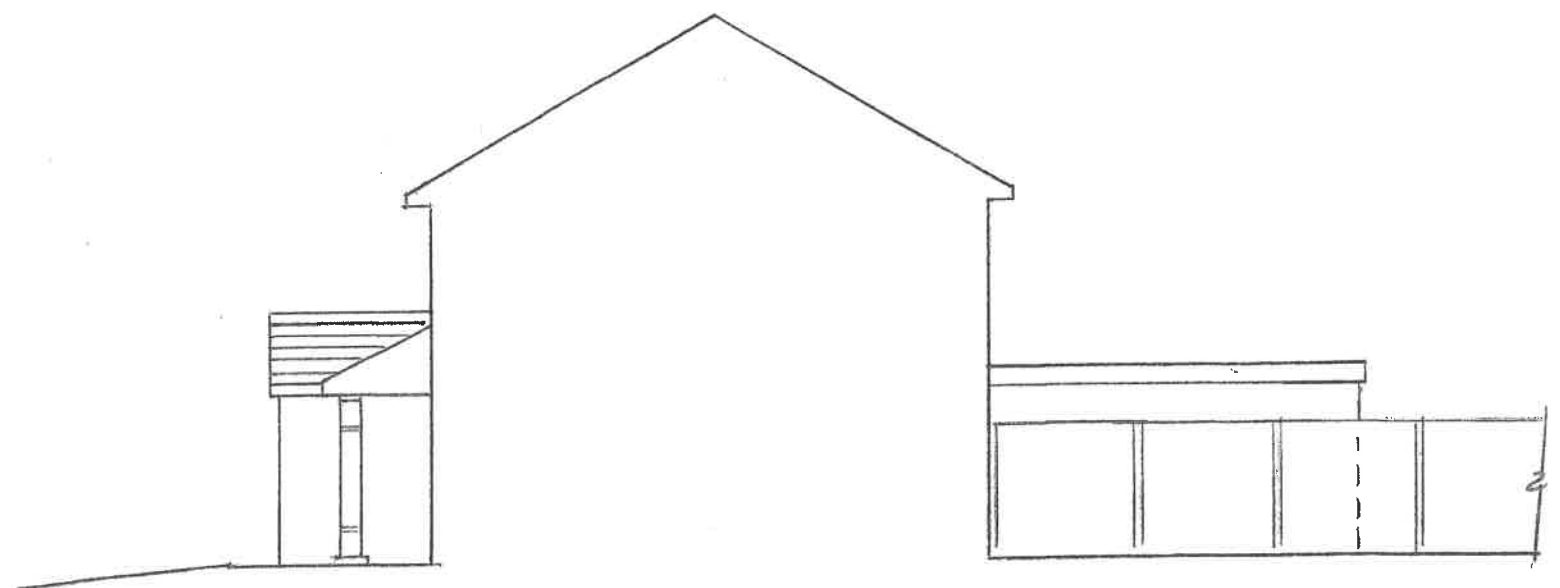

PROPOSED SIDE ELEVATION

Thompson Designs
Tel 0161 705 1458 Mob 07884 318634
Sheet 4
Proposed Elevations
4 Inglewhite Close
Bury BL9 9NT
Scale 1:100 @ A3 Date September 2022

LEV 3