





FRONT ELEVATION

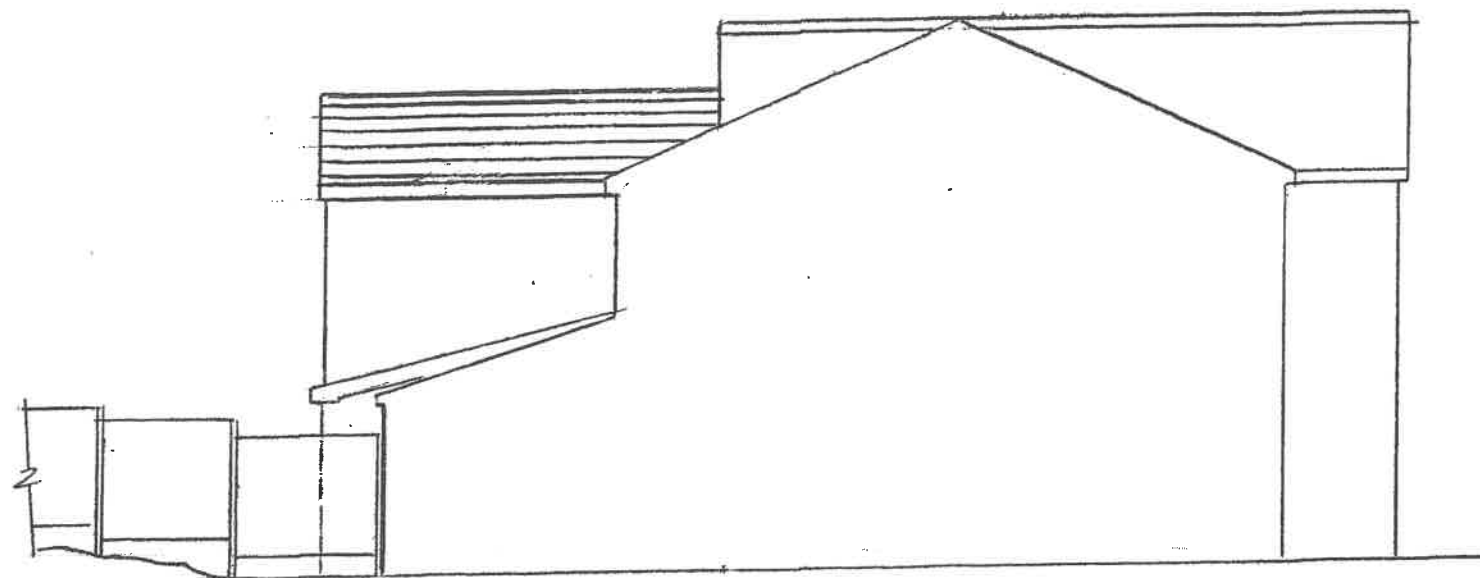

SIDE ELEVATION FROM N° 25



REAR ELEVATION

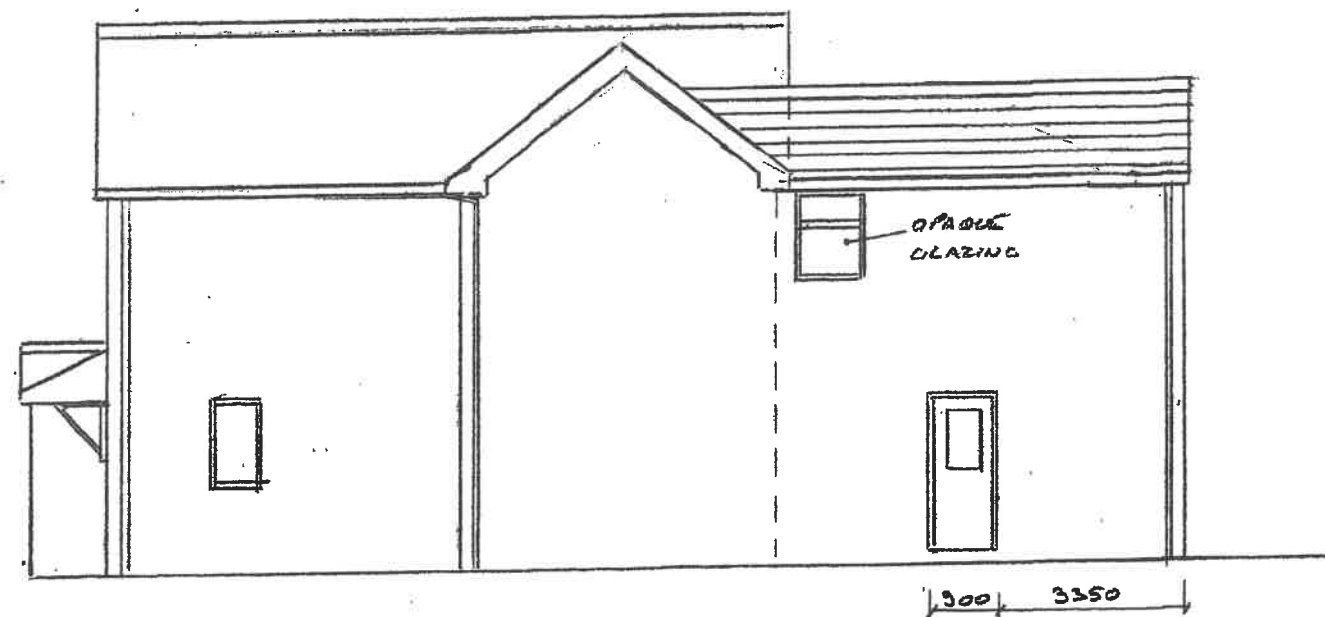

SIDE ELEVATION

Thompson Designs
Tel 0161 705 1458 Mob 07884 318634

Sheet 4
Proposed Elevations
27 Parkhills Close
Bury BL9 9AS
Scale 1 : 100 @ A3 Date August 2021

REV 3