



Block Plans @ 1:200


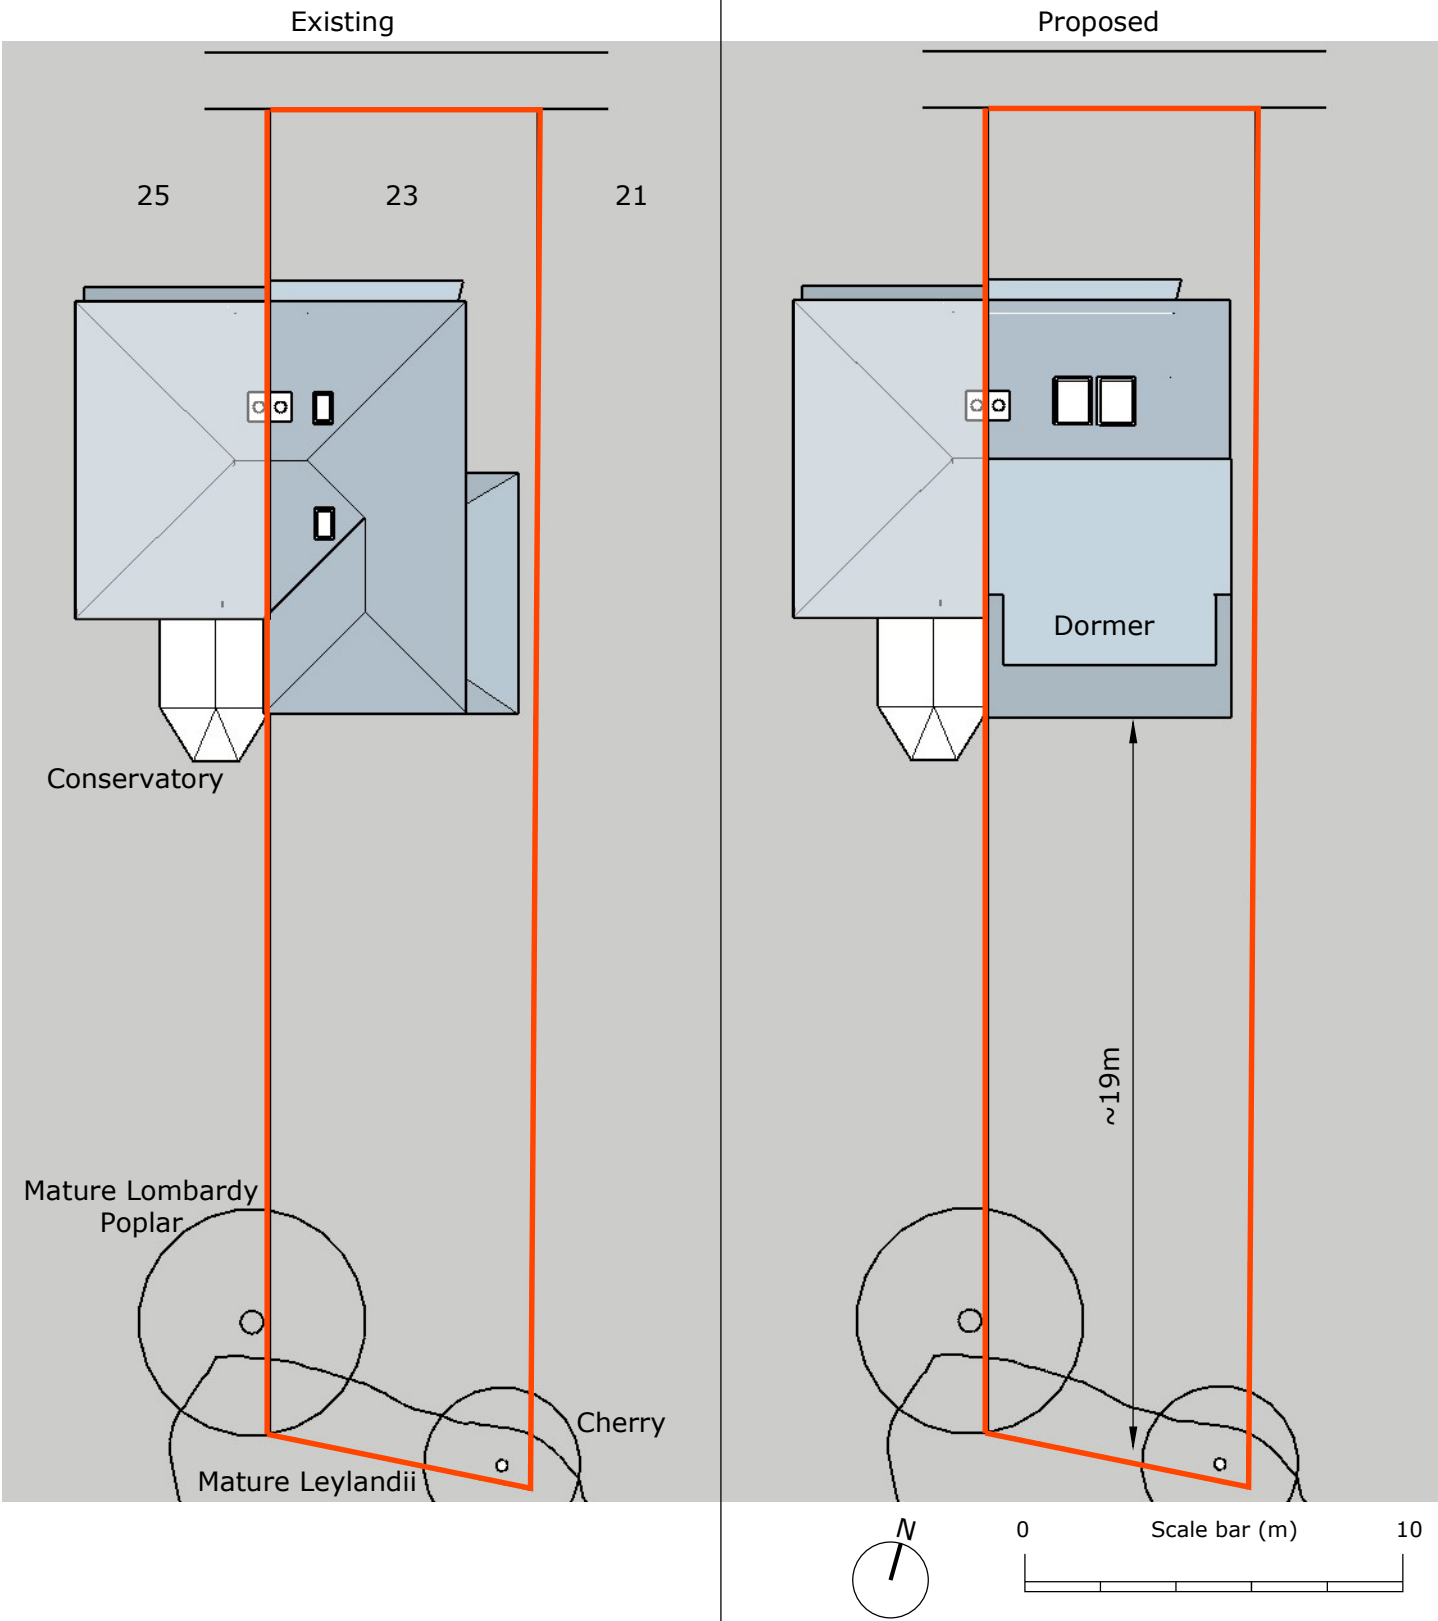


Drawing Title	Block Plans	Drawing No	23HOLC-01
Project	23 Holcombe Avenue, Bury	Revision	P03
Client	Mr I Smith	Date	25th November 2023

Plan Views @ 1:100

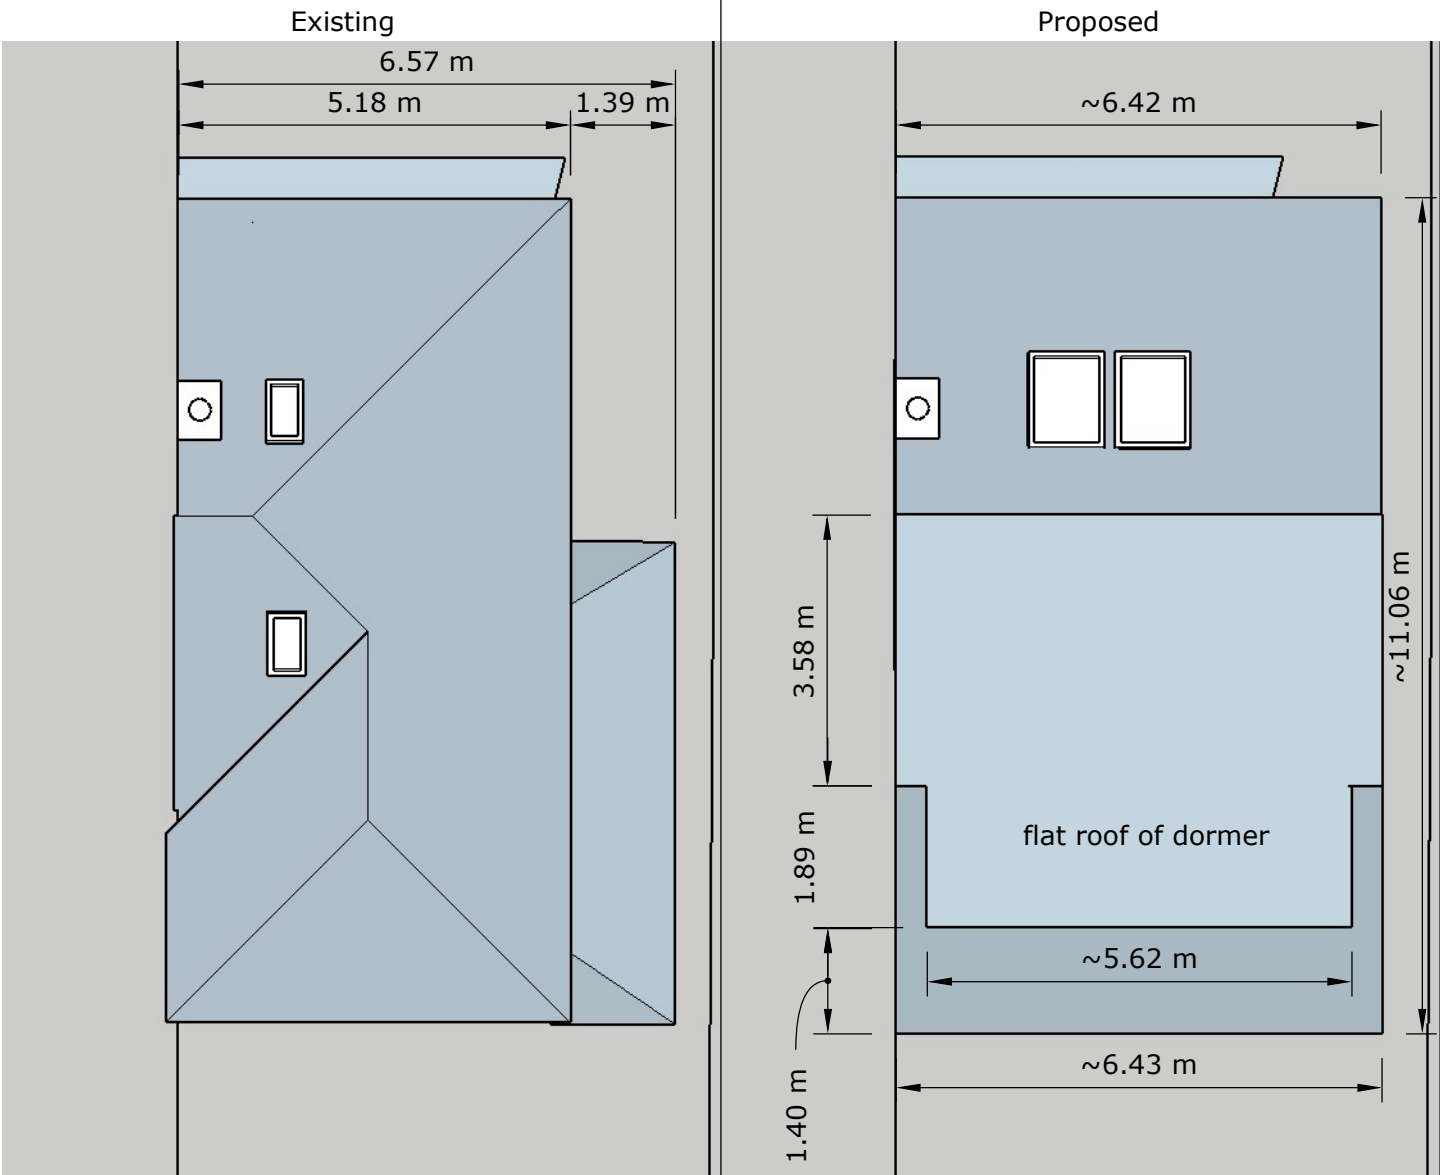

NOTE: dimensions are approximate extents of roofing material, ie not the underlying building / brickwork.

  

Drawing Title **Plan Views**

Project **23 Holcombe Avenue, Bury**



Client **Mr I Smith**

Drawing No **23HOLC-02**

Revision **P03**

Date **25th November 2023**

Front Perspectives

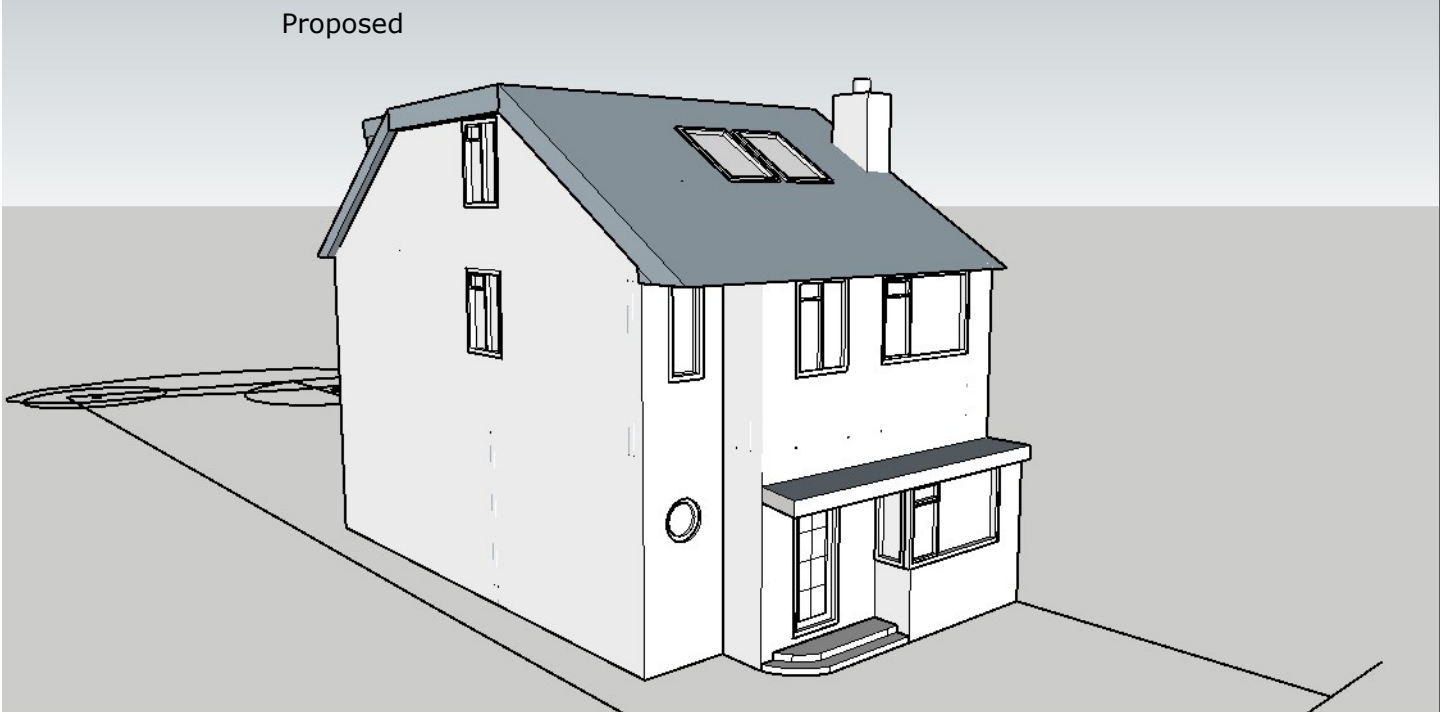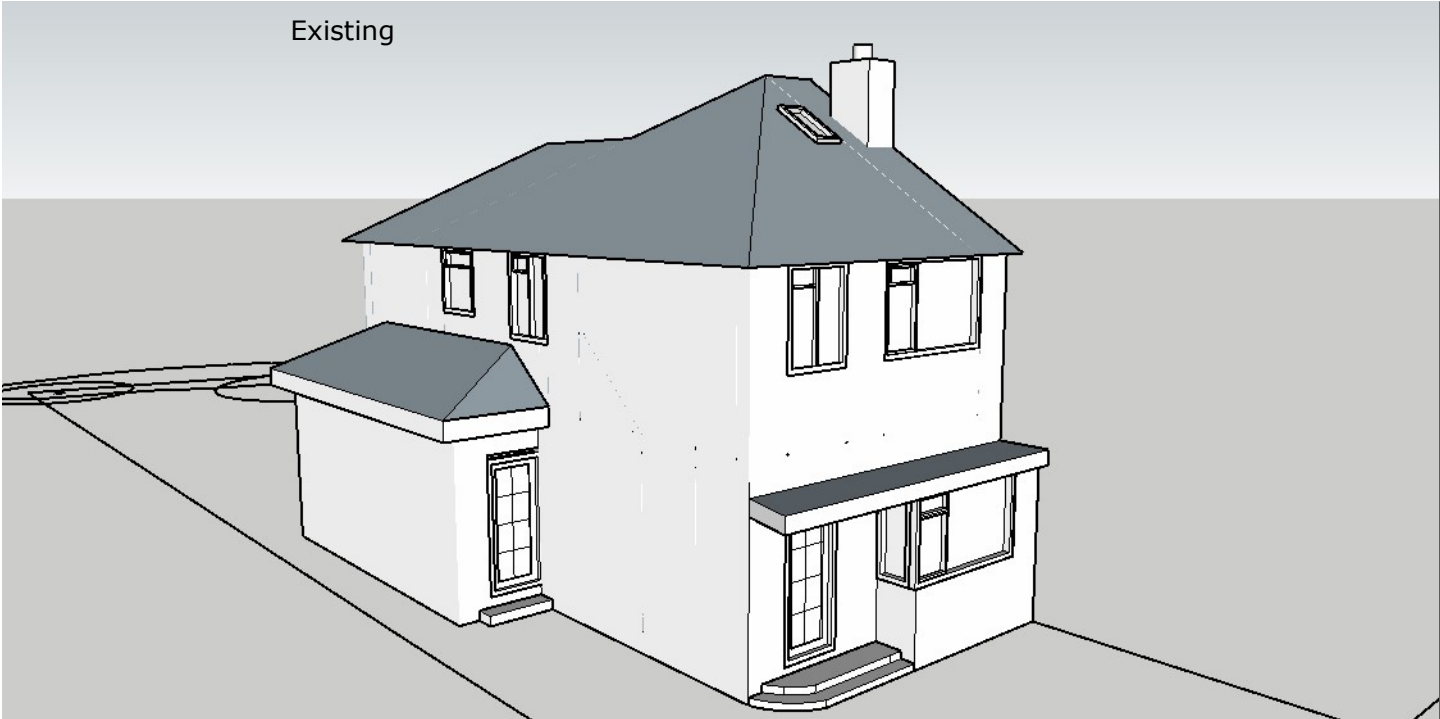

Drawing Title **Front Perspectives**

Drawing No **23HOLC-03**



Project **23 Holcombe Avenue, Bury**

Revision **P03**

Client **Mr I Smith**

Date **25th November 2023**

Rear Perspectives

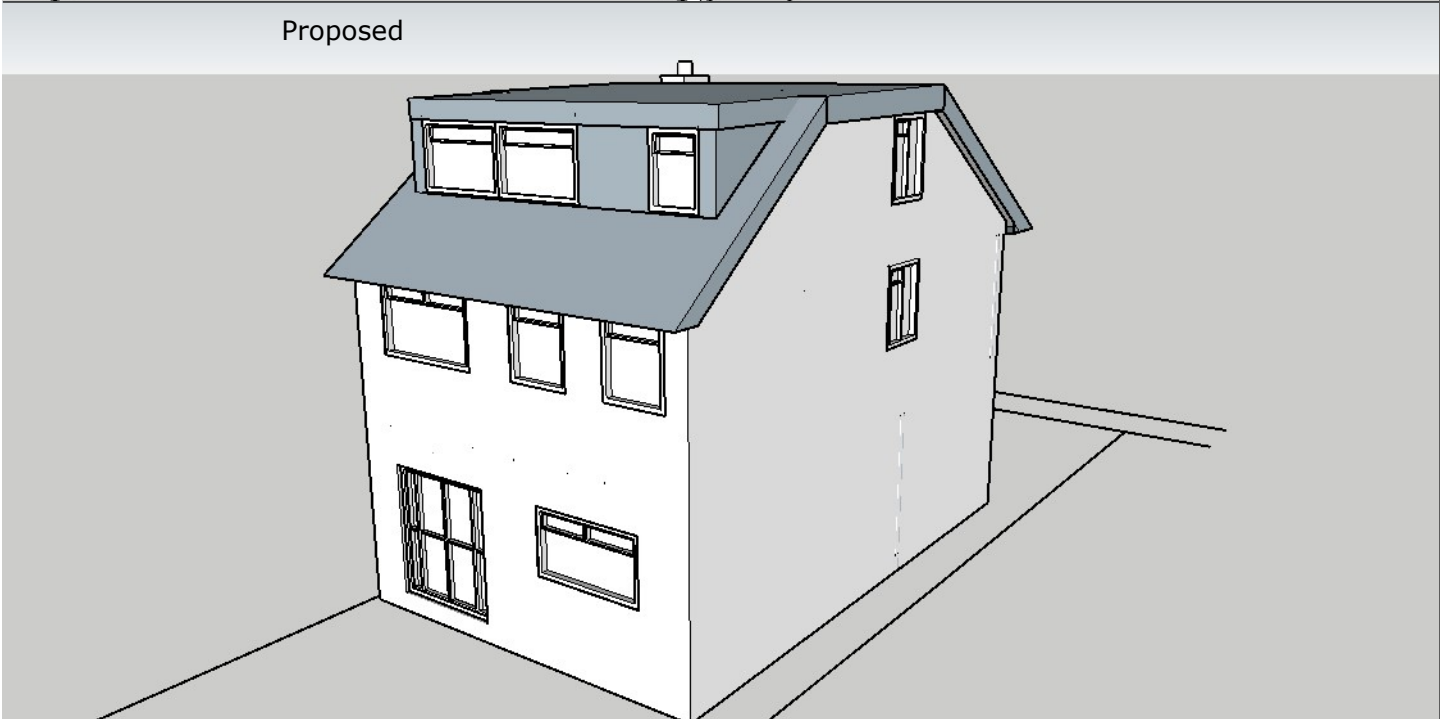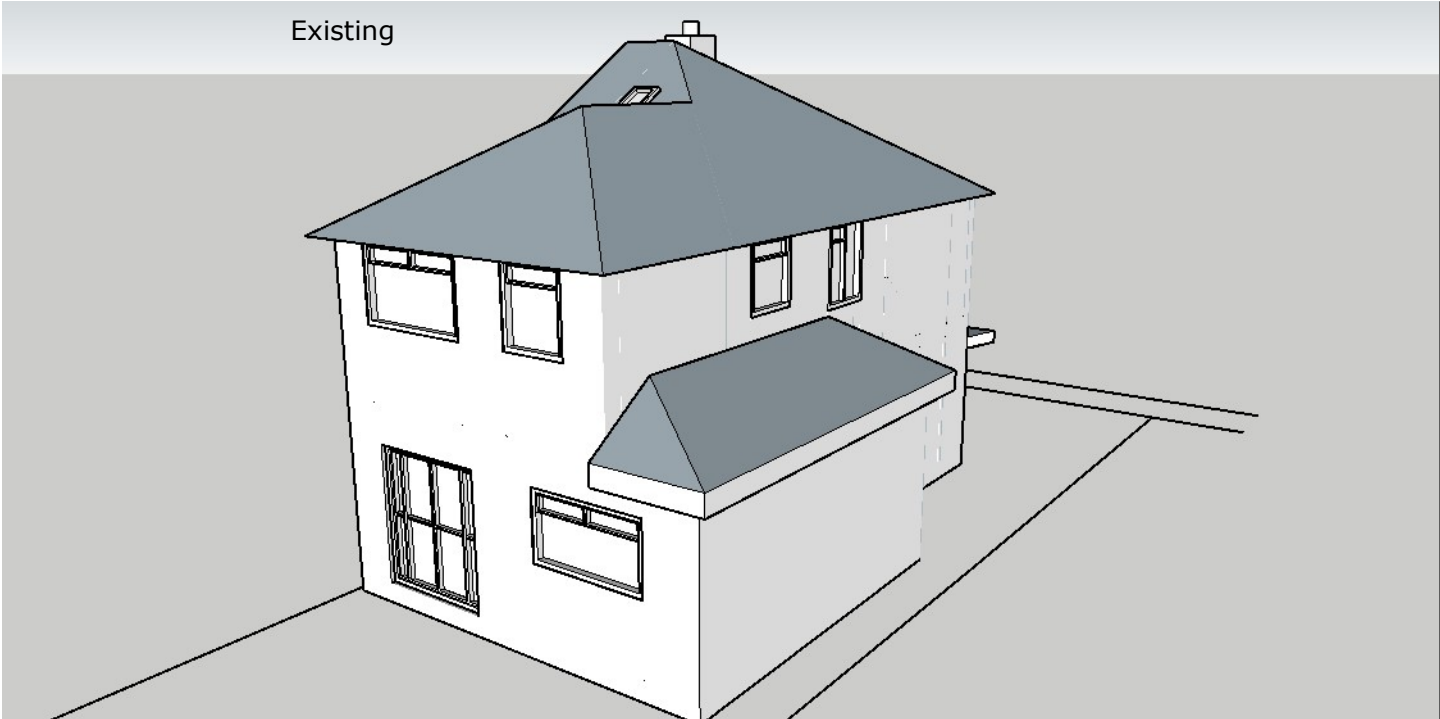

Drawing Title **Rear Perspectives**

Drawing No **23HOLC-04**

Project **23 Holcombe Avenue, Bury**

Revision **P03**


Client **Mr I Smith**

Date **25th November 2023**

Front Elevations @ 1:100

Existing

Proposed

 

Drawing Title **Front Elevations**



Project **23 Holcombe Avenue, Bury**

Client **Mr I Smith**

Drawing No **23HOLC-05**

Revision **P03**

Date **25th November 2023**

 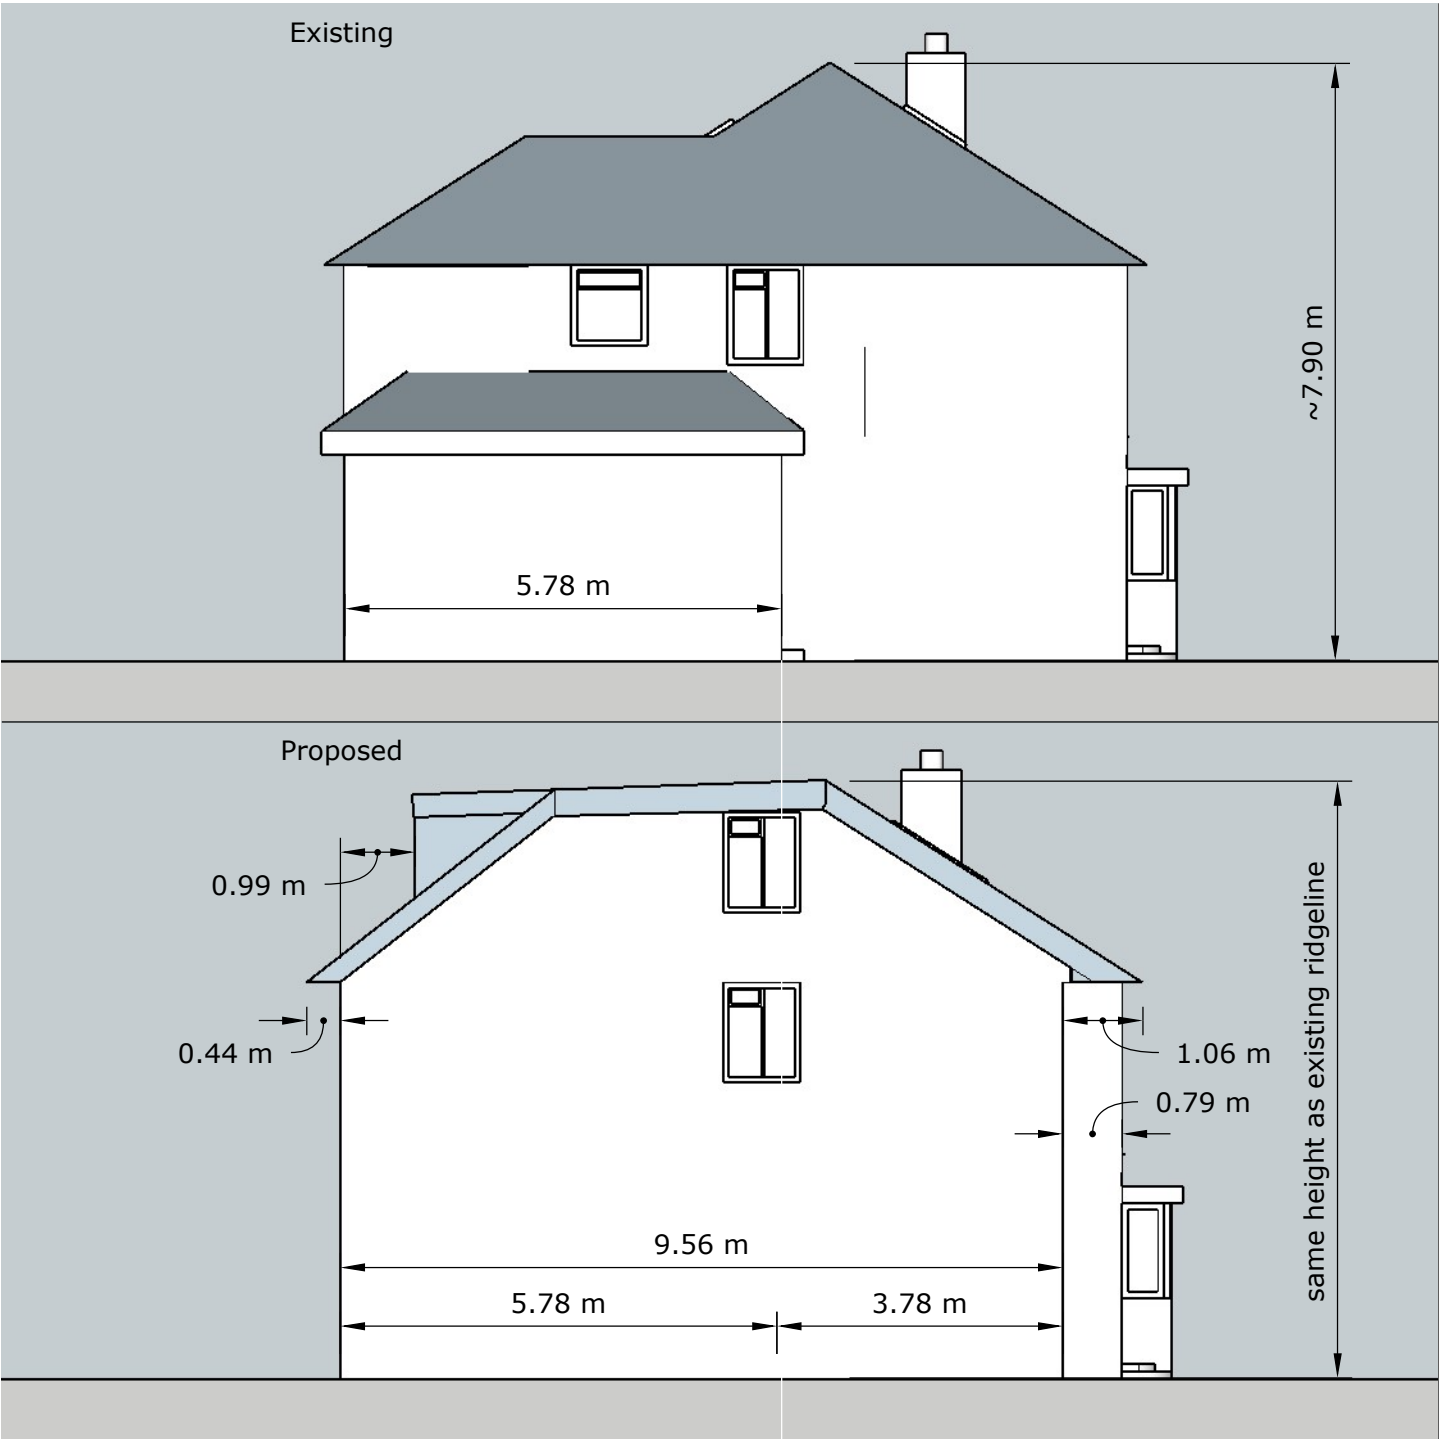



Drawing Title	Side Elevations	Drawing No	23HOLC-06
Project	23 Holcombe Avenue, Bury	Revision	P03
Client	Mr I Smith	Date	25th November 2023

Rear Elevations @ 1:100

Existing



Proposed

 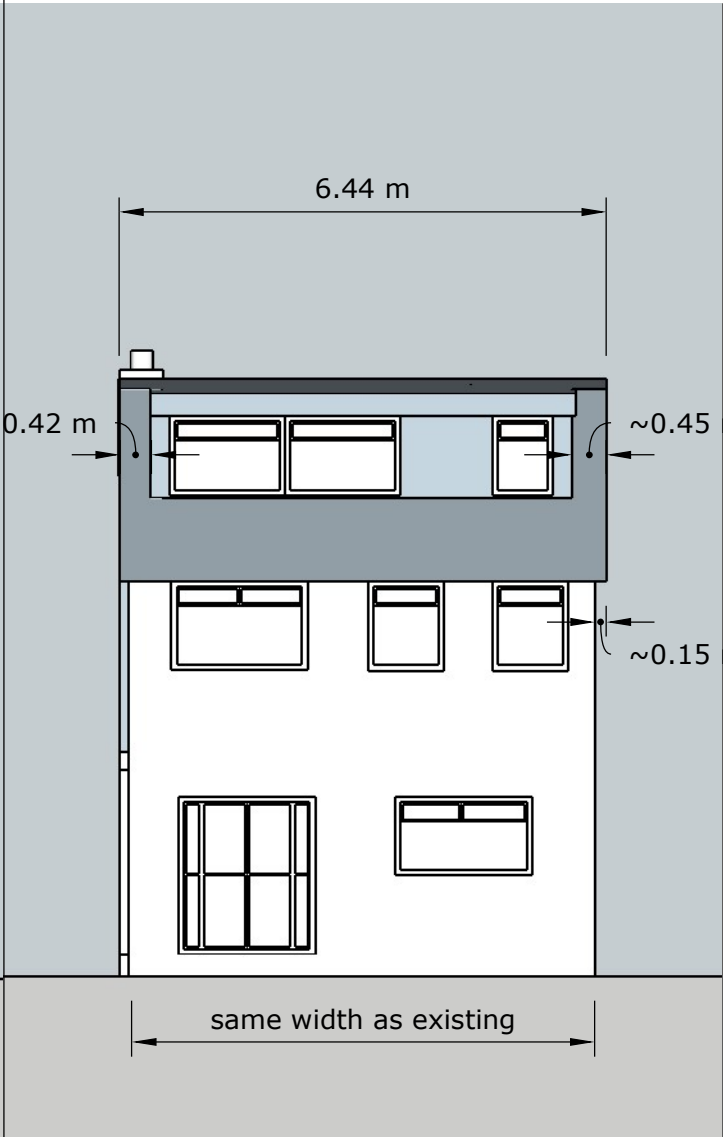

Drawing Title **Rear Elevations**

Project **23 Holcombe Avenue, Bury**



Client **Mr I Smith**

Drawing No **23HOLC-07**

Revision **P03**

Date **25th November 2023**

Side Elevations (adjoining neighbour) @ 1:100

 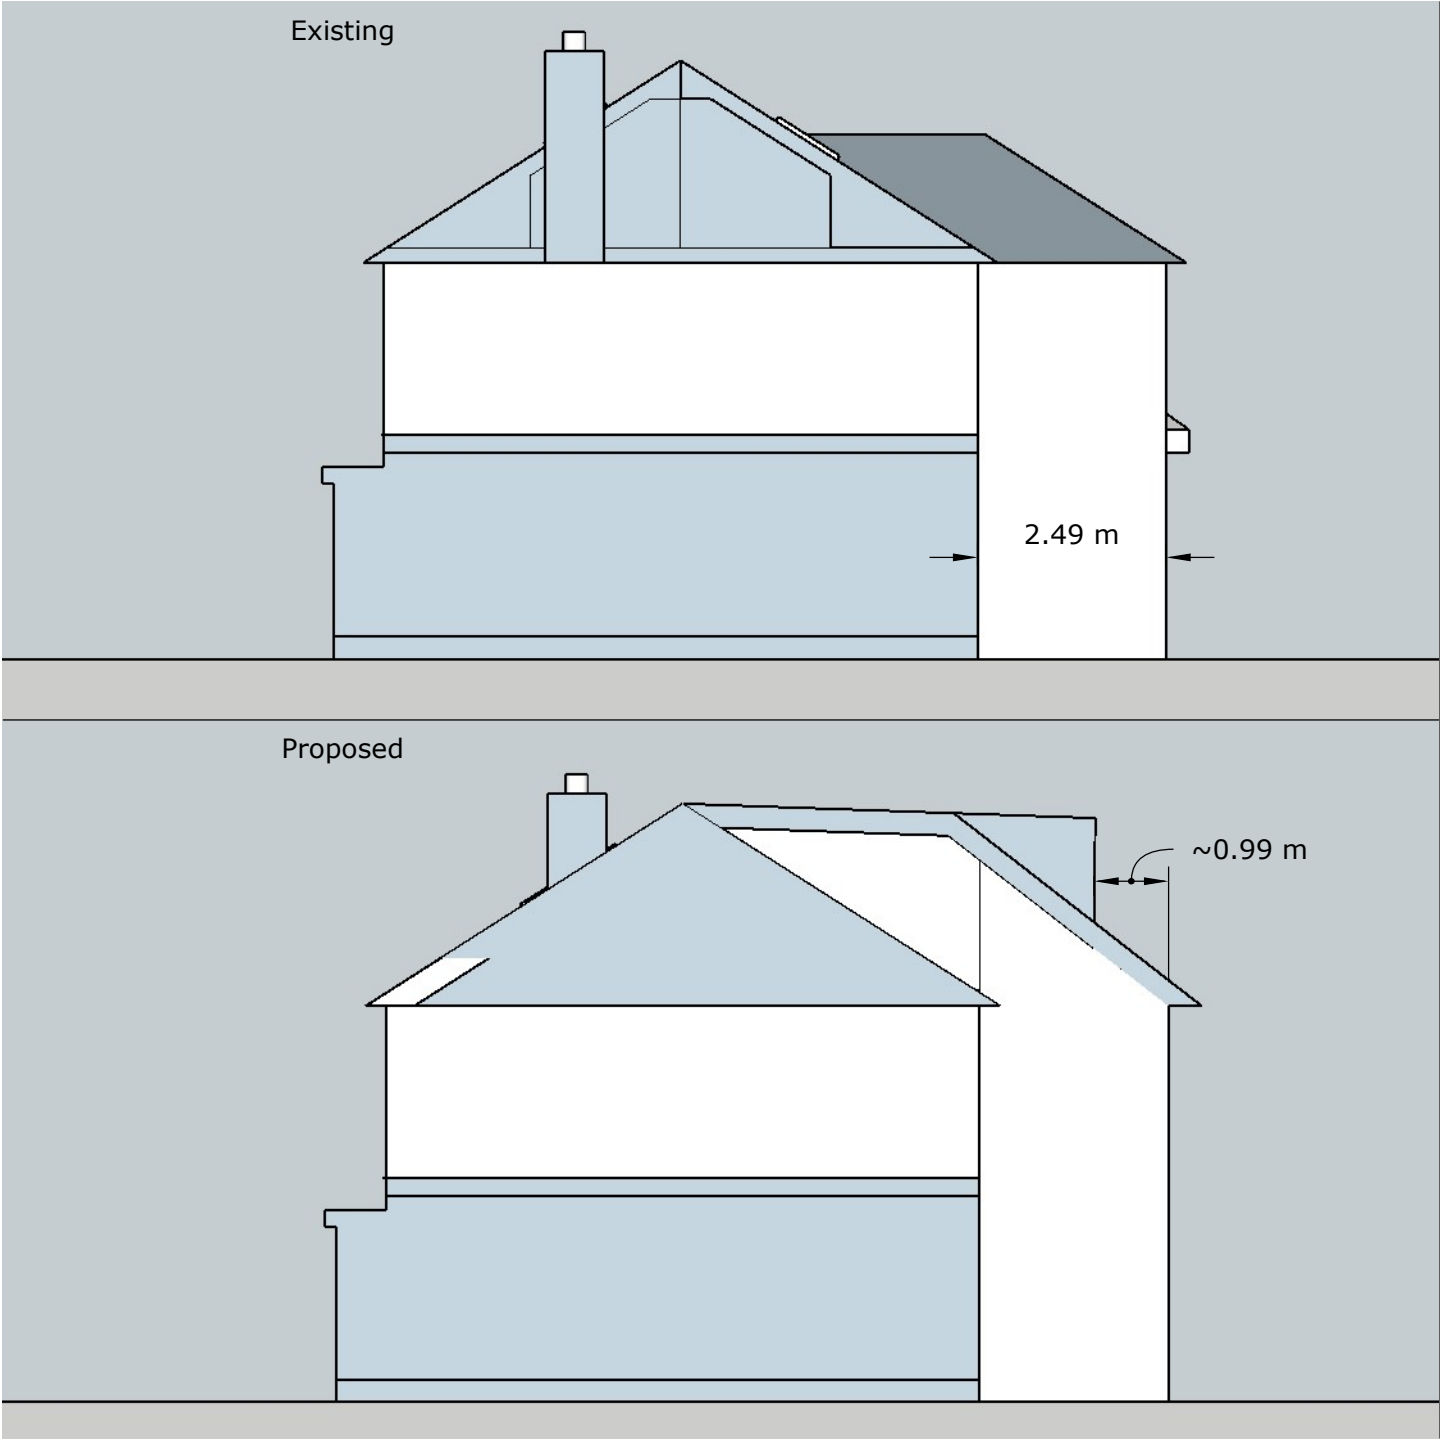

Drawing Title **Side Elevations
(adjoining neighbour)**

Project **23 Holcombe Avenue, Bury**




Client **Mr I Smith**

Drawing No **23HOLC-08**

Revision **P03**

Date **25th November 2023**

Ground Floor Plans @ 1:100

  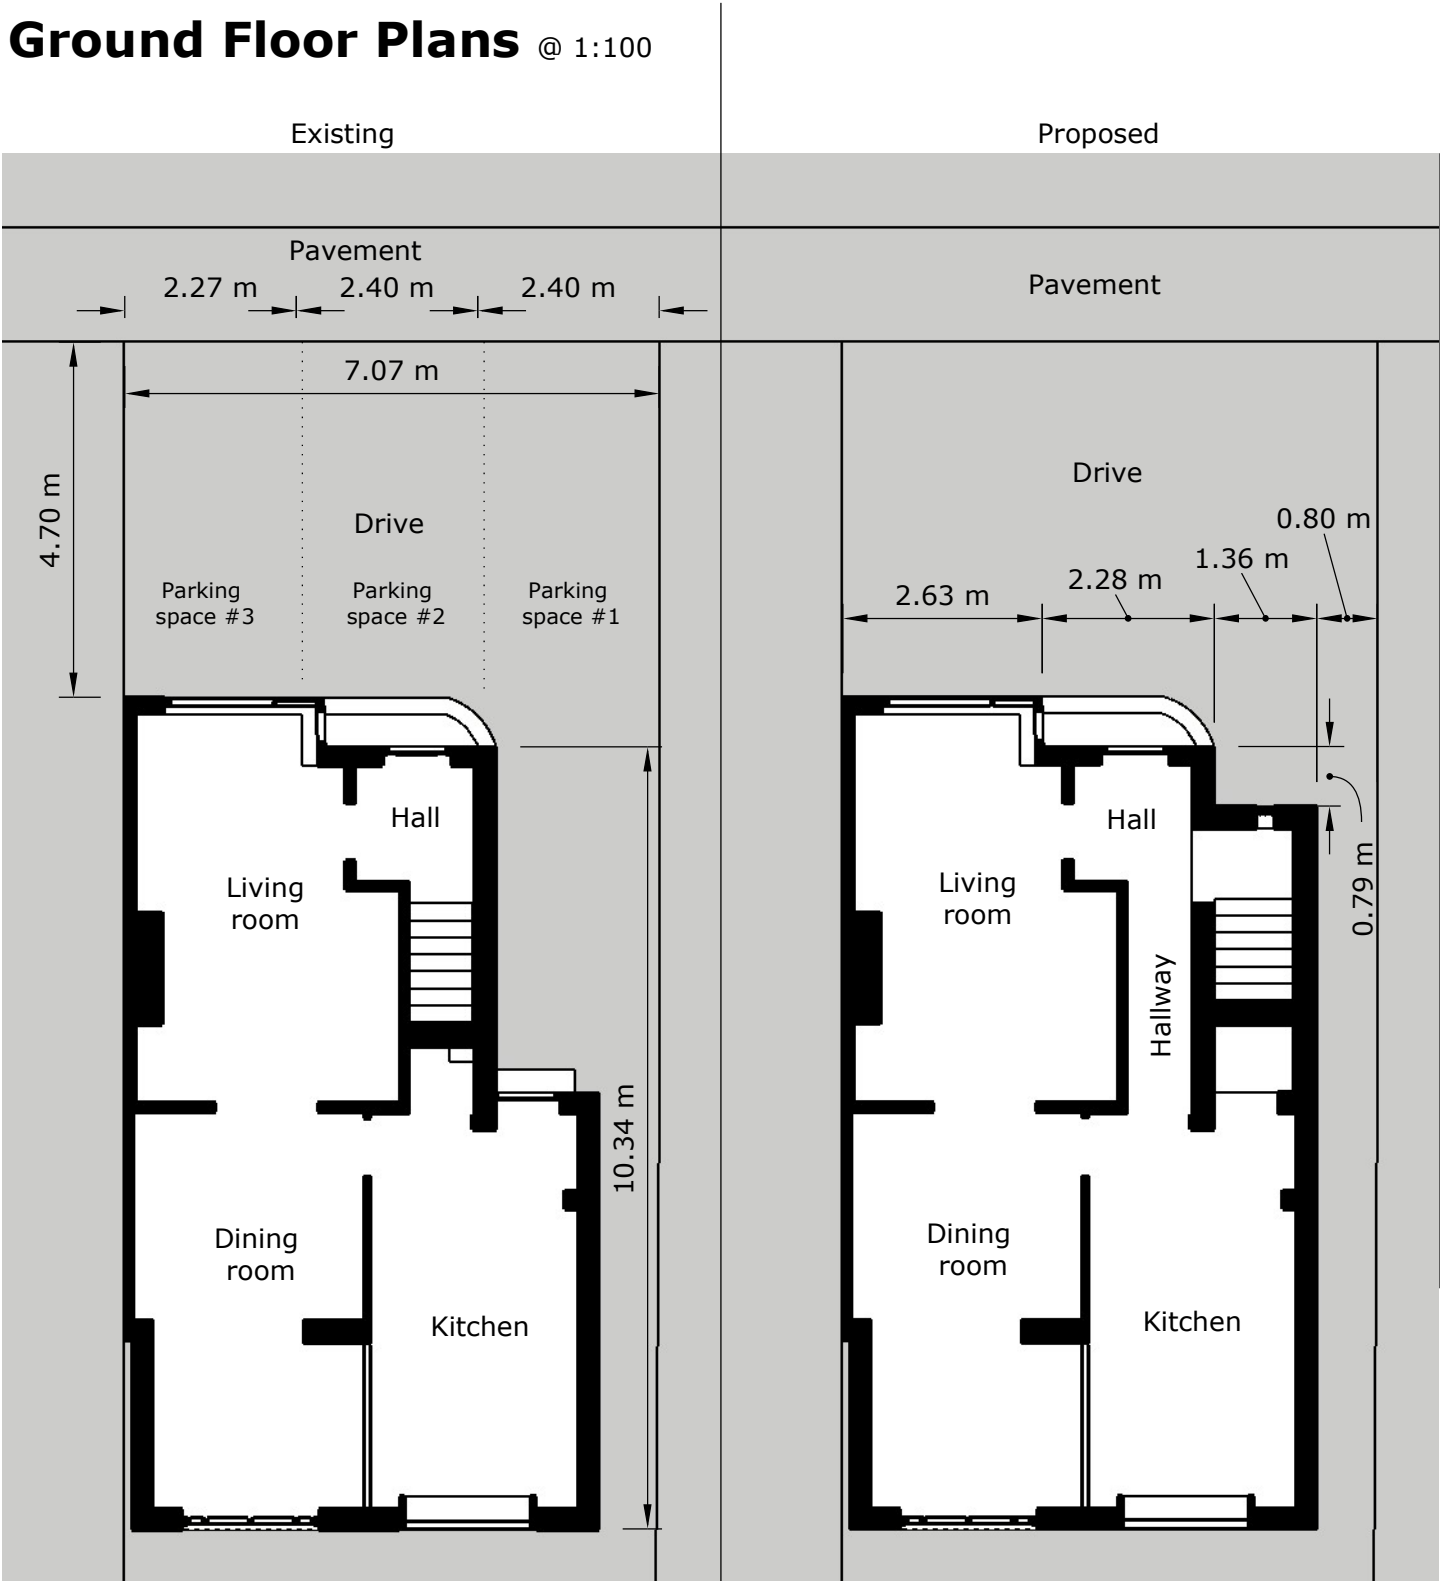

Drawing Title **Ground Floor Plans**

Project **23 Holcombe Avenue, Bury**

Client **Mr I Smith**

Drawing No **23HOLC-09**



Revision **P03**

Date **25th November 2023**

First Floor Plans @ 1:100

Existing

Proposed

  

Drawing Title **First Floor Plans**

Project **23 Holcombe Avenue, Bury**

Client **Mr I Smith**


Drawing No **23HOLC-10**

Revision **P03**




Date **25th November 2023**

Second Floor Plans @ 1:100

Existing

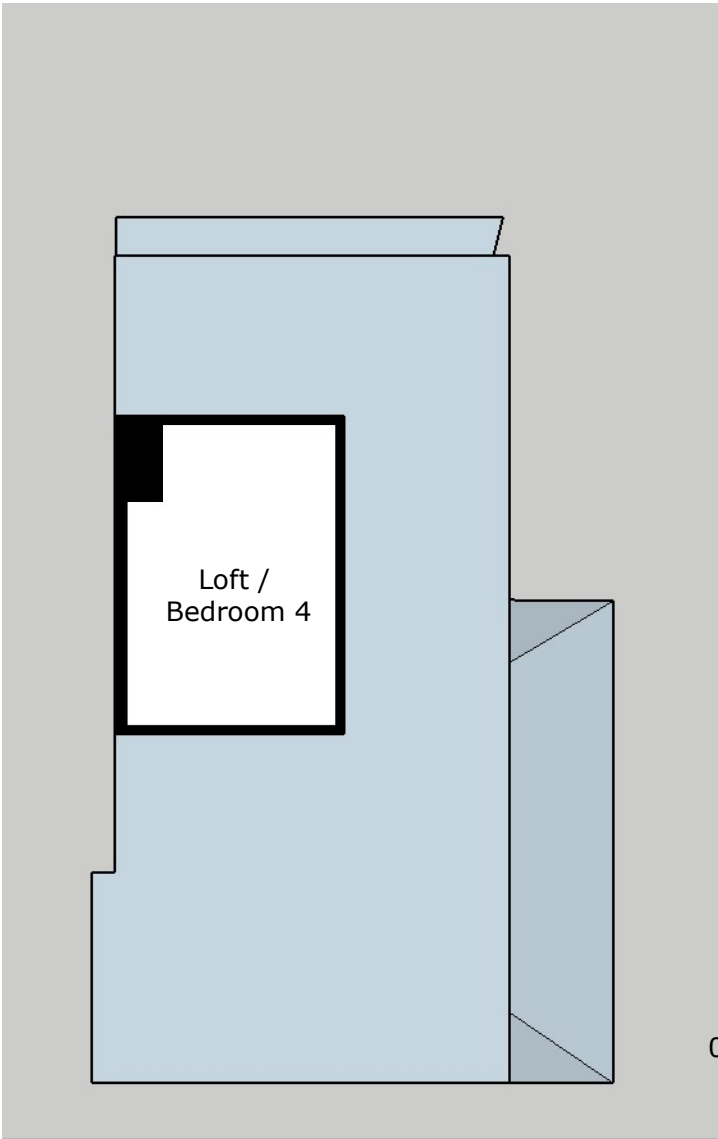

Proposed

  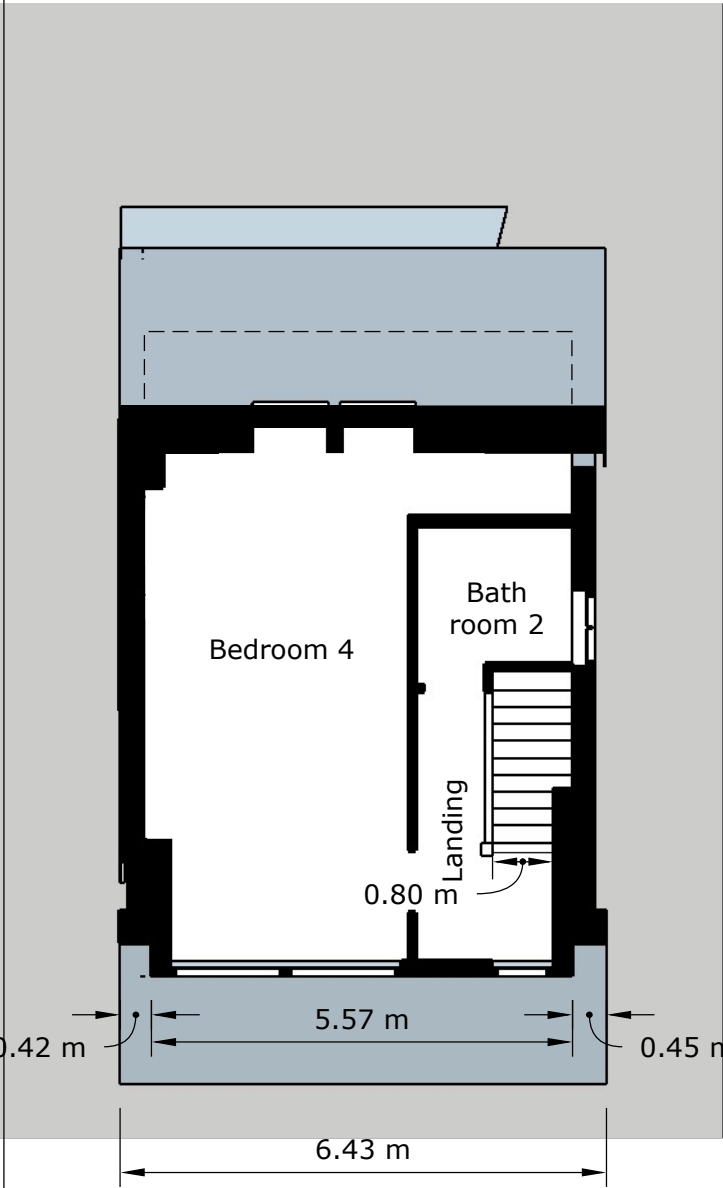

Drawing Title **Second Floor Plans**

Drawing No **23HOLC-11**

Project **23 Holcombe Avenue, Bury**

Revision **P03**

Client **Mr I Smith**

Date **25th November 2023**