

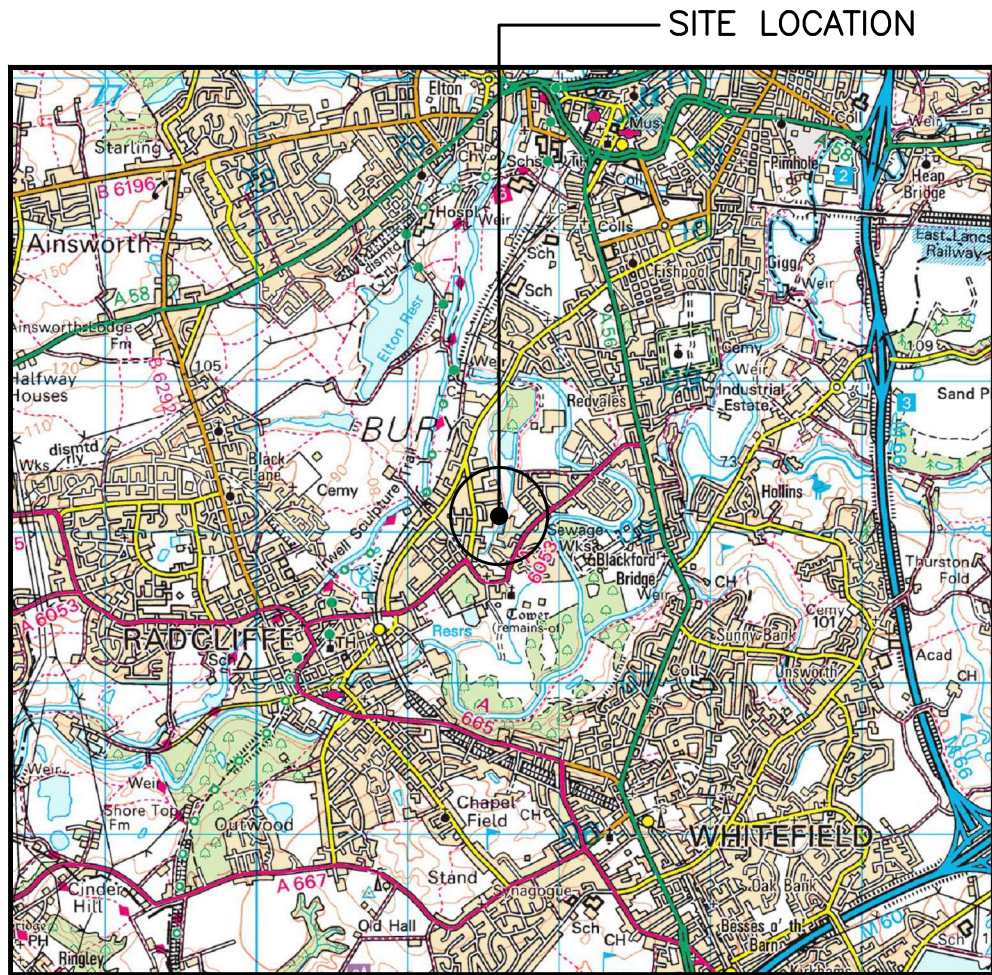


SITE LOCATION
(Scale 1:50000)

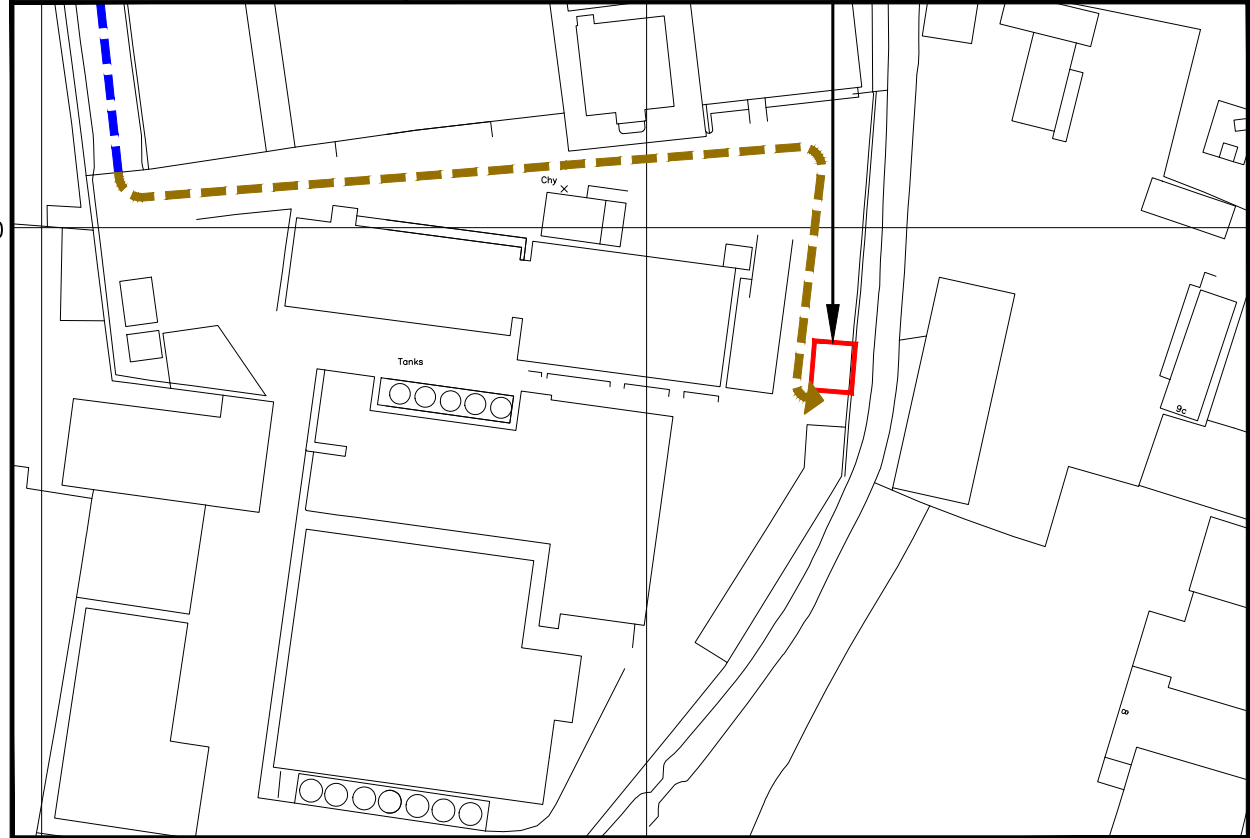

SITE PHOTOGRAPH

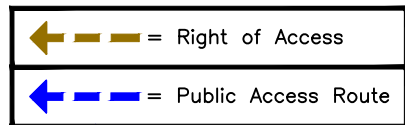

DETAILED SITE LOCATION
(Scale 1:1250)



ALL DIMENSIONS ARE IN mm UNLESS NOTED OTHERWISE

N.G.R | E: 379631 N: 408078

DIRECTIONS TO SITE:
FOLLOWING M66 SOUTH TAKE EXIT 2 ON A58 TO HEYWOOD/BURY. AT HEAP BRIDGE INTERCHANGE, TAKE 5TH EXIT ONTO ROCSDALE RD/A58. CONTINUE STRAIGHT TO STAY ON ROCSDALE RD/A58, TURN LEFT ONTO HEYWOOD ST/B6219, GO THROUGH 1 ROUNDABOUT. AT ROUNDABOUT, CONTINUE STRAIGHT ONTO PARKHILLS RD. GO THROUGH ONE ROUNDABOUT, CONTINUE ONTO RADCLIFFE RD, CONTINUE ONTO BURY RD, TURN LEFT ONTO ETON HILL RD. TURN LEFT ONTO ETON WAY S, TAKE FIRST RIGHT TURN TOWARDS ACCESS GATE TO SITE. THROUGH ACCESS GATES TURN IMMEDIATELY LEFT AND FOLLOW FOR APPROX. 115 METERS TOWARDS BACK OF SITE. TURN RIGHT AND SITE IS LOCATED APPROX. 40 METERS ON LEFT HAND SIDE.

NOTES:

A	Issued for Approval	AH	AF	04.04.23
REV	MODIFICATION	BY	CH	DATE



WHP Telecoms Ltd
Faraday Court
401 Faraday Street
Birchwood Park
Warrington WA3 6GA
Tel: 01925 424100 Fax: 01925 424101
e-mail: info@whptelecoms.com




Cell Name	Opt.
FRAGRANCE OILS	—

Cell ID No		
CORNERSTONE	VM02	VF
30726600	—	22803

Site Address / Contact Details		
ETON WAY SOUTH RADCLIFFE MANCHESTER M26 2FR		

Drawing Title: SITE LOCATION MAPS		
Purpose of issue: PLANNING		Dwg Rev: A
Drawing Number: 100		Pack Issue: A
Surveyed By: CB	Original Sheet Size: A3	
Drawn: AH	Date: 04.04.23	Checked: AF Date: 04.04.23

These drawings comply with VF Standard ICNIRP guidelines, under configuration
Designed in accordance with Cornerstone documents: SDN0007 & SDN0009

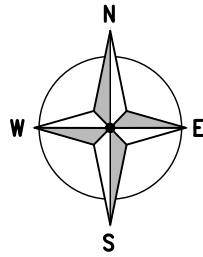

DIRECTIONS TO SITE:
FOLLOWING M66 SOUTH TAKE EXIT 2 ON A58 TO HEYWOOD/BURY. AT HEAP BRIDGE INTERCHANGE, TAKE 5TH EXIT ONTO ROCHDALE RD/A58. CONTINUE STRAIGHT TO STAY ON ROCHDALE RD/A58, TURN LEFT ONTO HEYWOOD ST/B6219, GO THROUGH 1 ROUNDABOUT. AT ROUNDABOUT, CONTINUE STRAIGHT ONTO PARKHILLS RD. GO THROUGH ONE ROUNDABOUT, CONTINUE ONTO RADCLIFFE RD, CONTINUE ONTO BURY RD, TURN LEFT ONTO ETON HILL RD. TURN LEFT ONTO ETON WAY S, TAKE FIRST RIGHT TURN TOWARDS ACCESS GATE TO SITE. THROUGH ACCESS GATES TURN IMMEDIATELY LEFT AND FOLLOW FOR APPROX. 115 METERS TOWARDS BACK OF SITE. TURN RIGHT AND SITE IS LOCATED APPROX. 40 METERS ON LEFT HAND SIDE.

ALL DIMENSIONS ARE IN mm UNLESS NOTED OTHERWISE			
N.G.R	E: 379631	N: 408078	
SITE ACCESS KEY			
	PUBLIC ACCESS ROUTE		
	EQUIPMENT SPACE		
	EQUIPMENT AIRSPACE		
	ACCESS SPACE		
	SET DOWN SPACE		
	OVER SAIL SPACE		
	PROPOSED INTERNAL ACCESS		
	PROPOSED TRANSMISSION SUPPLY		
	PROPOSED DNO AC SUPPLY		

TOTAL AREA OF EQUIPMENT SPACE = 55.08m²
TOTAL AREA OF ACCESS SPACE = 1310.05m²
TOTAL AREA OF SET DOWN SPACE = 256.05m²
NOTES:

A	Issued for Approval	AH	AF	04.04.23
REV	MODIFICATION	BY	CH	DATE





WHP Telecoms Ltd
Faraday Court
401 Faraday Street
Birchwood Park
Warrington WA3 6GA
Tel: 01925 424100 Fax: 01925 424101
e-mail: info@whptelecoms.com




Cell Name		Opt.
FRAGRANCE OILS		—
Cell ID No		
CORNERSTONE	VM02	VF
30726600	—	22803

Site Address / Contact Details
ETON WAY SOUTH
RADCLIFFE
MANCHESTER
M26 2FR

Drawing Title: CODE AGREEMENT DRAWING		
Purpose of issue:	PLANNING	Dwg Rev:
Drawing Number:	101	A
Surveyed By: CB	Original Sheet Size: A3	Pack Issue:
Drawn: AH	Date: 04.04.23	Checked: AF
	Date: 04.04.23	A

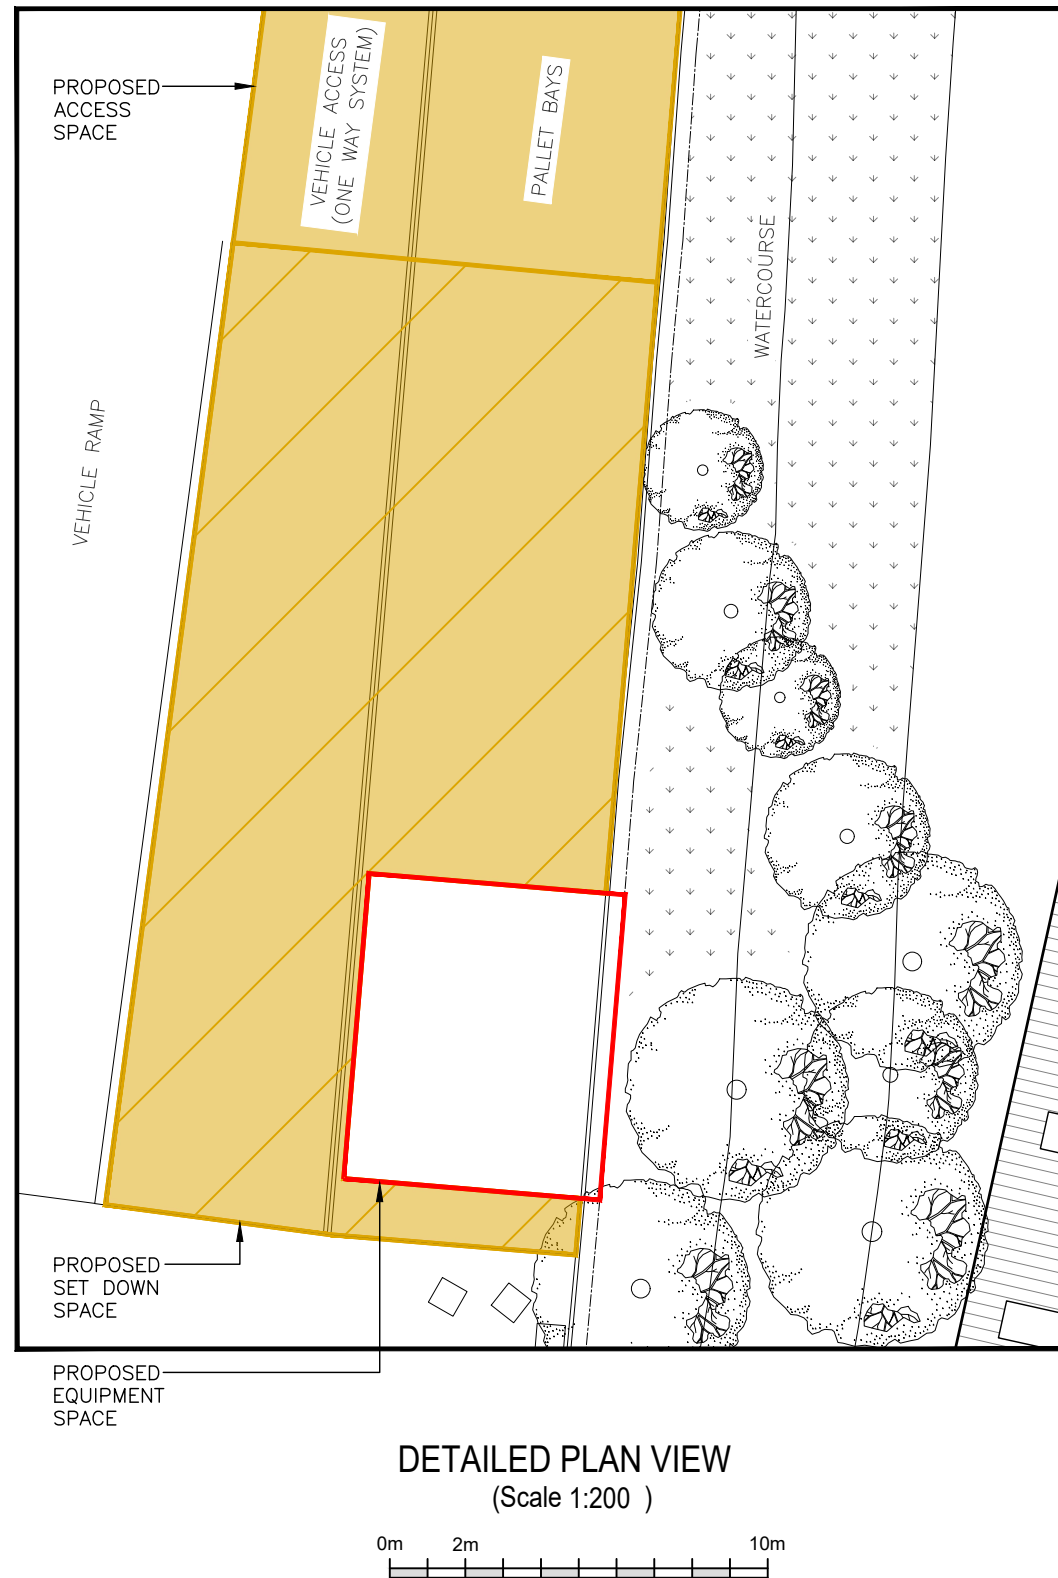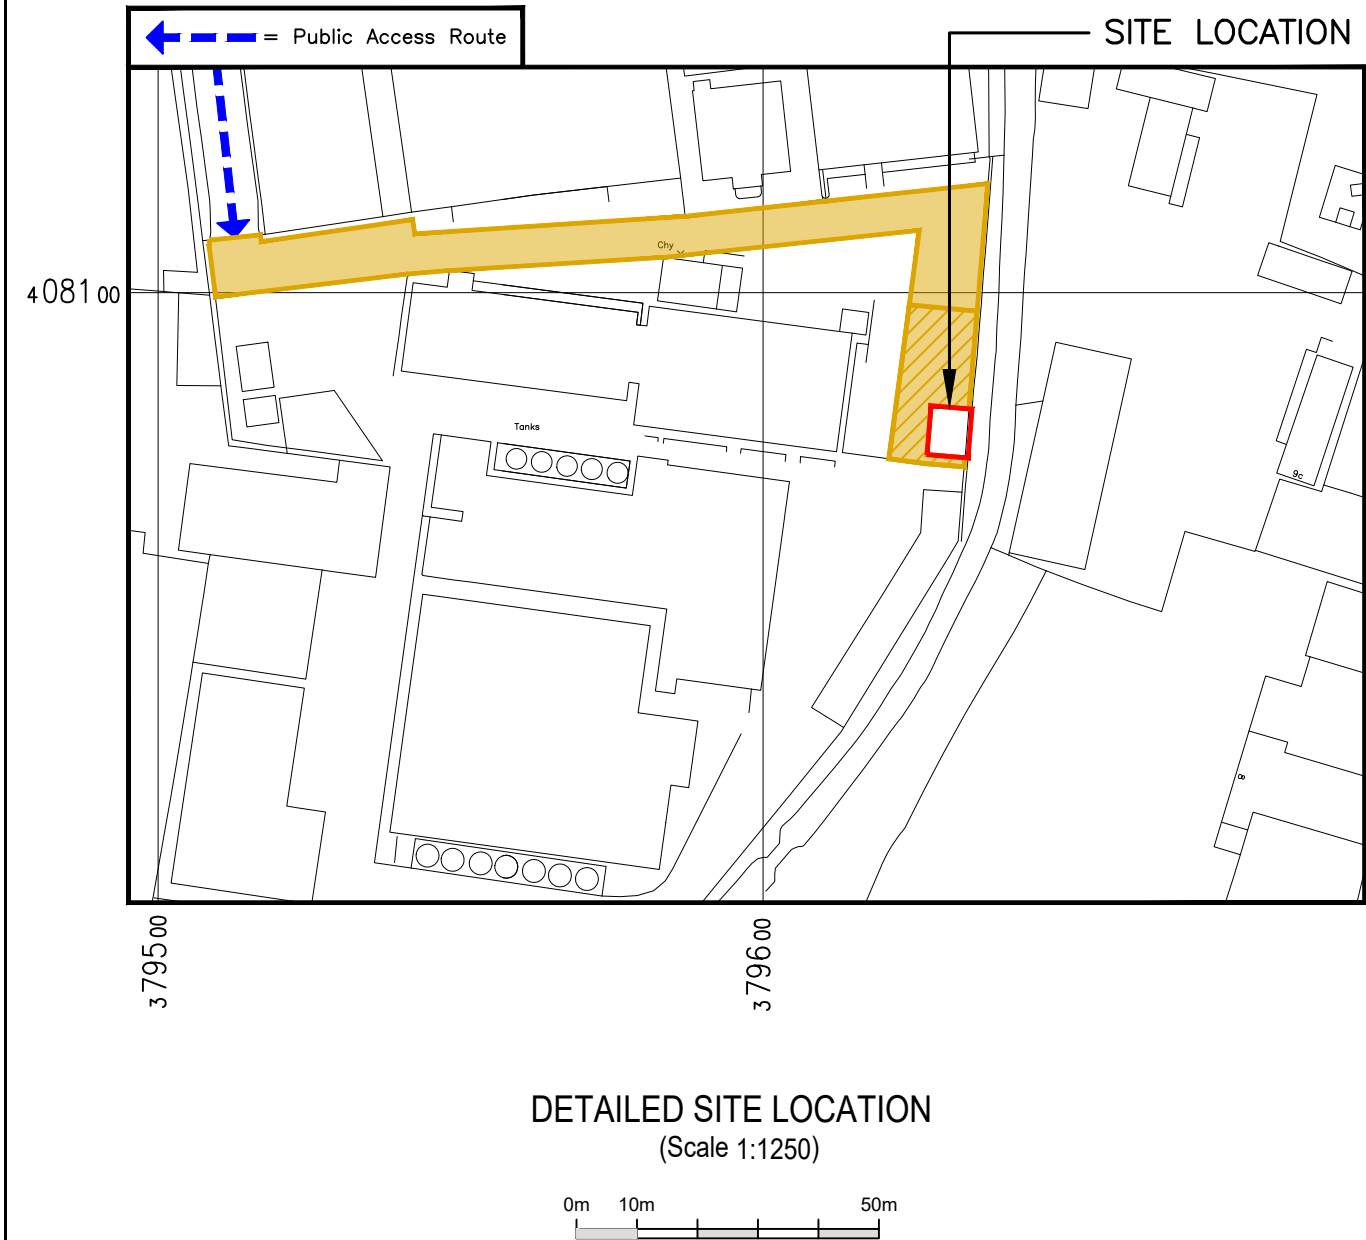

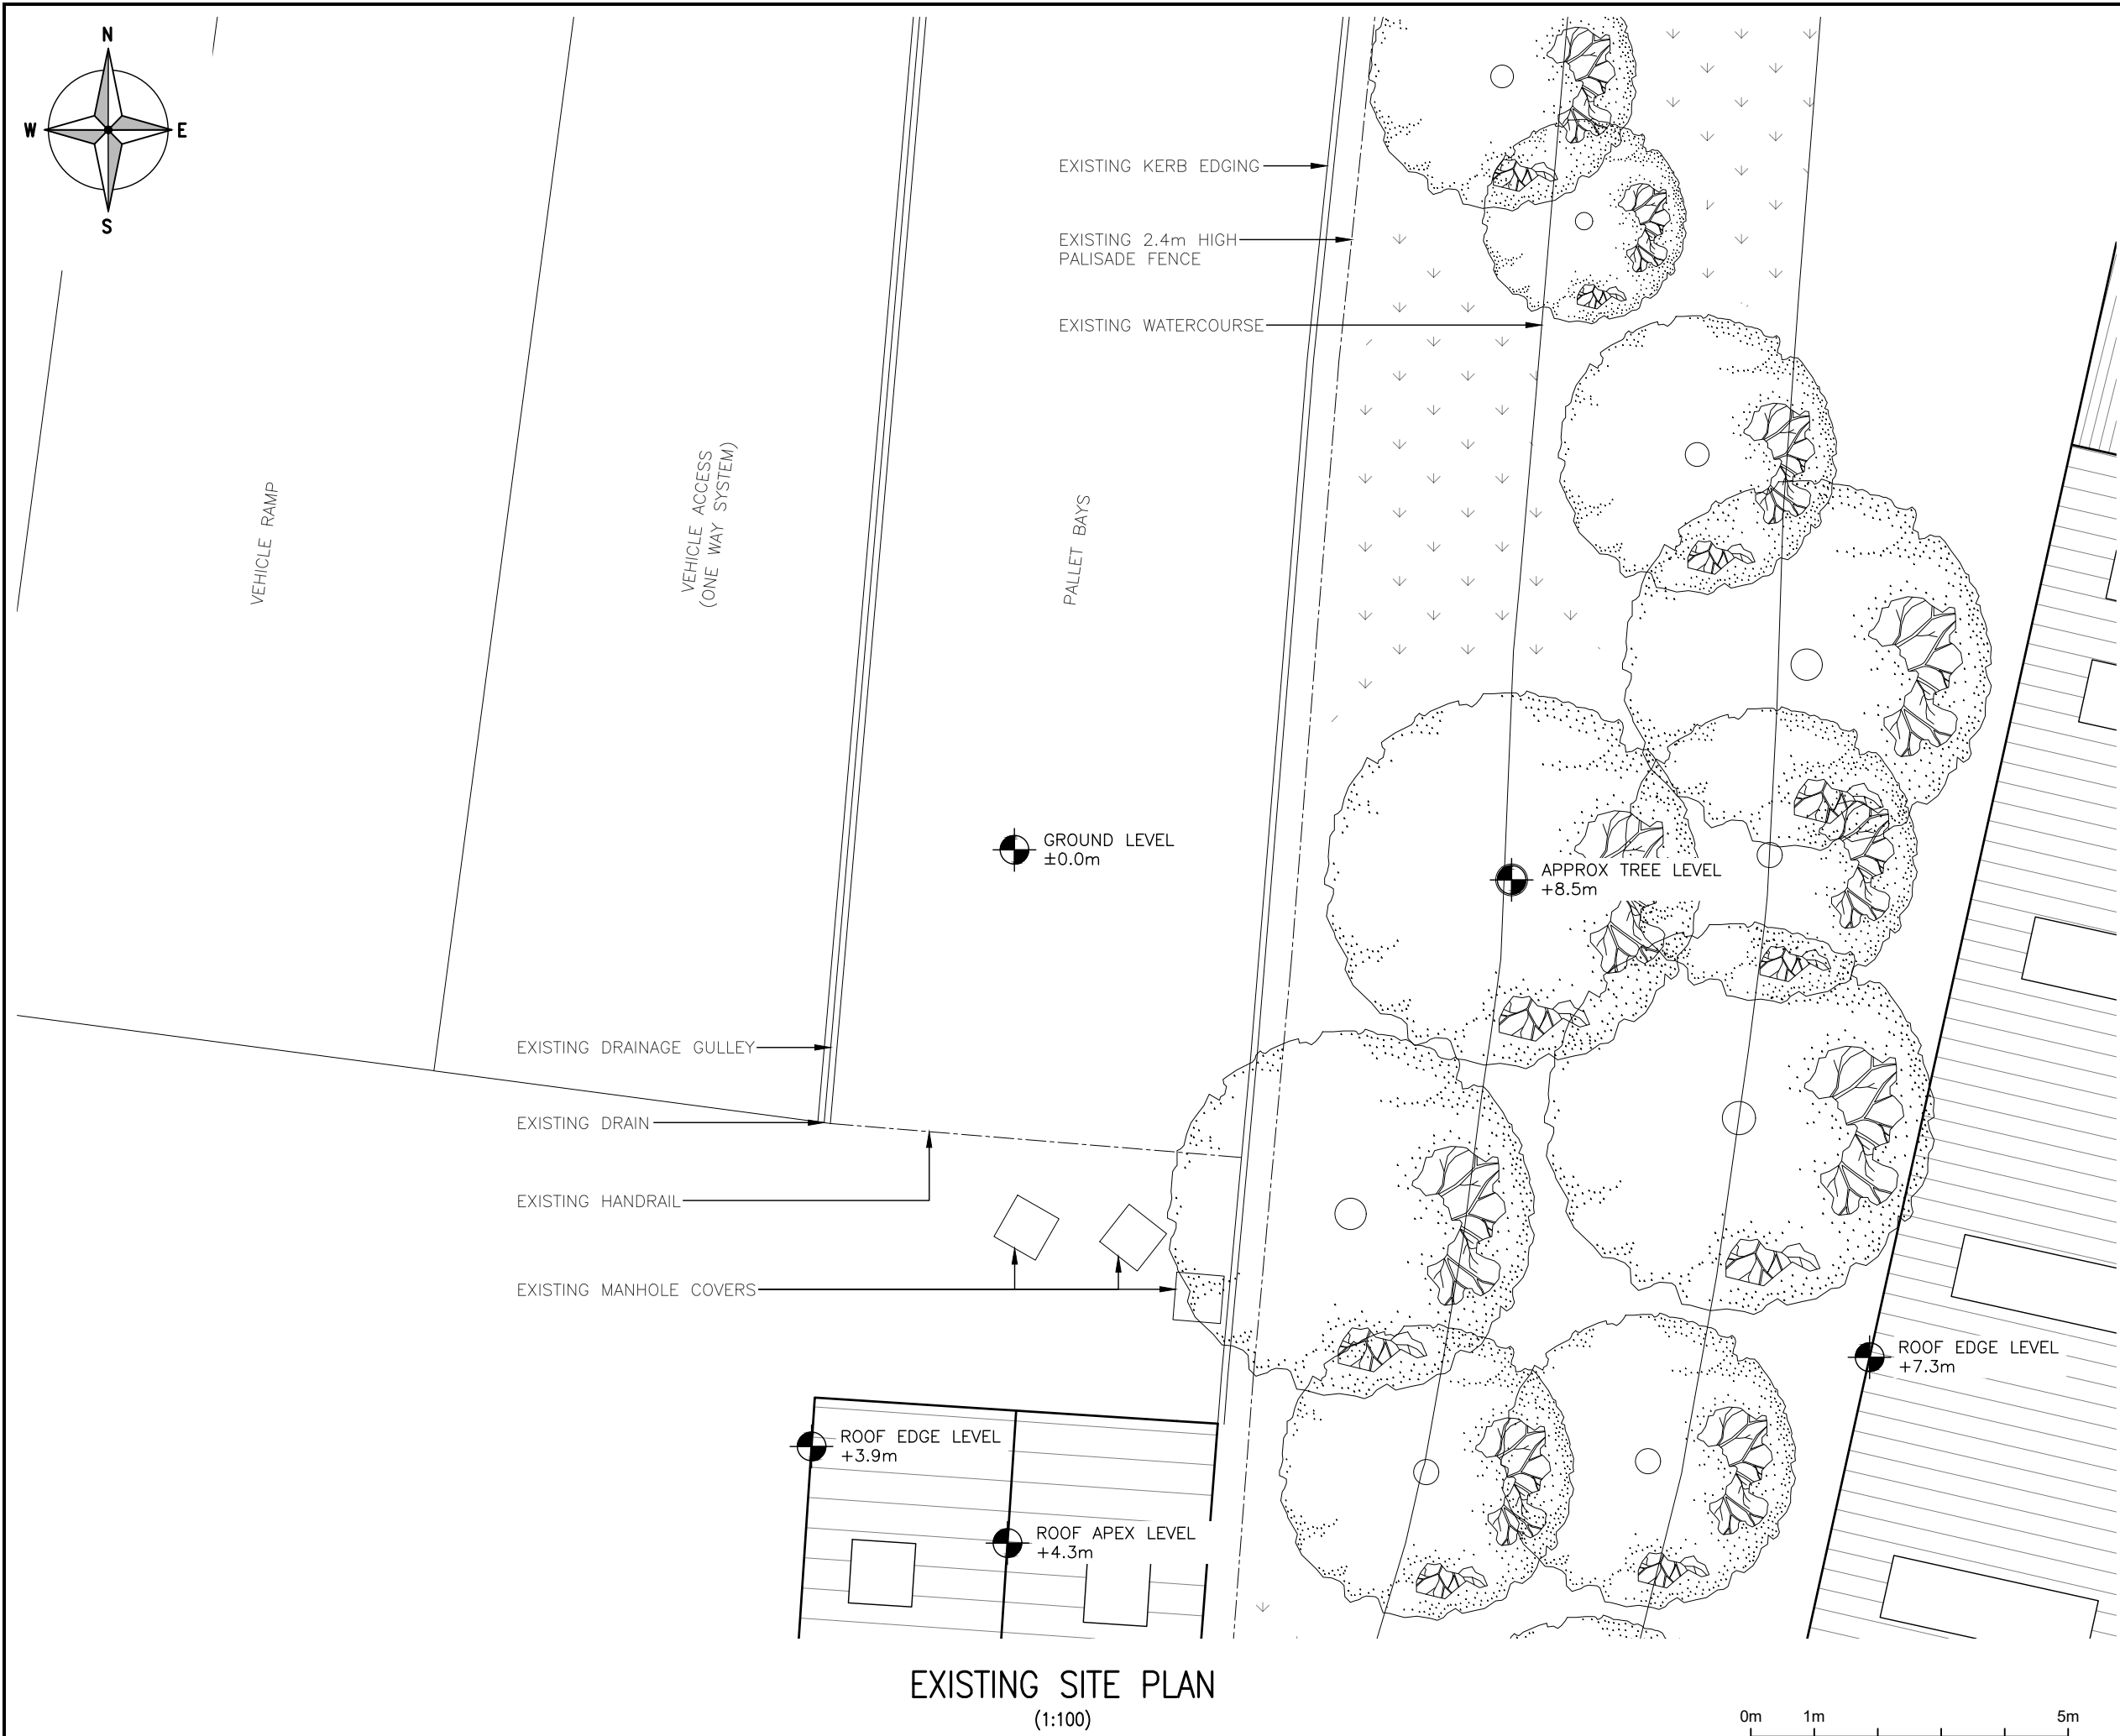

EXISTING SITE PLAN
(1:100)

ALL DIMENSIONS ARE IN mm UNLESS NOTED OTHERWISE

N.G.R

E: 379631

N: 408078

NOTES:

A	Issued for Approval		AH	AF	04.04.23
REV	MODIFICATION		BY	CH	DATE



WHP Telecoms Ltd
Faraday Court
401 Faraday Street
Birchwood Park
Warrington WA3 6GA
Tel: 01925 424100 Fax: 01925 424101
e-mail: info@whptelecoms.com




Cell Name		Opt.
FRAGRANCE OILS		—
Cell ID No		
CORNERSTONE	VM02	VF
30726600	—	22803

Site Address / Contact Details

ETON WAY SOUTH
RADCLIFFE
MANCHESTER
M26 2FR

Drawing Title:
EXISTING SITE PLAN

Purpose of issue:	PLANNING	Dwg Rev:
Drawing Number:	200	A
Surveyed By: CB	Original Sheet Size: A3	Pack Issue:
Drawn: AH	Date: 04.04.23	Checked: AF
	Date: 04.04.23	A

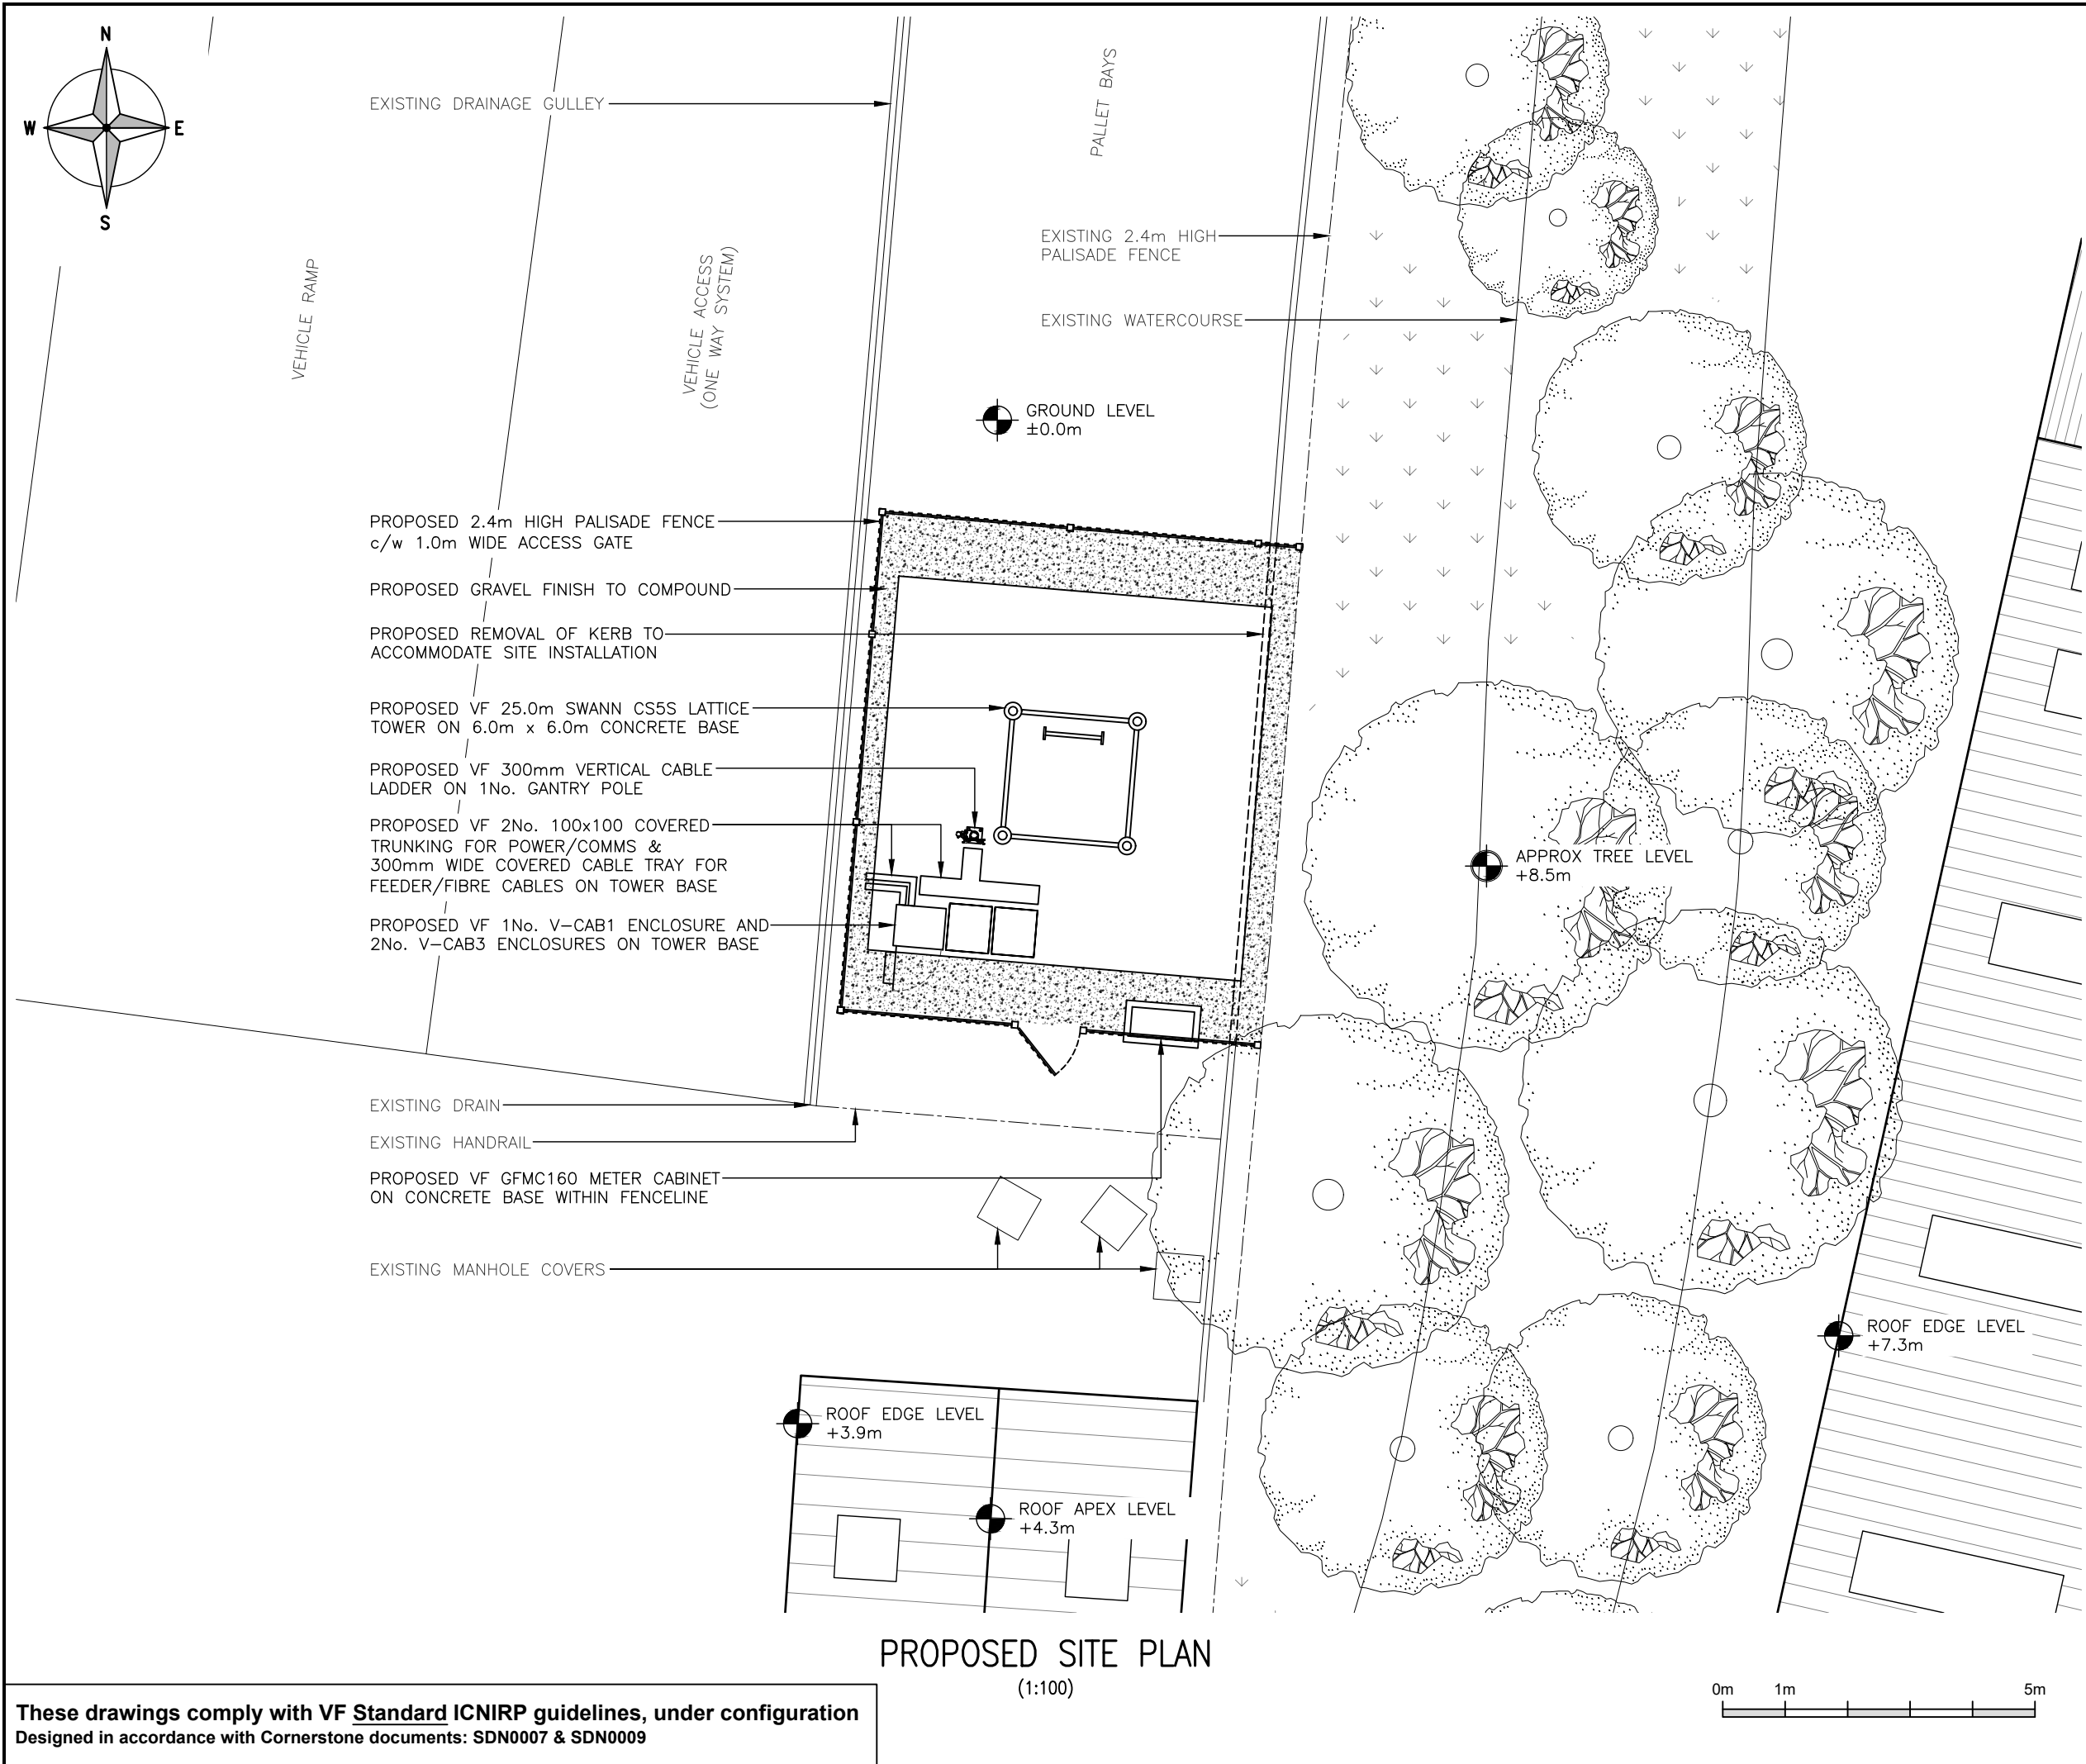

These drawings comply with VF Standard ICNIRP guidelines, under configuration
Designed in accordance with Cornerstone documents: SDN0007 & SDN0009

ALL DIMENSIONS ARE IN mm UNLESS NOTED OTHERWISE

N.G.R

E: 379631

N: 408078

NOTES:

A	Issued for Approval	AH	AF	04.04.23	
REV	MODIFICATION	BY	CH	DATE	



WHP Telecoms Ltd
Faraday Court
401 Faraday Street
Birchwood Park
Warrington WA3 6GA
Tel: 01925 424100 Fax: 01925 424101
e-mail: info@whptelecoms.com



Cell Name		Opt.
FRAGRANCE OILS		—
Cell ID No		
CORNERSTONE	VM02	VF
30726600	—	22803


Site Address / Contact Details

ETON WAY SOUTH
RADCLIFFE
MANCHESTER
M26 2FR

Drawing Title:
PROPOSED SITE PLAN

Purpose of issue:	PLANNING	Dwg Rev:
Drawing Number:	201	A
Surveyed By: CB	Original Sheet Size: A3	Pack Issue:
Drawn: AH	Date: 04.04.23	Checked: AF
	Date: 04.04.23	A

SDNT0005 Version 1.3

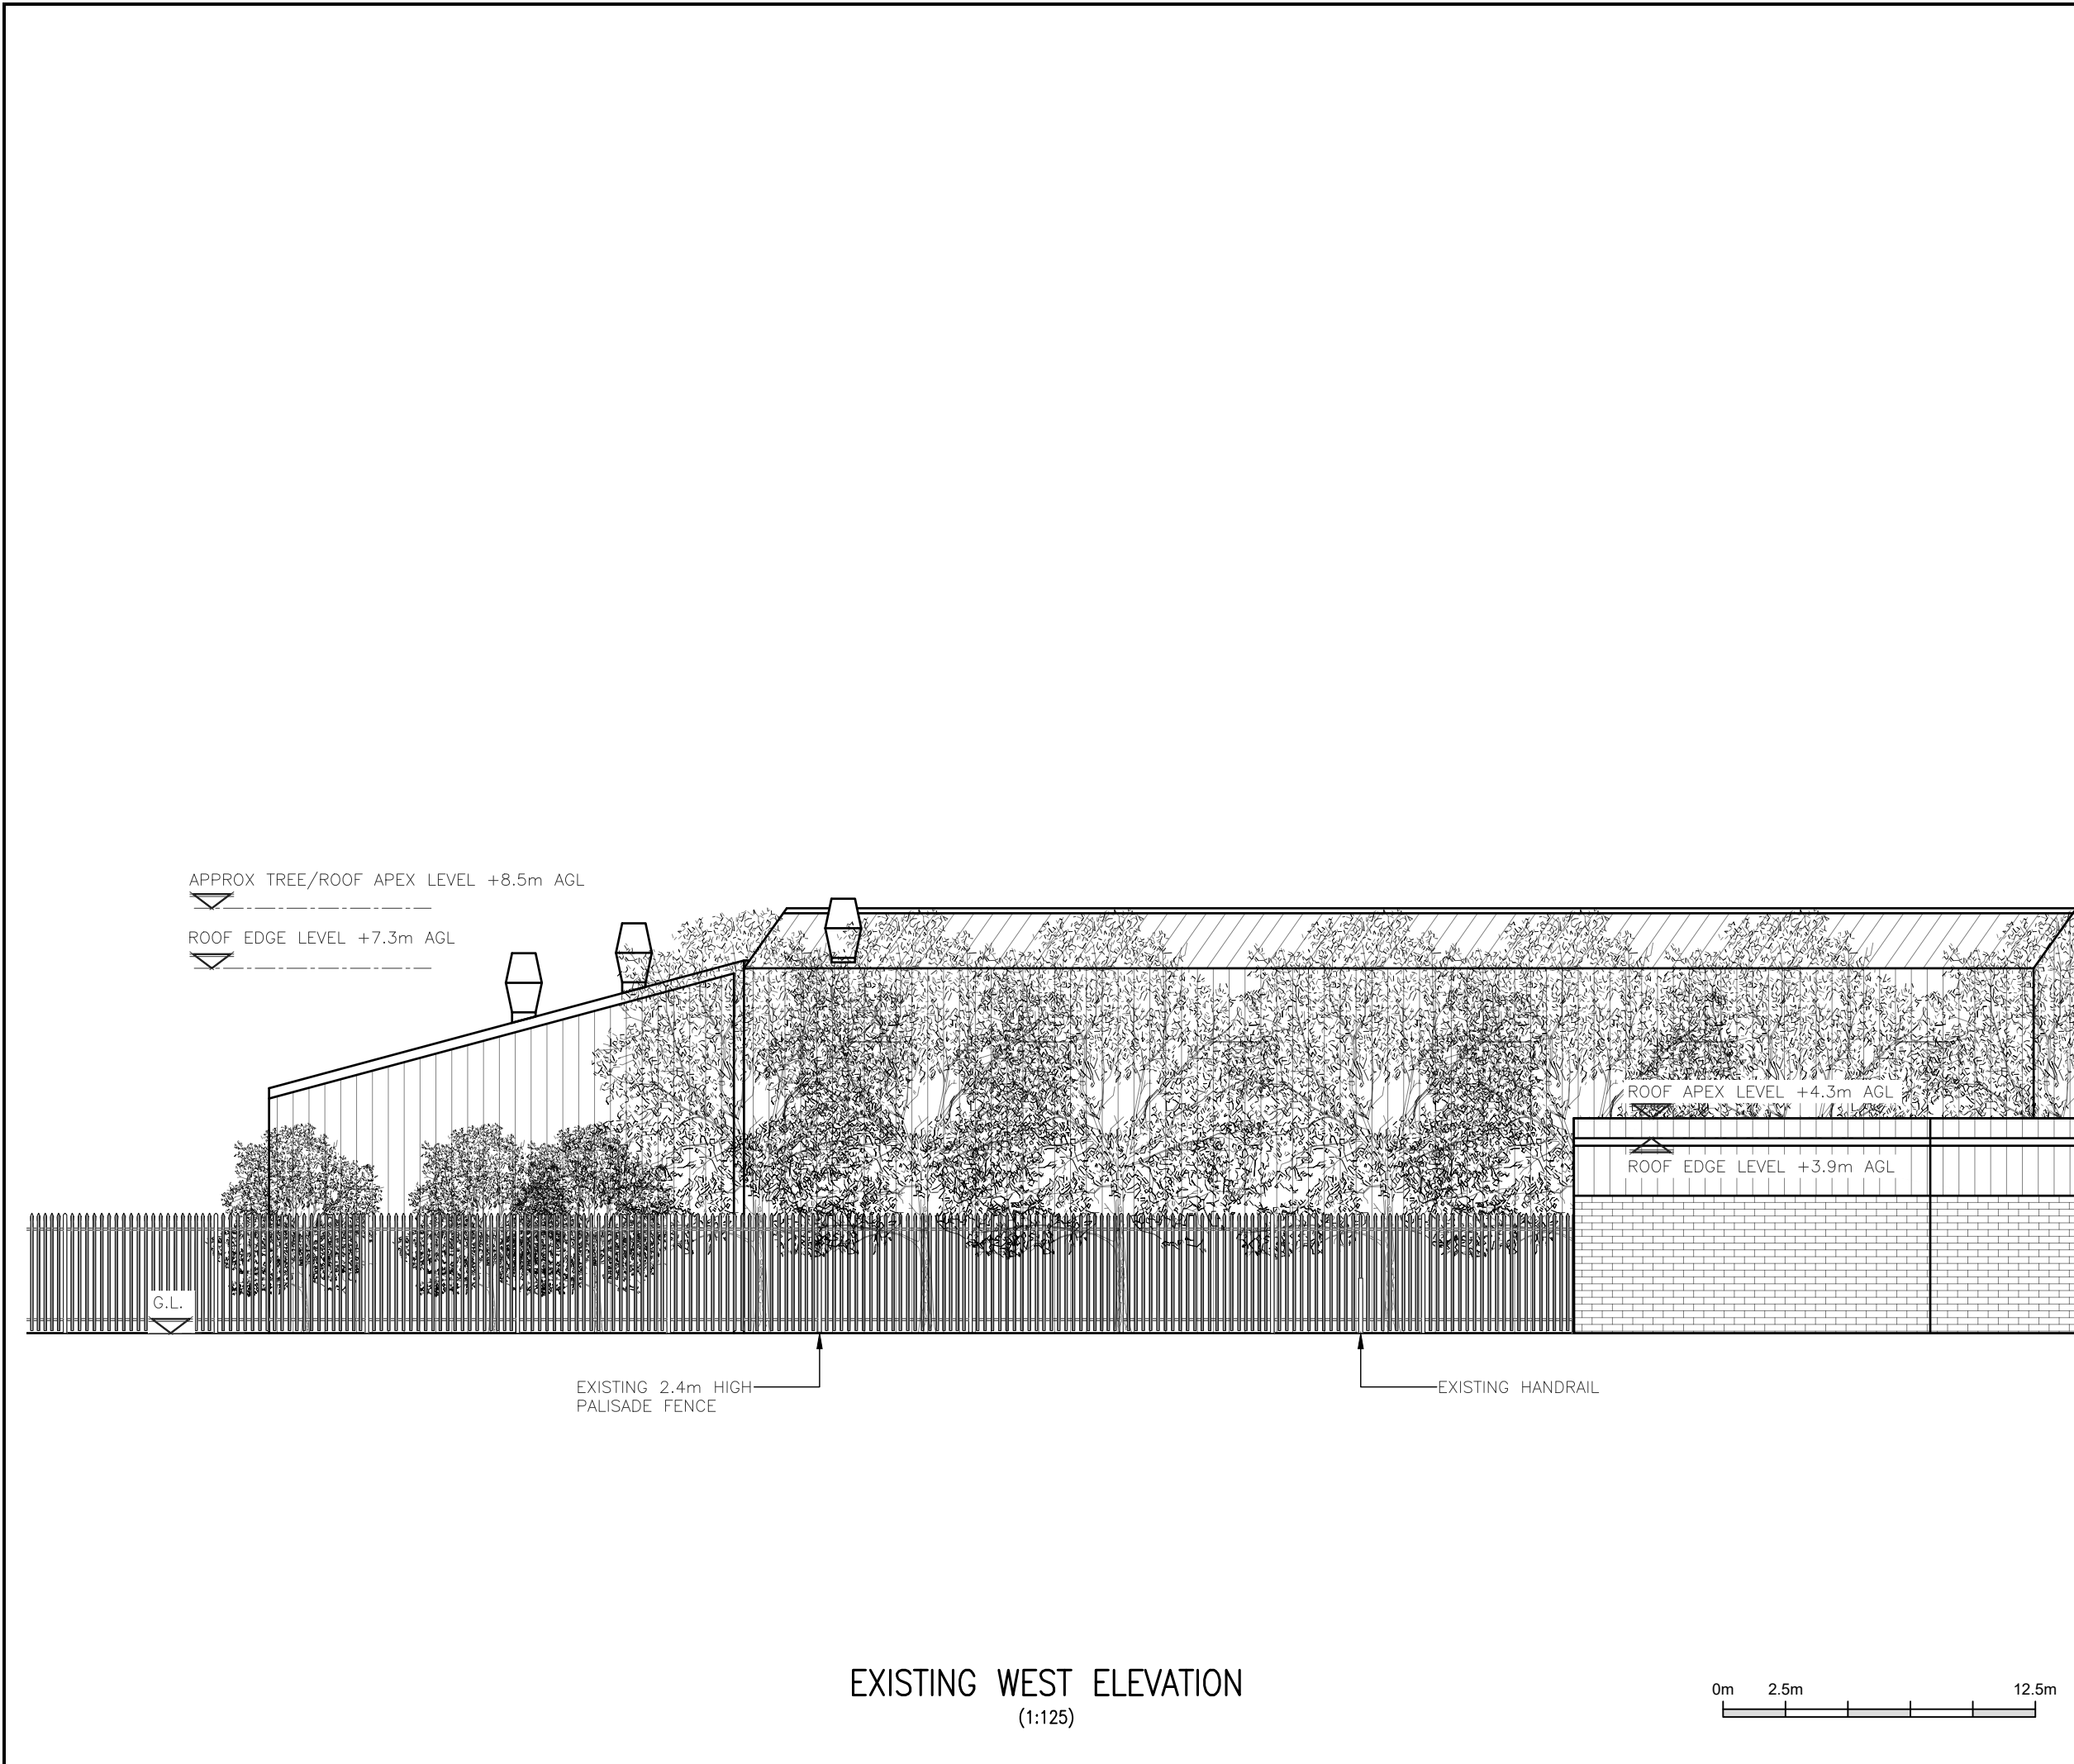

ALL DIMENSIONS ARE IN mm UNLESS NOTED OTHERWISE

N.G.R

E: 379631

N: 408078


NOTES:

A	Issued for Approval	AH	AF	04.04.23
REV	MODIFICATION	BY	CH	DATE

WHP Telecoms Ltd
Faraday Court
401 Faraday Street
Birchwood Park
Warrington WA3 6GA
Tel: 01925 424100 Fax: 01925 424101
e-mail: info@whptelecoms.com



Cell Name		Opt.
FRAGRANCE OILS		—
Cell ID No		
CORNERSTONE	VM02	VF
30726600	—	22803
Site Address / Contact Details		
ETON WAY SOUTH RADCLIFFE MANCHESTER M26 2FR		
Drawing Title: EXISTING SITE ELEVATION		
Purpose of issue: PLANNING		Dwg Rev: A
Drawing Number: 300		Pack Issue: A
Surveyed By: CB	Original Sheet Size: A3	Pack Issue: A
Drawn: AH	Date: 04.04.23	Checked: AF
	Date: 04.04.23	

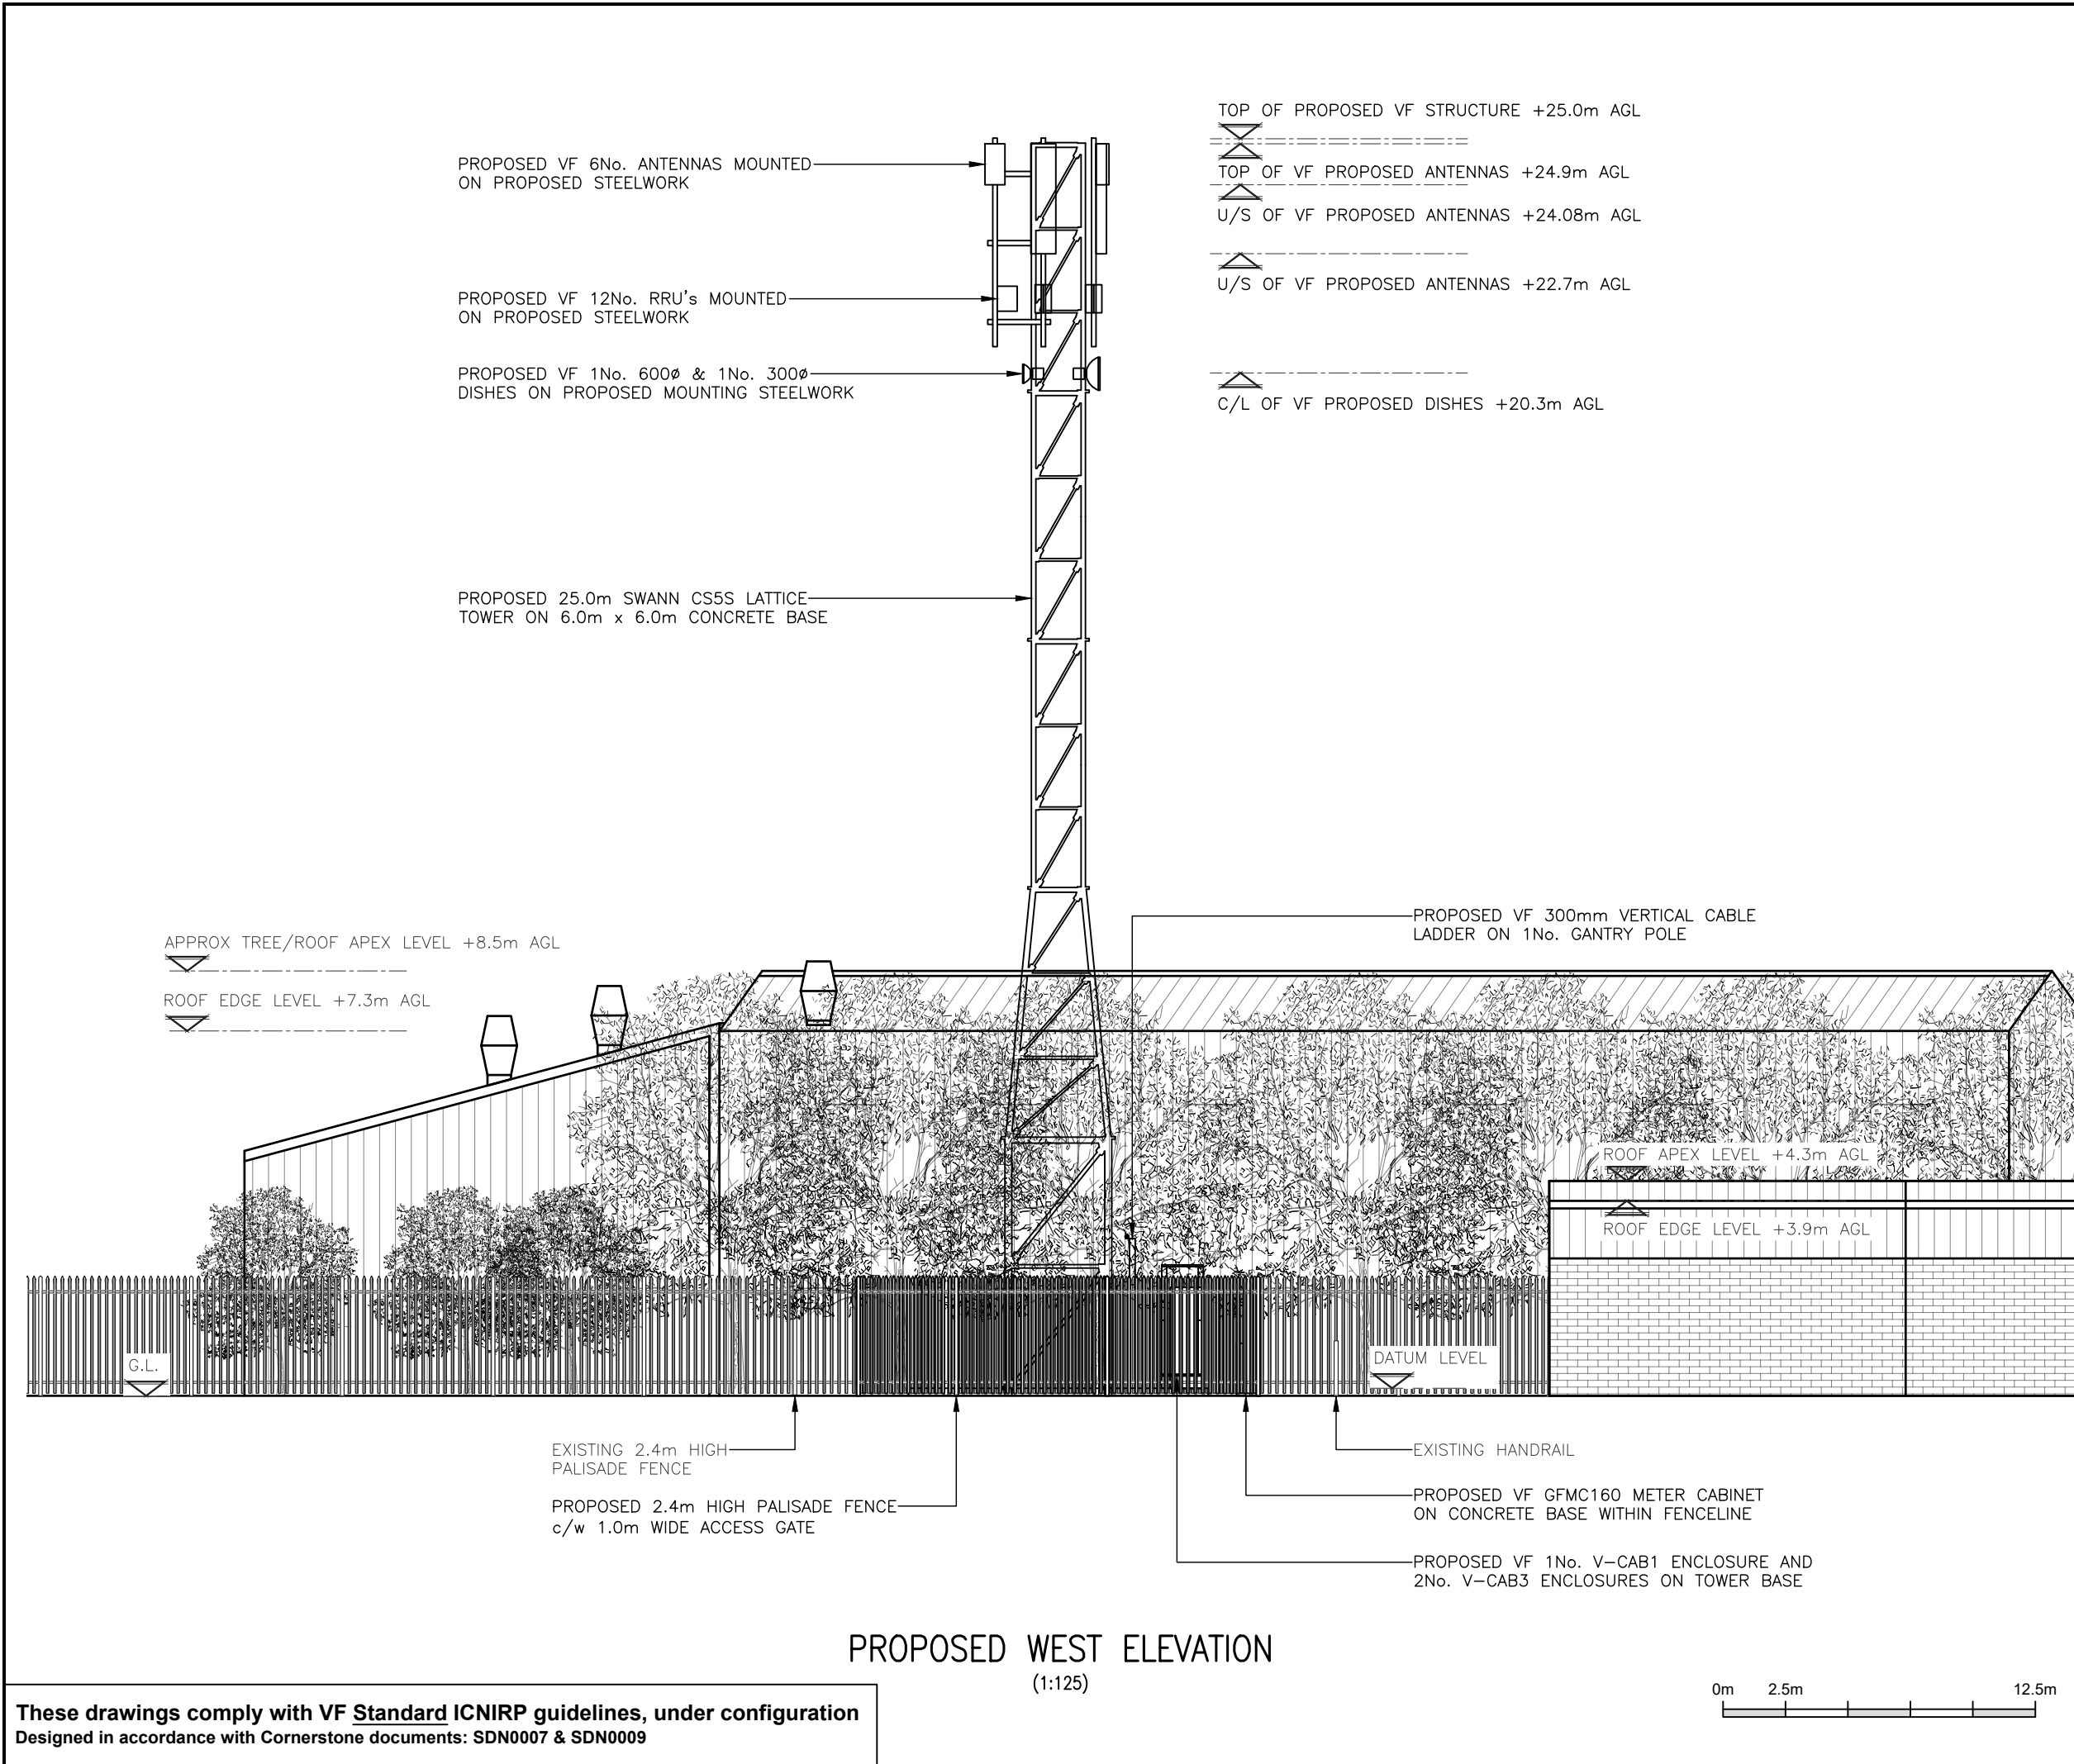

ALL DIMENSIONS ARE IN mm UNLESS NOTED OTHERWISE

N.G.R

E: 379631

N: 408078

NOTES:

A	Issued for Approval	AH	AF	04.04.23
REV	MODIFICATION	BY	CH	DATE

WHP Telecoms Ltd
Faraday Court
401 Faraday Street
Birchwood Park
Warrington WA3 6GA
Tel: 01925 424100 Fax: 01925 424101
e-mail: info@whptelecoms.com



Cell Name		Opt.
FRAGRANCE OILS		—
Cell ID No		
CORNERSTONE	VM02	VF
30726600	—	22803
Site Address / Contact Details		
ETON WAY SOUTH RADCLIFFE MANCHESTER M26 2FR		
Drawing Title: PROPOSED SITE ELEVATION		
Purpose of issue: PLANNING		Dwg Rev: A
Drawing Number: 301		Pack Issue: A
Surveyed By: CB	Original Sheet Size: A3	
Drawn: AH	Date: 04.04.23	Checked: AF Date: 04.04.23

These drawings comply with VF Standard ICNIRP guidelines, under configuration
Designed in accordance with Cornerstone documents: SDN0007 & SDN0009

PROPOSED WEST ELEVATION
(1:125)

