

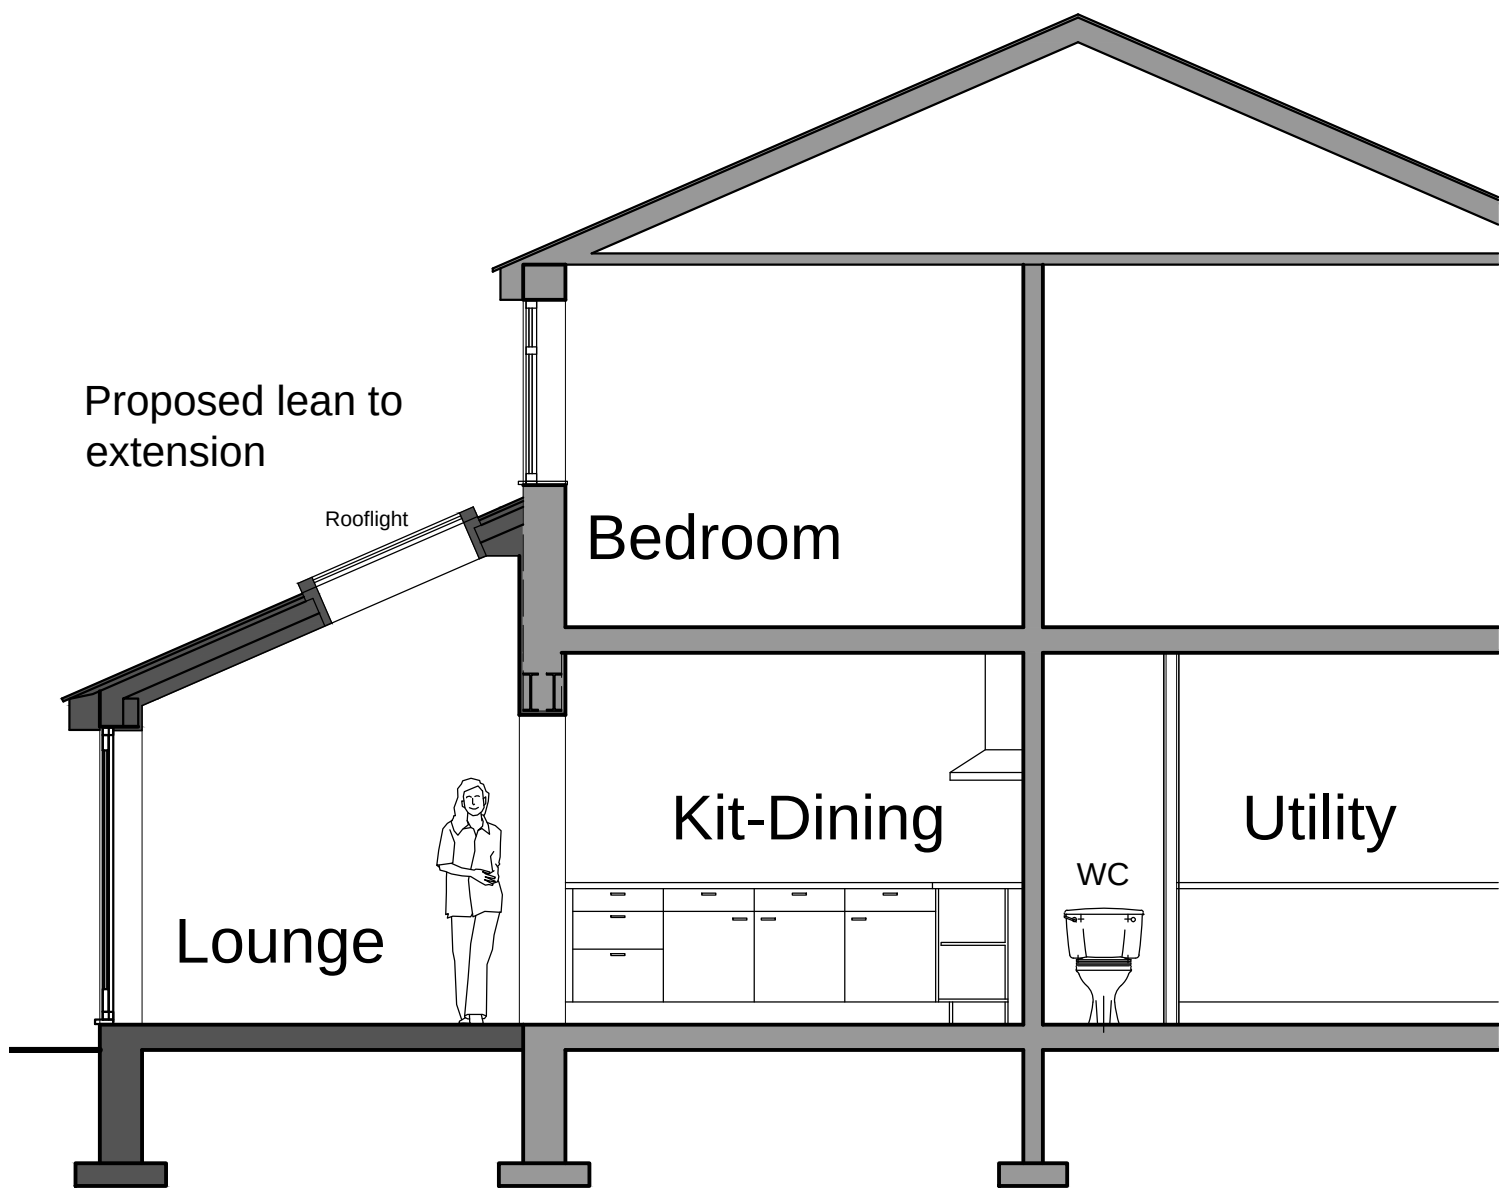
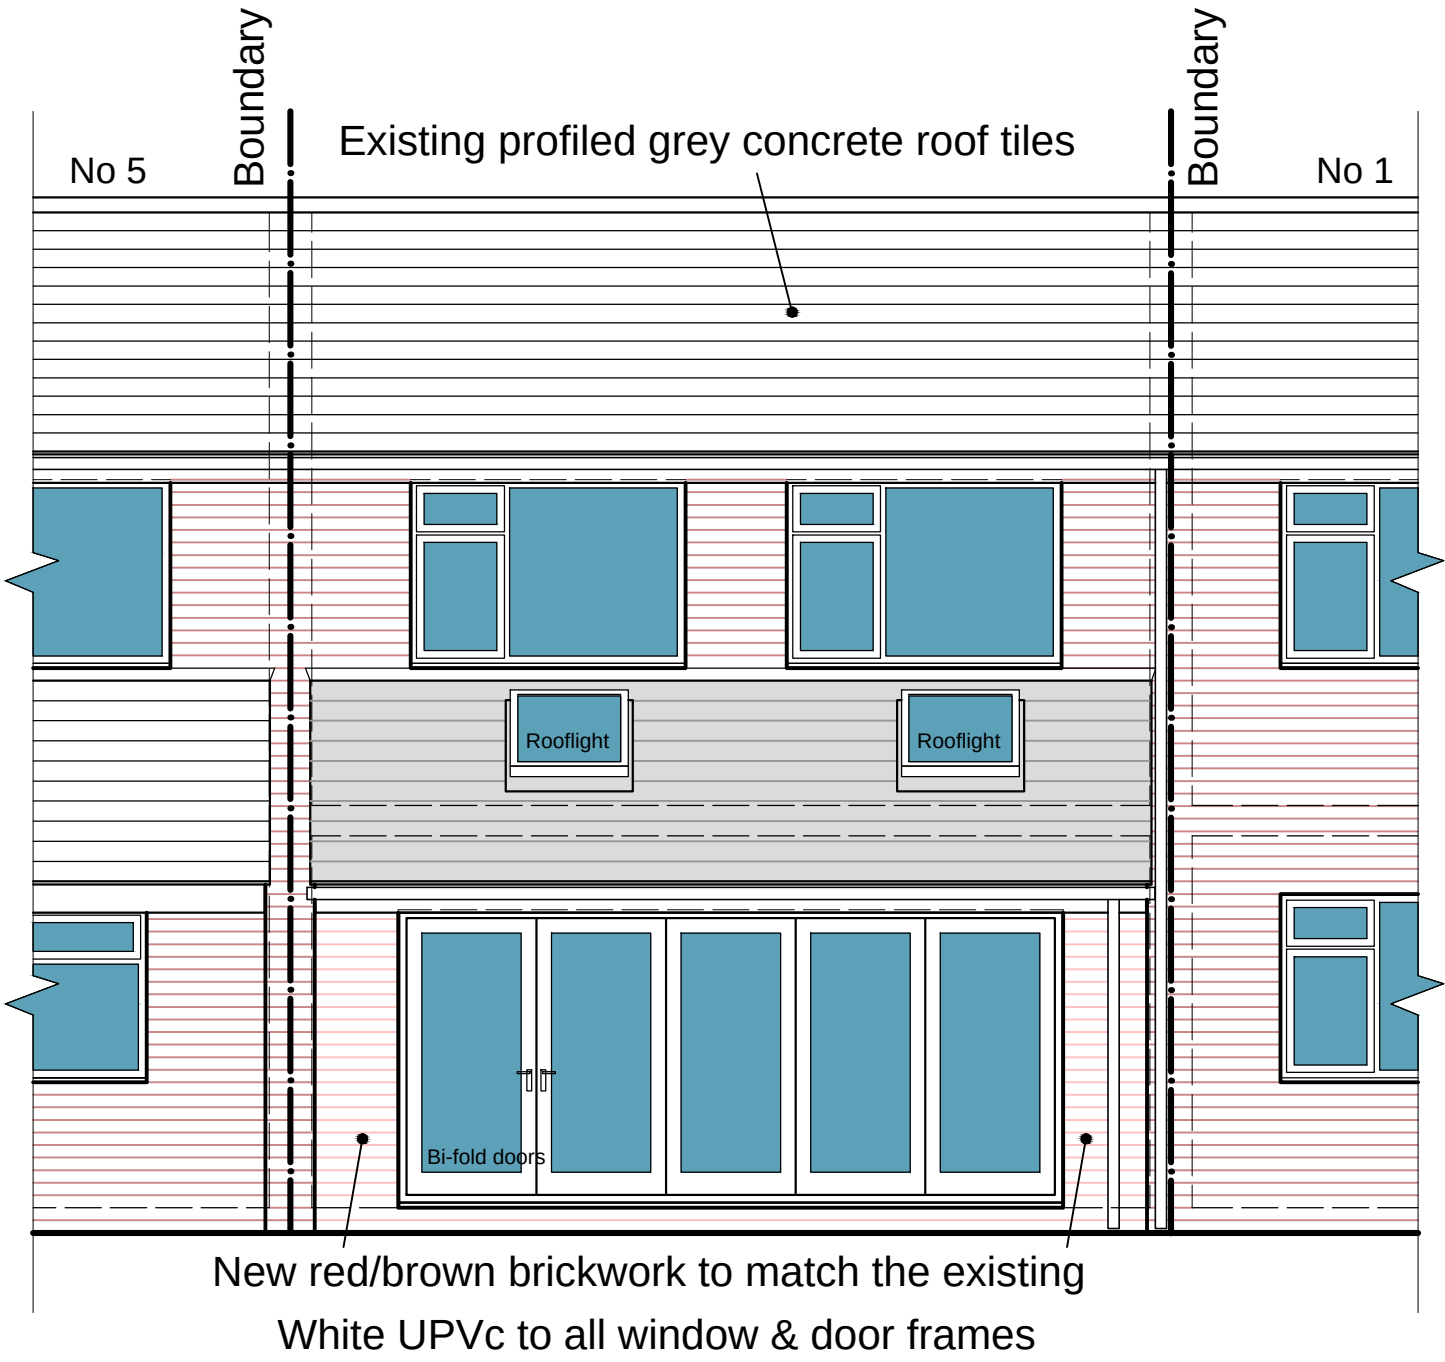


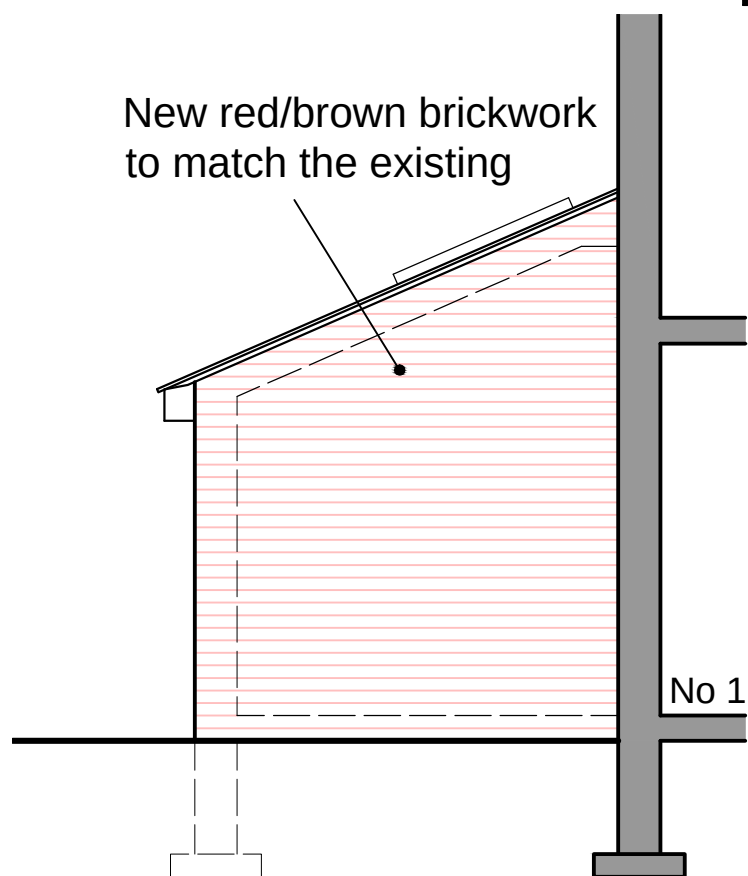

Proposed South Elevation & Proposed Section @1:50

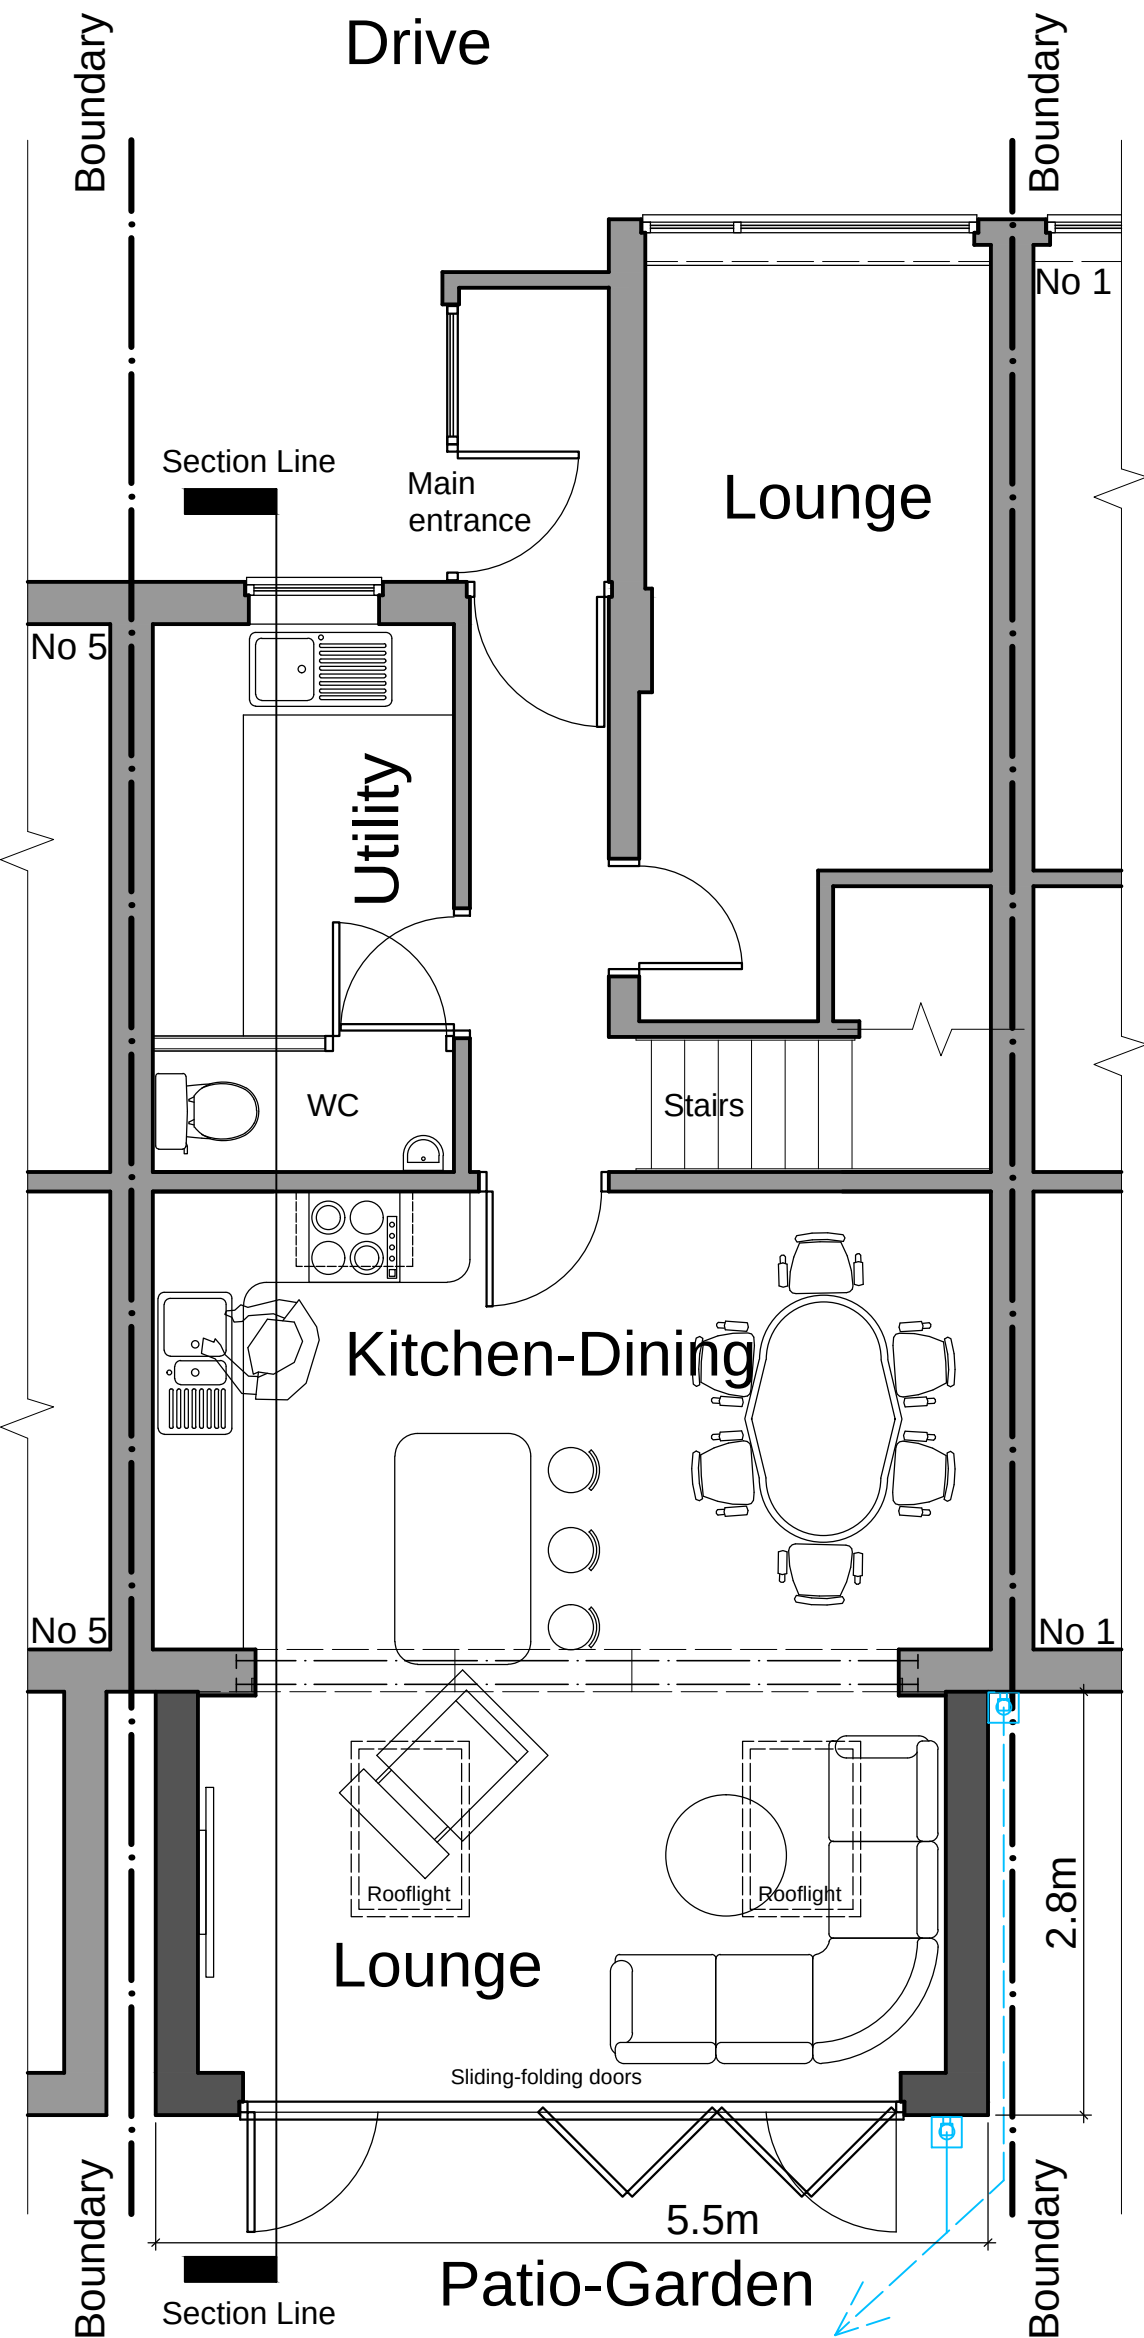

Proposed East Elevation @1:50



NOTES

- This drawing is copyright. No unauthorised copying of drawing without the express permission of the architect.
- Do not scale from prints. Use figure dimensions only.
- Contractors to check all dimensions on site prior to commencement of works.
- All works to be carried out in accordance with current statutory Health and Safety Regulations.
- This drawing is to be read in conjunction with all relevant consultants' and / or specialists' drawings / documents and any discrepancies or variations are to be notified to the architect before affected work commences.

REV.	AMENDMENTS	DATE
Rev A	Bi-holds altered, Utility door added, East elevation added	20-10-13

Project	EXTENSION & ALTERATIONS TO: 3 RHINE CLOSE, TOTTINGTON, BURY BL8 3NP
Drawing	PROPOSED GROUND & PART FIRST FLOOR FLOOR PLAN PROPOSED SECTION AND ELEVATION
Client	MR & MRS D. TURNER
Dwn. By	NP
Scale	1:50 @ A2
Drg. No.	20-10-10-A
Drg. Size	A1
Date	OCTOBER 2020


Peel Design Partnership Ltd
 Hilsford New Barn Lane Rawtenstall Lancashire BB4 6HT
 Tel: 01706218170
 Email: mail@peel designs.co.uk
 Web: www.peel designs.co.uk
 RIBA Chartered Practice 20001293

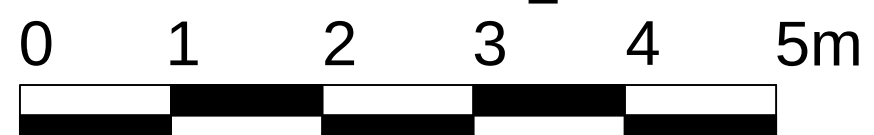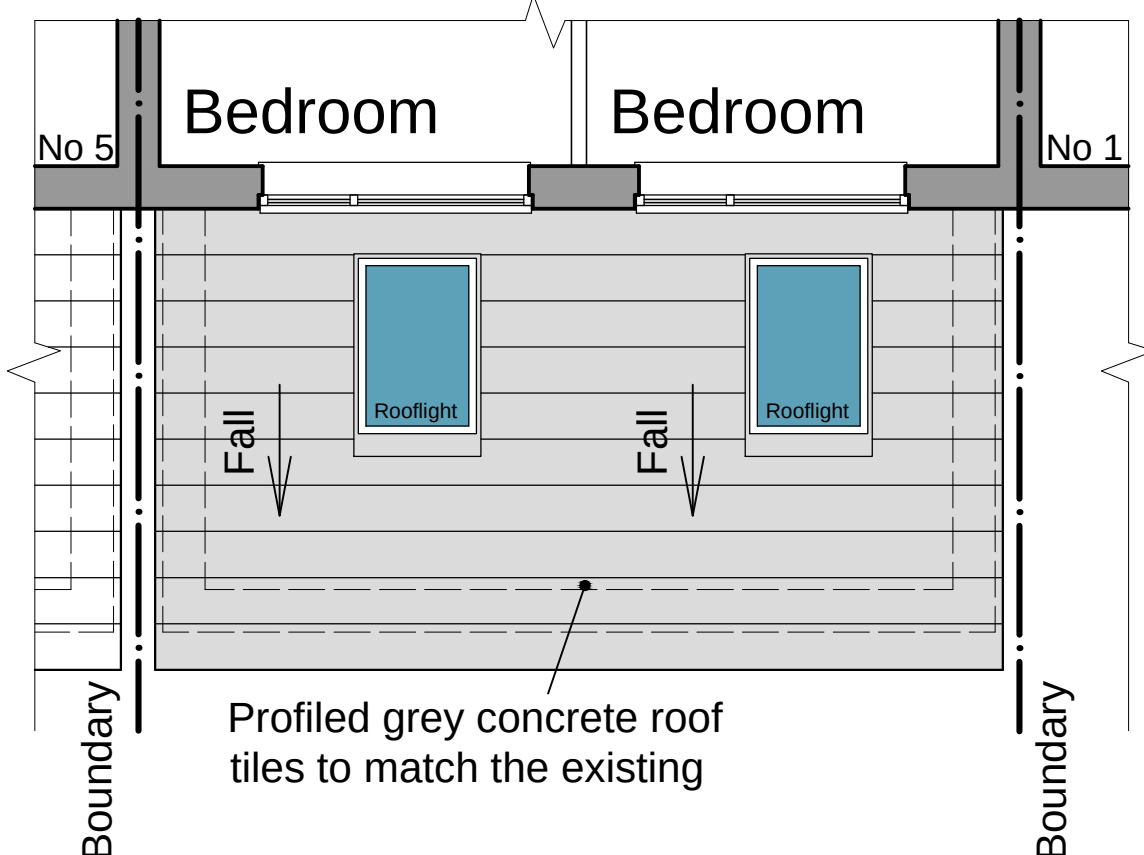

Proposed Ground Floor Plan & Part First Floor Plan @ 1:50