




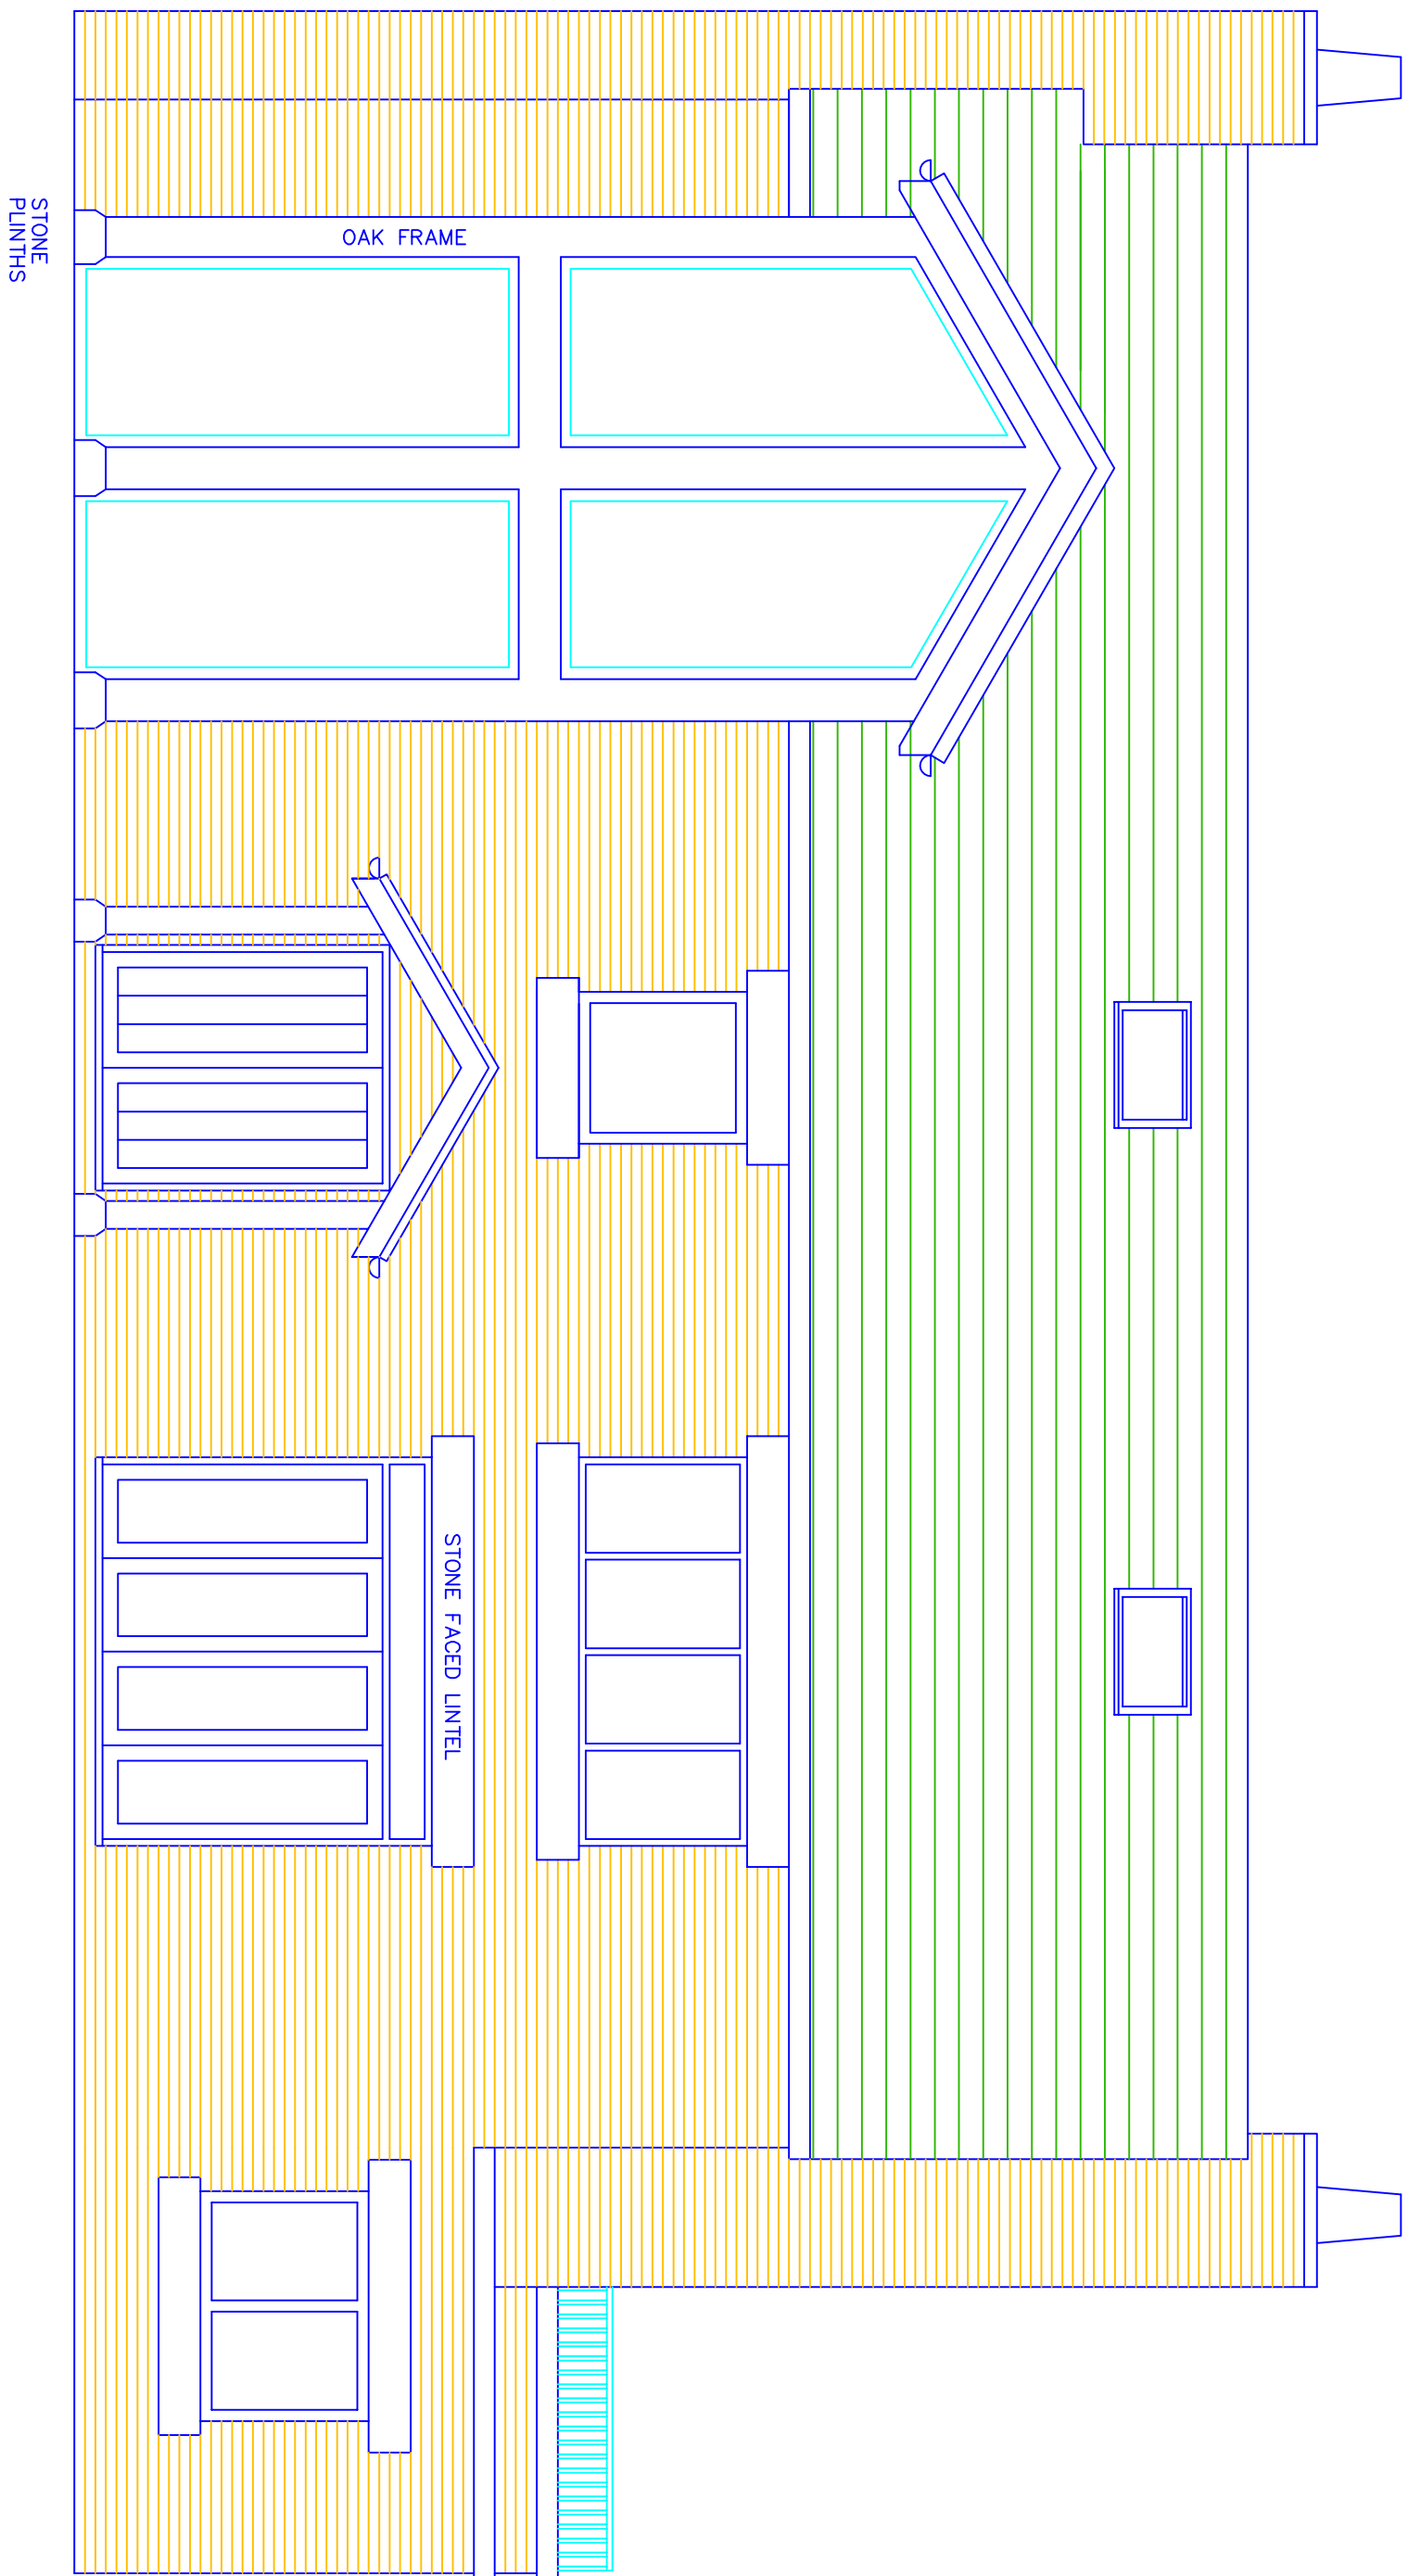

FRONT ELEVATION - WEST

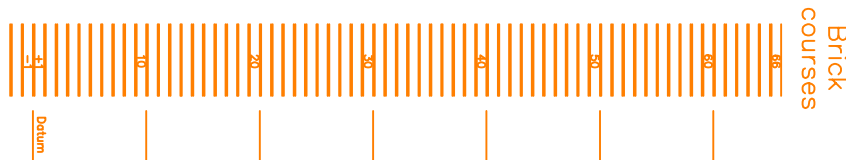

SIDE ELEVATION - SOUTH

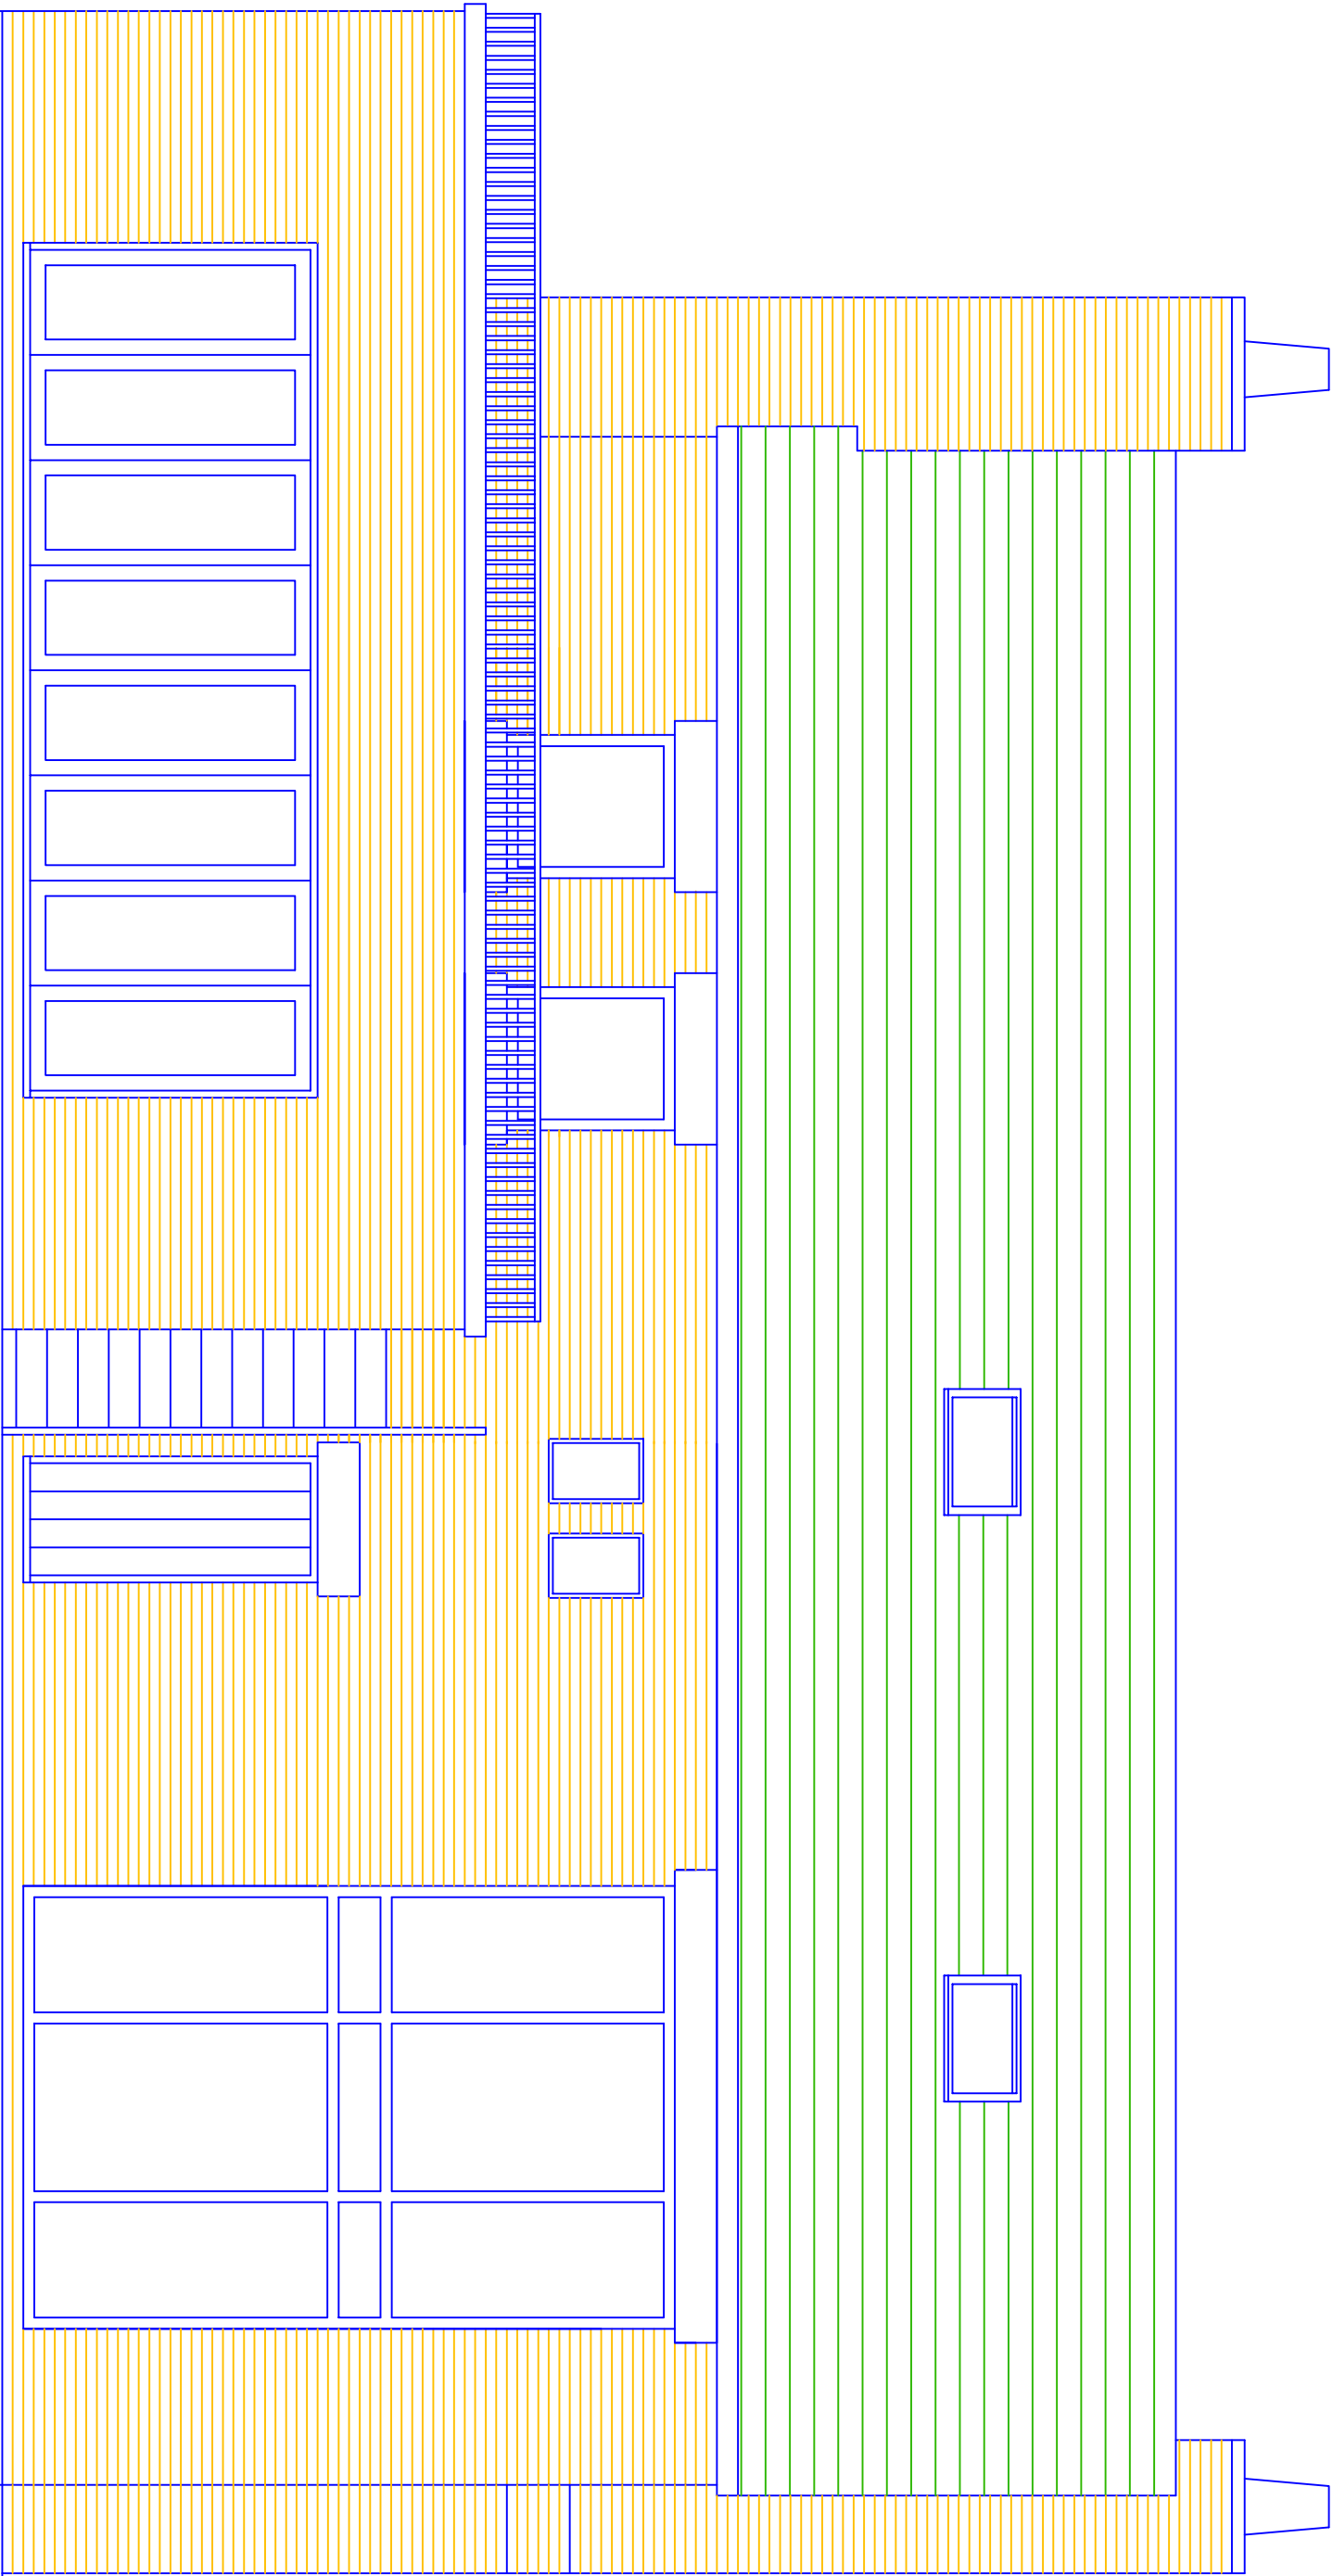

REAR ELEVATION - EAST

- D Ext door deleted / ext steps to terrace 28.04.2024
C Roof added to front with rustic screen 21.06.2023
B Terrace reduced + privacy screen 06.06.2023
A Terrace added in place of lean-to
External door from bed 3 / window to bed 2
Large window to bed 4 and bathroom 13.04.2023

0 1 2 3 m

This drawing and design concept is the property of PPY design. It should not be reproduced without written permission

2 Helmshore Road, Holcombe Village


Ramsbottom, Lancashire BL8 4PA

Gary Dearden (BA hons) DipArch RPA

gary@ppy-design.co.uk www.ppy-design.co.uk

T: 07706 822731 M: 07712 669482

SIDE ELEVATION - NORTH

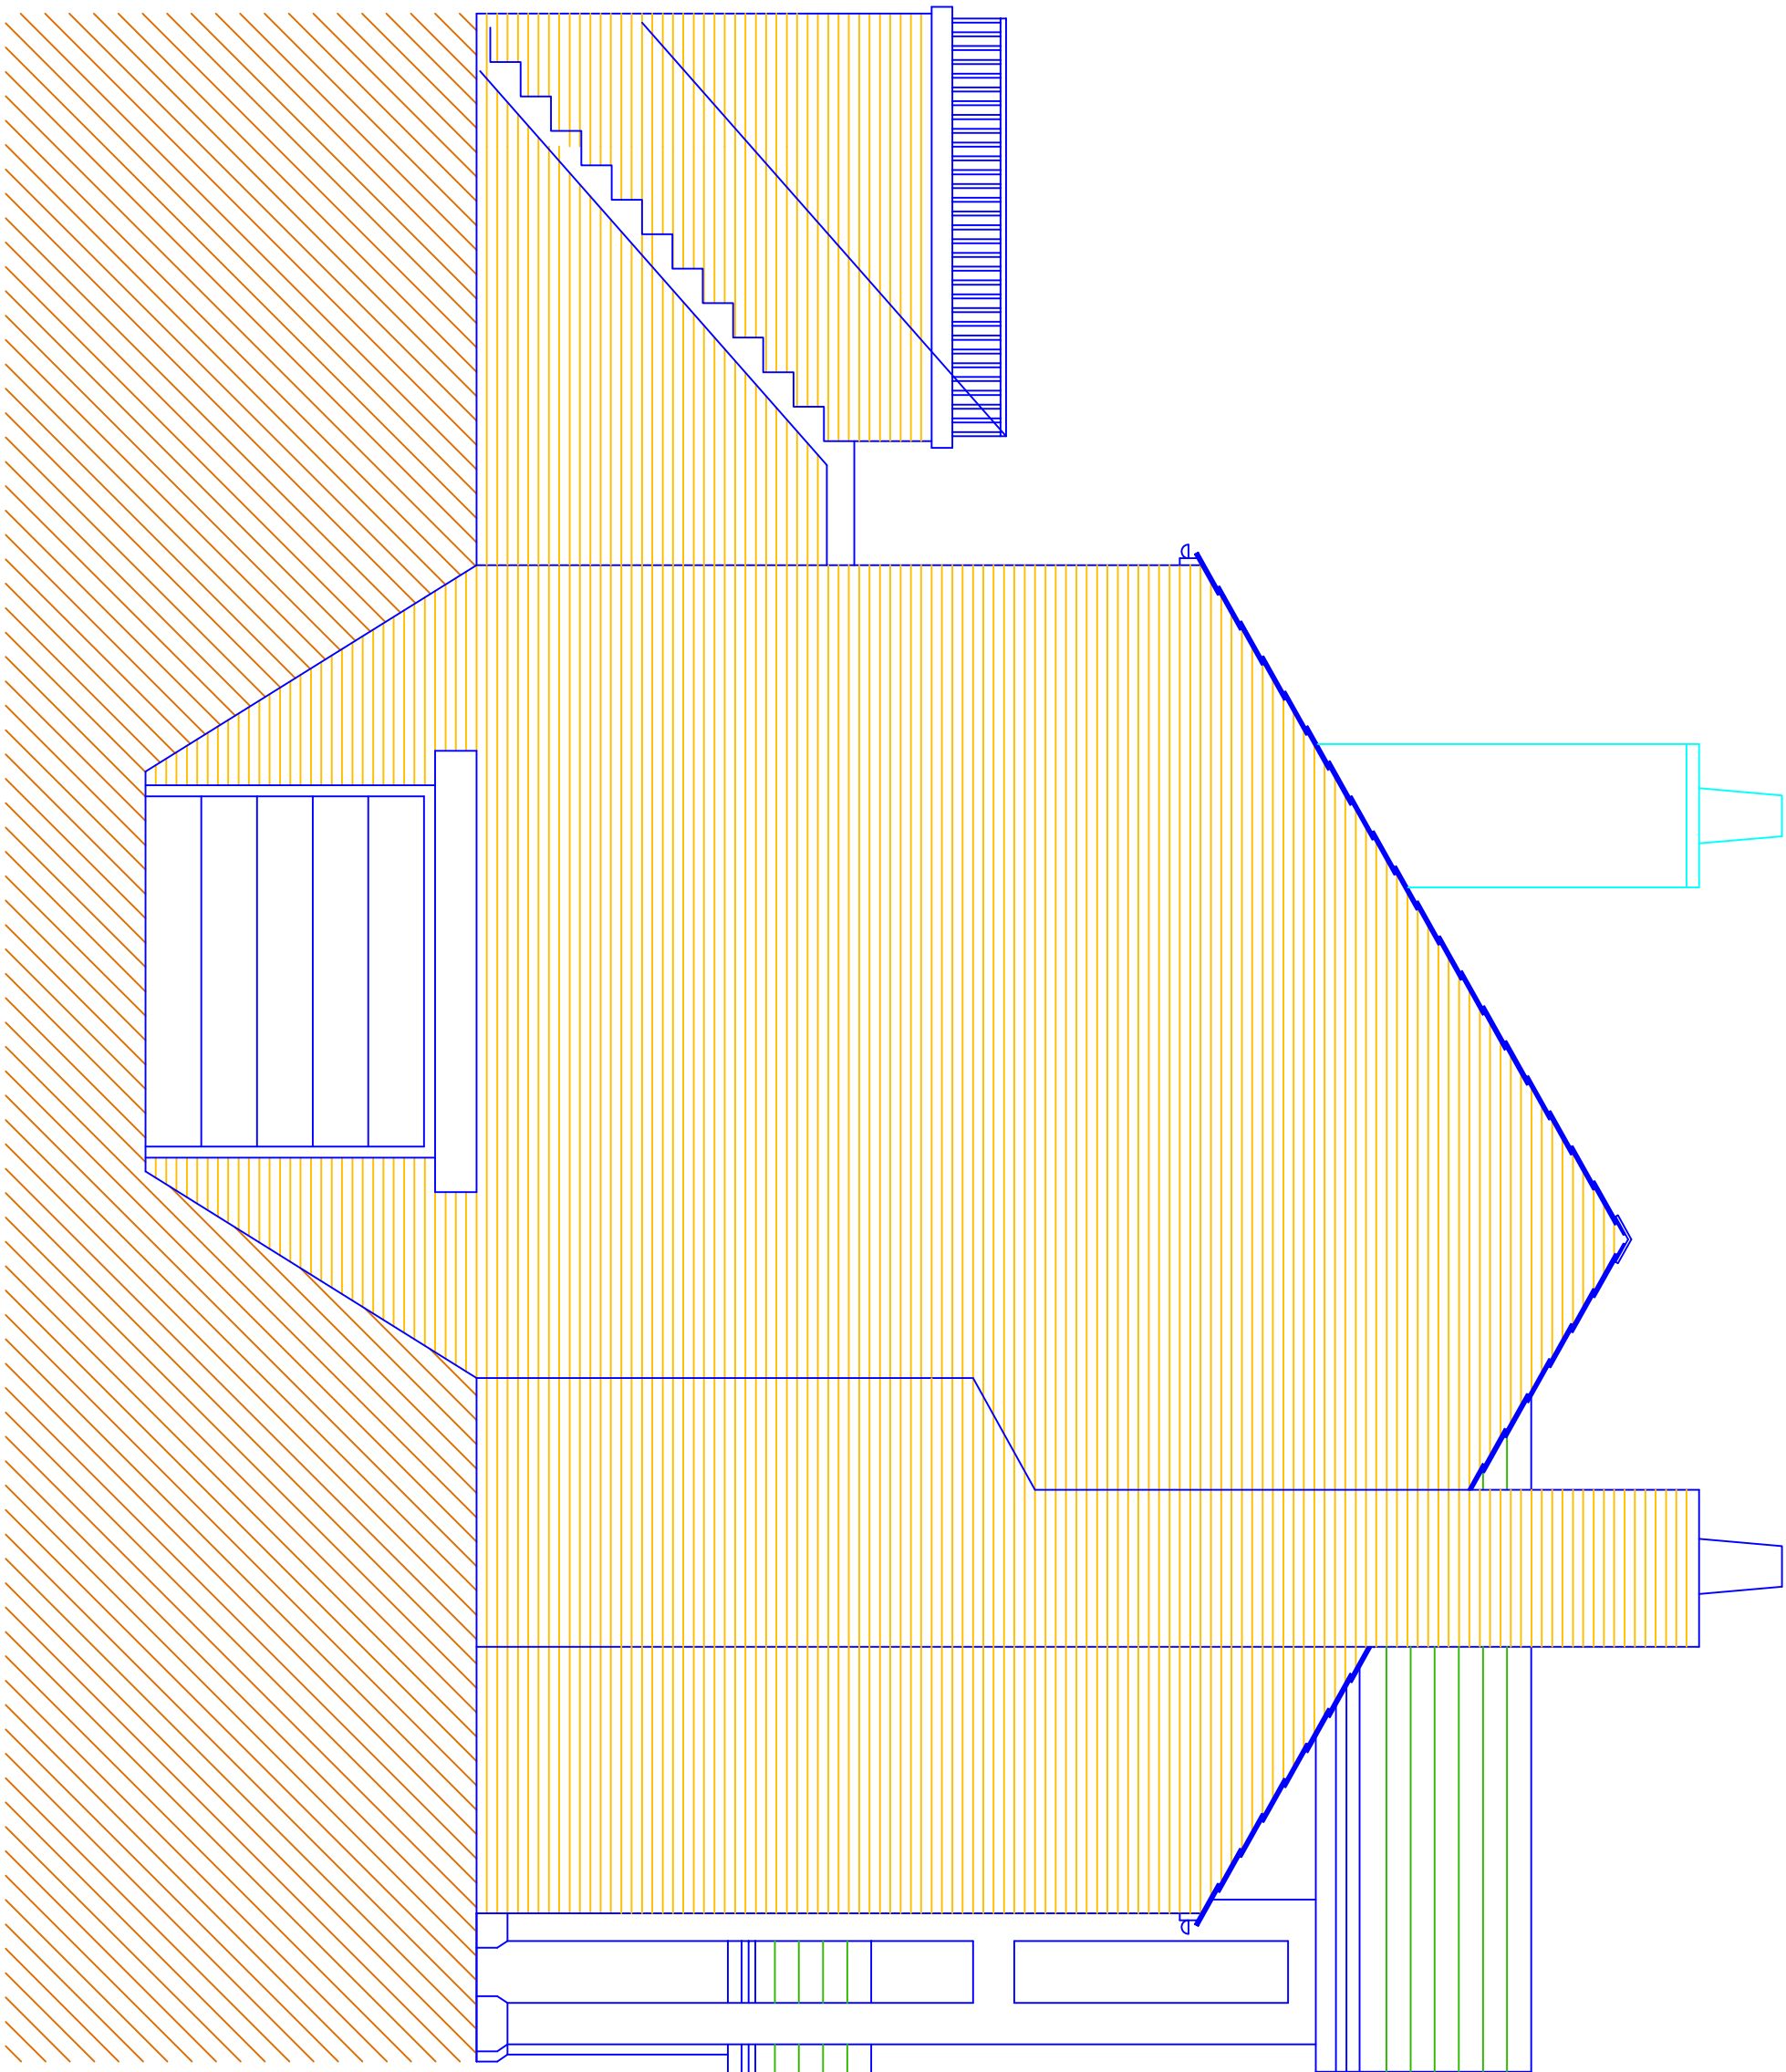

Land to South of Brick House Farm
Griffe Lane
Unsworth
BL9 8GS
scale 1:50 @ A1
April 2020
Proposed Elevations
Plot 2 Kilby Lane
Bury BL9 8GA
gk8-03D
PPY design Ltd