



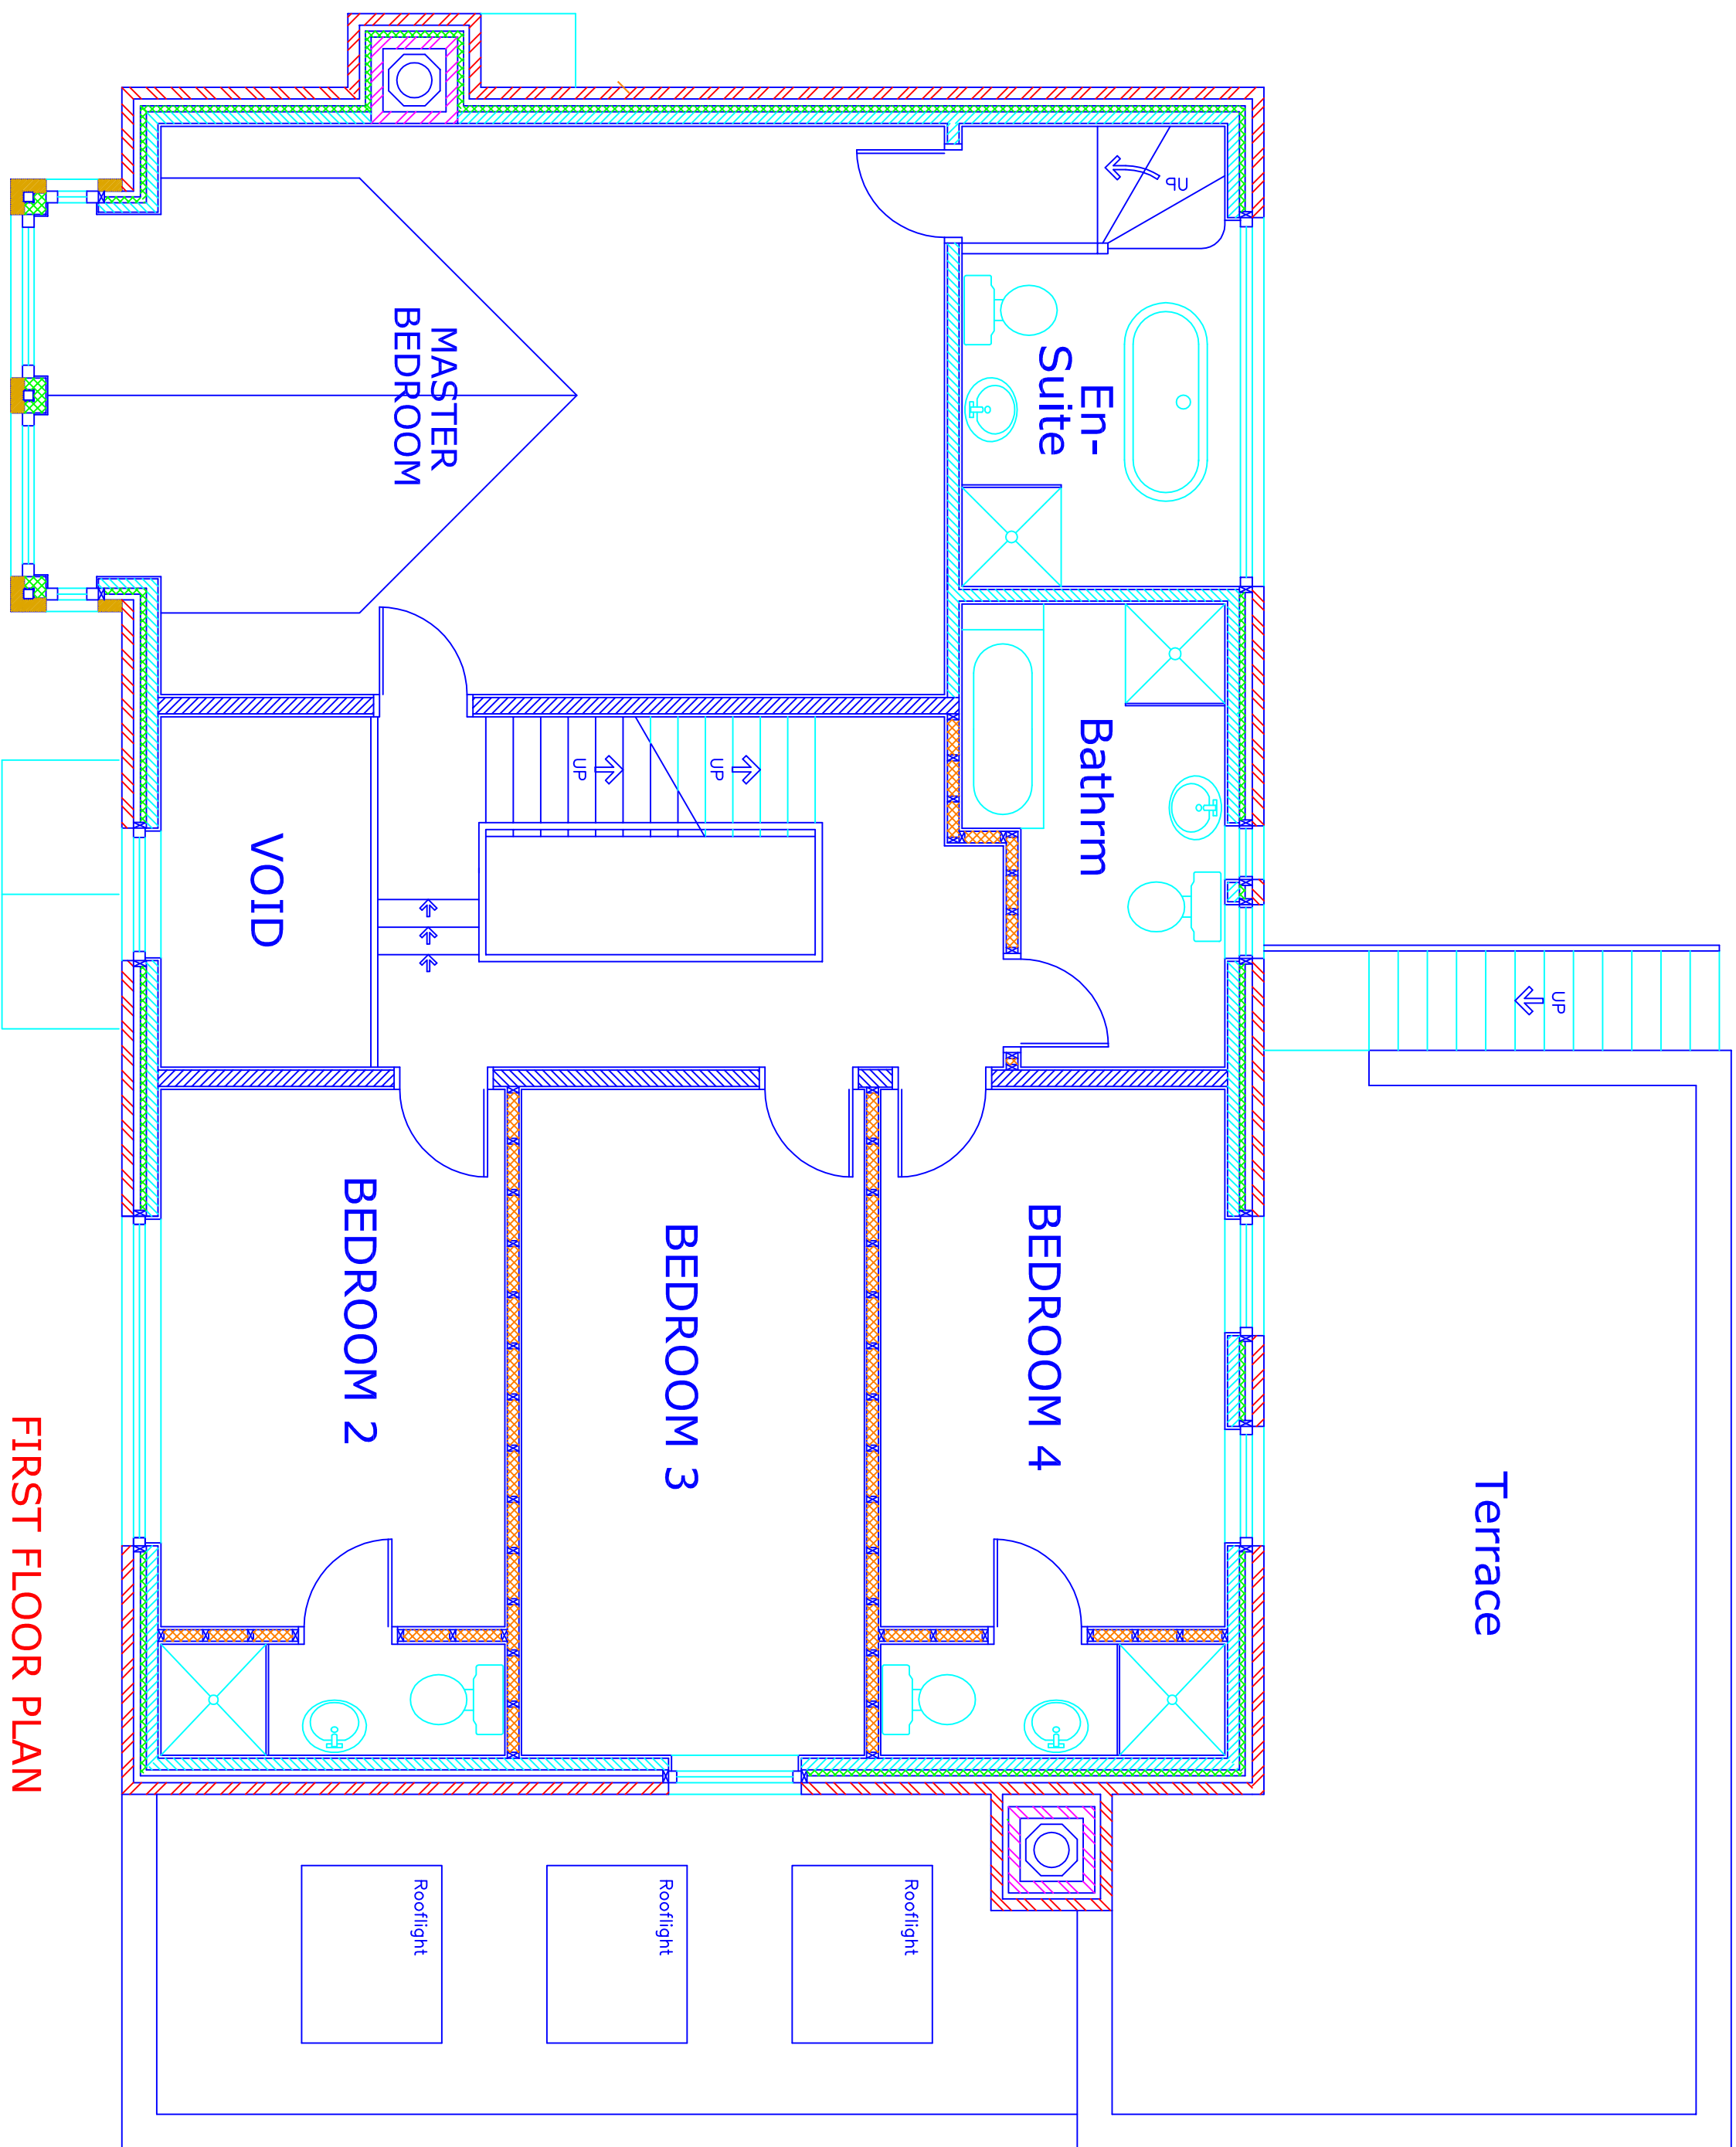

FIRST FLOOR PLAN

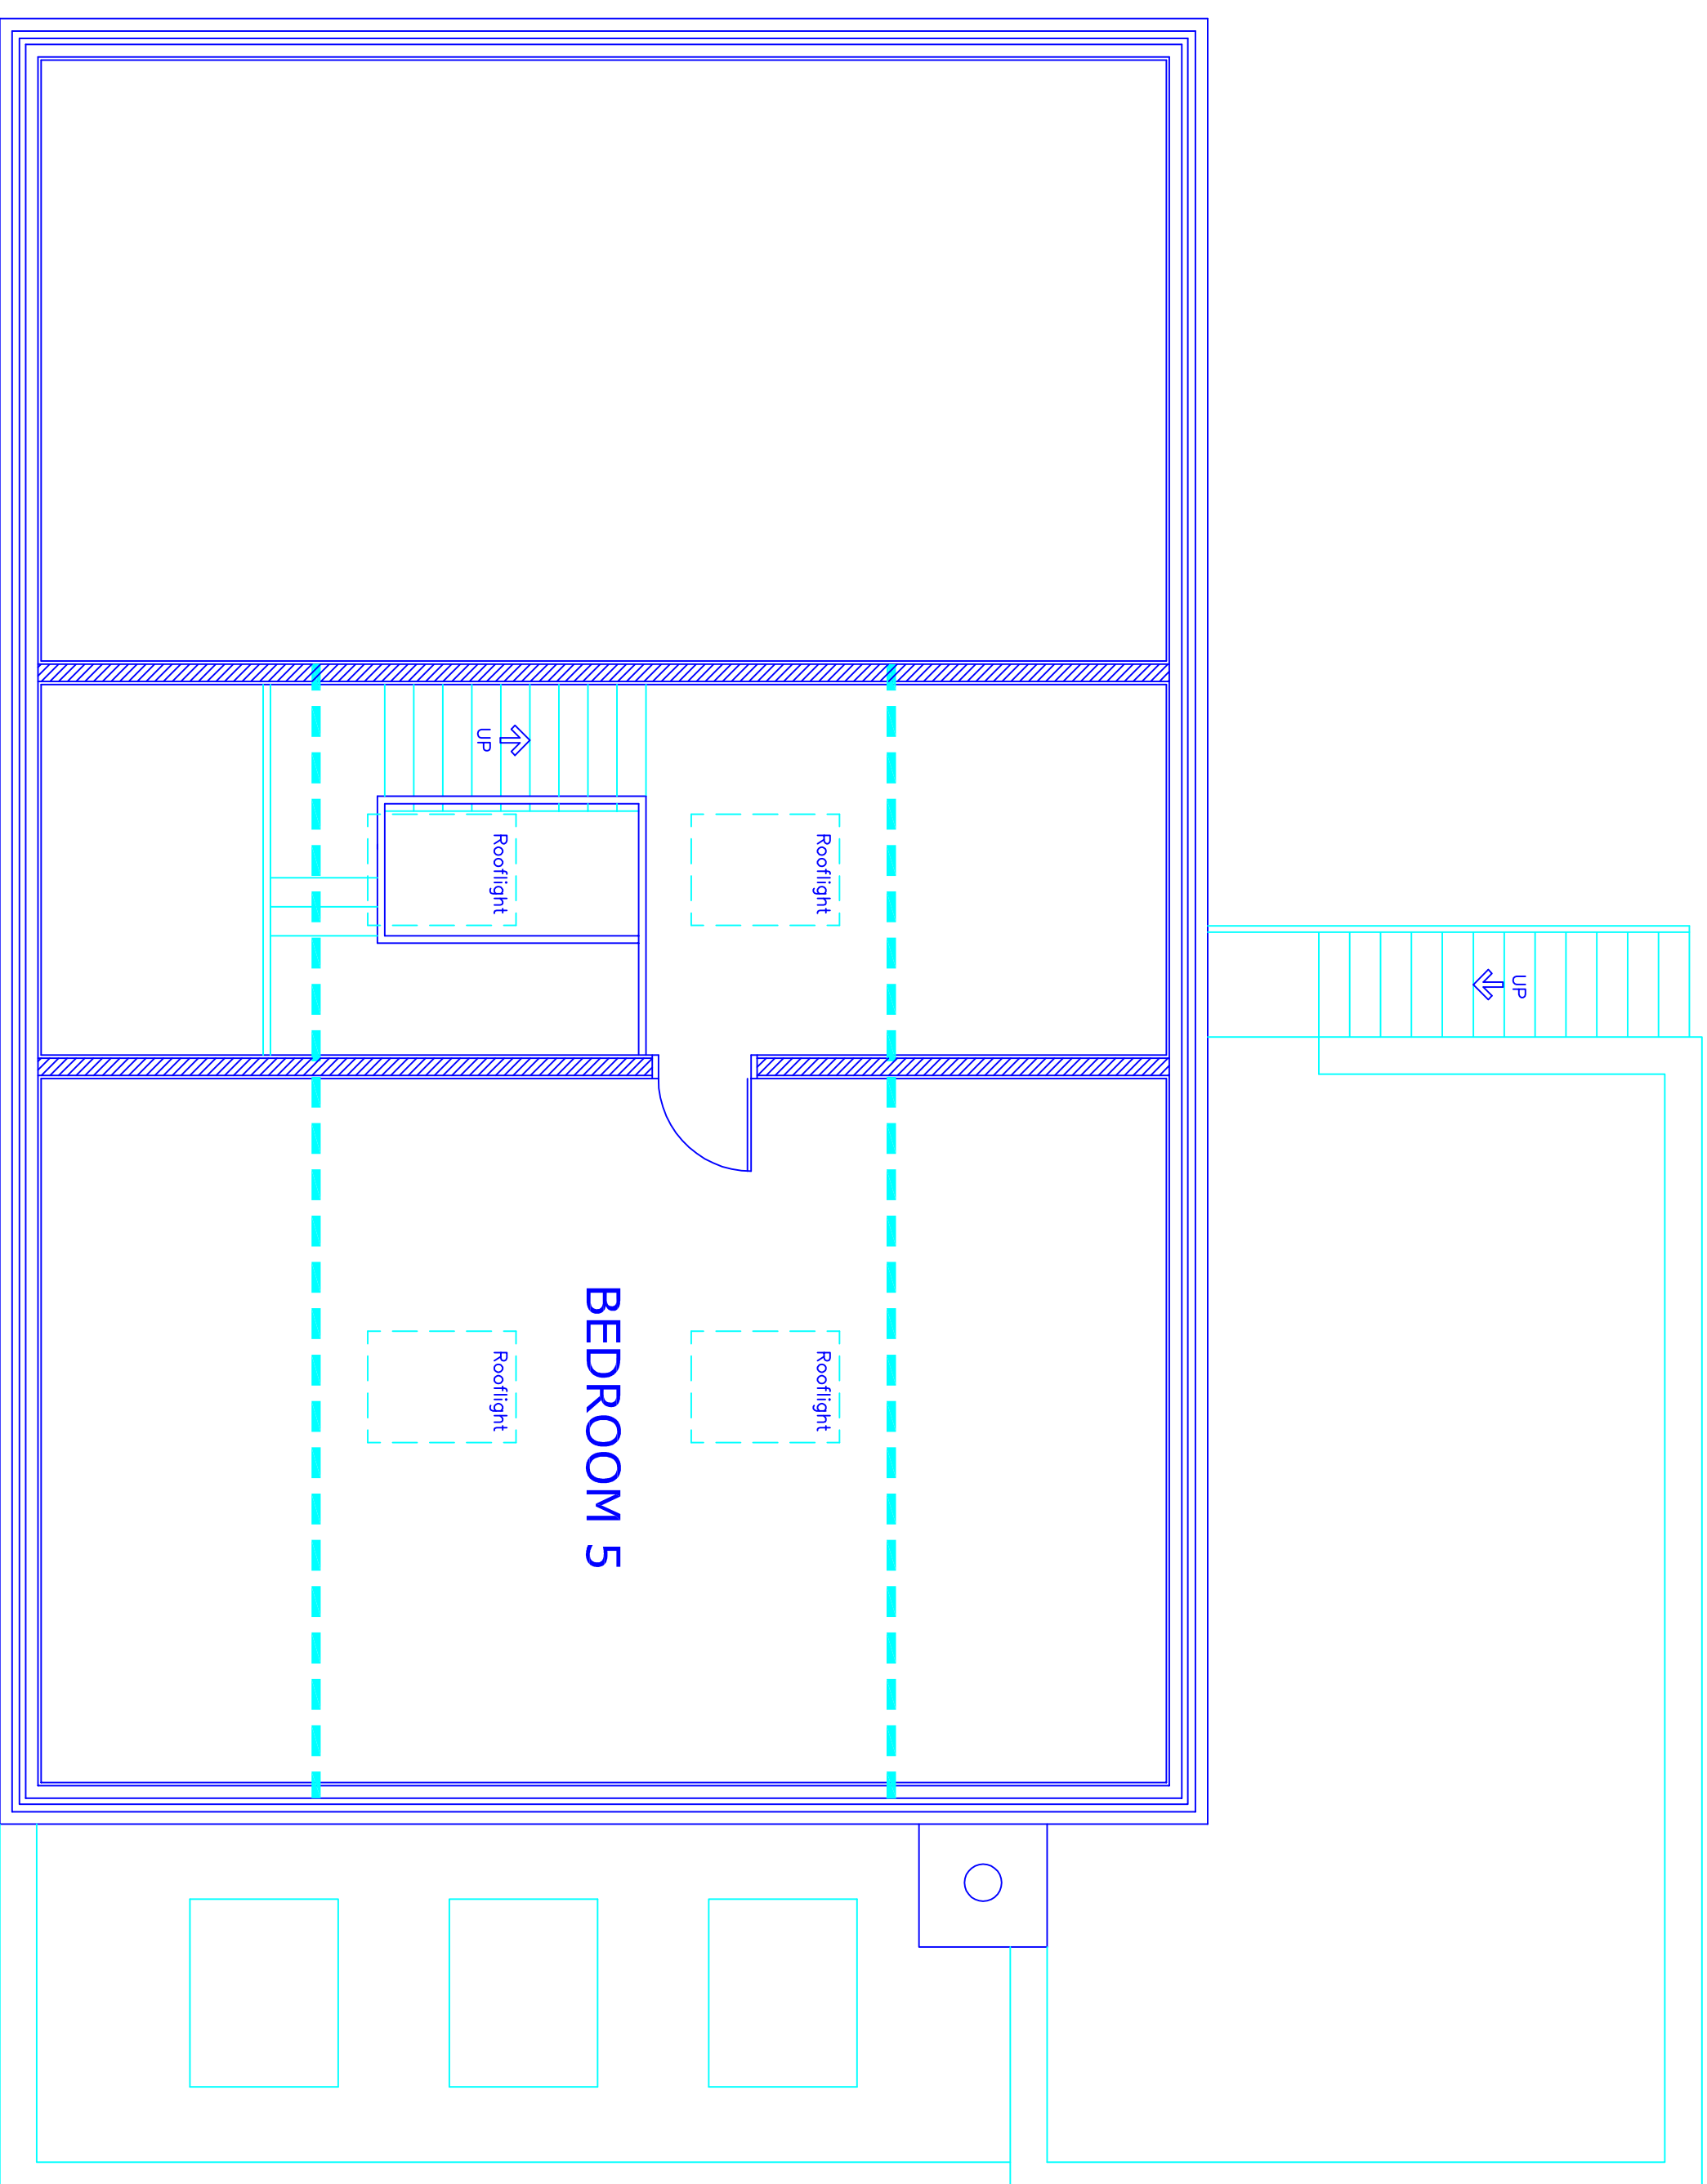

LOFT FLOOR PLAN

- D Ext door deleted / ext steps to terrace 28.04.2024
C Roof added to front with rustic screen 21.06.2023
B Terrace reduced + privacy screen 06.06.2023
A Terrace added in place of lean-to
External door from bed 3 / window to bed 2
Large window to bed 4 and bathroom 13.04.2023
- 0 1 2 3 m

This drawing and design concept is the property of PPV design. It should not be reproduced without written permission

Land to South of Brick House Farm
Griffe Lane
Unsworth
BL9 9QS
scale 1:50 @ A1
April 2020
Proposed Plans
First and Second
Plot 2 Kilby Lane
Bury BL9 8GA
9K8-02D
PPV design Ltd
Gary Dearden (BA hons) DipArch RIBA
gdn@ppv-design.co.uk www.ppv-design.co.uk
t. 01706 832751 M. 07712 669482