




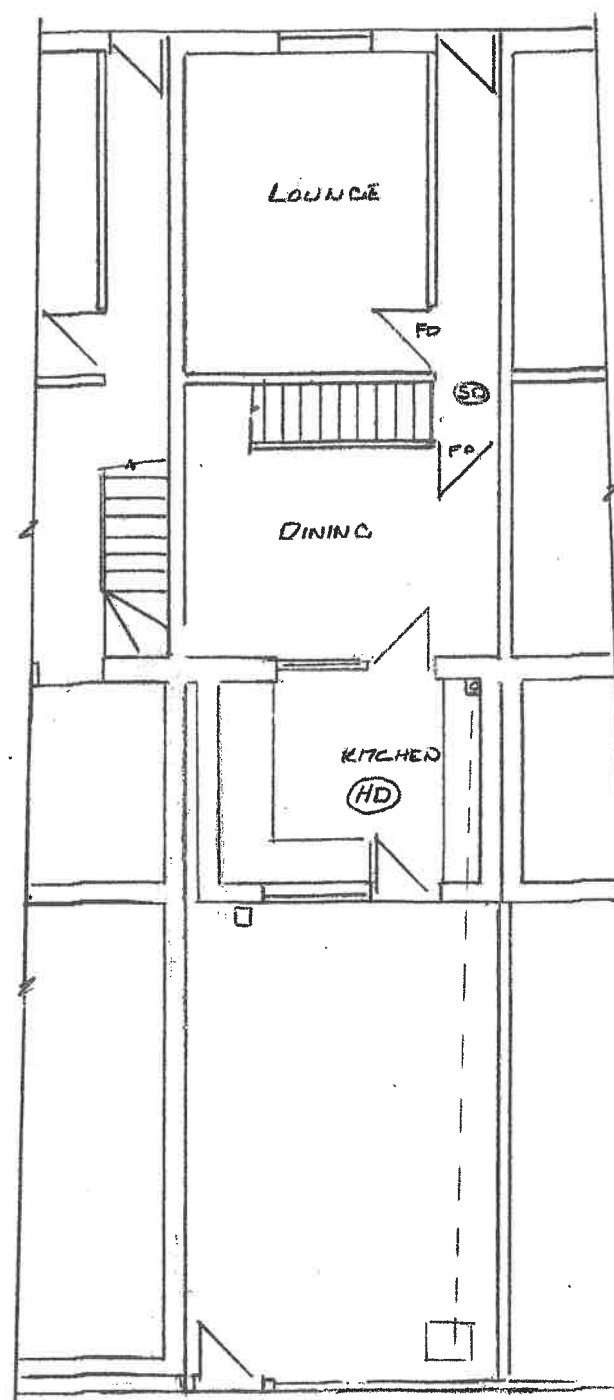

EXISTING GROUND PLAN

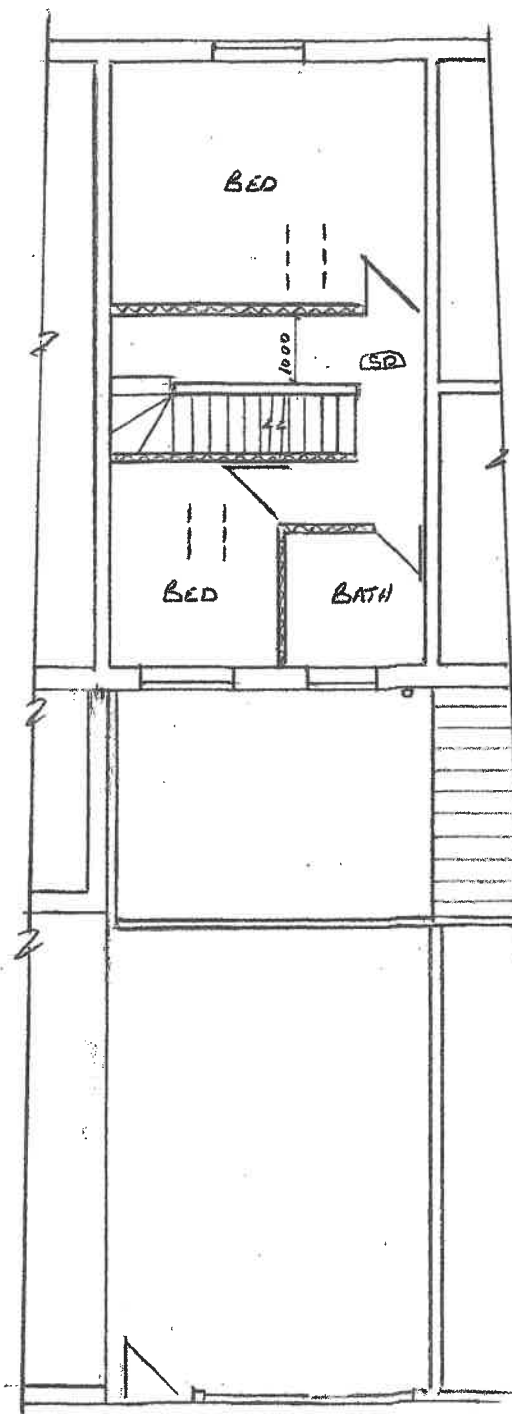


EXISTING FIRST FLOOR PLAN

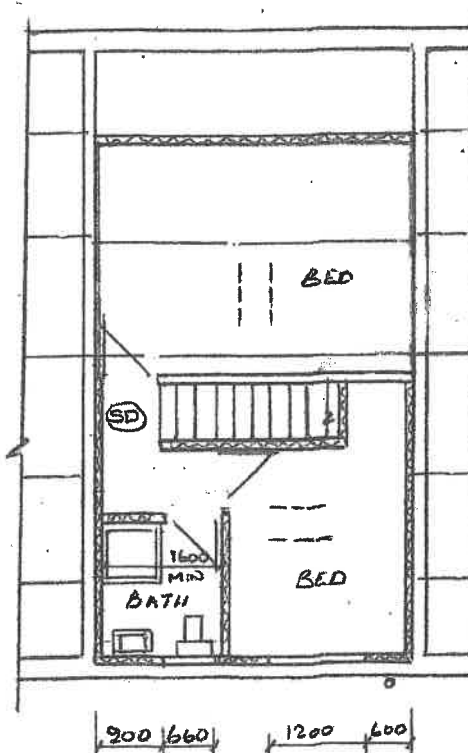


LOFT PLAN



EXISTING REAR ELEVATION

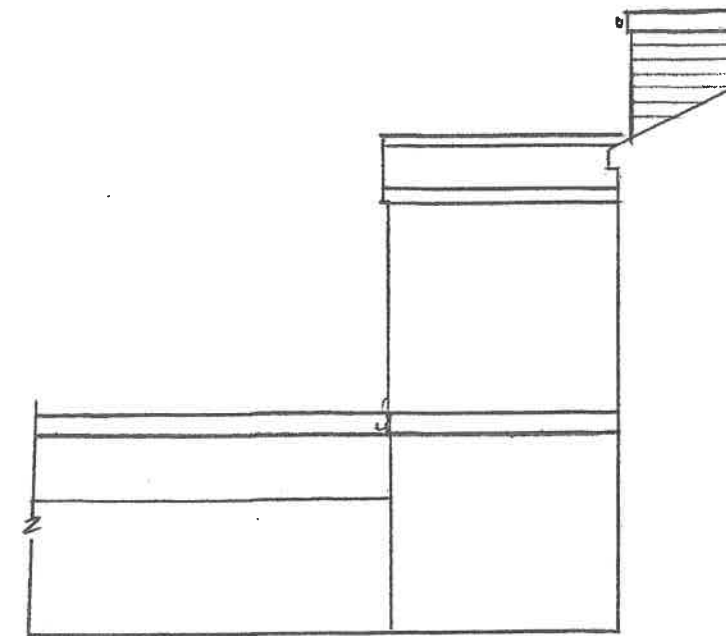

EXISTING SIDE ELEVATION

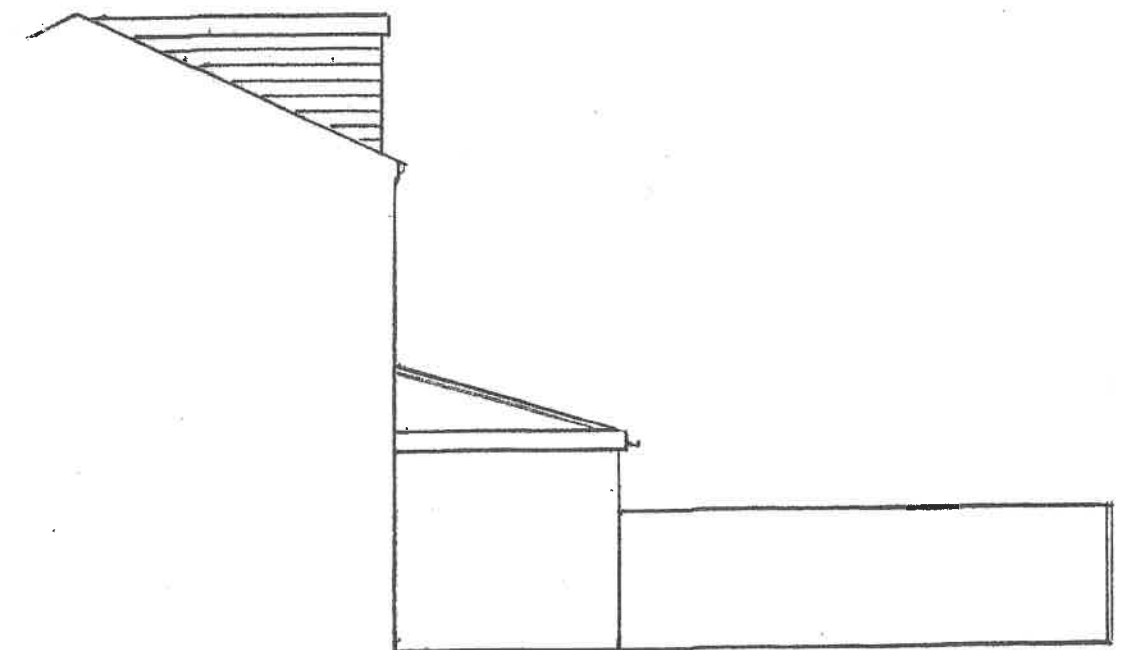

EXISTING SIDE ELEVATION

Thompson Designs
Tel 0161 705 1458 Mob 07884 318634

Sheet 1 Rear Extension
Existing Plans and Elevations
7 East Street
Bury BL9 0RX
Scale 1:100 @ A3 Date March 2024