




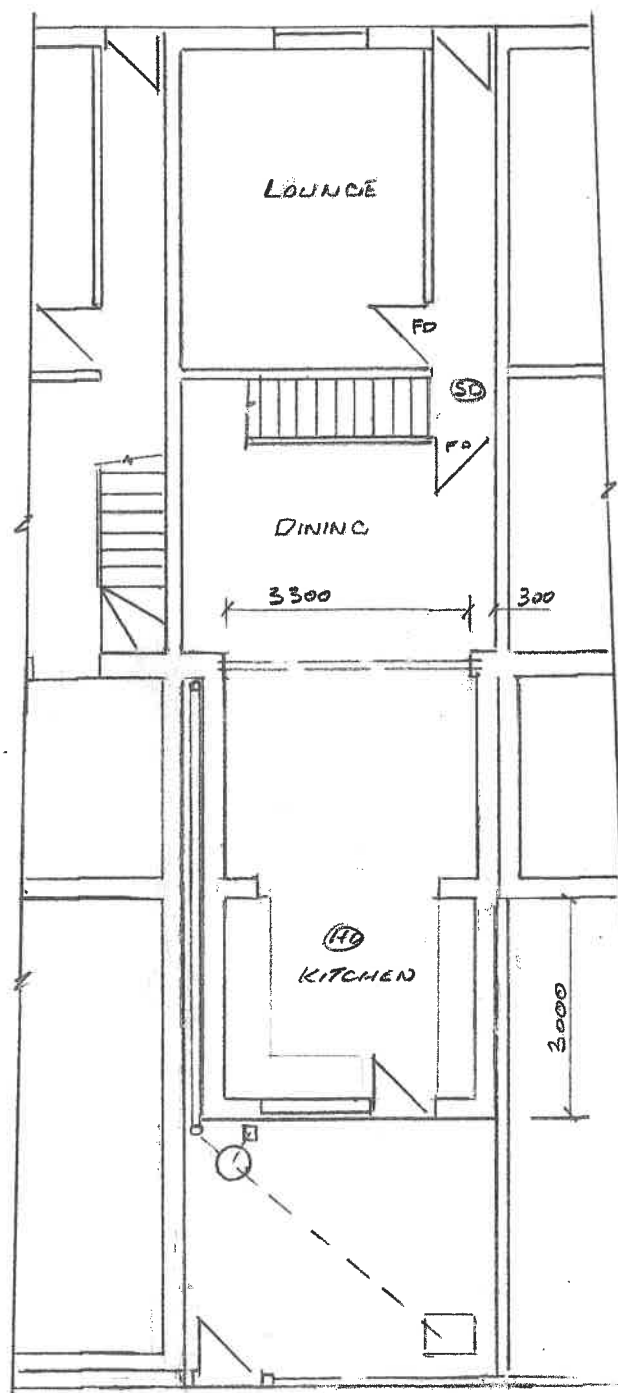

PROPOSED GROUND PLAN

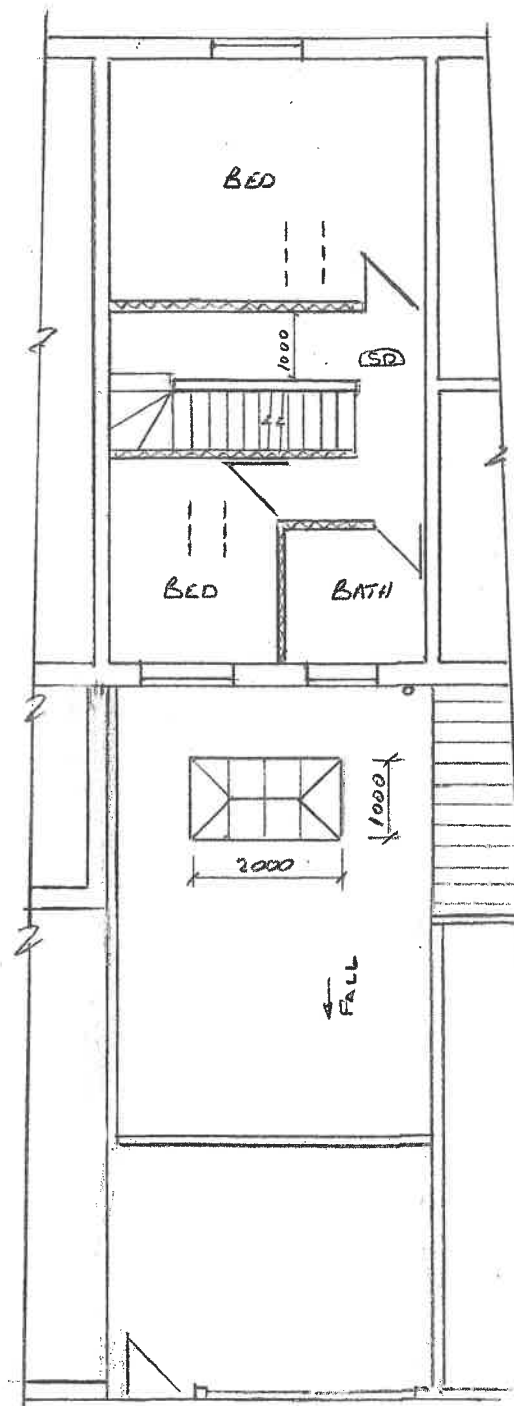


PROPOSED FIRST FLOOR PLAN

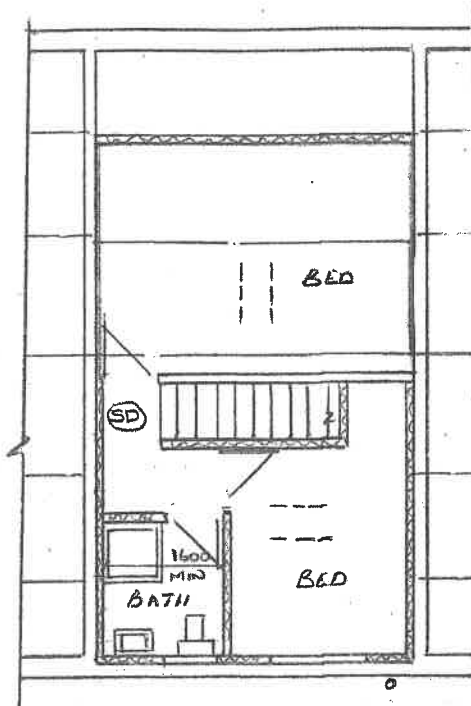


LOFT PLAN



PROPOSED REAR ELEVATION

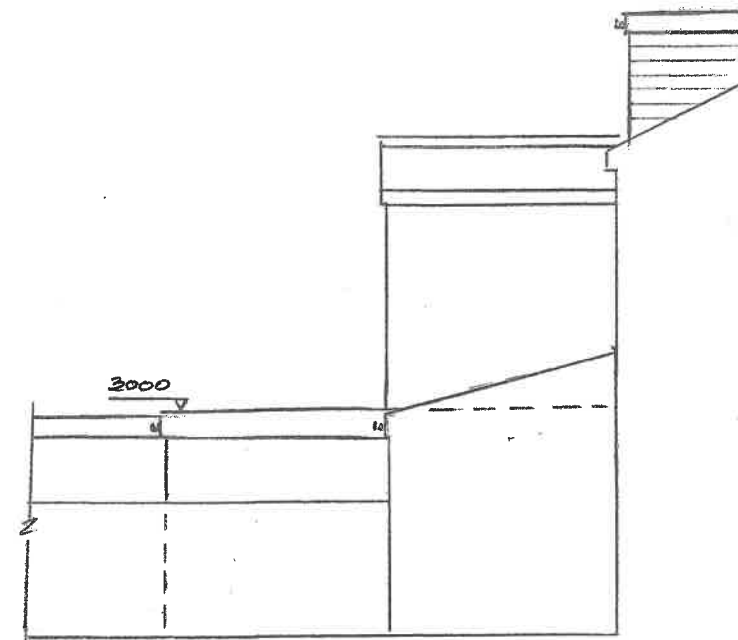

PROPOSED SIDE ELEVATION

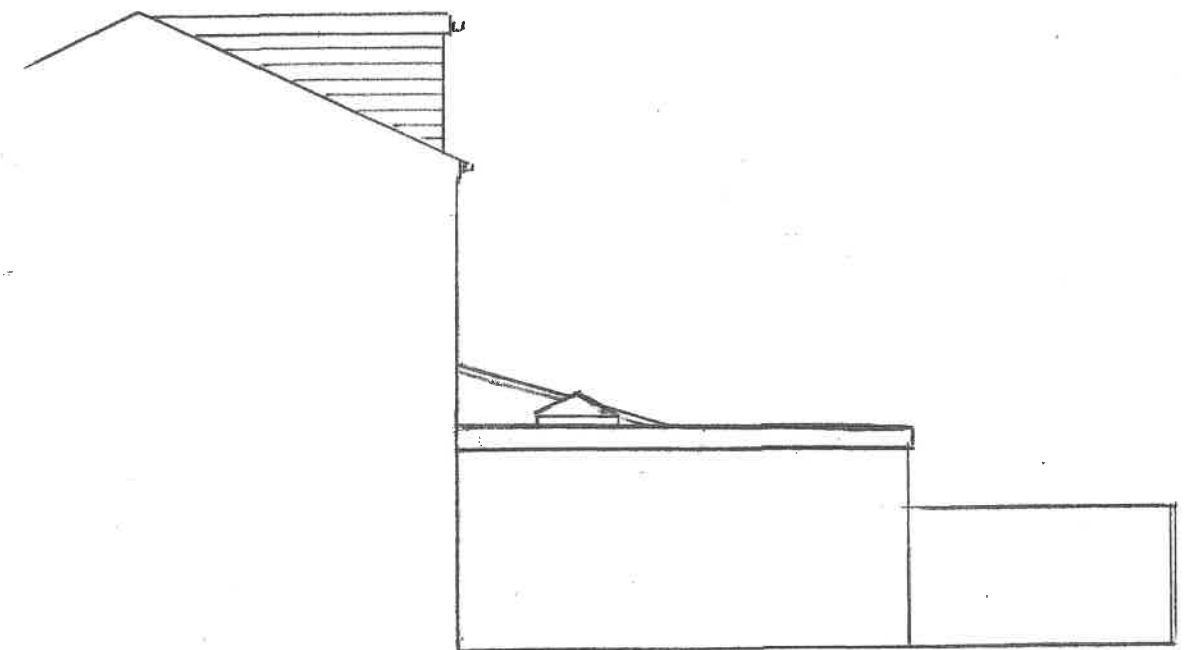

PROPOSED SIDE ELEVATION

Thompson Designs
Tel 0161 705 1458 Mob 07884 318634

Sheet 2 Rear Extension
Propose Plans and Elevations
7 East Street
Bury BL9 0RX
Scale 1:100 @ A3 Date March 2024