






1 Existing Front Elevation (North)
1 : 100

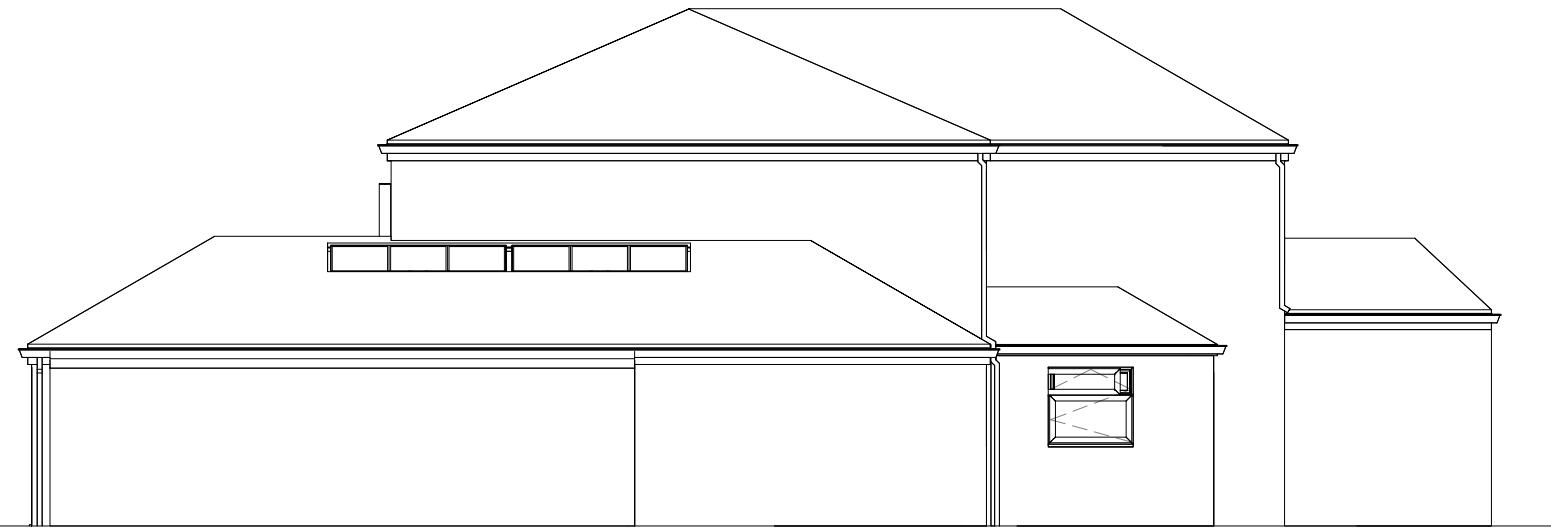

2 Side Elevation (East)
1 : 100

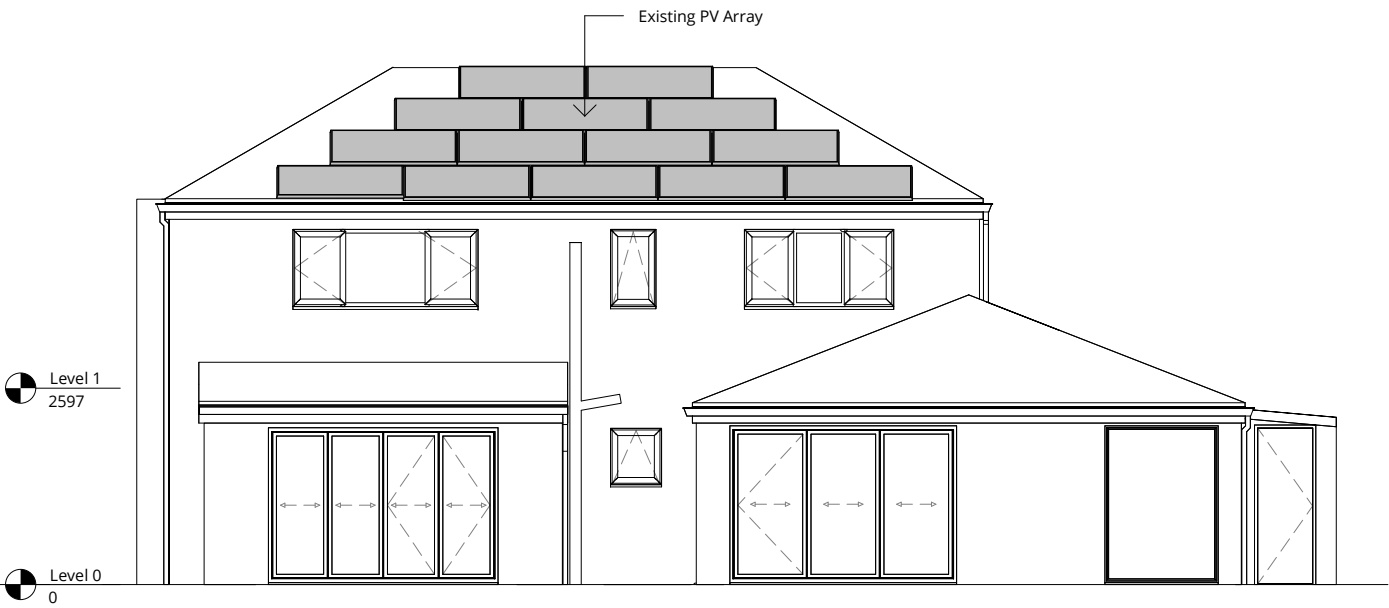

3 Existing Rear Elevation (South)
1 : 100

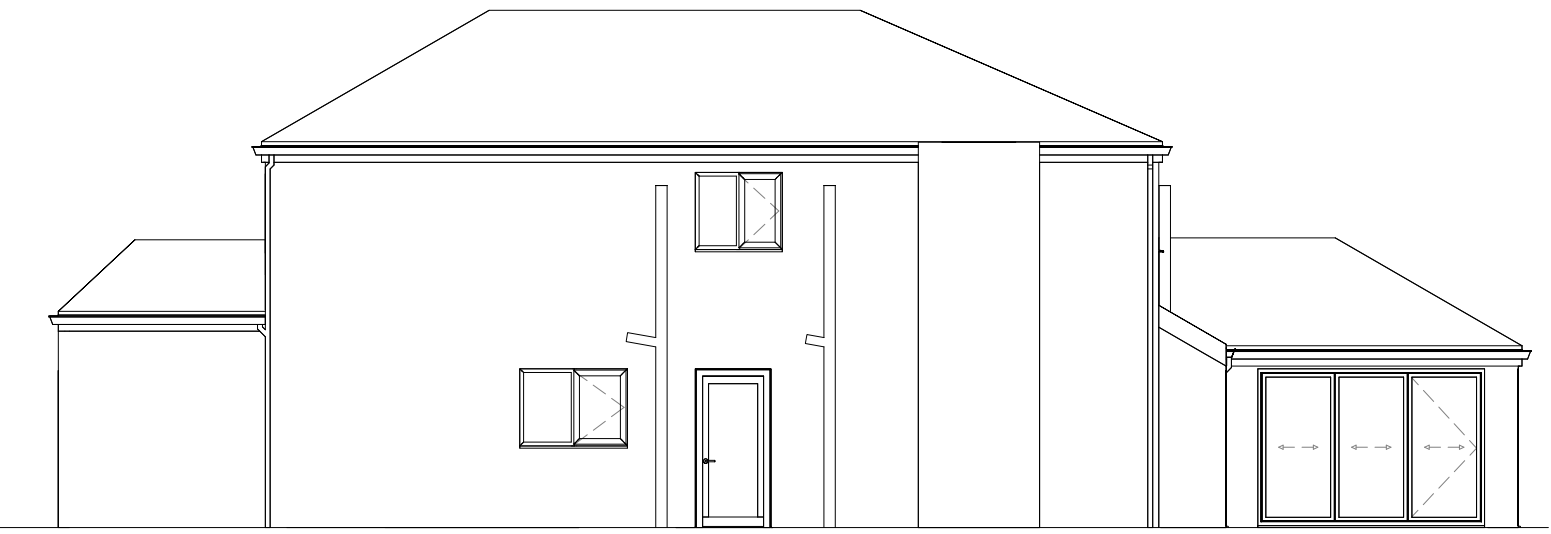

4 Existing Side Elevation (West)
1 : 100

0m 1m 2m 3m 4m 5m
SCALE 1:100

RALA SHALL HAVE NO RESPONSIBILITY FOR ANY USE MADE OF THIS DOCUMENT OTHER THAN FOR THAT WHICH IT WAS PREPARED AND ISSUED. ALL DIMENSIONS SHOULD BE CHECKED ON SITE. DO NOT SCALE FROM THIS DRAWING

ANY DRAWING ERRORS OR DIVERGENCIES SHOULD BE BROUGHT TO THE ATTENTION OF RALA AT THE ADDRESS SHOWN BELOW.

DRAWINGS SHALL BE READ IN CONJUNCTION WITH THE FOLLOWING BEFORE WORK COMMENCES:

- THE CDM DESIGN ISSUES REGISTER
- THE RALA RISK SERIES OF DRAWINGS
- THE PROJECT CDM RISK REGISTER

NOTES

P00	First Issue	RB	RB	27/11/23
P01	General Updates	RB	RB	09/01/24
P02	Planning Issue	RB	RB	10/01/24

REVISION	DESCRIPTION	DRAWN	CHECKED	DATE
----------	-------------	-------	---------	------

REVISION	DESCRIPTION	DRAWN	CHECKED	DATE
----------	-------------	-------	---------	------

CLIENT

11 Hackford Close,
Brandlesholme,
Bury,
Greater Manchester,
BL8 1XP
United Kingdom

T +44 [0]7564 361 972



PROJECT TITLE 4 CROICH GREEN			
ROP JOB NUMBER P0044	ISO 27001 CLASSIFICATION Planning		
DRAWING TITLE Existing Elevations		SCALE @ A3 1 : 100	DATE FIRST ISSUED 15/11/23
DRAWING NO. CRG-RALA-XX-XX-DR-A-(PL)-0002		REVISION P02	