





1 Proposed Front Elevation (North)
1 : 100



3 Proposed Side Elevation (East)
1 : 100

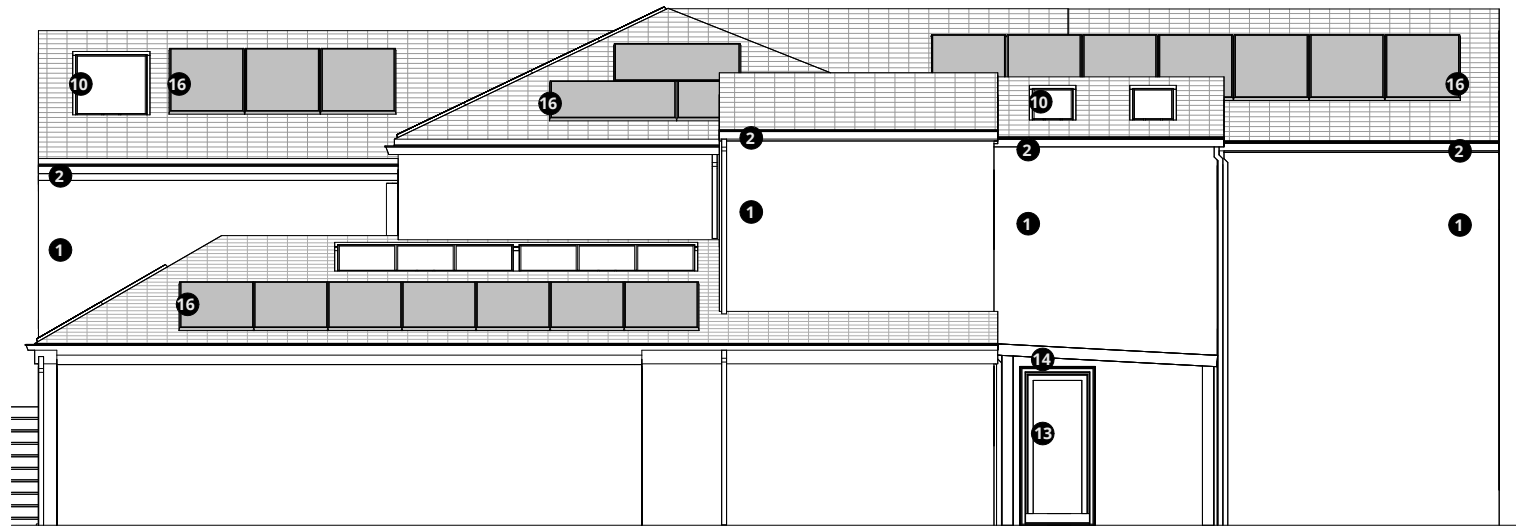

2 Proposed Rear Elevation (South)
1 : 100

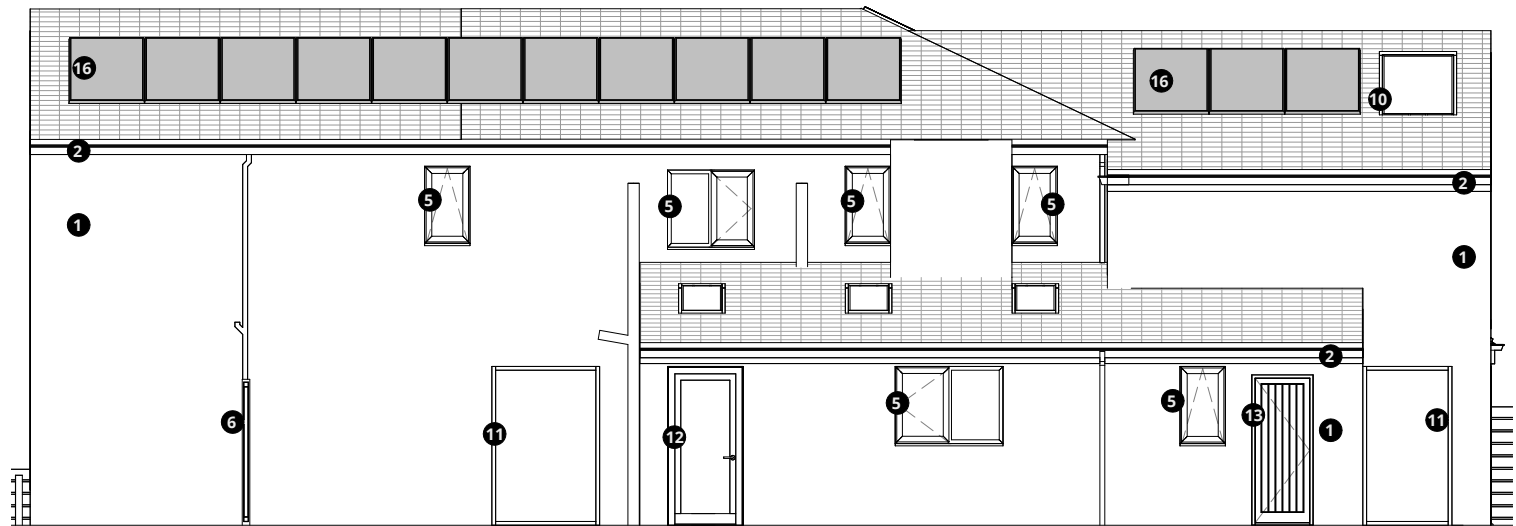

4 Proposed Side Elevation (West)
1 : 100

MATERIALS KEY

- 1 Off white render to match existing
2 Dark Grey roof tiles with black RWP & fascias to match existing
3 New feature double height glazing with new composite entrance door - dark colour
4 New feature double height glazed aperture with pitched top frame
5 Flush casement windows - dark colour (black or similar)
6 New composite driveway gates - dark colour (black or similar)
7 New feature pitched glazing with opening inward doors forming Juliet balcony with structural glass balustrade
8 New glazed sliding doors

- 9 Structural glazed frameless link
10 New rooflights to rear master bedroom & front porch
11 New full height side window
12 New glazed side door
13 New composite side door - dark colour (black or similar)
14 Glazed car port - dark colour (black or similar)
15 Pergola (to Garden - dark colour (black or similar)
16 Solar Panel Array

NOTE Rainwater harvesting and use of water butts to rear of property

NOTE Existing window frames to be either sprayed to match light colour of new windows or replaced to match new windows

RALA SHALL HAVE NO RESPONSIBILITY FOR ANY USE MADE OF THIS DOCUMENT OTHER THAN FOR THAT WHICH IT WAS PREPARED AND ISSUED. ALL DIMENSIONS SHOULD BE CHECKED ON SITE. DO NOT SCALE FROM THIS DRAWING

ANY DRAWING ERRORS OR DIVERGENCIES SHOULD BE BROUGHT TO THE ATTENTION OF RALA AT THE ADDRESS SHOWN BELOW.

DRAWINGS SHALL BE READ IN CONJUNCTION WITH THE FOLLOWING BEFORE WORK COMMENCES:

- THE CDM DESIGN ISSUES REGISTER
- THE RALA RISK SERIES OF DRAWINGS
- THE PROJECT CDM RISK REGISTER

NOTES

P00	First Issue	RB	RB	10/01/24
P01	General Updates	RB	RB	10/01/24
P02	General Updates	RB	RB	11/01/24
P03	Planning Issue	RB	RB	20/01/24

REVISION	DESCRIPTION	DRAWN	CHECKED	DATE
----------	-------------	-------	---------	------

REVISION	DESCRIPTION	DRAWN	CHECKED	DATE
----------	-------------	-------	---------	------

CLIENT

11 Hackford Close,
Brandlesholme,
Bury,
Greater Manchester,
BL8 1XP
United Kingdom

T +44 [0]7564 361 972



0m 1m 2m 3m 4m 5m

SCALE 1:100

PROJECT TITLE 4 CROICH GREEN	
RDP JOB NUMBER P0044	ISO 27001 CLASSIFICATION Planning
DRAWING TITLE Proposed Elevations	
SCALE @ A3 1 : 100	
DATE FIRST ISSUED 08/01/24	
DRAWING No. CRG-RALA-XX-XX-DR-A-(PL)-0004	
REVISION P03	