




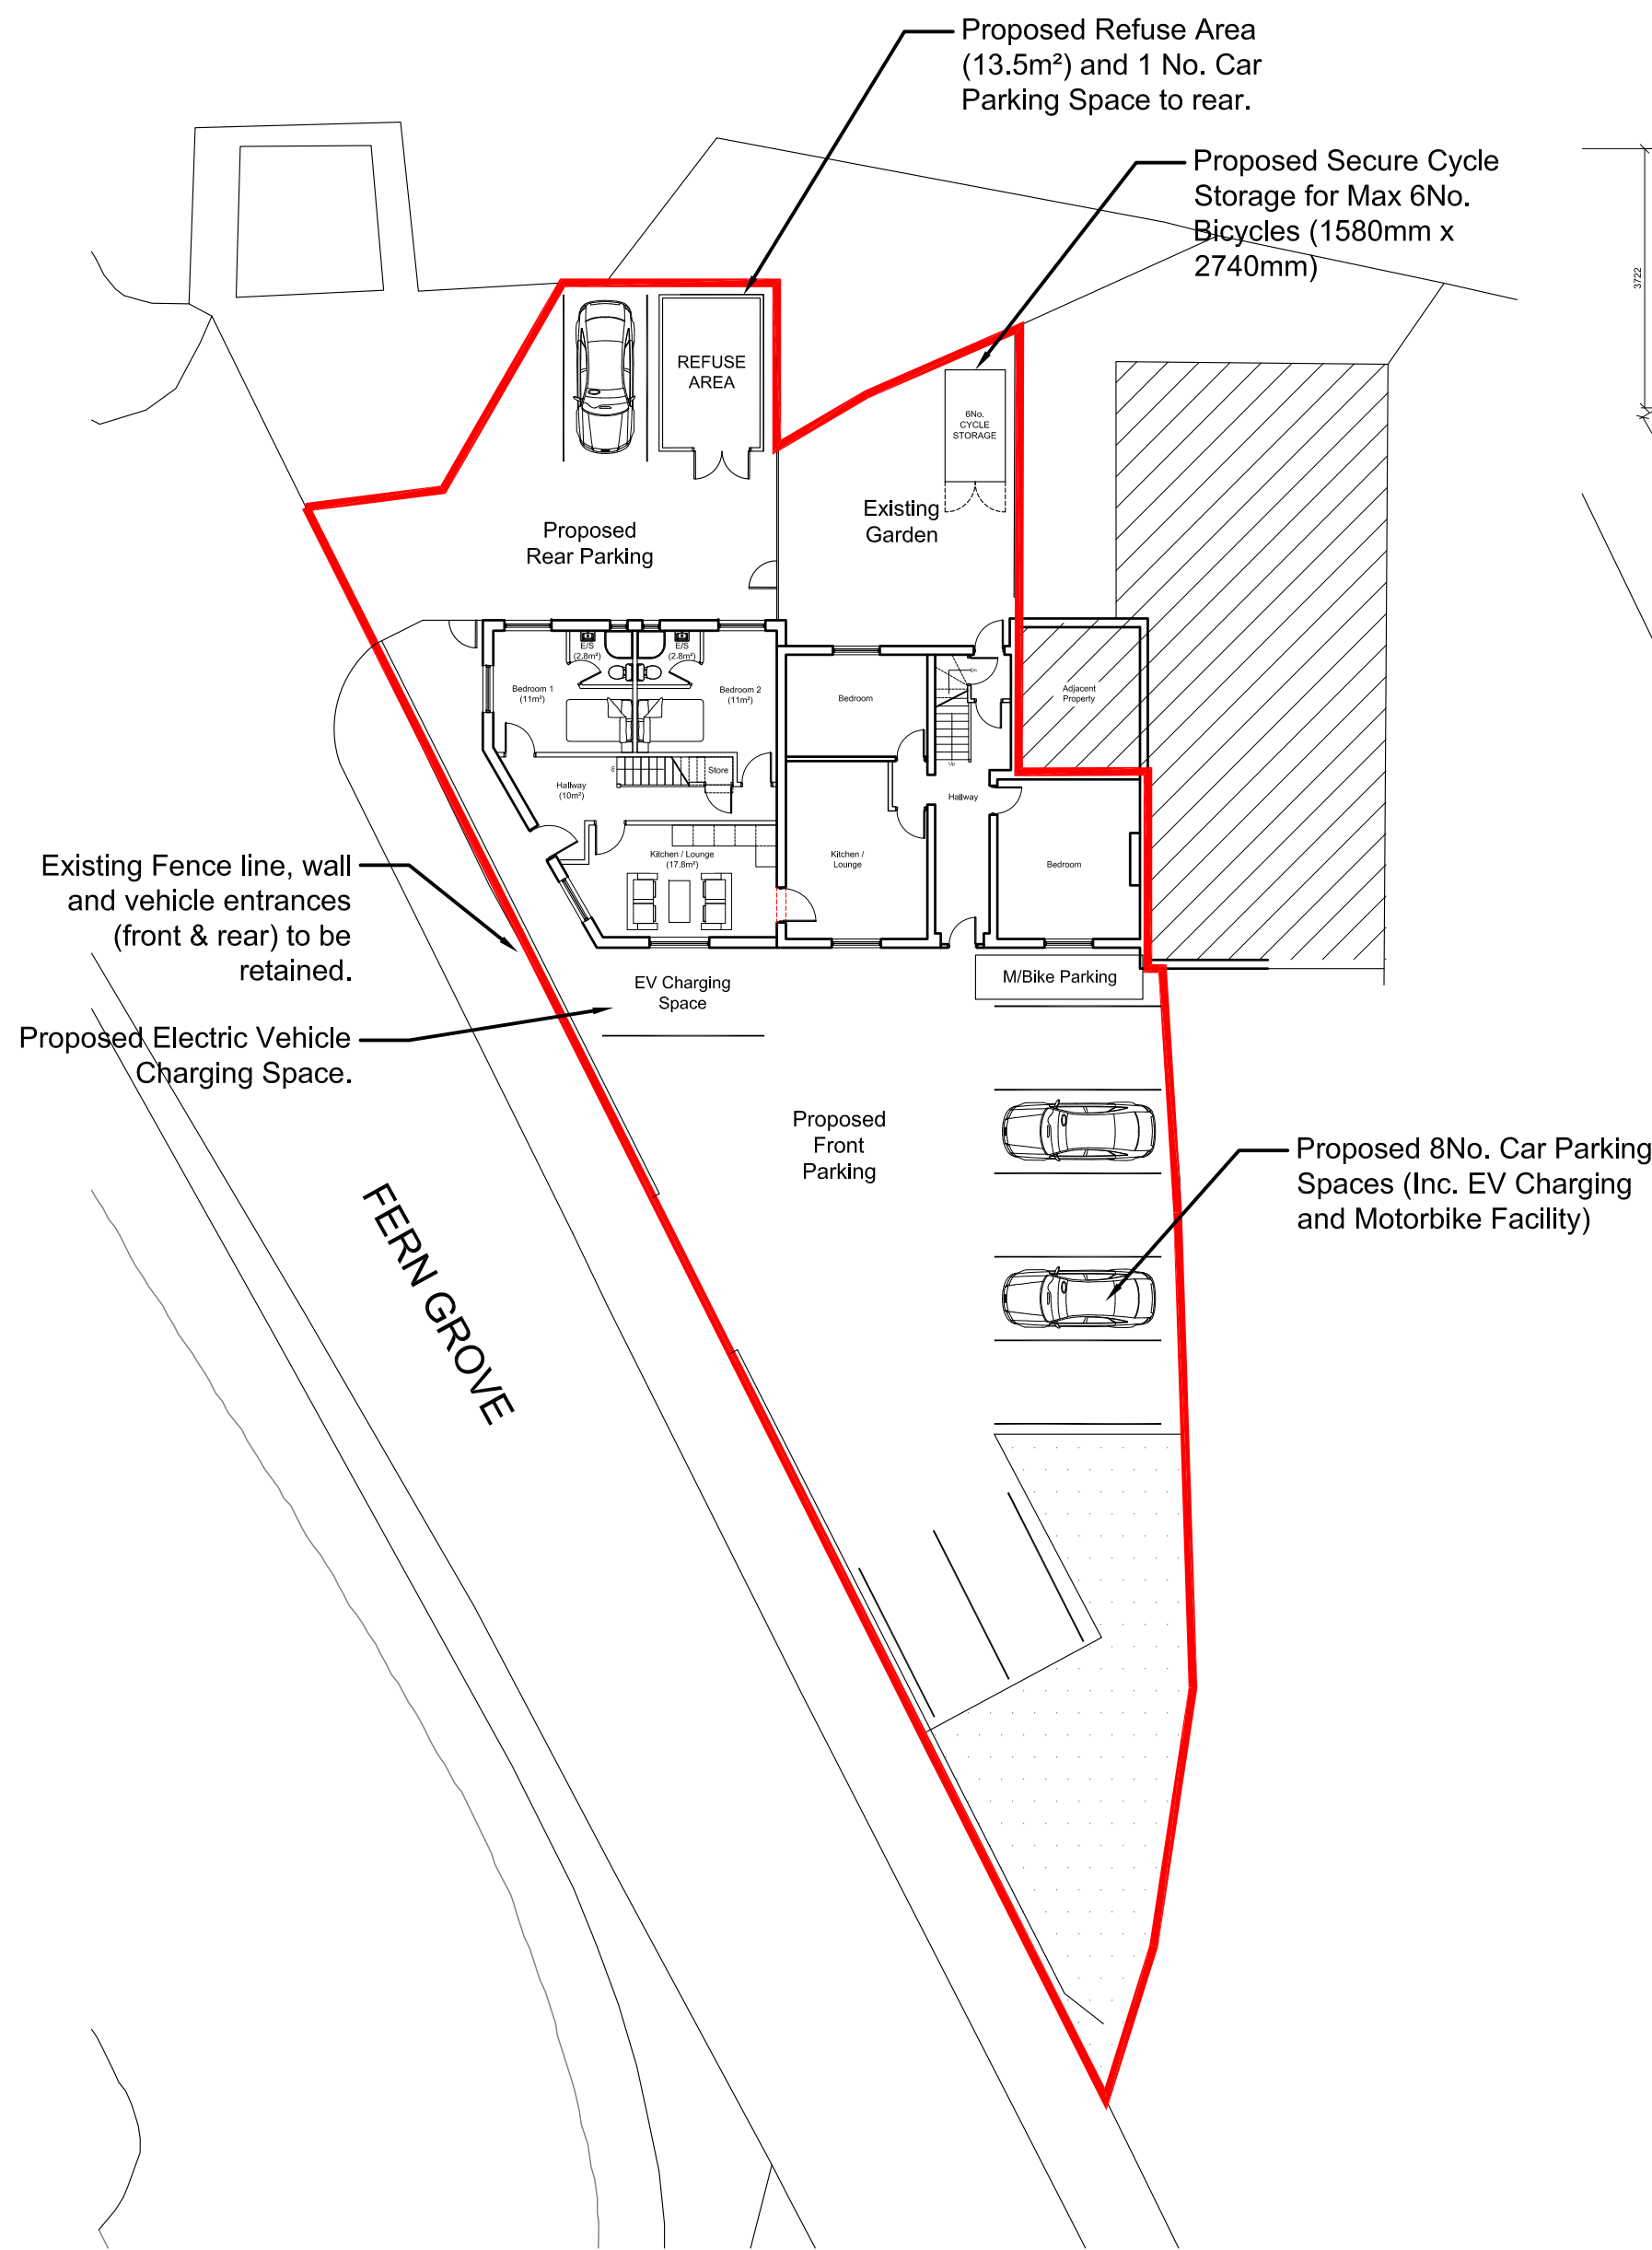


01 PROPOSED SITE PLAN
Scale 1:200 @ A1

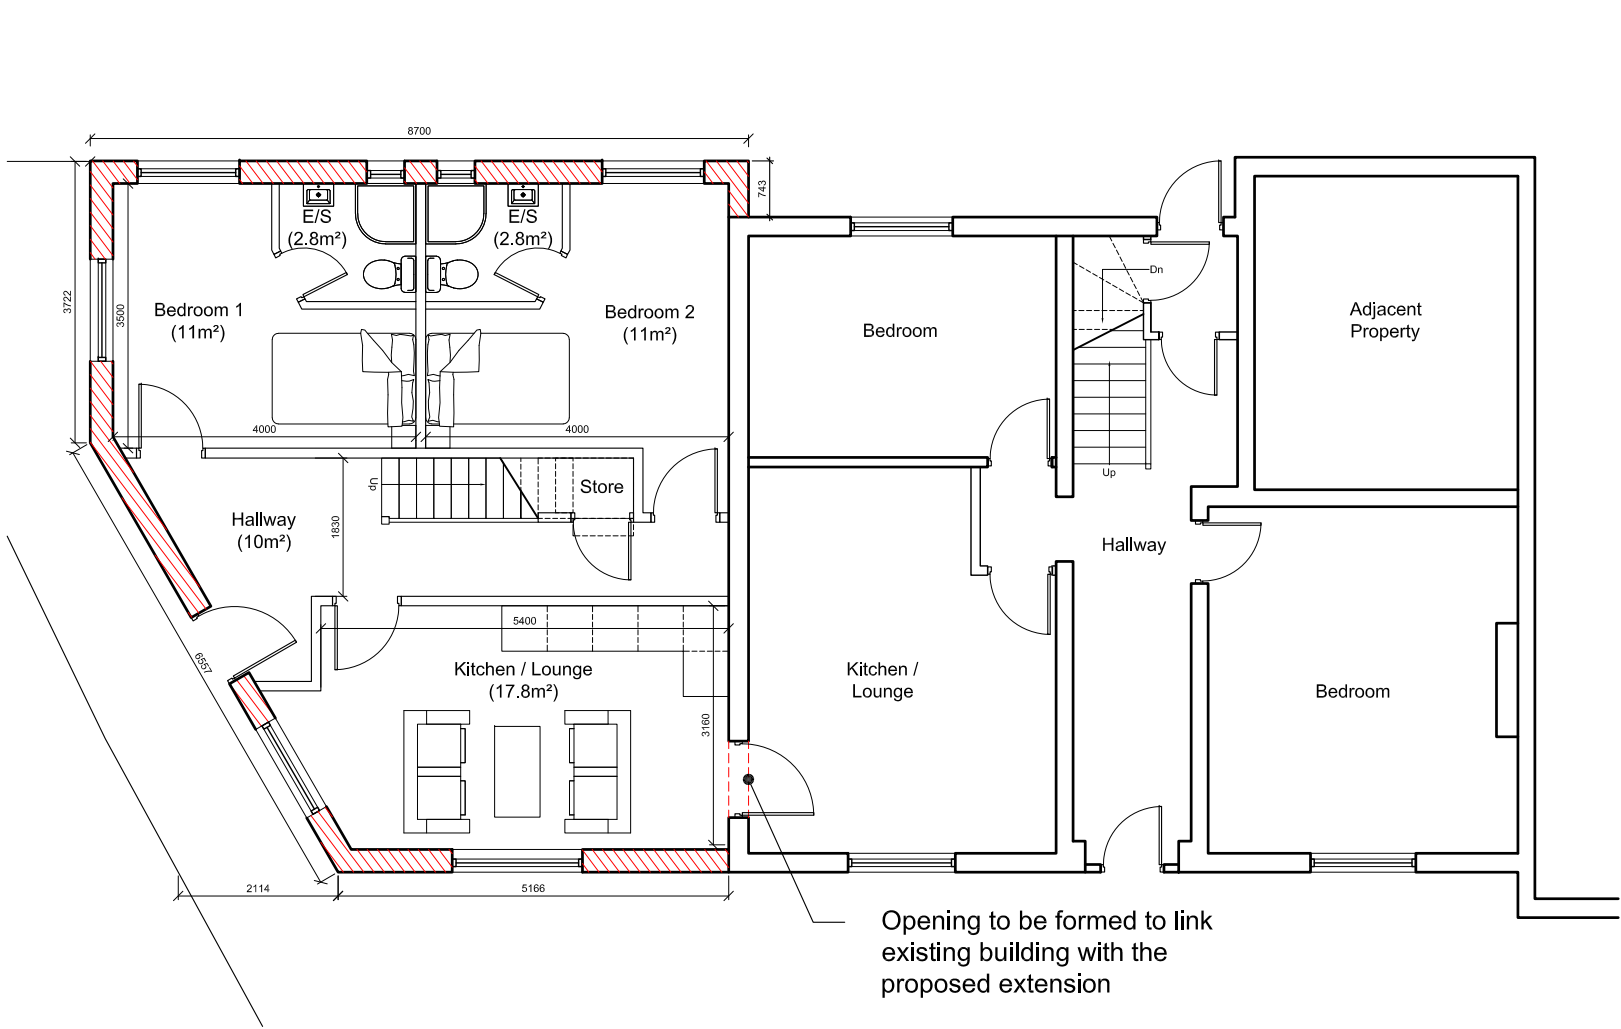


02 PROPOSED GROUND FLOOR PLAN
Scale 1:100 @ A1

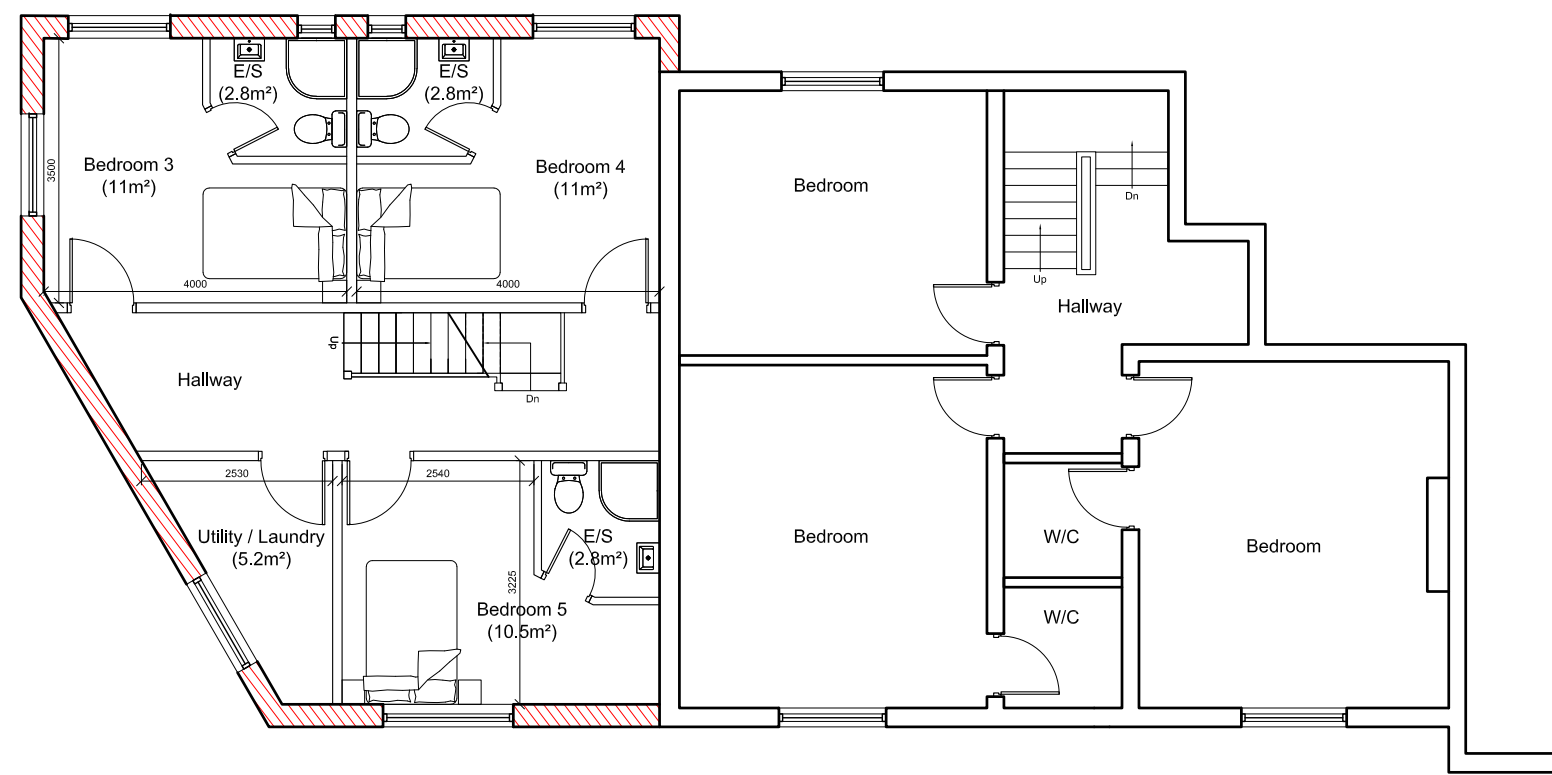


03 PROPOSED FIRST FLOOR PLAN
Scale 1:100 @ A1

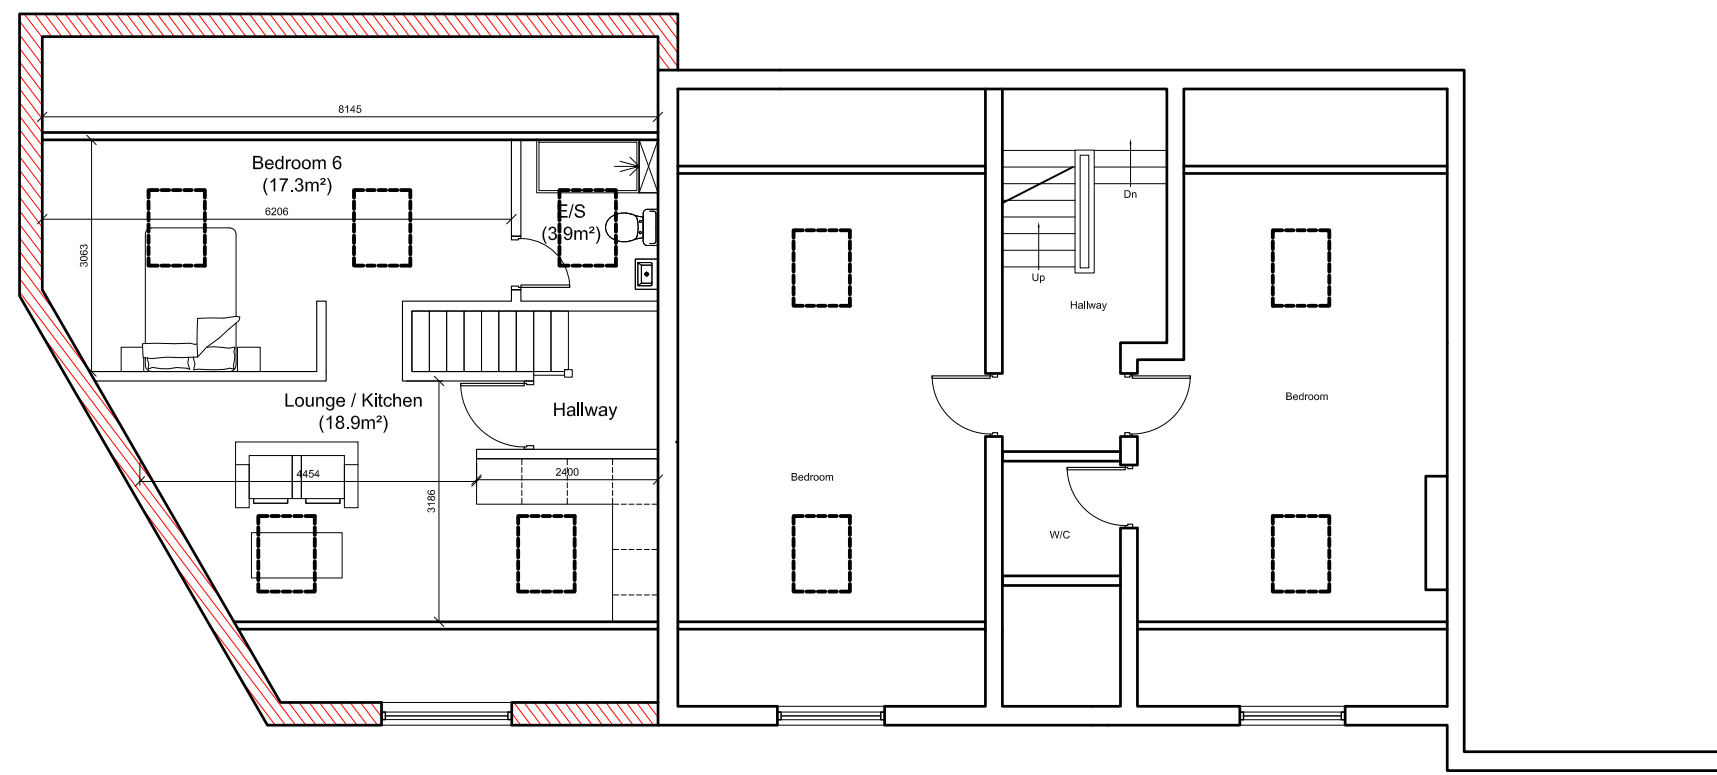


04 PROPOSED SECOND FLOOR PLAN
Scale 1:100 @ A1

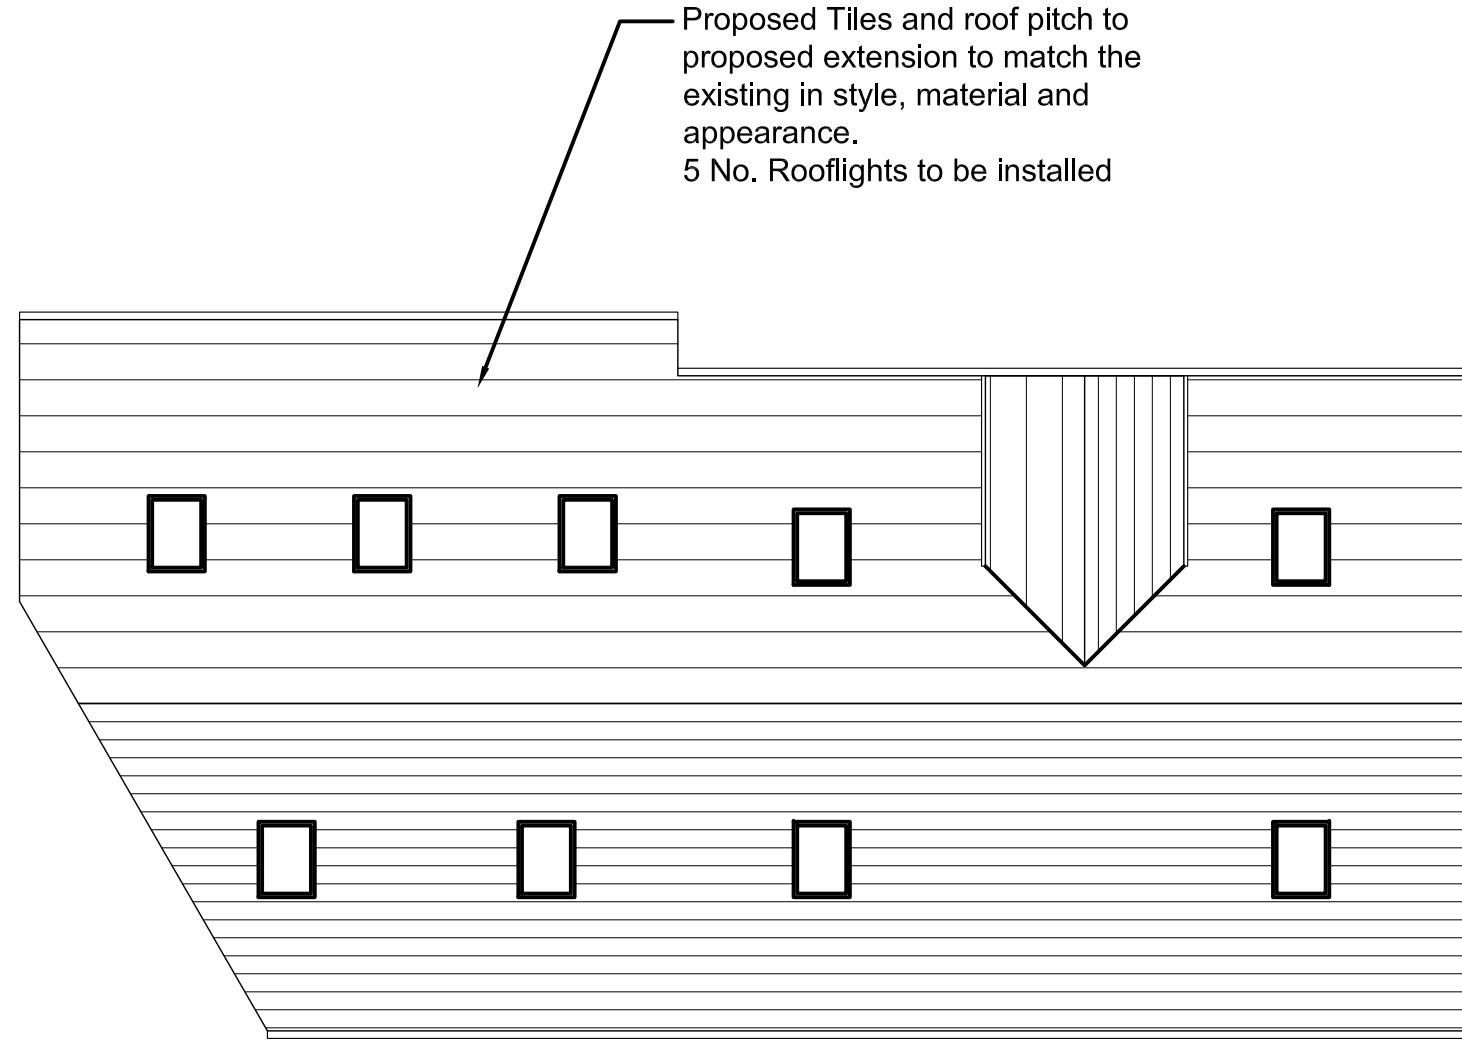

05 PROPOSED ROOF PLAN
Scale 1:100 @ A1

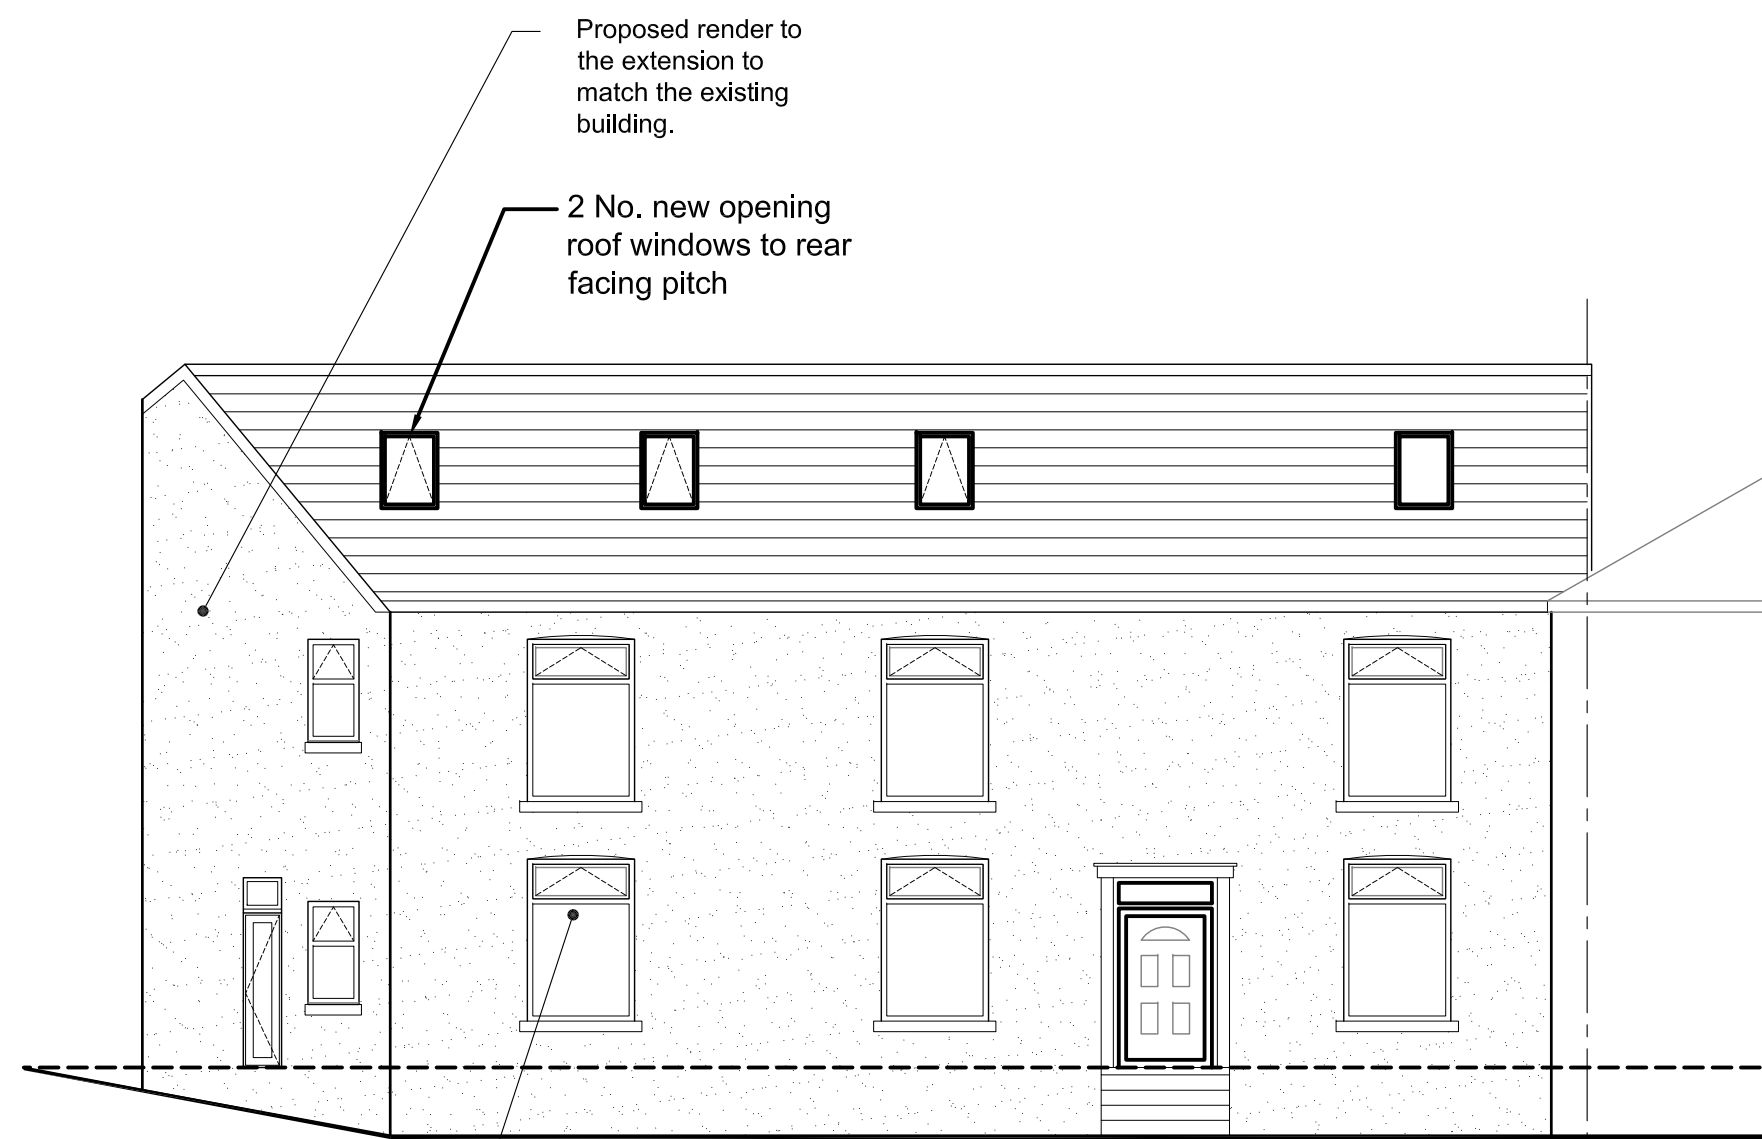

05 PROPOSED FRONT ELEVATION
Scale 1:100 @ A1

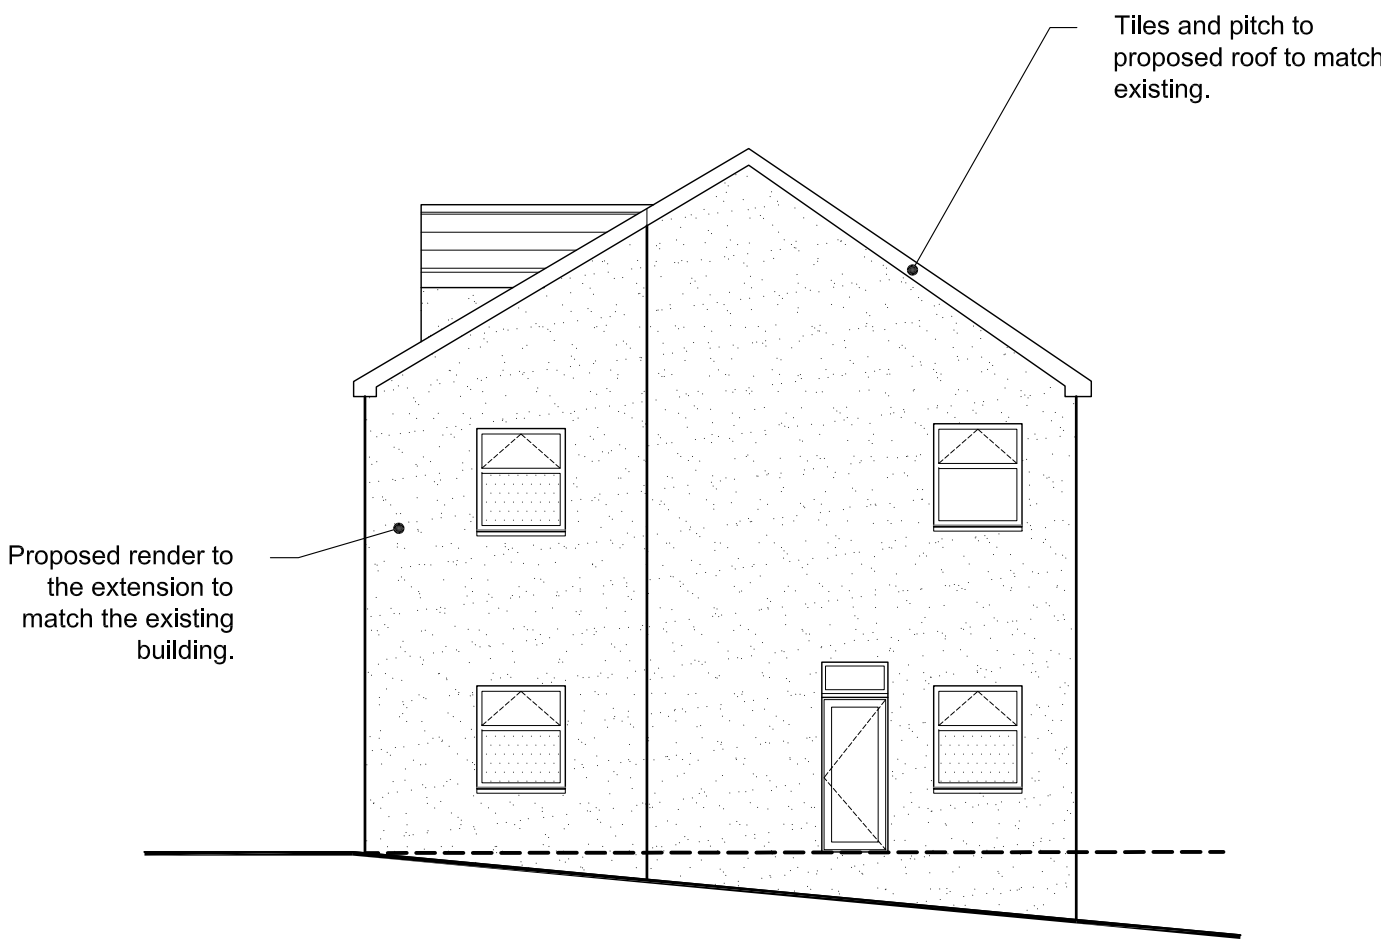

06 PROPOSED SIDE ELEVATION
Scale 1:50 @ A1



07 PROPOSED REAR ELEVATION
Scale 1:50 @ A1

- NOTES
- All dimensions and levels are to be checked on site.
 - Any discrepancies are to be reported to BP before any work commences.
 - This drawing shall not be scaled to ascertain any dimensions. Work to figured dimensions only.
 - This drawing shall not be reproduced without express written permission from BP.
 - Title overlay drawings and ownership boundaries are produced using all reasonable endeavours. BP cannot be responsible for the accuracy or scale discrepancy of base plans supplied to them.

Scale 1:100 @ A1



stage	Planning		
status	Approval		
client	Woodtop Estates		
project	Ferngrove House BL9 7LS		
title	Proposed Plans & Elevations		
date	03/03/24	drawn	BP
scale	1:200 @ A1	checked	BP
Job No	DWG No	Rev	
016	102	A	