



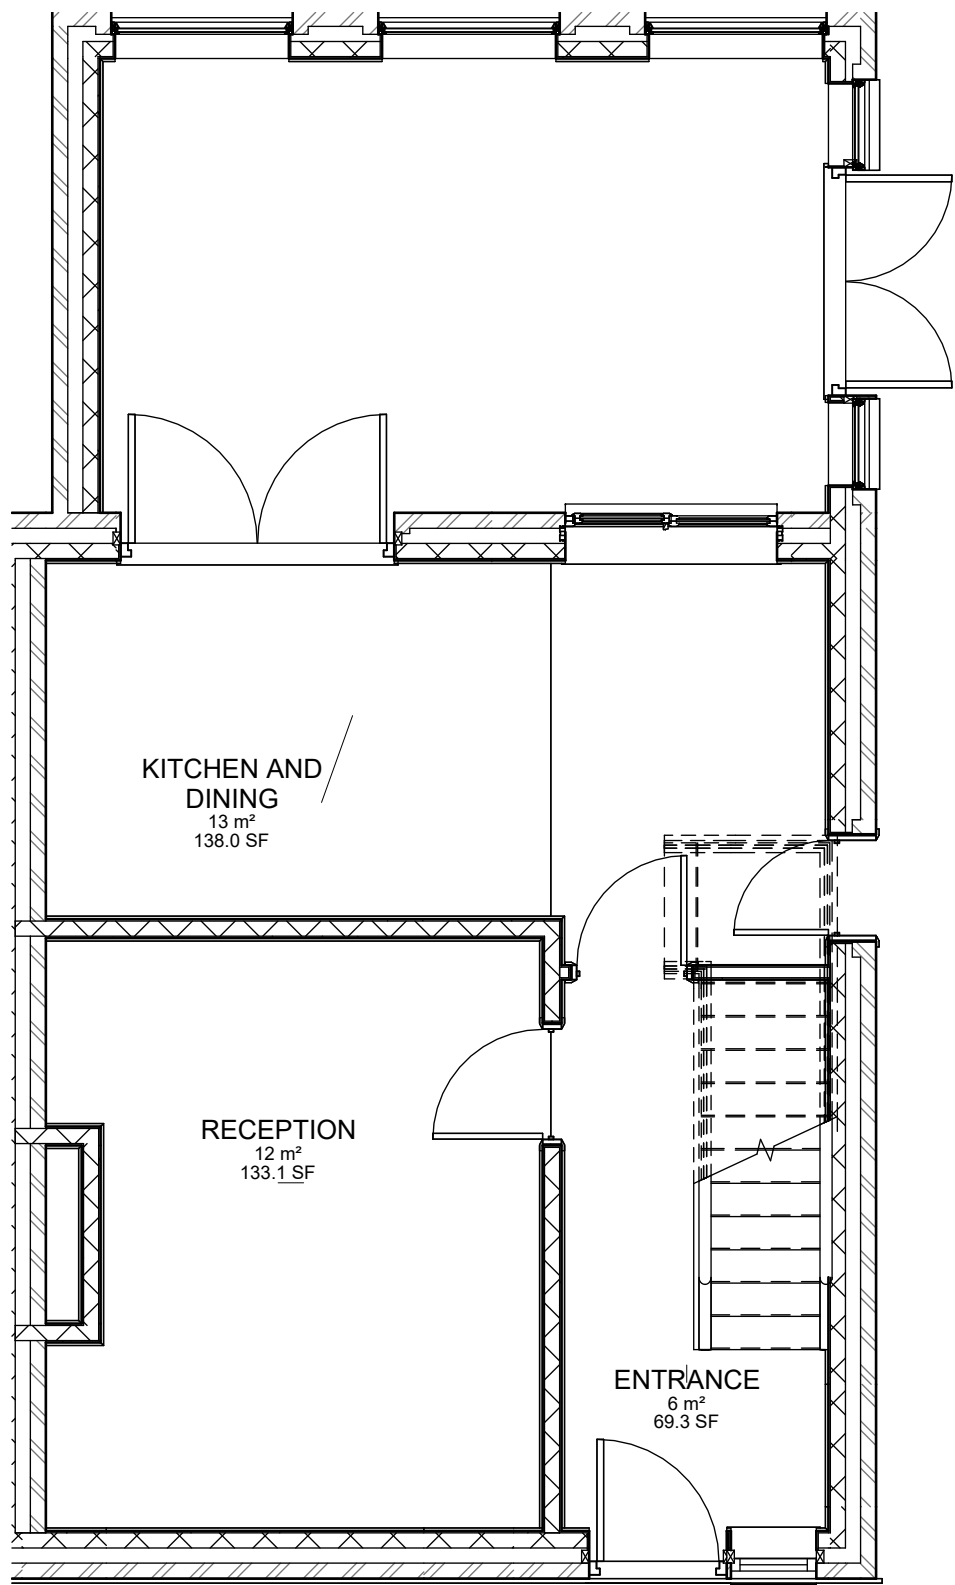

1 GF EXISTING
1 : 50

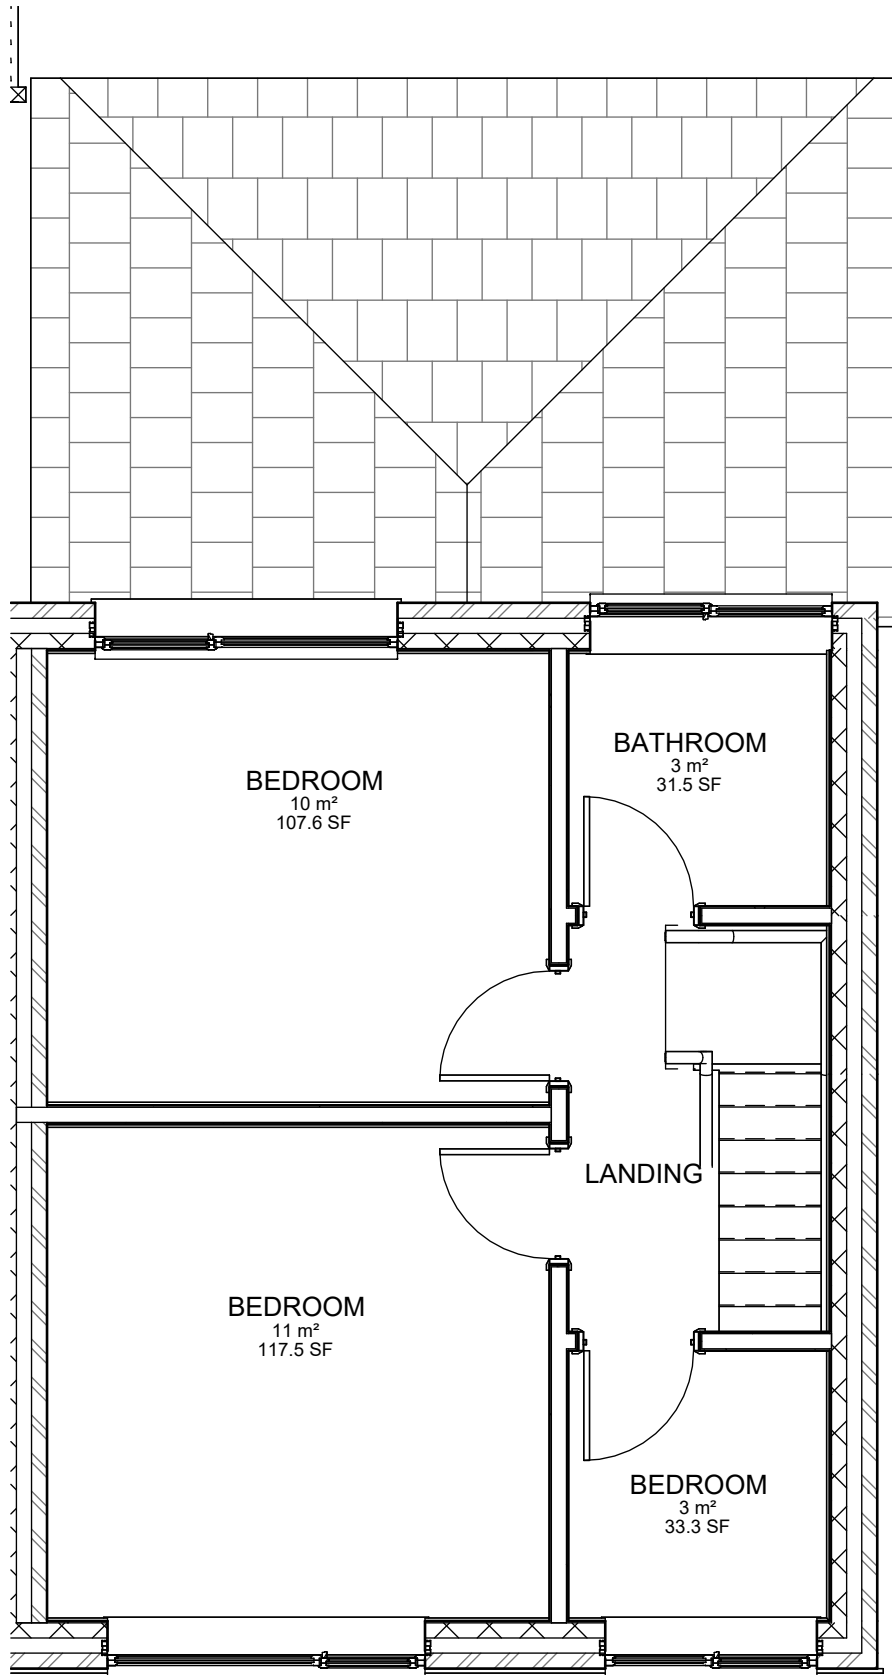

2 1ST FLR EXISTING
1 : 50

Rev	Description	Date	Dr by	App by
original by		date created		
NK		11/25/20		NK



Dropbox@nkarco.co.uk
: 0161 818 4727

www.NKARCHITECTURAL.co.uk

19 HEXAGON CLOSE, MANCHESTER, M19 8RN

client name	MR ZAHID - 4 WOBURN DRIVE, BURY, BL9 8DA		
project	SIDE DOUBLE STOREY EXTENSION		
drawing	EXISTING GF AND 1ST FLOOR PLAN		
computer file	C:\Users\nkhen\Dropbox\NKARC\4 WOBURN DRIVE BL9 8DA\4 WOBURN DRIVE BL9 8DA.rvt		plot date
project number	2021.0042.2247	scale	1 : 50 @A1
drawing number	A101	rev	issue status

This drawing is to be read in conjunction with all related drawings. All dimensions must be checked and verified on site before commencing any work or producing shop drawings. The originator should be notified immediately of any discrepancy. This drawing is copyright and remains the property of NK Architectural.