



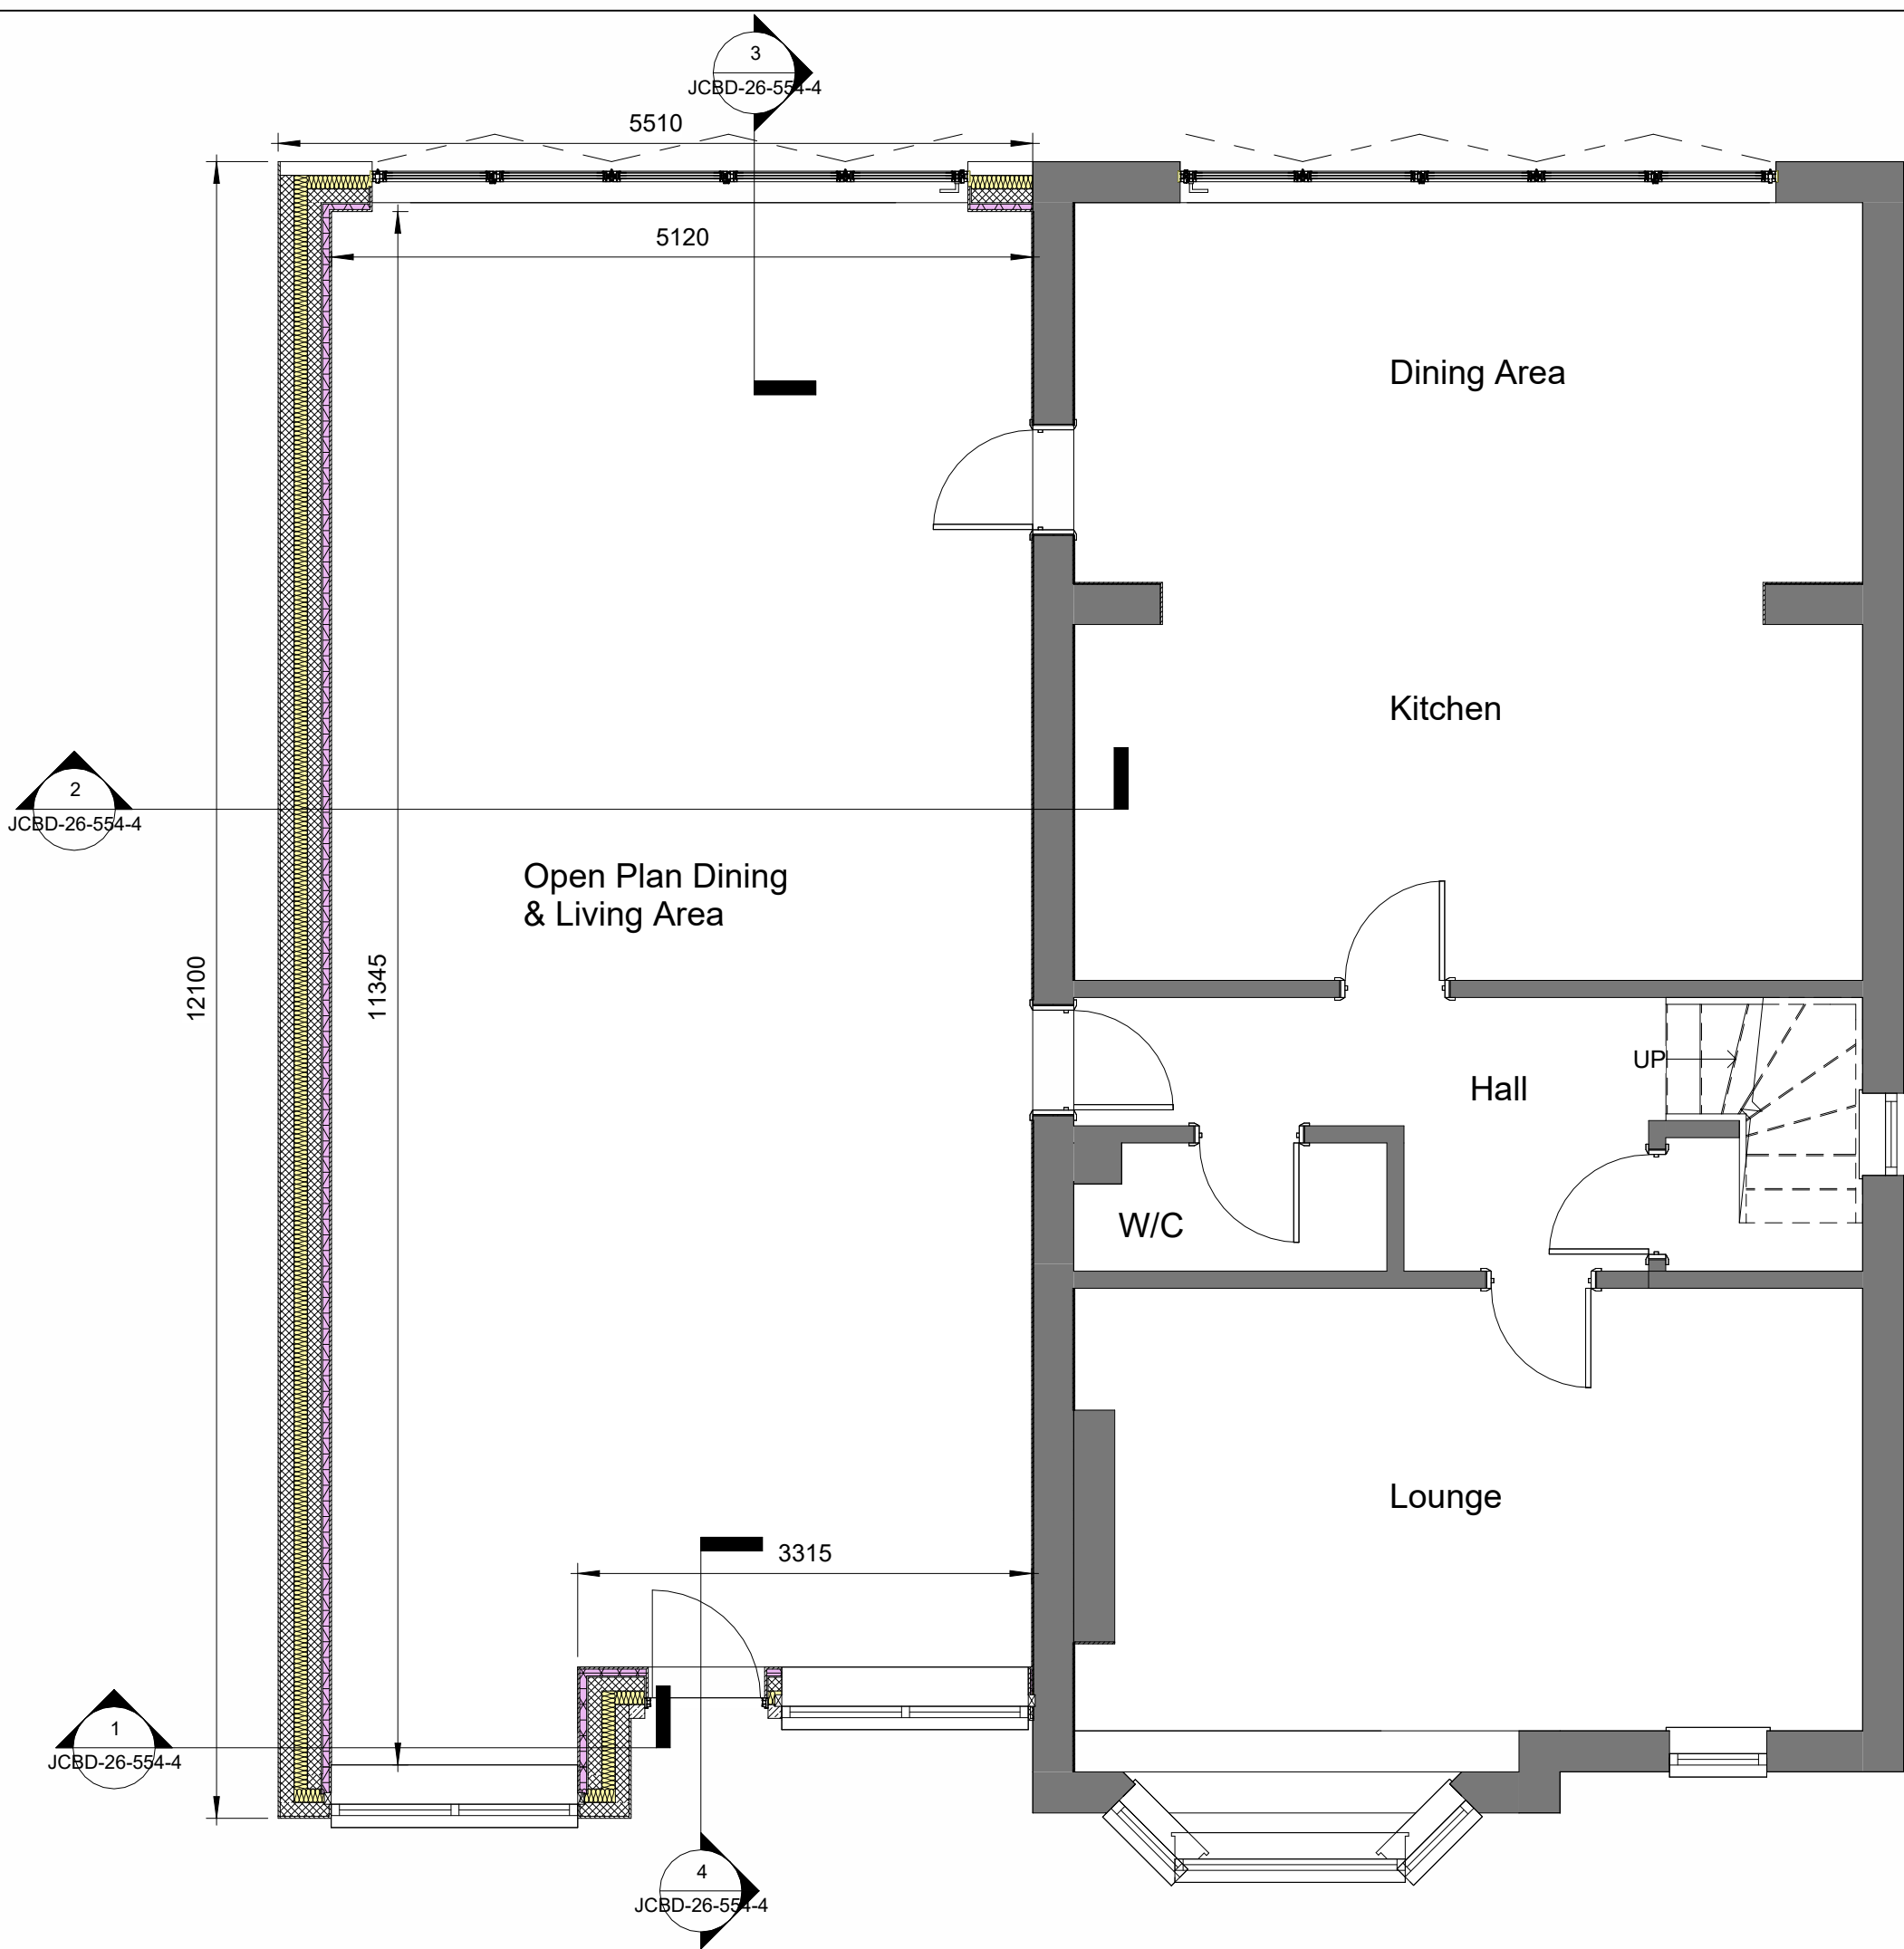

1 Proposed Ground Floor Plan
1 : 50

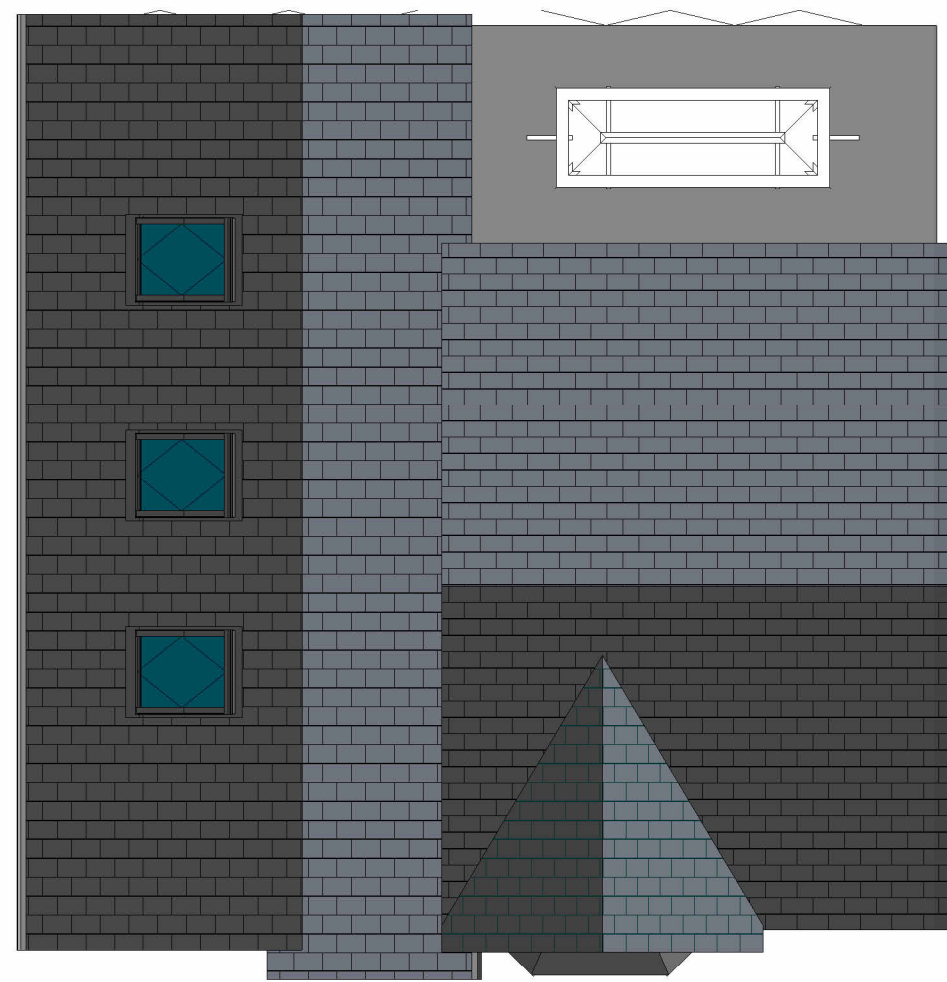

2 Proposed Roof Layout
1 : 100



6 Proposed LHS Gable Elevation
1 : 100



7 Proposed RHS Gable Elevation
1 : 100



4 Proposed Front Elevation
1 : 50



5 Proposed Rear Elevation
1 : 50

00	Initial Issue	03/05/26
Rev. No.	Revision Description	Rev. Date
Title: Proposed Floor Plan, Elevations and Roof Layout		
Project: 20 Ross Avenue, Whitefield, M45 7FH		
Client: Warren Paterson 20 Ross Avenue, Whitefield, M45 7FH		
Scale (@ A1)	Drawn By:	Checked By:
As indicated	JW	AW
Date:	03/05/26	Project Number:
554		
Drawing Number	Revision Number	
JCBD-26-554-2	00	