

U93 - P03

Revisions

revision	date	comments
-	-	-

Job Title

Two storey side and rear extension
and part single storey rear
extension

Site Address

40 Heath Avenue,
Ramsbottom, Bury, BL0 9UN

Drawing Title

Existing elevations

Scale

1:100 @ A3

Date

18.07.2022

Drawn

uf

A. 275a Upper Brook St
Manchester
M13 0HR

T. 07894401574


E. umar@lumitekton.com




Existing front elevation
1:100



Existing side elevation
1:100

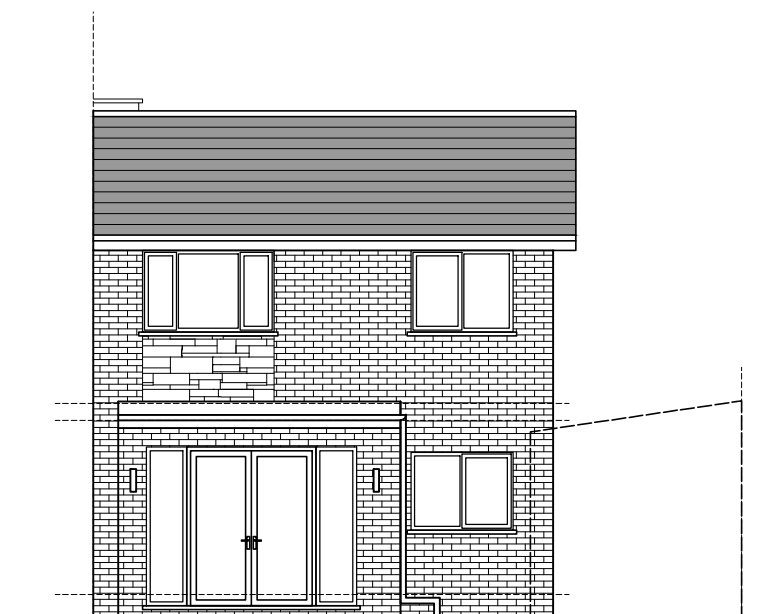

Existing rear elevation
1:100

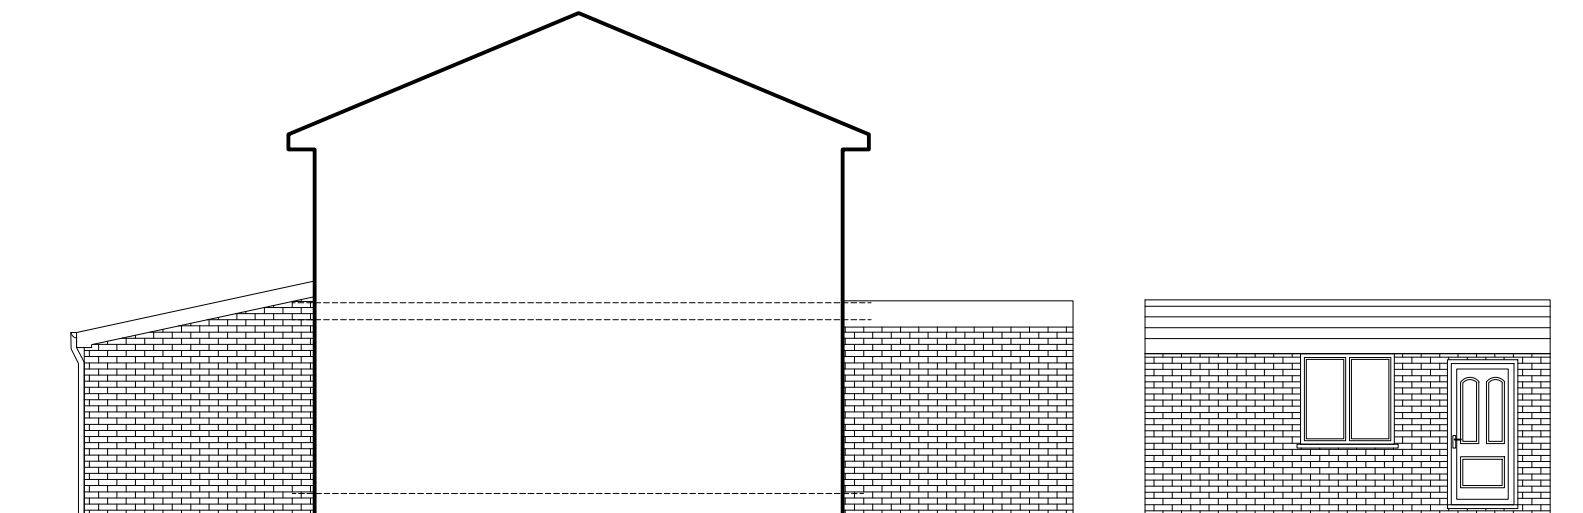

Existing side elevation
1:100