

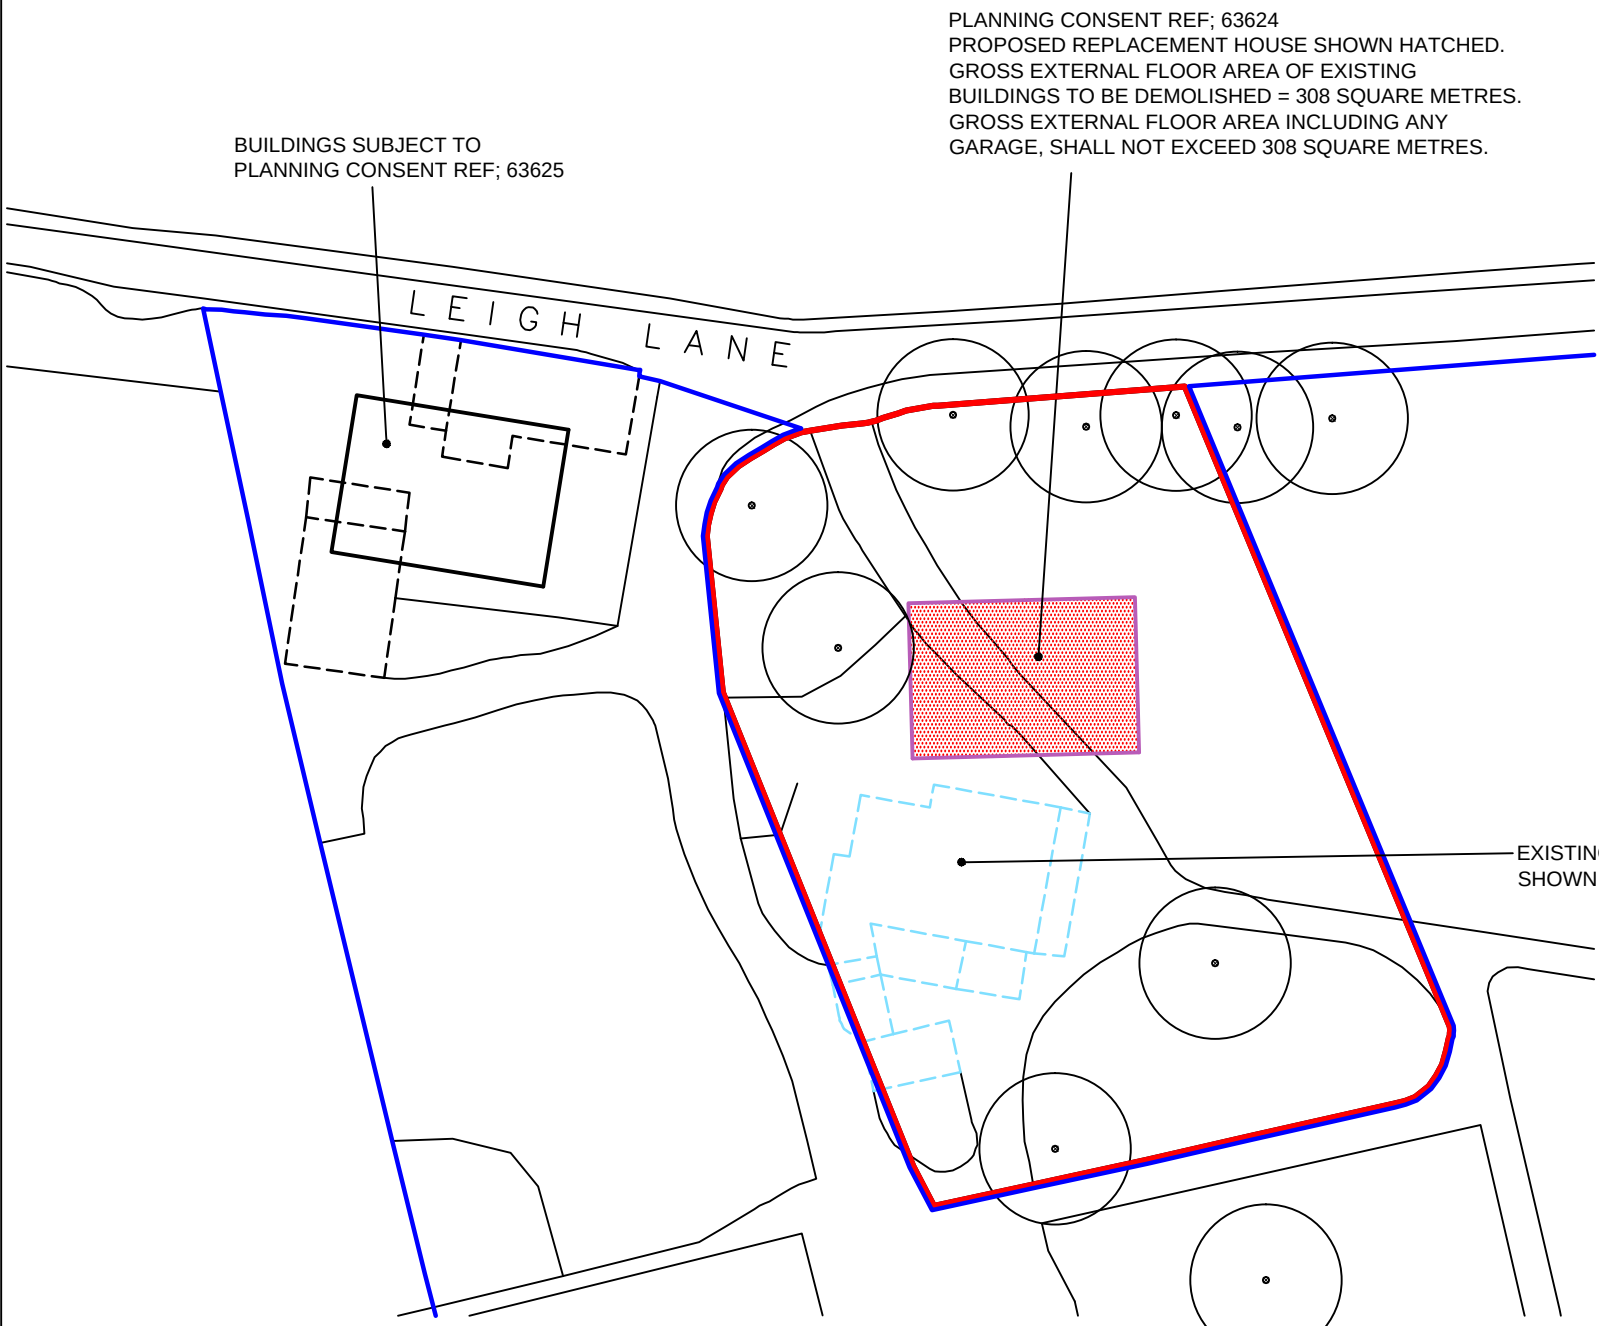


PROPOSED REPLACEMENT OF EXISTING DWELLING AT THE NURSERIES, LEIGH LANE, WALSHAW~

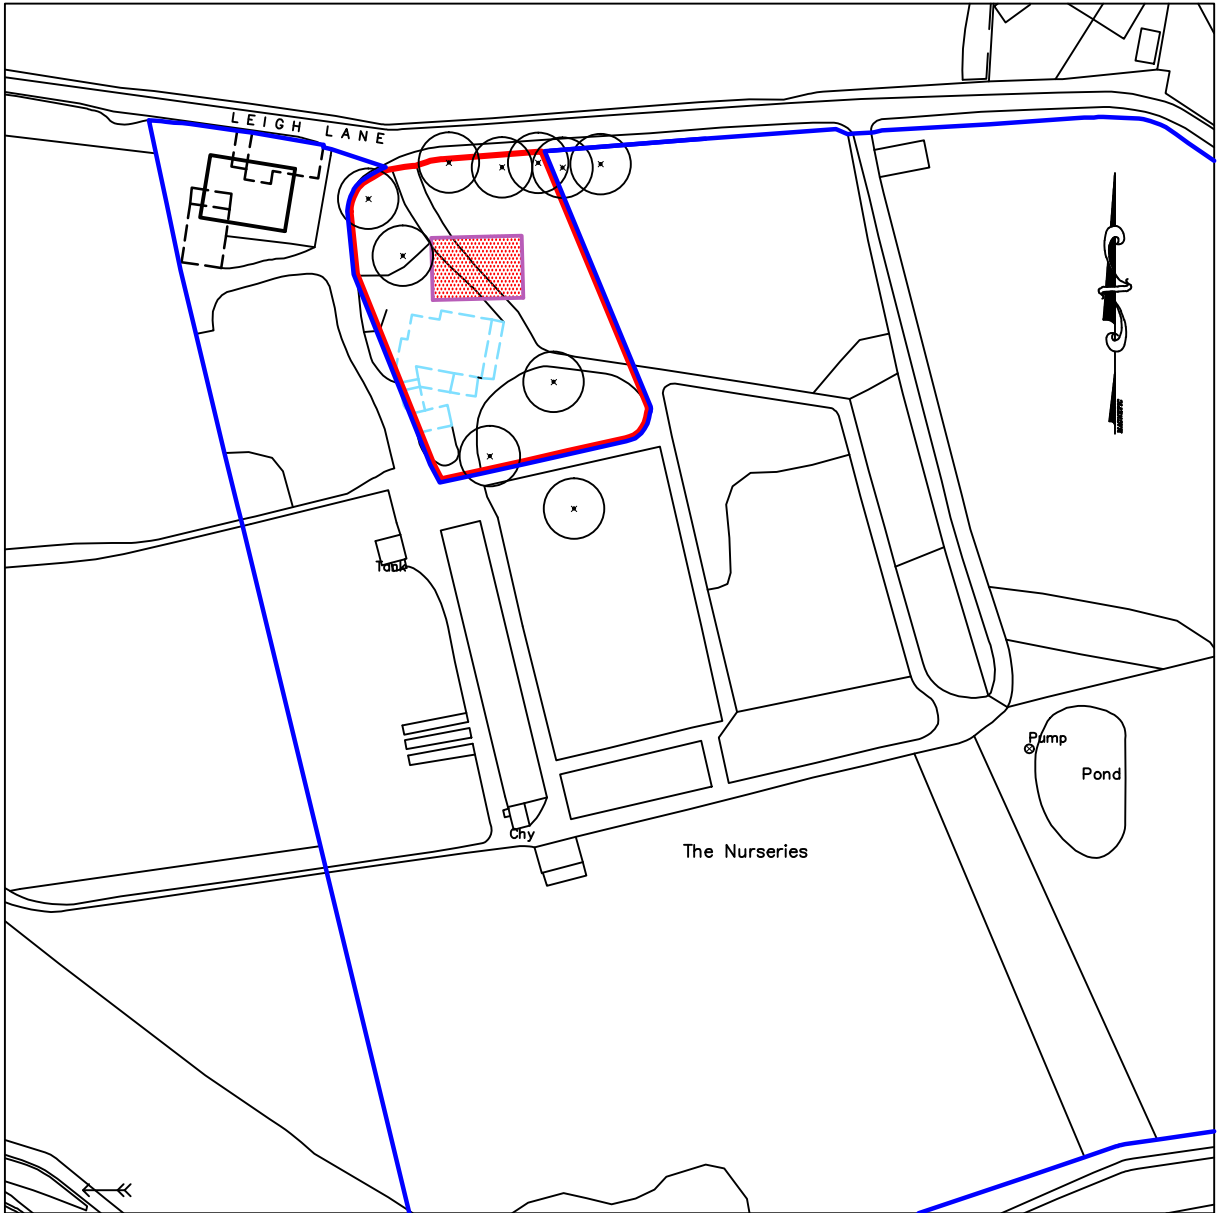


SITE PLAN (1:500)

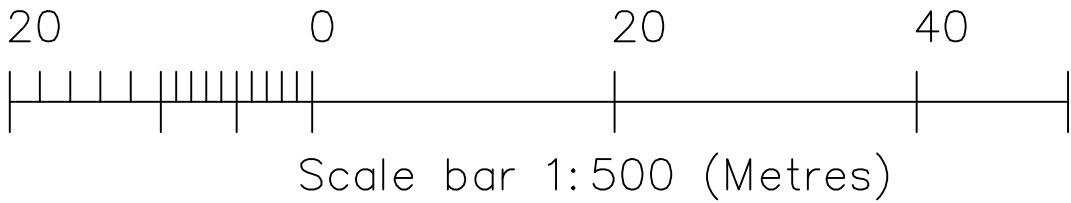

LOCATION PLAN (1:1250)

Amendments			
A	10.02.22	JPE	DRAWING REFERENCES UPDATED TO CURRENT APPLICATION (2022).
Title			
PROPOSED REPLACEMENT OF EXISTING DWELLING AT THE NURSERIES, LEIGH LANE, WALSHAW. BL8 1RL~			
Client			
PEDRO PROPERTIES			
Dwg. No.			
22/1208/200A - LOCATION PLAN			
Date	Plot scale	Drawn by	Checked by
20.12.2018	A3@1:500	JPE	

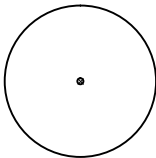

DENOTES EXISTING TREE