




Do not scale from this drawing. All dimensions to be checked on site prior to manufacture and construction. This drawing is the property of Harrison Ince Holdings Limited and should not be reproduced without permission. All discrepancies to be brought to the attention of the architect immediately. This drawing is to be read in conjunction with the specification / bill of quantities and related drawings.

REVISIONS			
-	FIRST ISSUE	08.05.25	LEB
A	DAG ISSUE	22.05.25	GW
B	PLANNING ISSUE	30.06.25	GW
C	REVISED SITE PLAN	08.08.25	GW
D	AMMENDED PLANNING ISSUE	29.09.25	GW
E	PLANNING ISSUE	19.11.25	SF
F	REVISED ISSUE FOR PLANNING	05.12.25	GW
G	NOTE REMOVED FOLLOWING PLANNING COMMENTS	10.03.26	GW

- KEY
- COFFEE STATION
 - AMUSEMENT WITH PRIZE MACHINES
 - DRINKS SHELVES
 - CONDIMENT / CUTLERY STATION
 - LED TV
 - ARTWORK
 - EXISTING WALL
 - NEW STUD WALL

FOR PLANNING

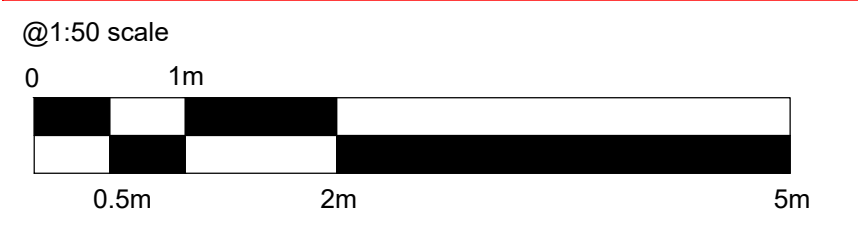

	HARRISON INCE		
	ARCHITECTS INTERIOR DESIGNERS		
	JD WETHERSPOON PLC		
	CLIENT		
	THE ART PICTURE HOUSE, 36 HAYMARKET STREET, BURY BL9 0AY		
	PROJECT		
	GROUND FLOOR PLAN PROPOSED		
TITLE			
DATE	MARCH 2026	SCALE	1:50 @ A1
JOB NO.	PN6264-08	DWG. NO.	AL01 G
DRAWN	CAD/LEB	CHECKED	

SUN HOUSE
STON STREET,
KNOTT MILL
MANCHESTER,
M15 4PS
0161 236 3650
hcin@ince.co.uk

PROPOSED GROUND FLOOR PLAN

Scale 1:50

SUN HOUSE
2-4 LITTLE PETER STREET
KNOTT MALL
MANCHESTER
M15 4PQ
TEL: 0161 236 3650
EMAIL: enquiries@harrisonince.co.uk