


NOTES:


This drawing is to be read in conjunction with all related drawings. All dimensions must be checked and verified on site before commencing of any work or producing shop drawings. Do not scale from this drawing. The originator should be notified immediately of any discrepancy. This drawing is copyright and remains the property of HMR architects.




PROPOSED FRONT ELEVATION

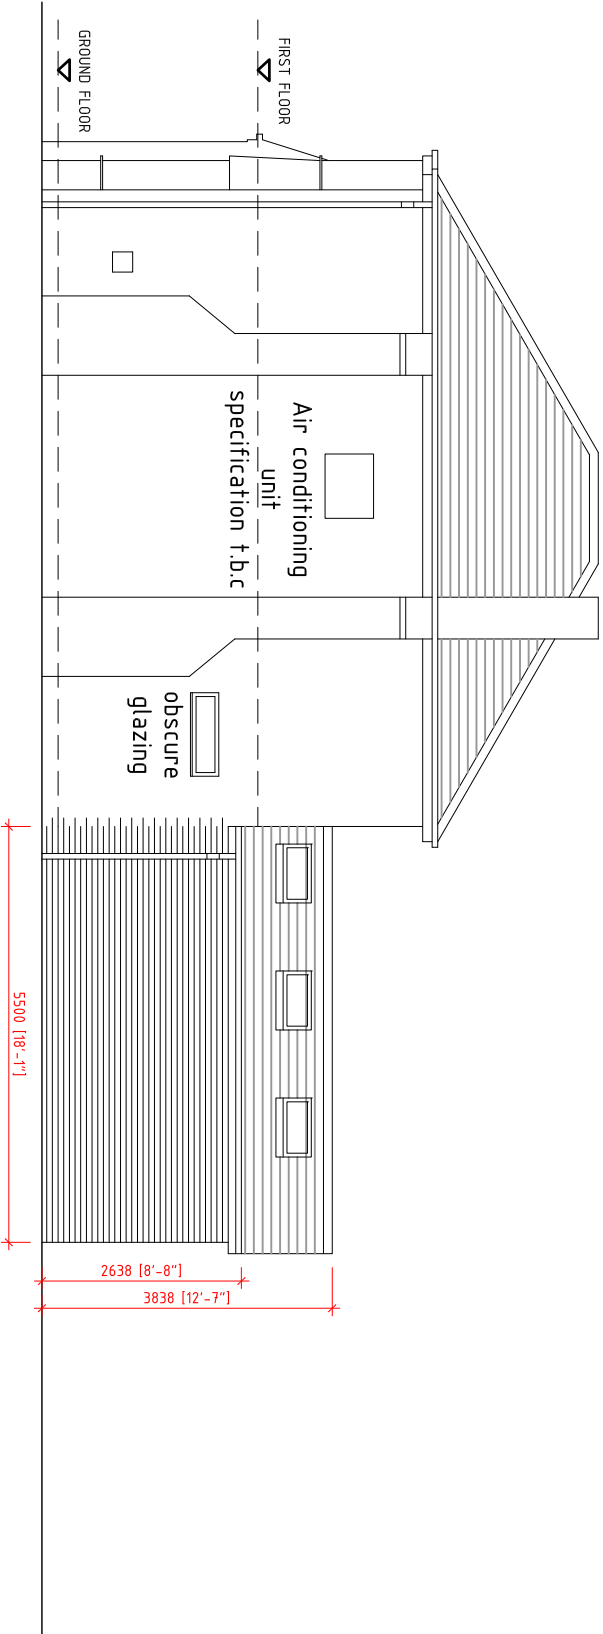

PROPOSED SIDE ELEVATION

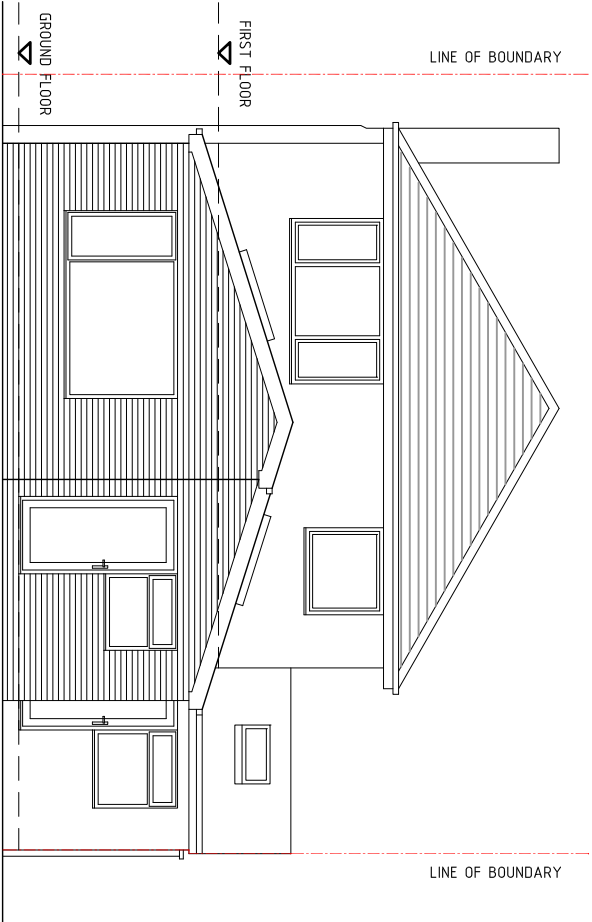

PROPOSED REAR ELEVATION

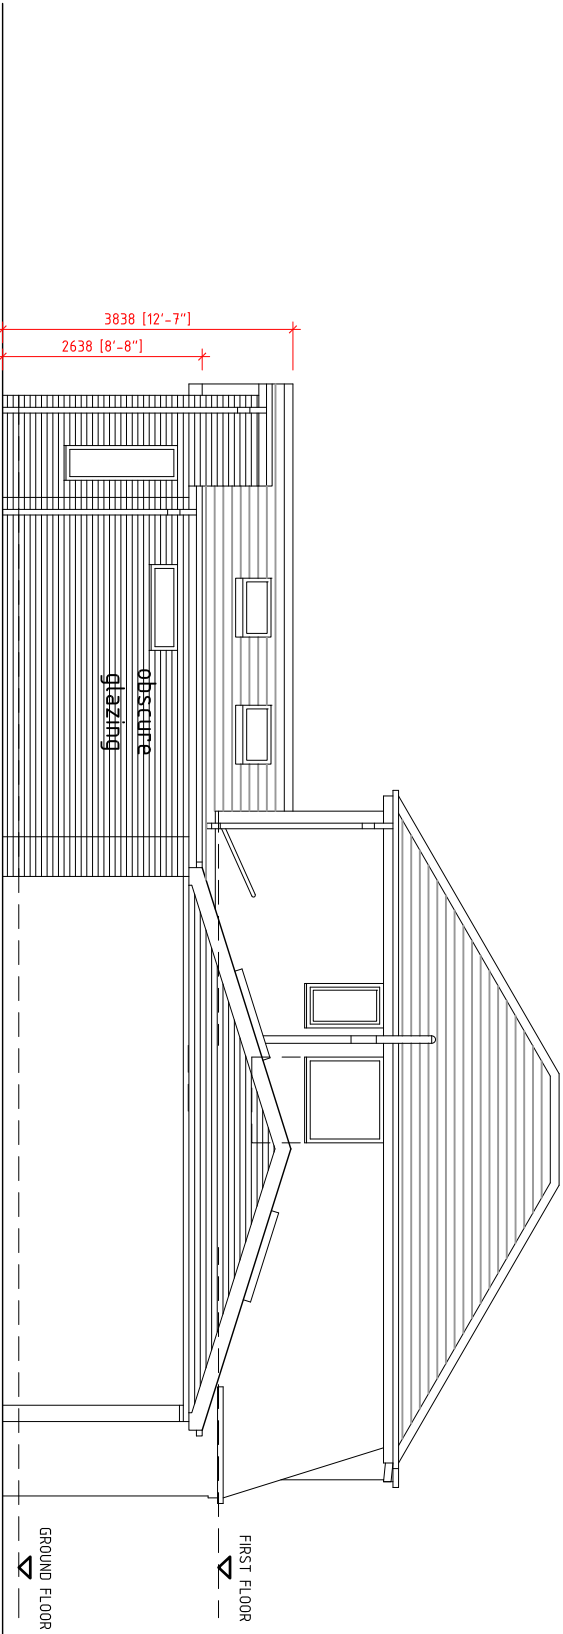

PROPOSED SIDE ELEVATION

MATERIALS:

- New external walls to be brickwork to match existing.
- New roof to match appearance of existing roof tiles.
- New windows and doors to be double glazed PVCu.
- All rainwater goods shown indicatively and may have to change following further site investigation.

CLIENT

PROJECT

DRAWING

Proposed Elevations

PROJECT NUMBER

DRAWING NUMBER

DATE

REV.

SCALE

ISSUE STATUS

2023.07.05_EM

-

1:100 @ A3

PLANNING

The Old Railway Yard
Fishwick Street
Rochdale OL16 5NA
United Kingdom

T +44(0)1706 840033
M +44(0)770 752 0692
E info@hmr-architects.co.uk
www.hmr-architects.co.uk



CLIENT			
Miss E. Mercer & Miss S. Mercer			
PROJECT			
29 Hathaway Road, Sunnybank, Bury, Lancashire BL9 8EG			
DRAWING			
Proposed Elevations			
PROJECT NUMBER	DATE	SCALE	
2023.07.05_EM	JULY 2024	1:100 @ A3	
DRAWING NUMBER	REV.	ISSUE STATUS	
010	-	PLANNING	