


Demolitions	
	Items identified for removal / demolition. To be removed from site unless otherwise indicated.

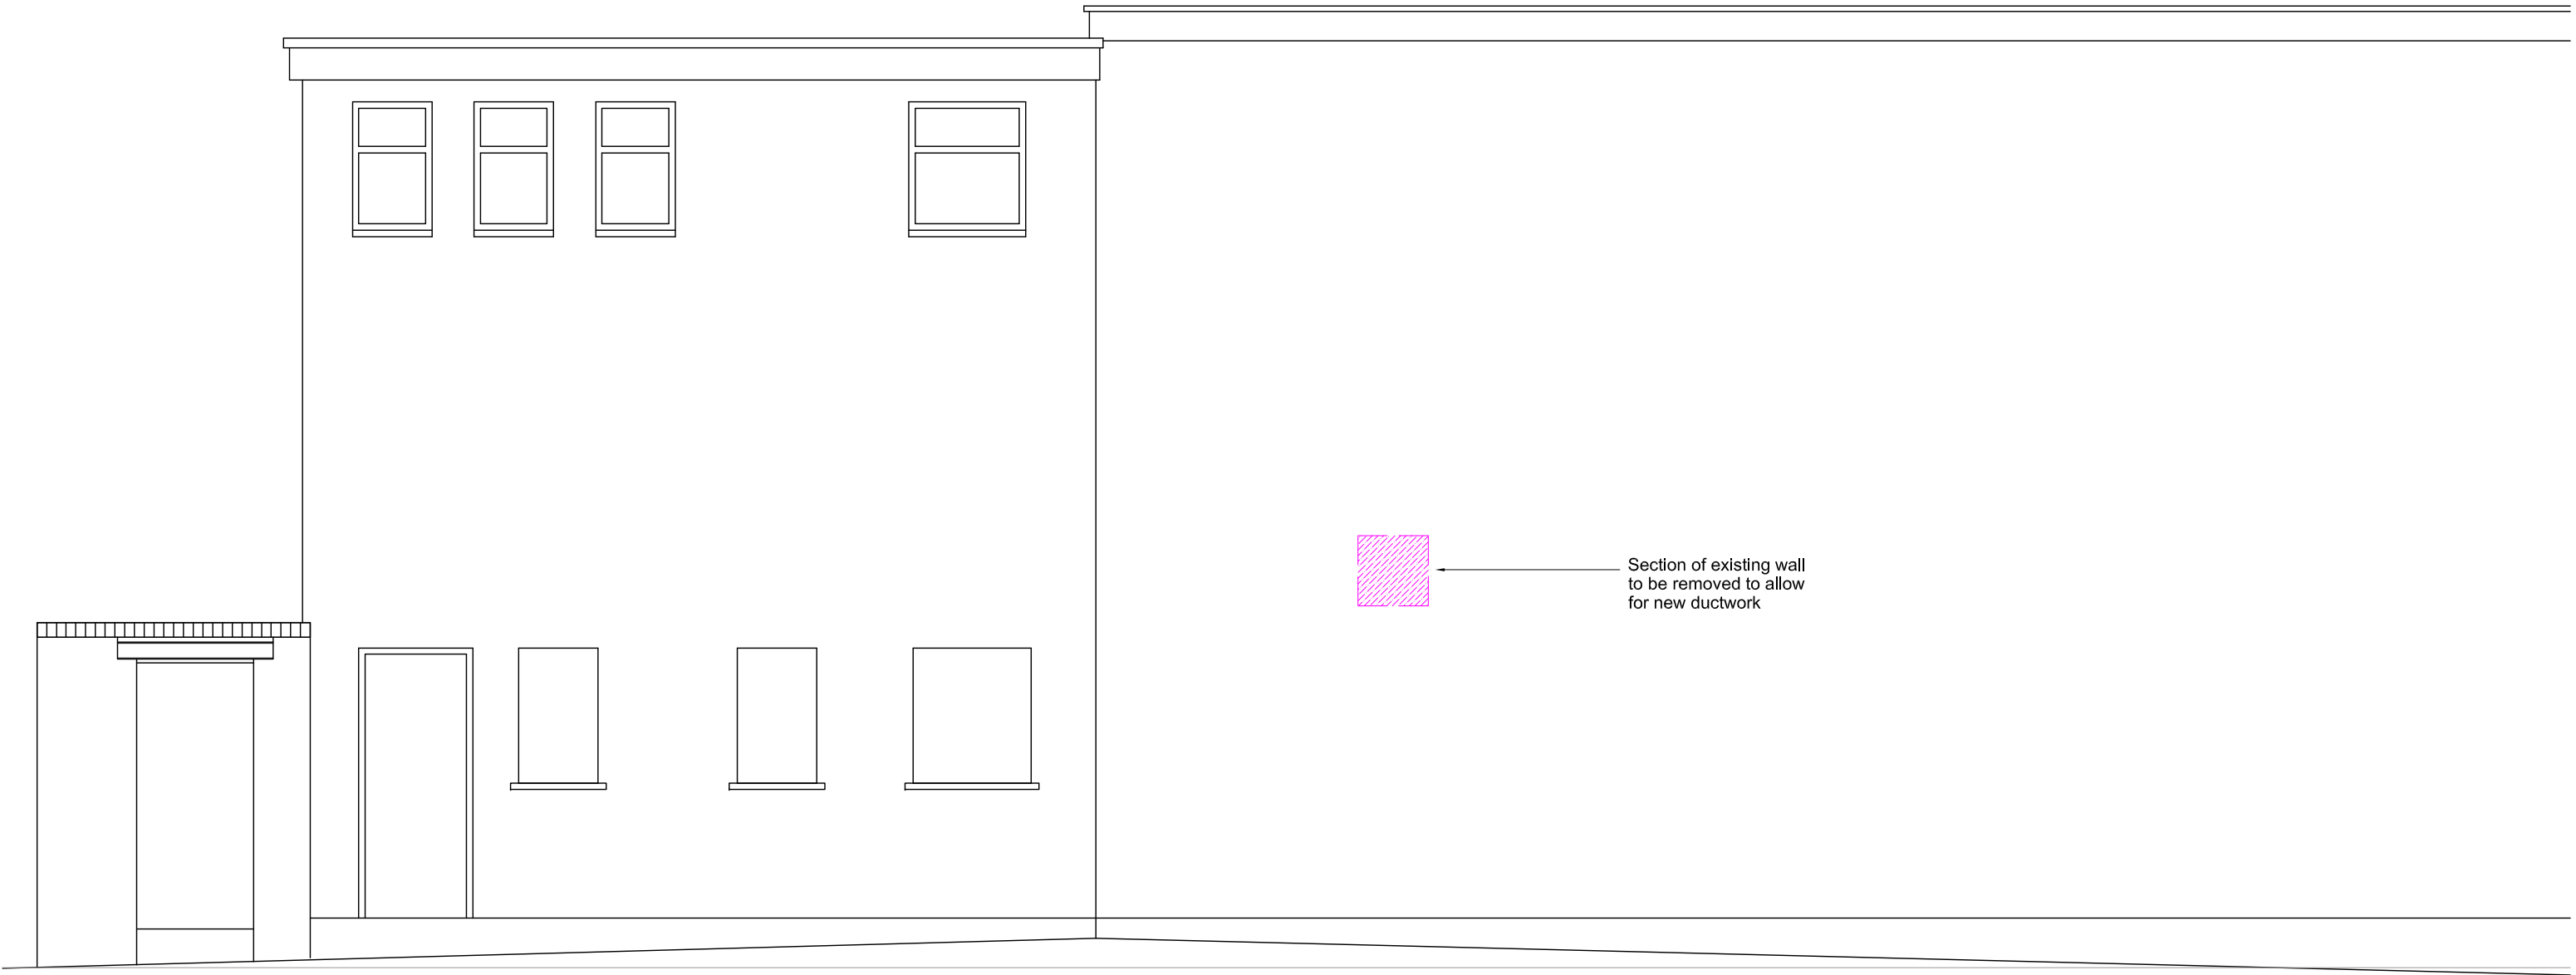

Existing Rear Elevation @ 1:50

PHAUS:

nudge@phaus.co.uk
0161 222 5141
22 Lever Street
Manchester M1 1EA
phaus.co.uk

DRAWING NUMBER: PH0239-001.3 STATUS: FOR COSTING REV: 
CLIENT: DOKES PIZZERIA
PROJECT NAME: DOKES PRESTWICH
DRAWING TITLE: EXISTING REAR ELEVATION & DEMOLITIONS
SCALE: 1:50 @A3
DATE: 10.2021
DRAWN BY: CN CHECKED BY: HA

REV: DATE: NOTE: BY:

NOTE:
This drawing has been produced from a PHAUS site survey and is for design intent purposes only. Check survey to be carried out by main contractor and discrepancies forwarded to PHAUS.

Please note that this drawing is still subject to Building Regulations and Landlord approval. External signage is subject to Advertisement Consent.

DRAWING TO BE READ IN CONJUNCTION WITH OTHER CONSULTANTS DRAWINGS & SPECIFICATIONS.

NOTES

1. DO NOT SCALE FROM THIS DRAWING.
2. IF ANY DISCREPANCIES ARE FOUND, NOTIFY PHAUS.
3. THIS DRAWING IS THE PROPERTY OF PHAUS AND IS NOT TO BE REPRODUCED WITHOUT OUR CONSENT.
4. CONTRACTORS TO PERFORM THEIR OWN DIMENSION CHECK ON SITE.

© Phaus, 2013. All Rights Reserved.