


proposed elevations scale 1:100

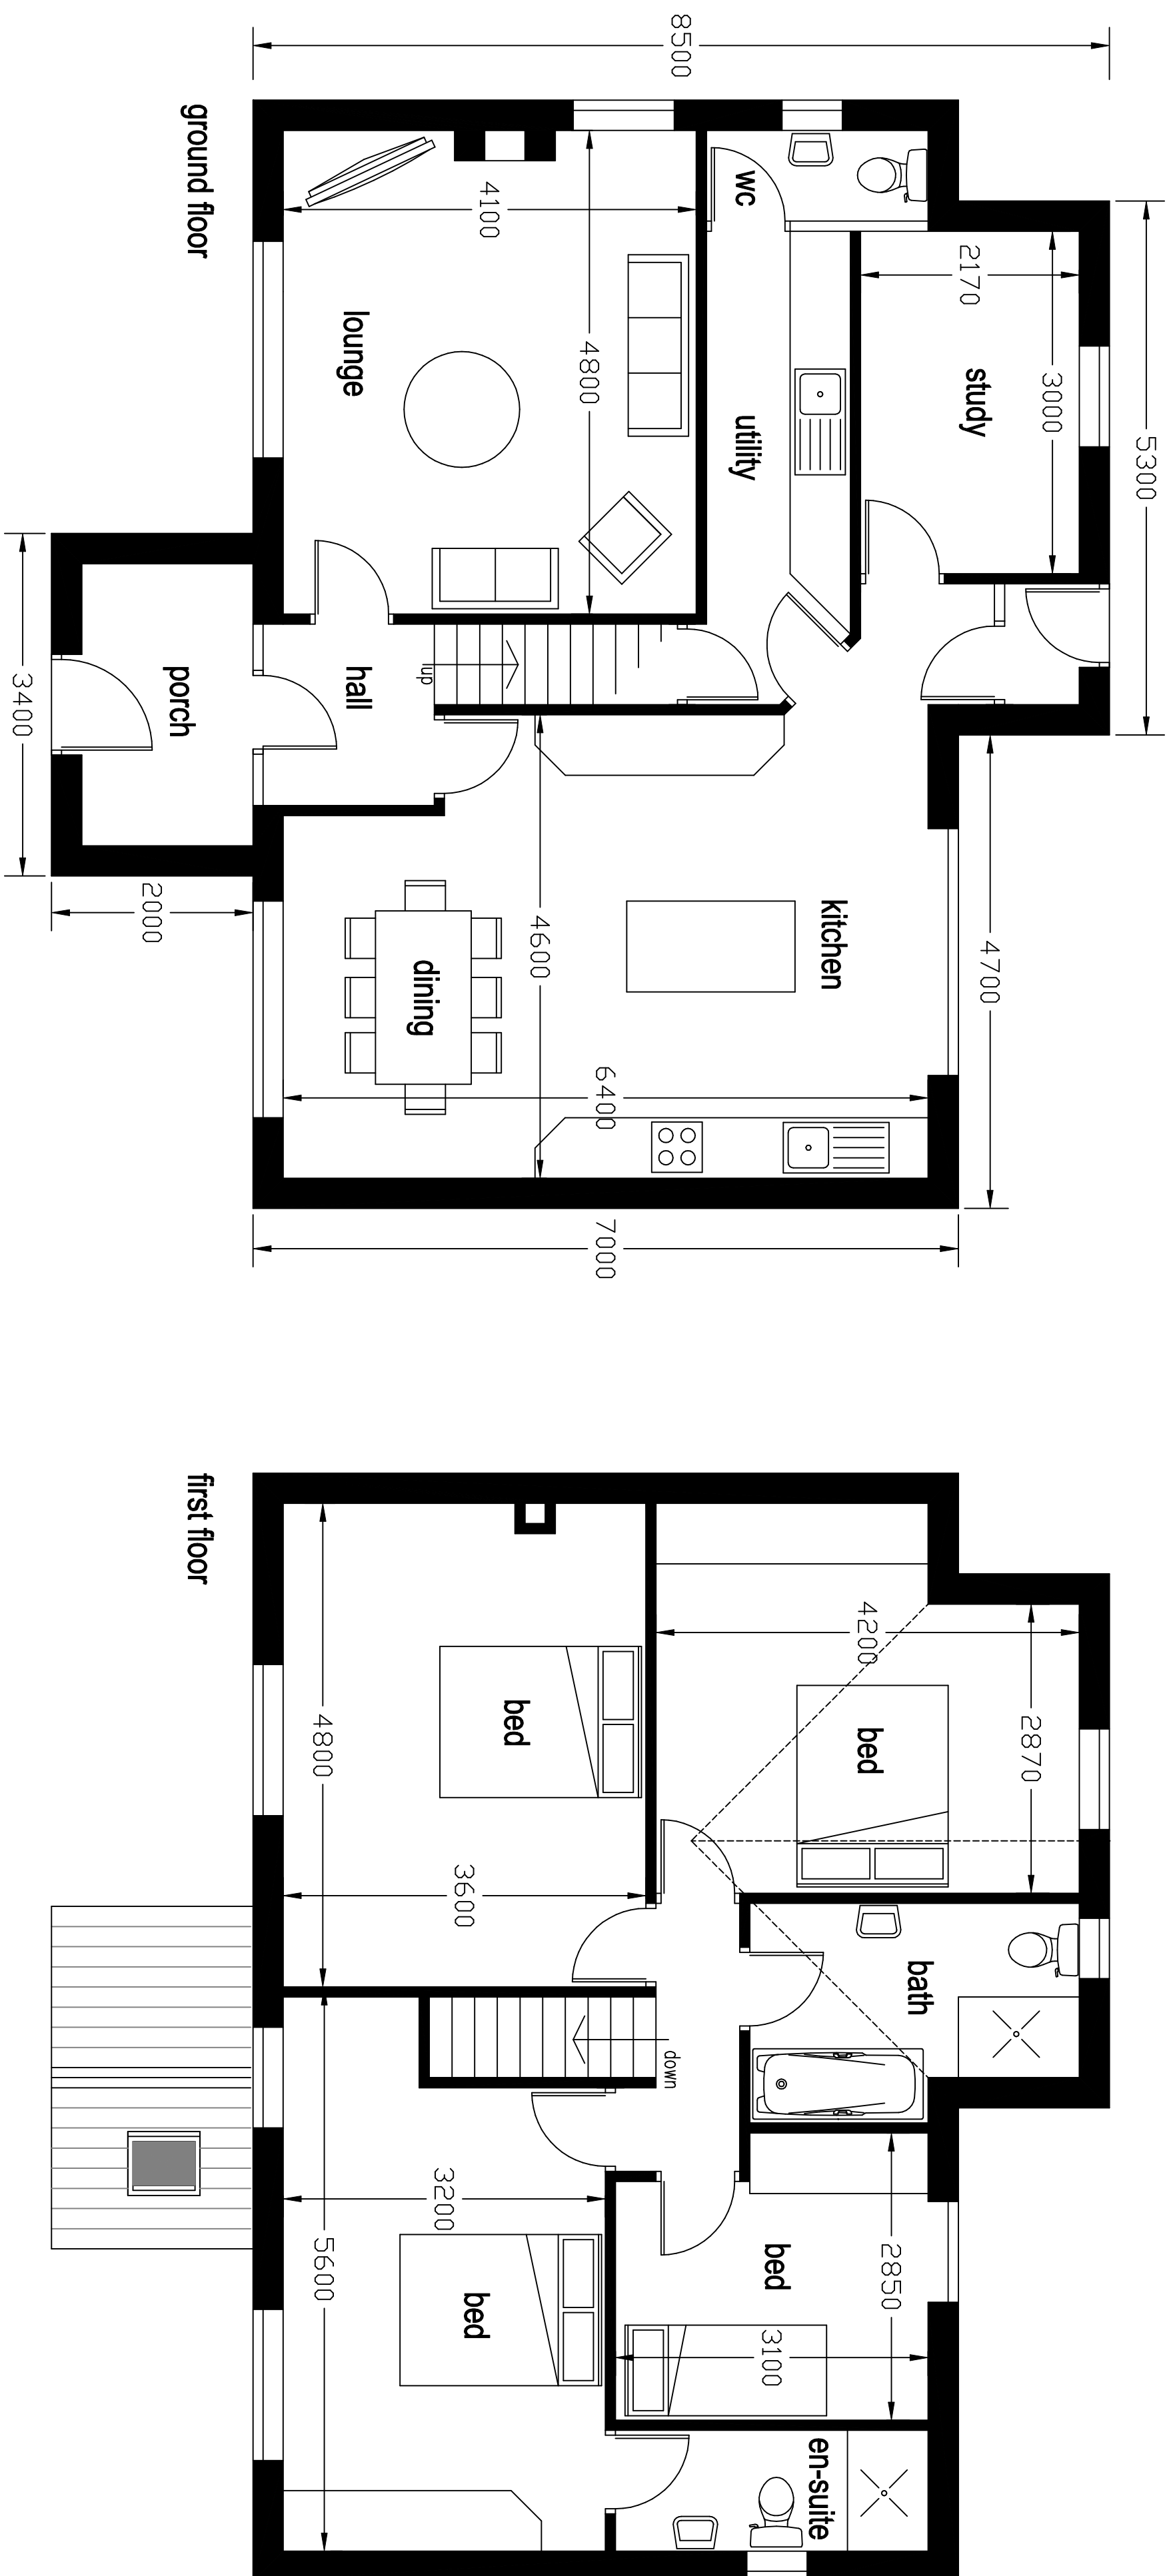


proposed floor plans scale 1:50

building details

proposed 4 bed detached dwelling
on land opposite

41 The Farmhouse
Arthur Lane
Ainsworth
Bolton

scale 1:50 1:100 @ A1

 

drawing number AL-02-12-22-C