



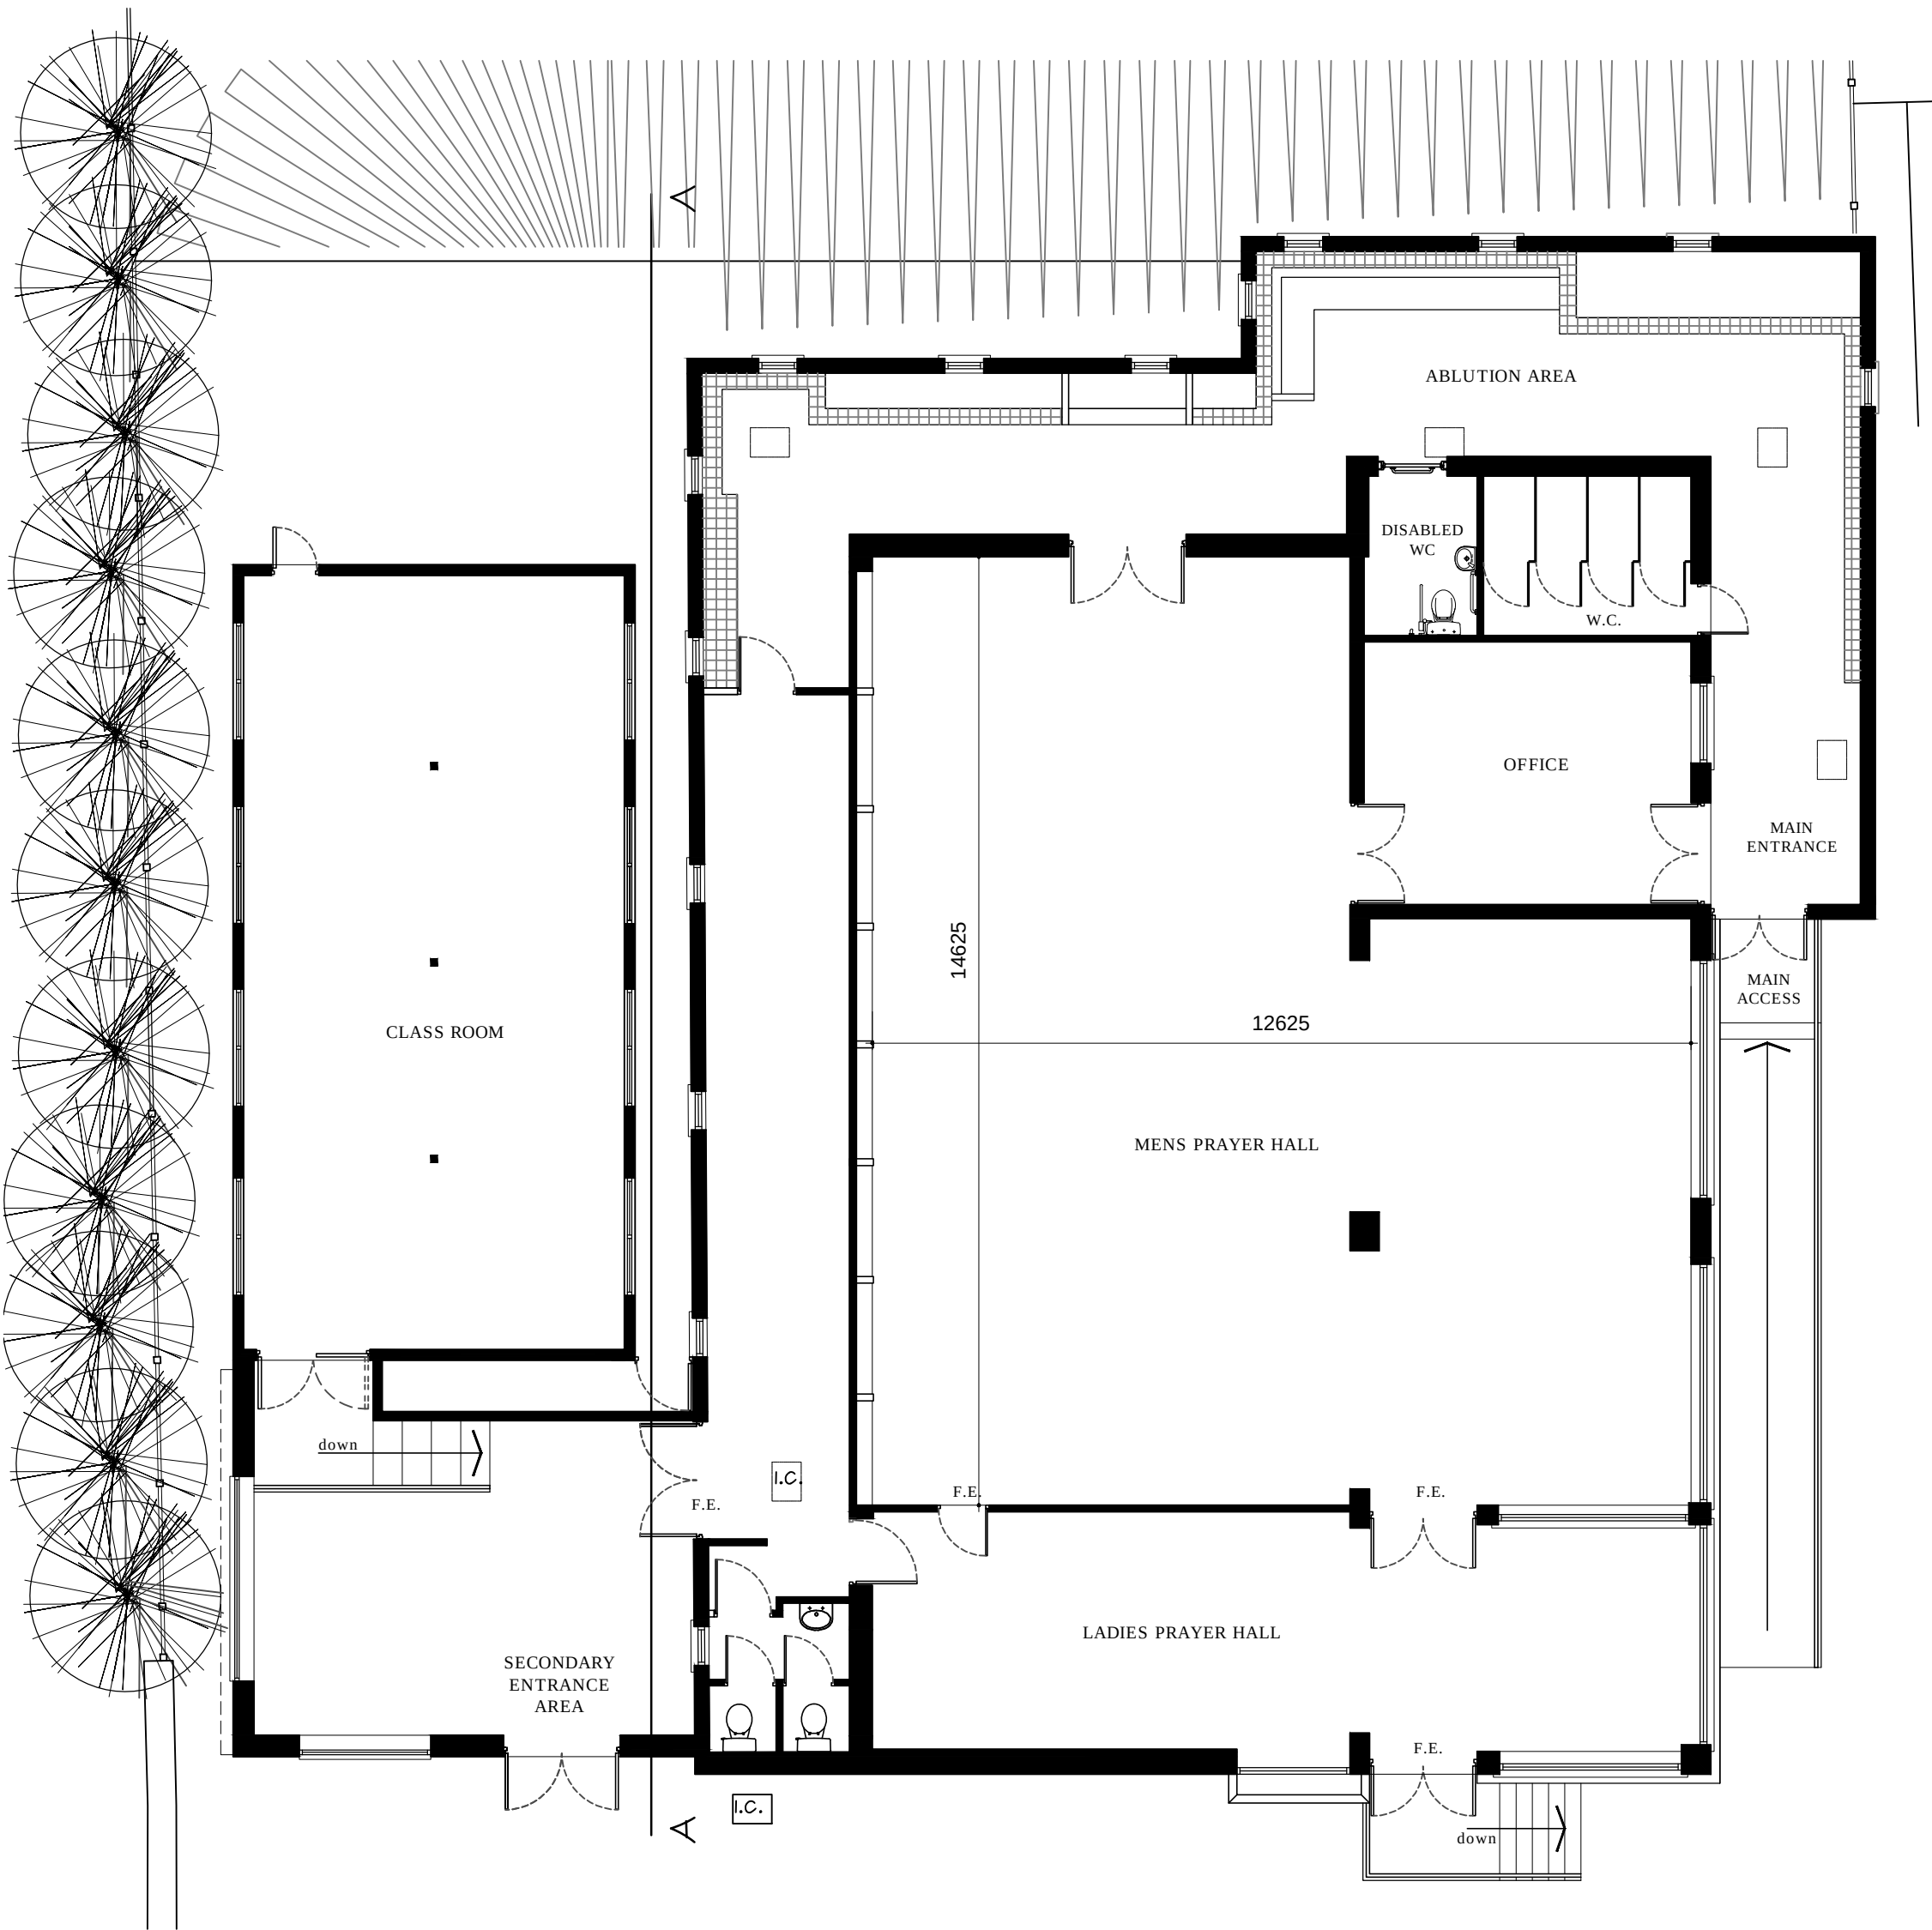


EXISTING GROUND FLOOR PLAN
1:100

EXISTING FLOOR AREA


WHOLE BUILDING	466m2
MENS PRAYER HALL	155m2
WOMENS PRAYER HALL	45m2
OFFICE	20m2
CIRCULATION AREAS	71m2
CLASSROOM	70m2
ABLUTION AREA	72m2

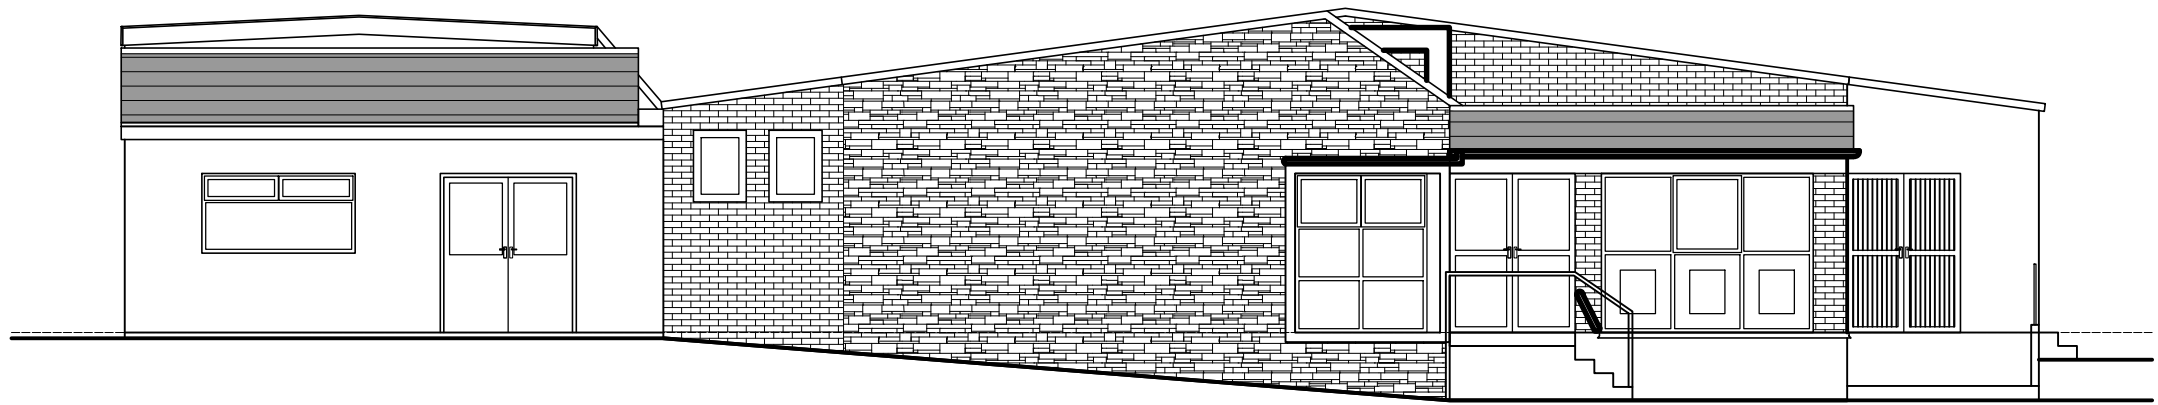


EXISTING FRONT ELEVATION(SW)
1:100

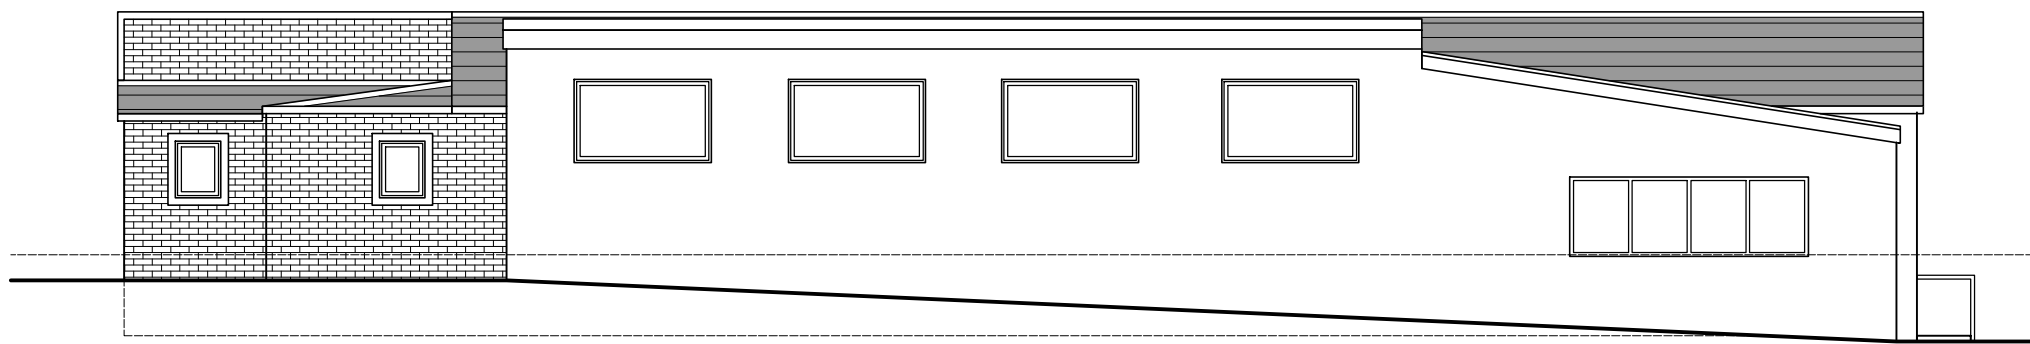

EXISTING SIDE ELEVATION(NW)
1:100

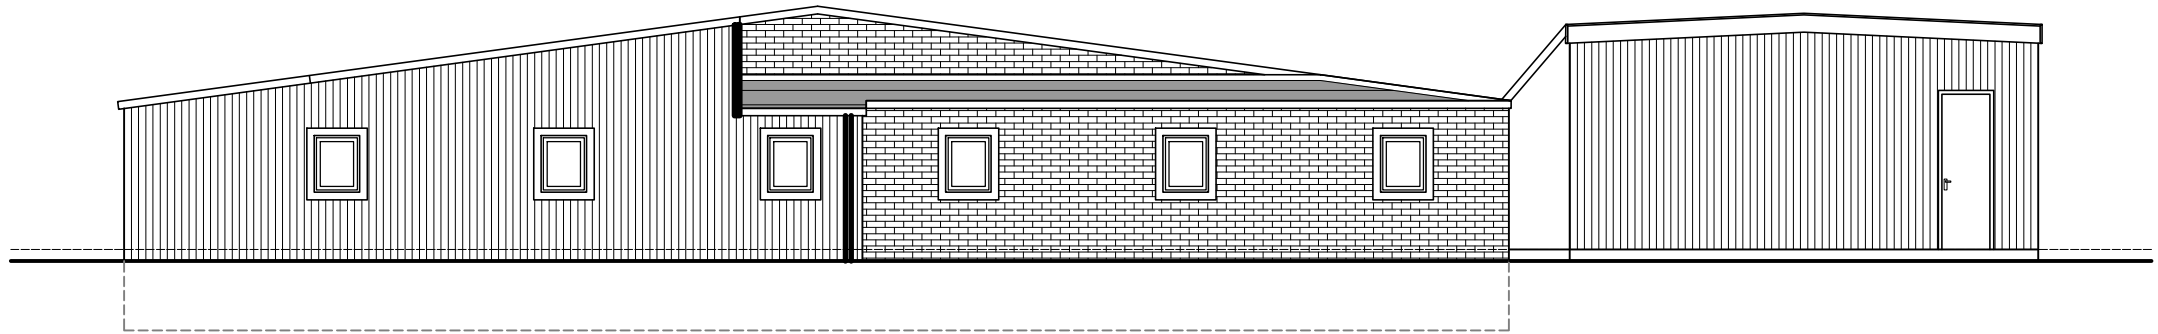


EXISTING REAR ELEVATION(NE)
1:100

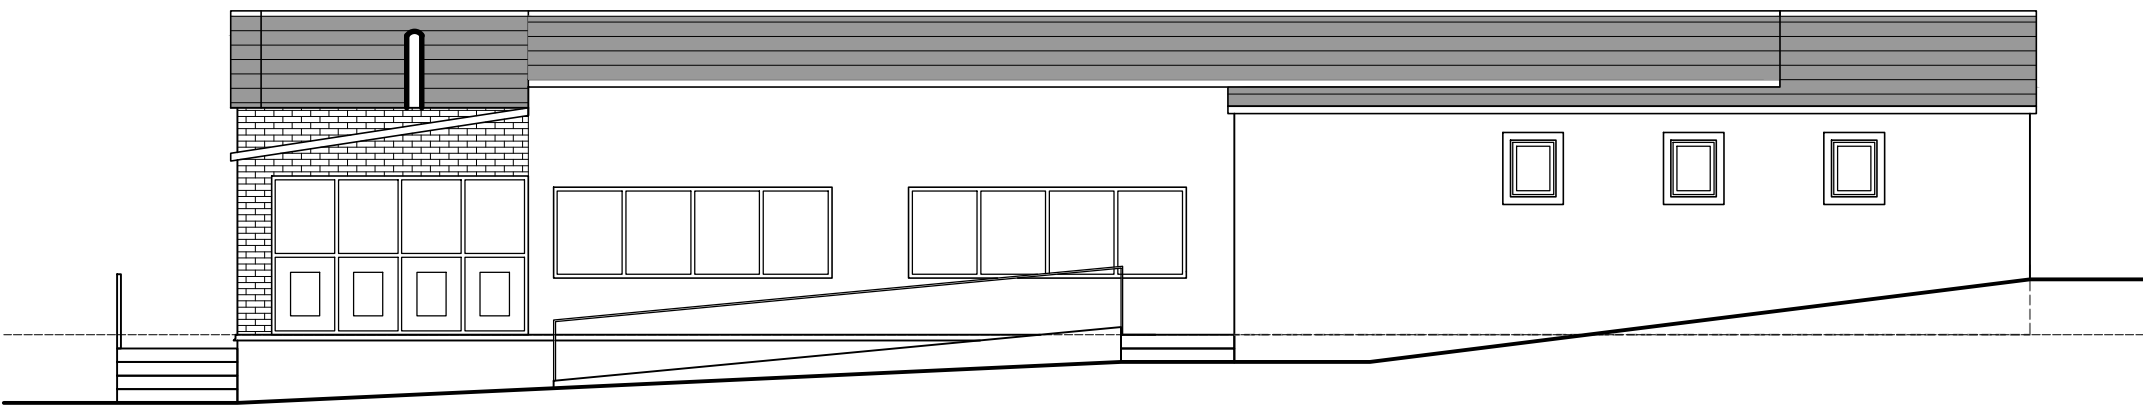

EXISTING SIDE ELEVATION(SE)
1:100

Revisions

revision	date	comments
----------	------	----------

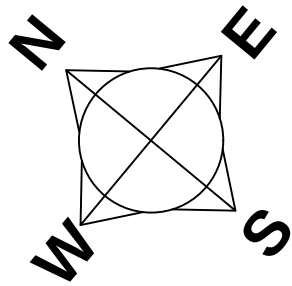

Job Title

Demolition of existing Al-Bilal Mosque and erection of new purpose built Islamic Community Centre

Site Address

Al Bilal Islamic Centre
52 Bury Old Rd
Prestwich
M25 0ER

Drawing Title

Existing drawings

Scale

1:100 @ A1

Date

07.10.22

Drawn

uf