




Proposed Elevations @1:100

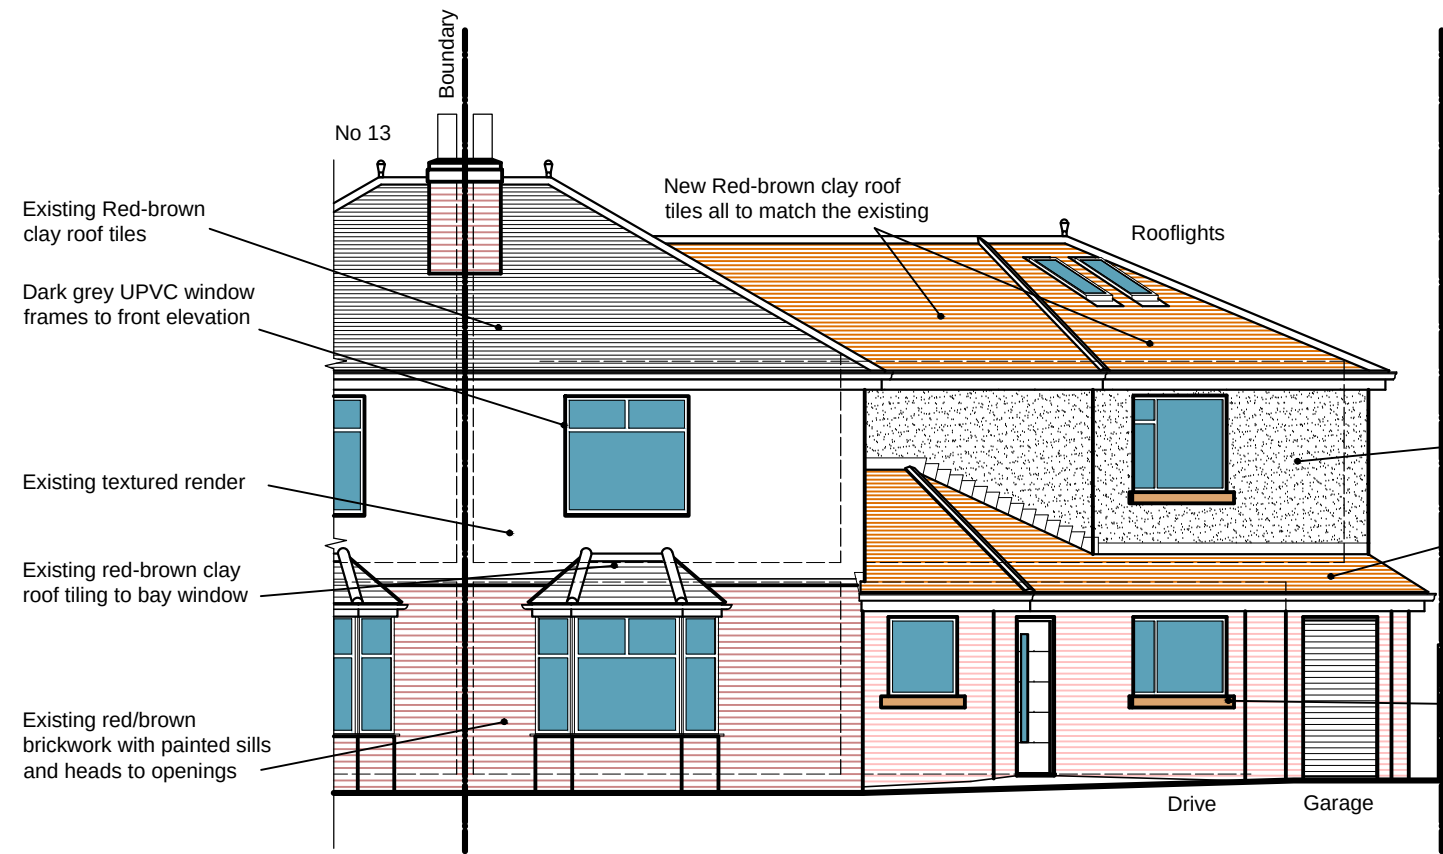


Proposed Southwest Elevation

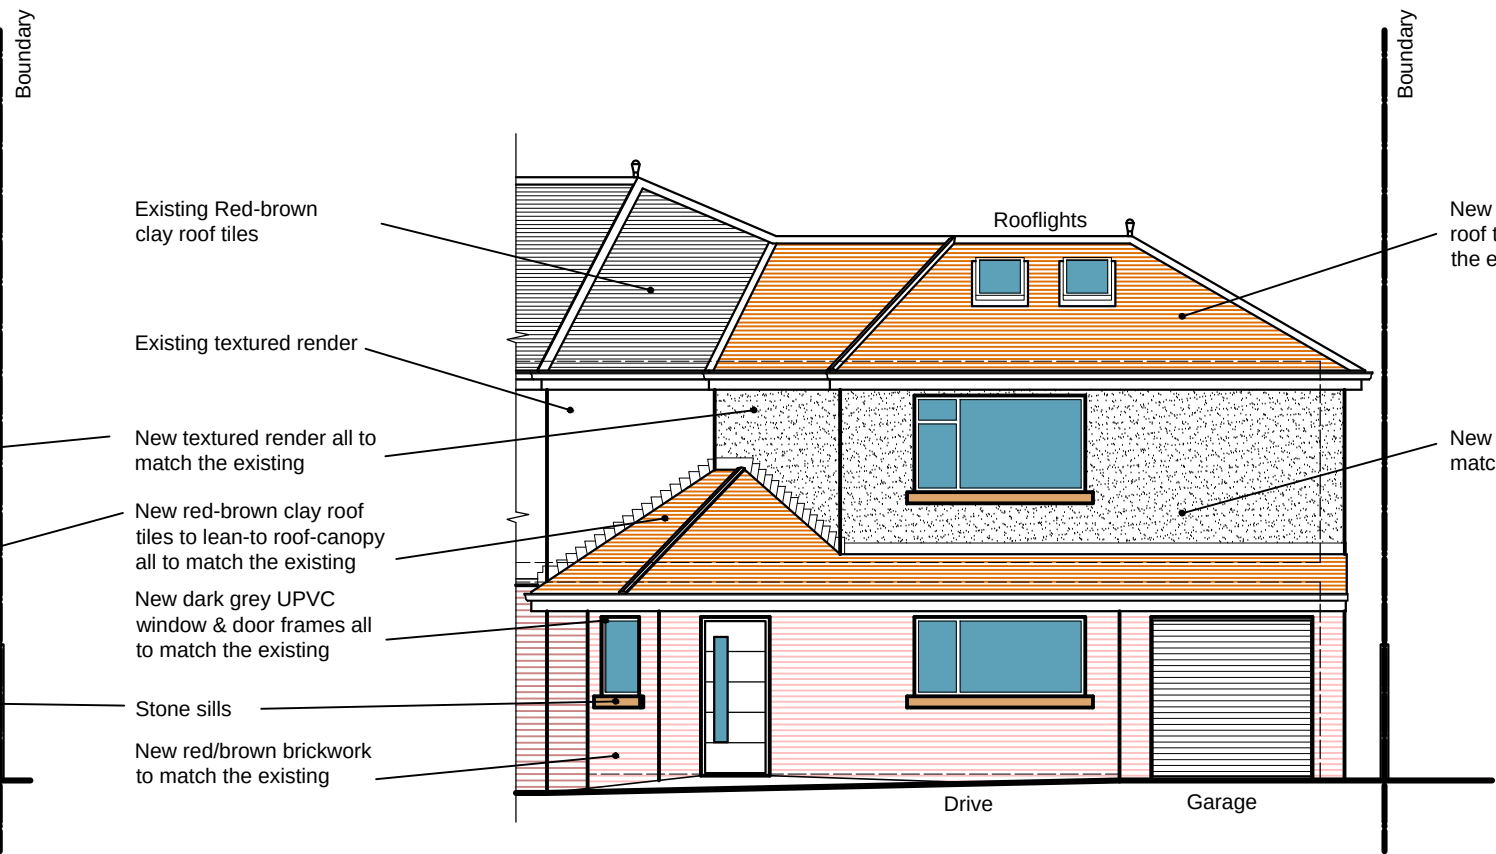


Proposed South Elevation

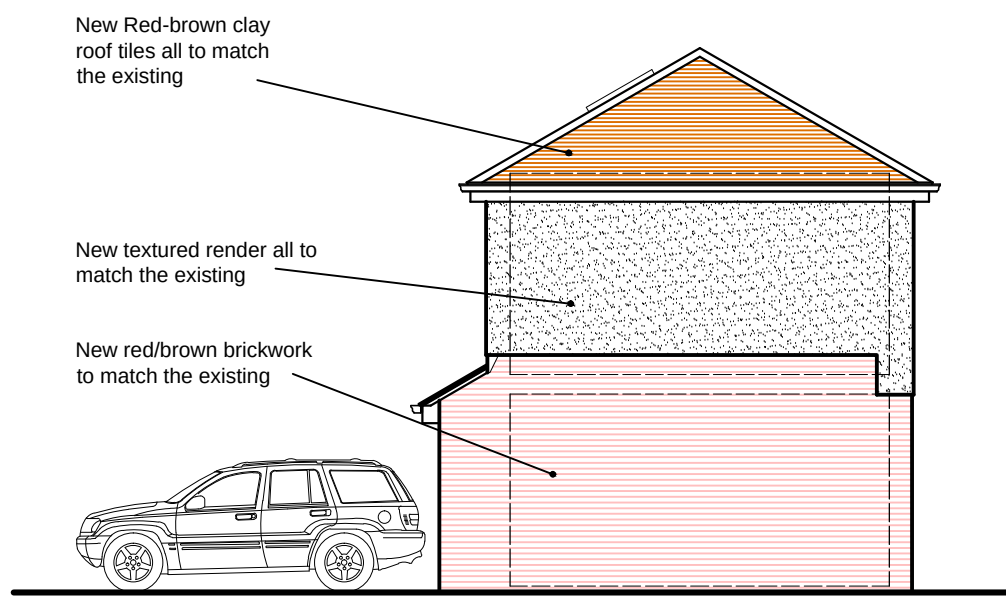


Proposed East Elevation

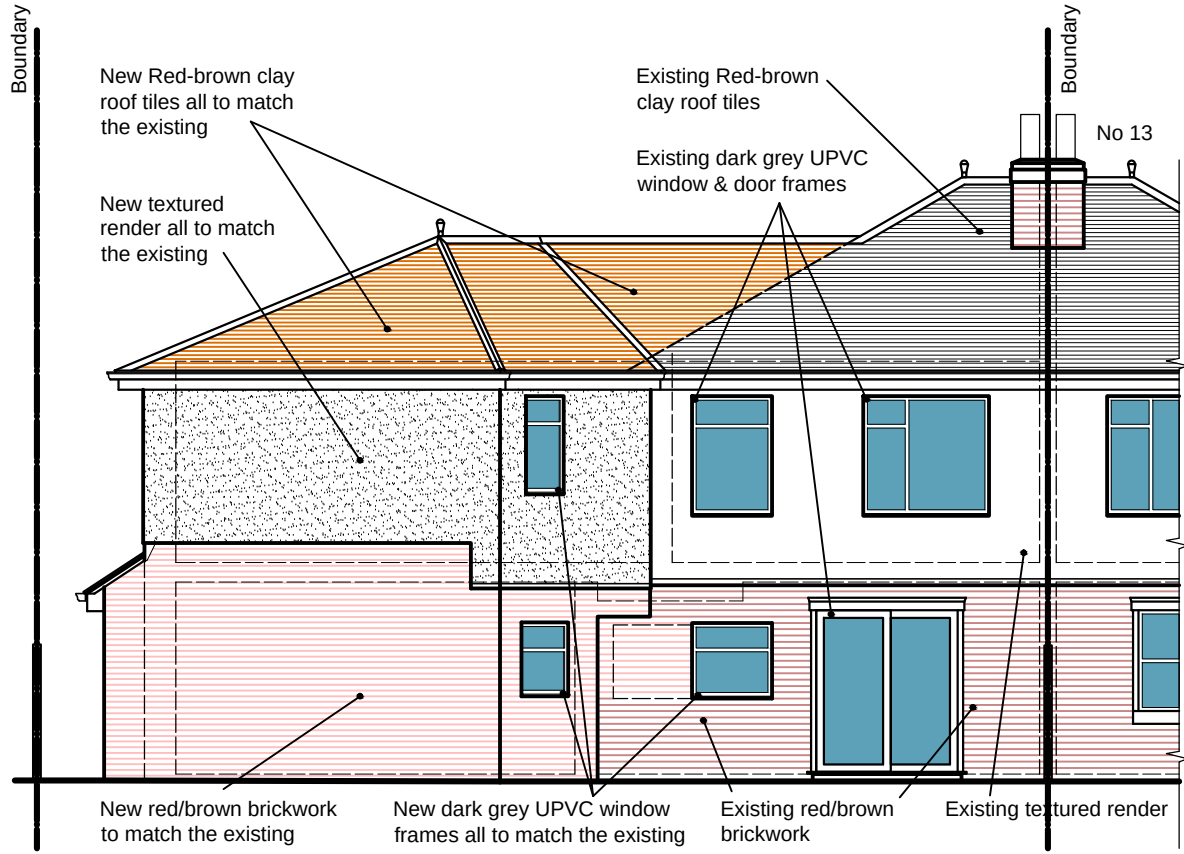

Proposed Northeast Elevation

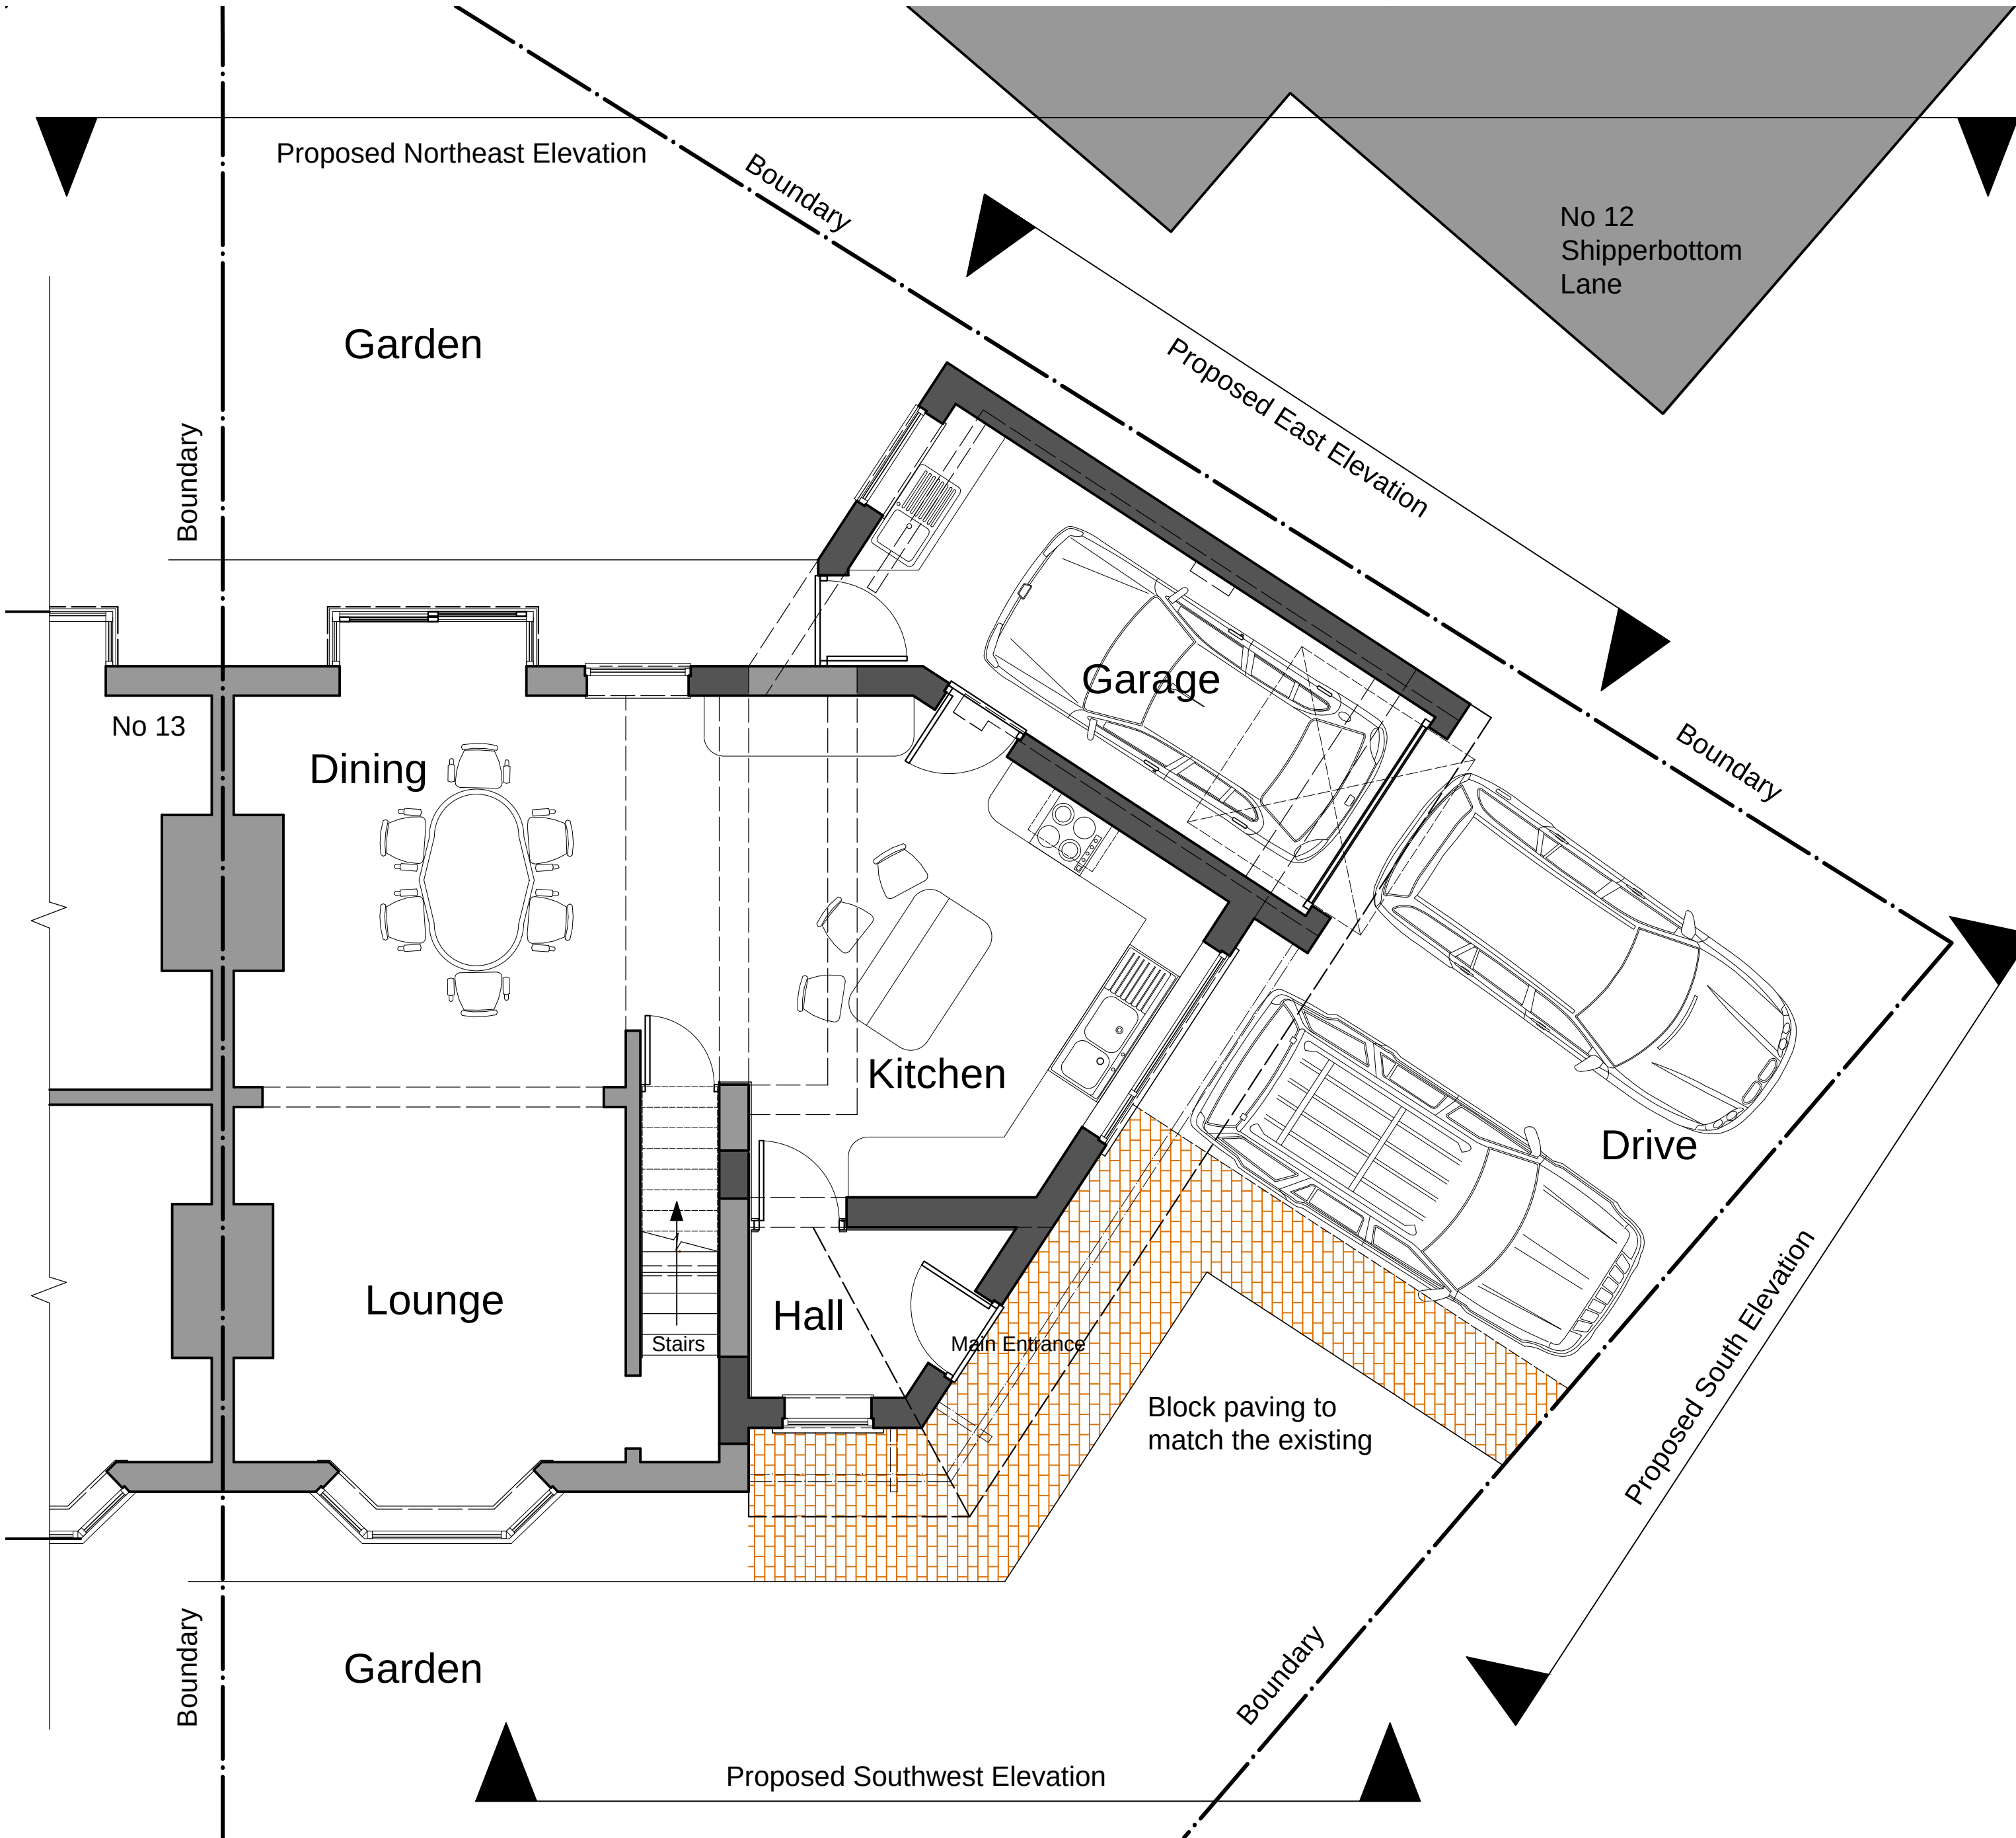

Proposed Ground Floor Plan

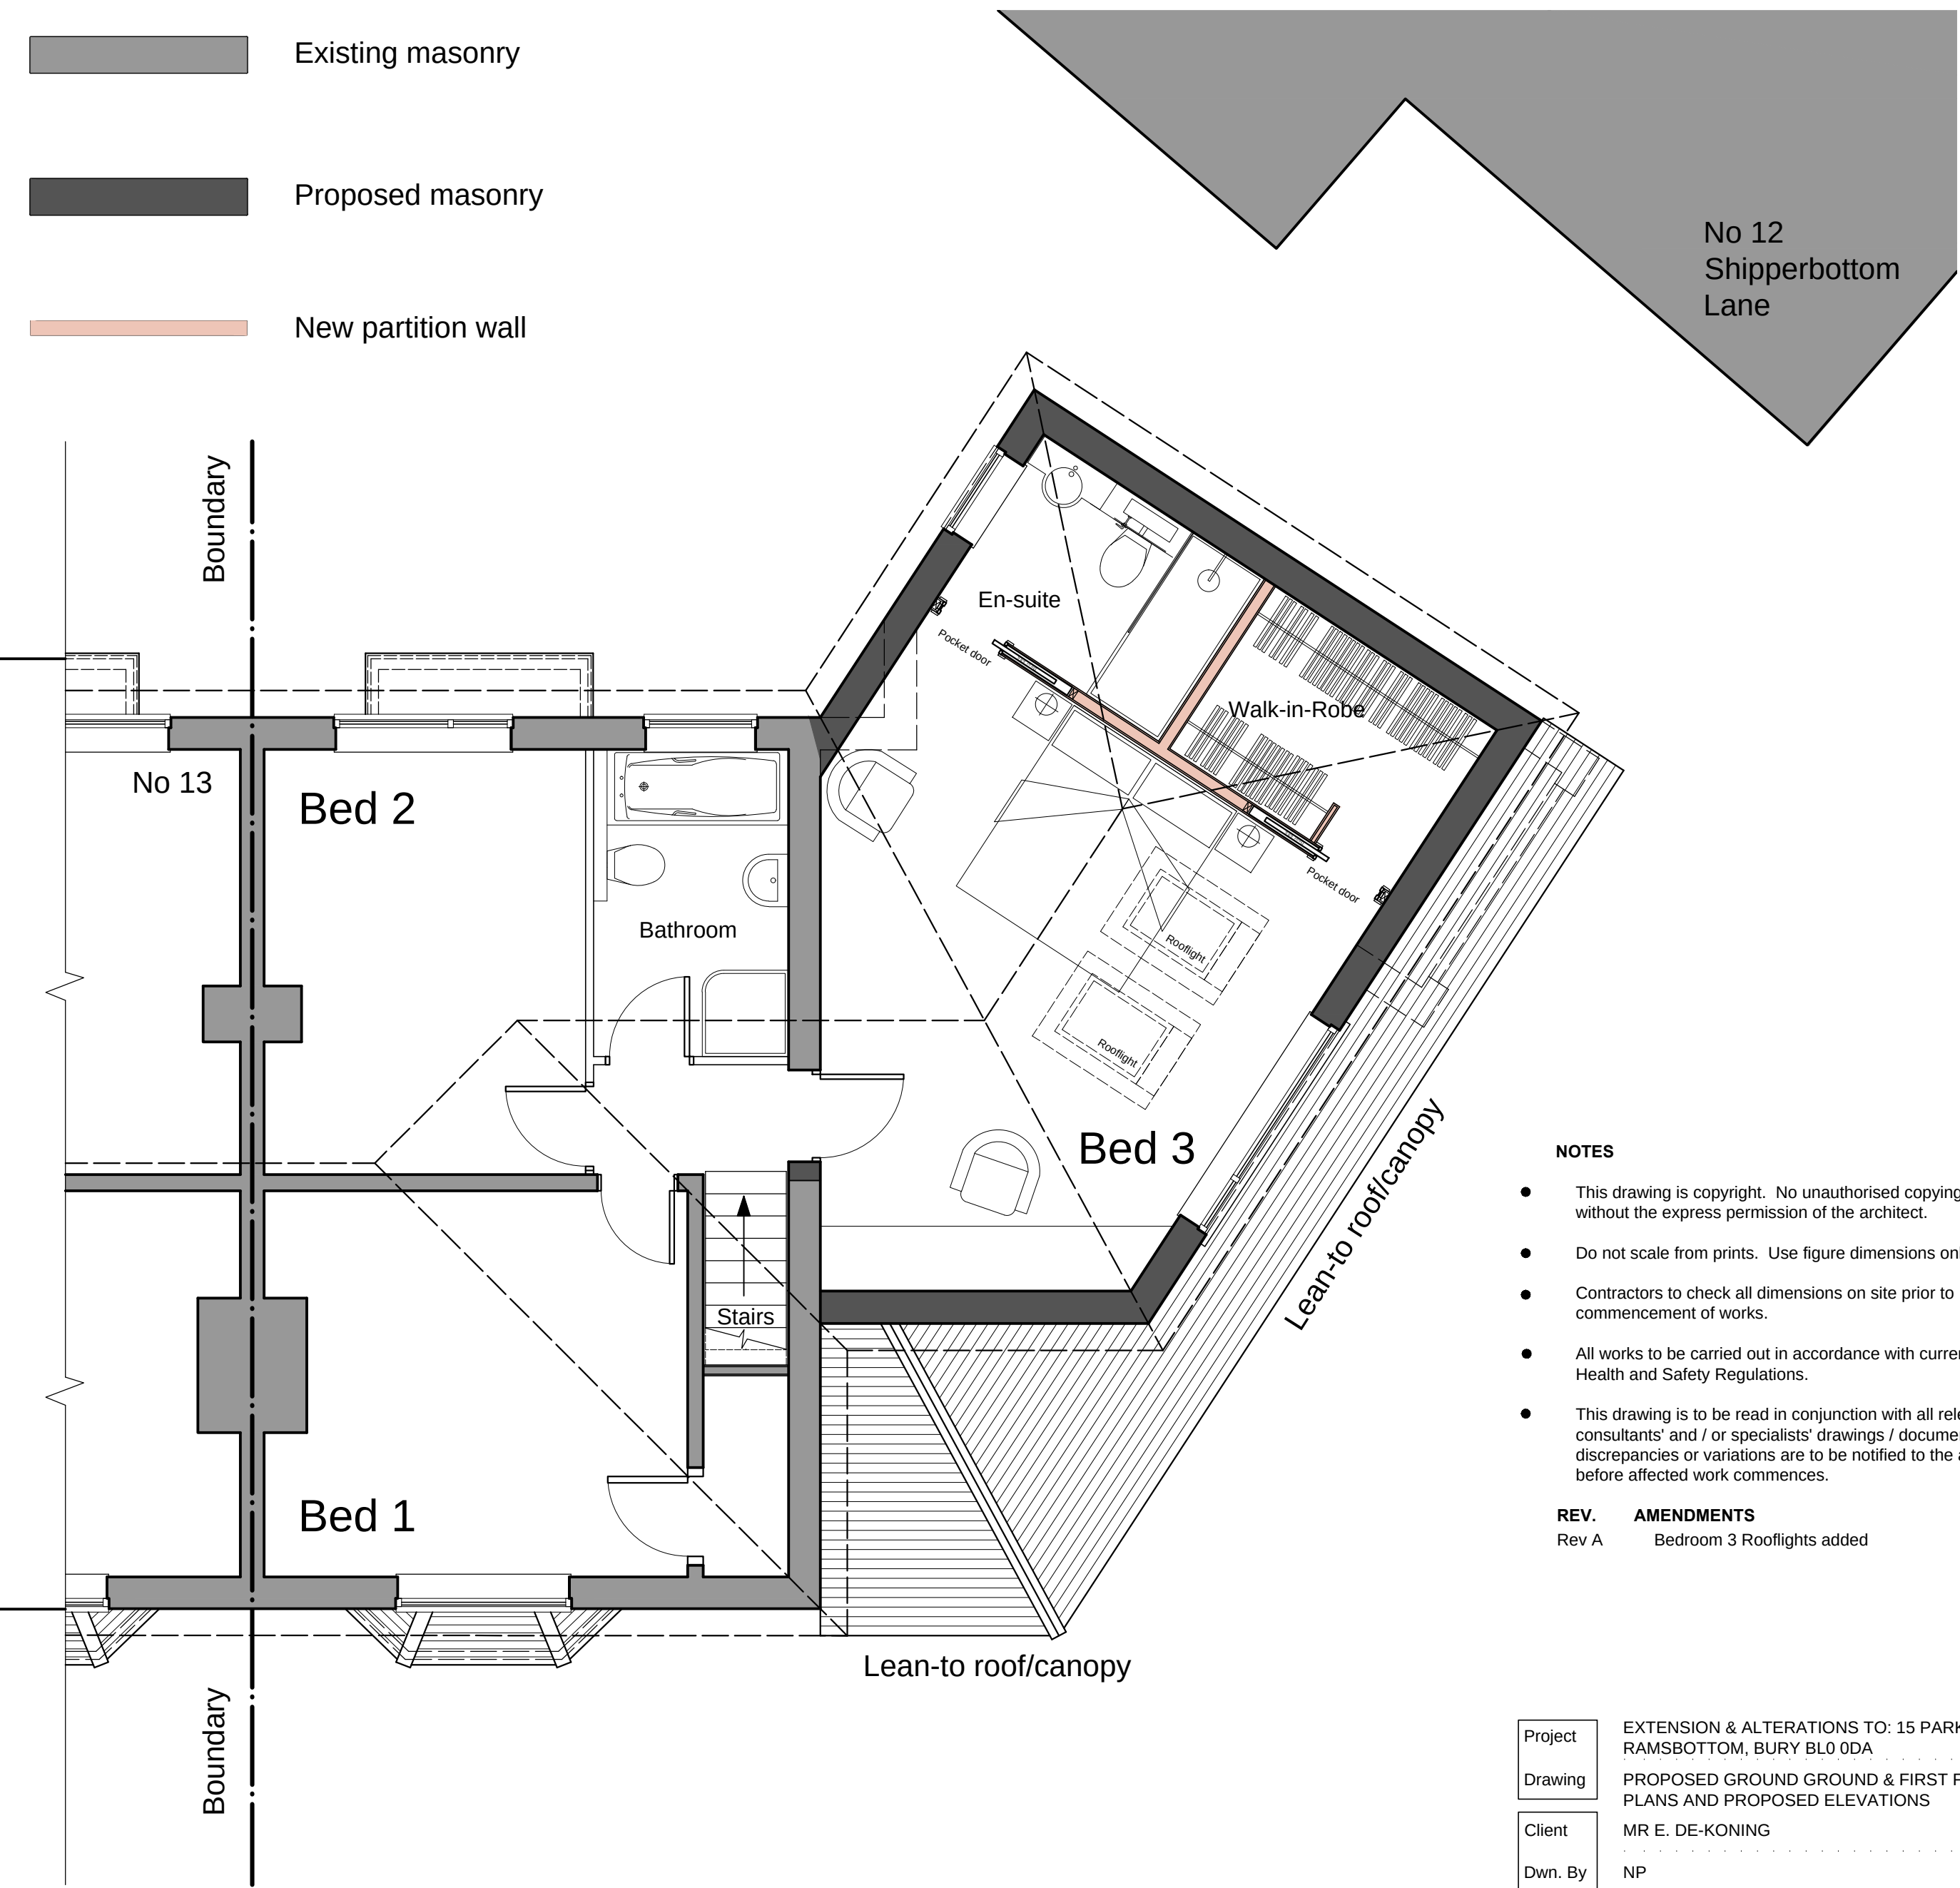

Proposed First Floor Plan

Proposed Floor Plans @1:50



- NOTES**
- This drawing is copyright. No unauthorised copying of drawing without the express permission of the architect.
 - Do not scale from prints. Use figure dimensions only.
 - Contractors to check all dimensions on site prior to commencement of works.
 - All works to be carried out in accordance with current statutory Health and Safety Regulations.
 - This drawing is to be read in conjunction with all relevant consultants' and / or specialists' drawings / documents and any discrepancies or variations are to be notified to the architect before affected work commences.

REV.	AMENDMENTS	DATE
Rev A	Bedroom 3 Rooflights added	22-06-09

Project	EXTENSION & ALTERATIONS TO: 15 PARK AVENUE RAMSBOTTOM, BURY BL0 0DA
Drawing	PROPOSED GROUND GROUND & FIRST FLOOR PLANS AND PROPOSED ELEVATIONS
Client	MR E. DE-KONING
Dwn. By	NP
Scale	1:50 & 1:100 @ A1
Drg. No.	22-10-10-A
Drg. Size	A1
Date	MAY 2022