
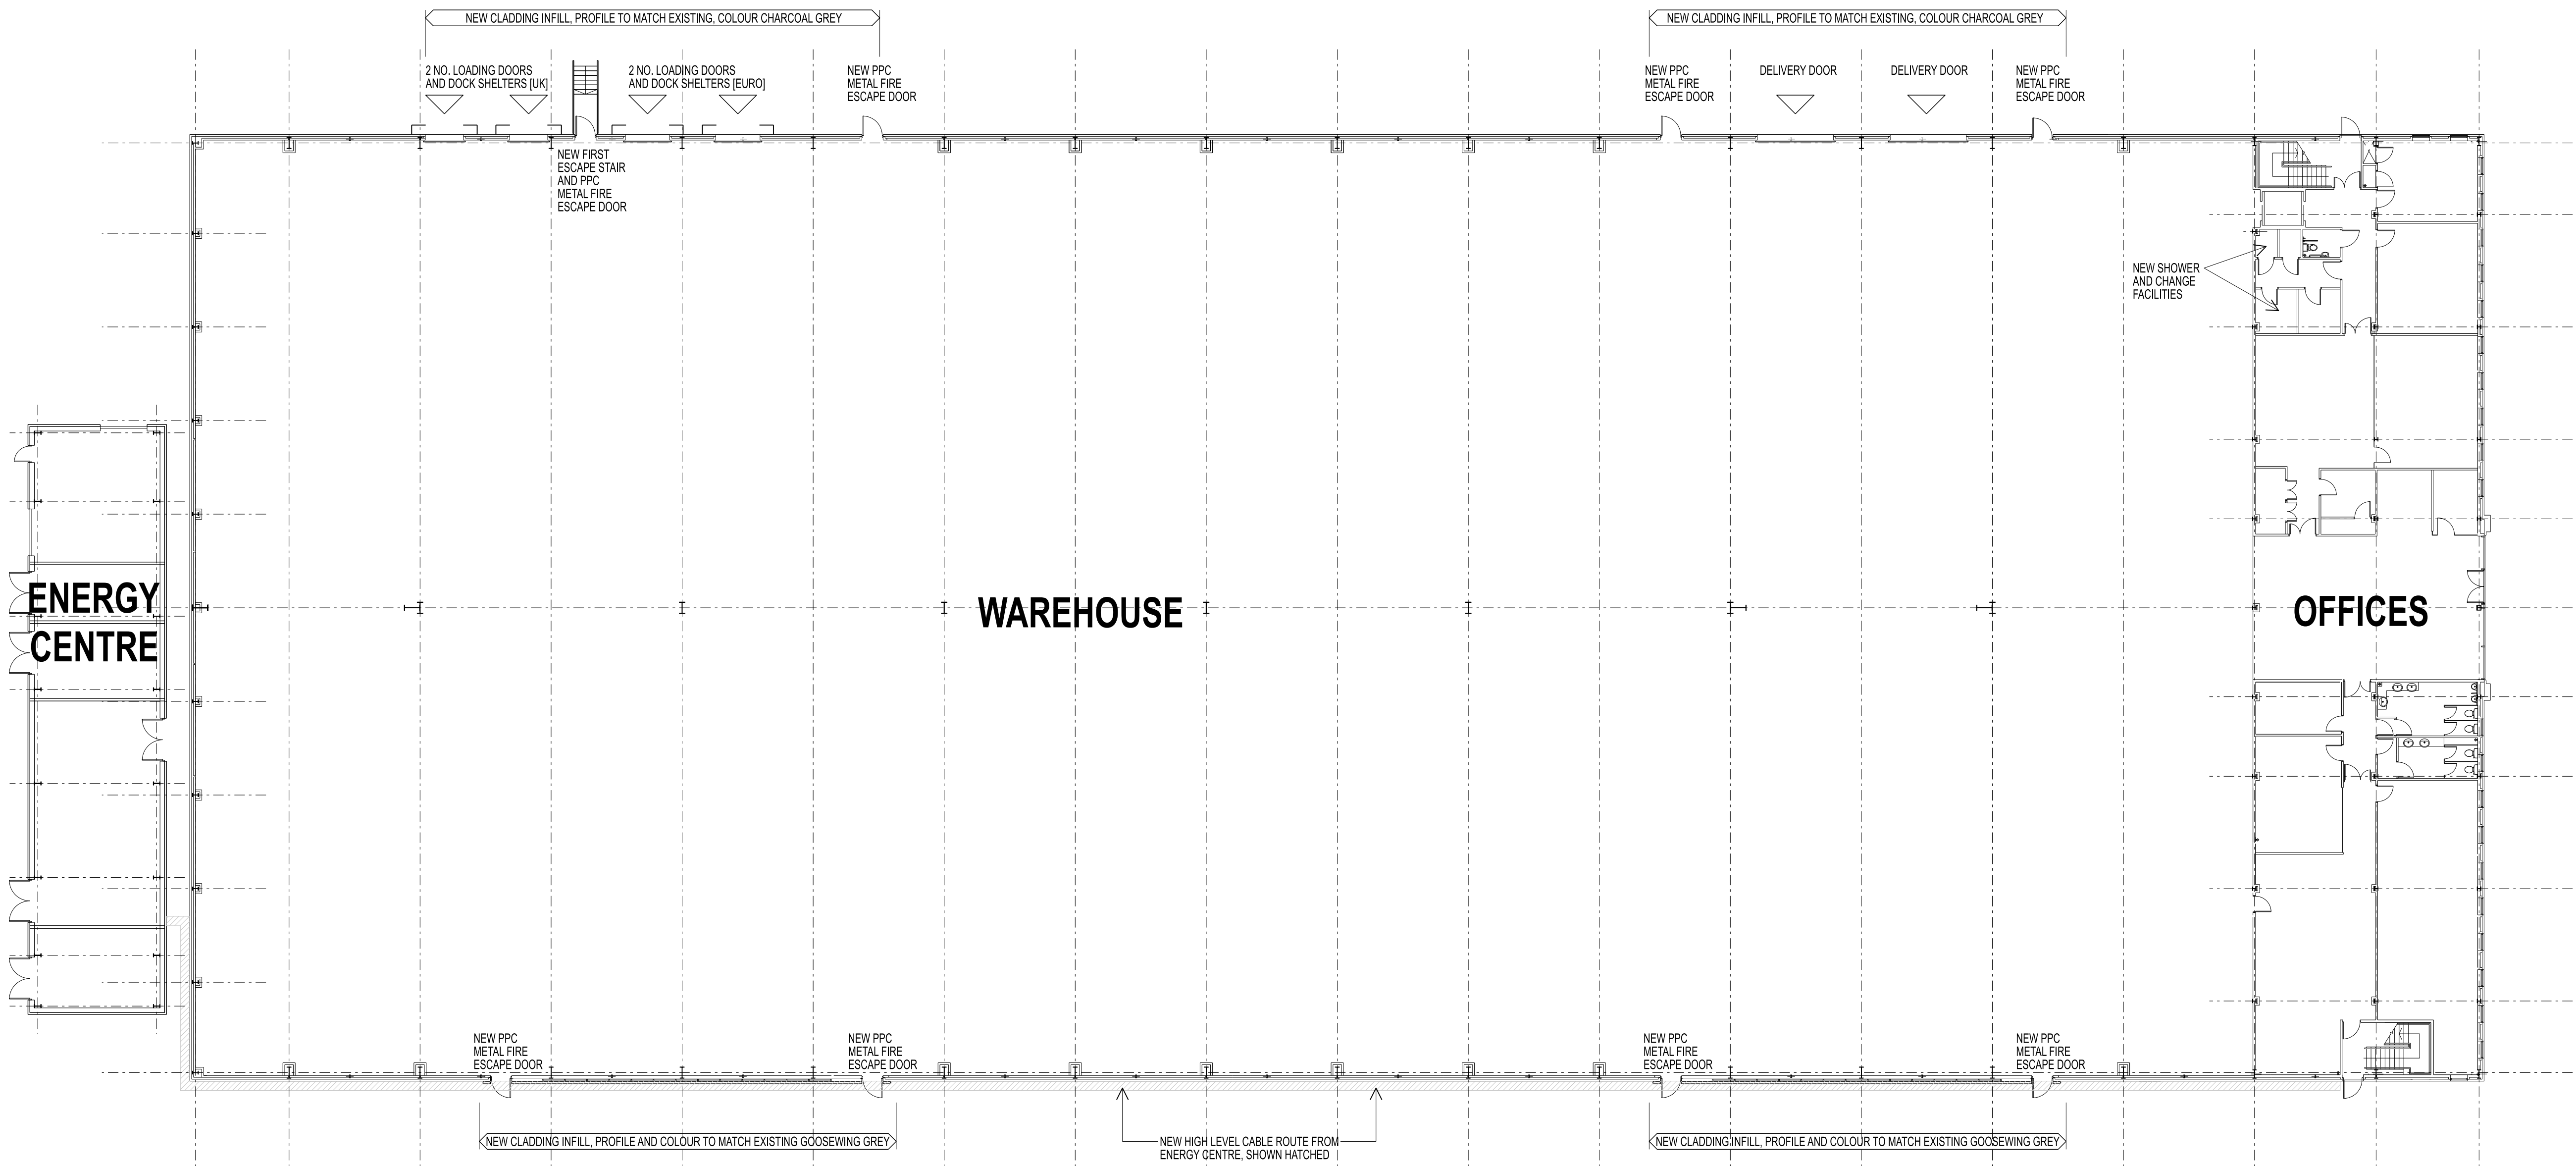
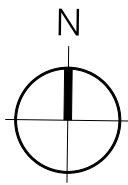


SITE SPECIFIC HAZARDS

IN ACCORDANCE WITH THE REQUIREMENTS OF THE CDM REGULATIONS 2015 THE FOLLOWING SIGNIFICANT RESIDUAL HAZARDS HAVE NOT BEEN DESIGNED OUT OF THIS PROJECT AND MUST BE TAKEN INTO CONSIDERATION BY CONTRACTORS PLANNING TO UNDERTAKE THE WORKS SHOWN ON THIS DRAWING

SCALE 1:200

 

REV. DATE NOTES INIT.

CLIENT / PROJECT
DUMERS LANE LTD.
C/O DWYER ASSET MANAGEMENT LTD.
FORMER CALL CENTRE, DUMERS LANE, BURY
DRAWING TITLE
PROPOSED GROUND FLOOR PLAN

STATUS
FOR INFORMATION

DATE 09:07:22 DRAWN NE SCALE @ A1 1:200

PROJECT NUMBER UNIT C / S/B TYPE A REVISION NUMBER LETTER

DRAWING NO. 11392 PL P01

Site Location Plans L GA Plans P Elevations E
Sections S Details D Profs: Colour C

THE RATCLIFFE GROVES PARTNERSHIP

MANCHESTER
100 MANCHESTER ROAD
BURY LANCASHIRE, BL9 6TD
T: 0161 797 6000 E: manchester@rgp.co.uk
www.rgp.co.uk

LONDON
19 REDFORD ROW
LONDON WC1R 4EB
T: 020 7600 6666 E: london@rgp.co.uk

