


THIS DRAWING IS PROTECTED BY COPYRIGHT AND MUST NOT BE COPIED OR REPRODUCED WITHOUT THE WRITTEN CONSENT OF RGP PARTNERSHIP LIMITED. NO DIMENSIONS ARE TO BE SCALED FROM THIS DRAWING. ALL DIMENSIONS AND NOTES TO BE CHECKED ON SITE. NORTH POINTS SHOWN ARE INDICATIVE. ©

SITE SPECIFIC HAZARDS

IN ACCORDANCE WITH THE REQUIREMENTS OF THE CON REGULATIONS 2015 THE FOLLOWING SIGNIFICANT RESIDUAL HAZARDS HAVE NOT BEEN DERIVED OUT OF THIS PROJECT AND MUST BE TAKEN INTO CONSIDERATION BY CONTRACTORS PLANNING TO UNDERTAKE THE WORKS SHOWN ON THIS DRAWING

SCALE 1:200

0m 2 4 6 8 10 12

 

NOTES:
THIS DRAWING IS BASED ON THE FOLLOWING INFORMATION AND DRAWINGS:
GRAHAM SCHOFIELD ASSOC DRAWING - 89-48-112
RGP DRAWING 4552 - 5002E - AS BUILT SITE LAYOUT
RGP DRAWING 4118 - 5002G - AS BUILT SITE LAYOUT

LEGEND
C = ASSUMED COLUMN STUB
LP = LAMPOST
LC = LIGHTING COLUMN

A 26:07:22 LIGHTING COLUMNS, LAMPOSTS AND LANDSCAPING INDICATED NE
REV. DATE NOTES INIT.

CLIENT / PROJECT
DUMERS LANE LTD.
C/O DWYER ASSET MANAGEMENT LTD.
FORMER CALL CENTRE, DUMERS LANE, BURY
DRAWING TITLE
EXISTING SITE PLAN
CAR PARK
POST DEMOLITION
STATUS

FOR INFORMATION

DATE 17:06:22 DRAWN NE SCALE @ A1 1:200

PROJECT NUMBER	UNIT	IR/CLK	C / S/B CODE	TYPE & NUMBER	REVISION LETTER
----------------	------	--------	--------------	---------------	-----------------


DRAWING NO. 11392 EX L02 A

Site Location Plans	L	GA Plans	P	Elevations	E
Sections	S	Details	D	Profile Colour	C

THE RATCLIFFE GROVES PARTNERSHIP

MANCHESTER
101 MANCHESTER ROAD
BURY LANCASHIRE, BL9 6TD
T: 0161 797 6000 E: manchester@rgp.co.uk
www.rgp.co.uk

LONDON
19 REDFORD ROW
LONDON WC1R 4EB
T: 020 7600 6666 E: london@rgp.co.uk

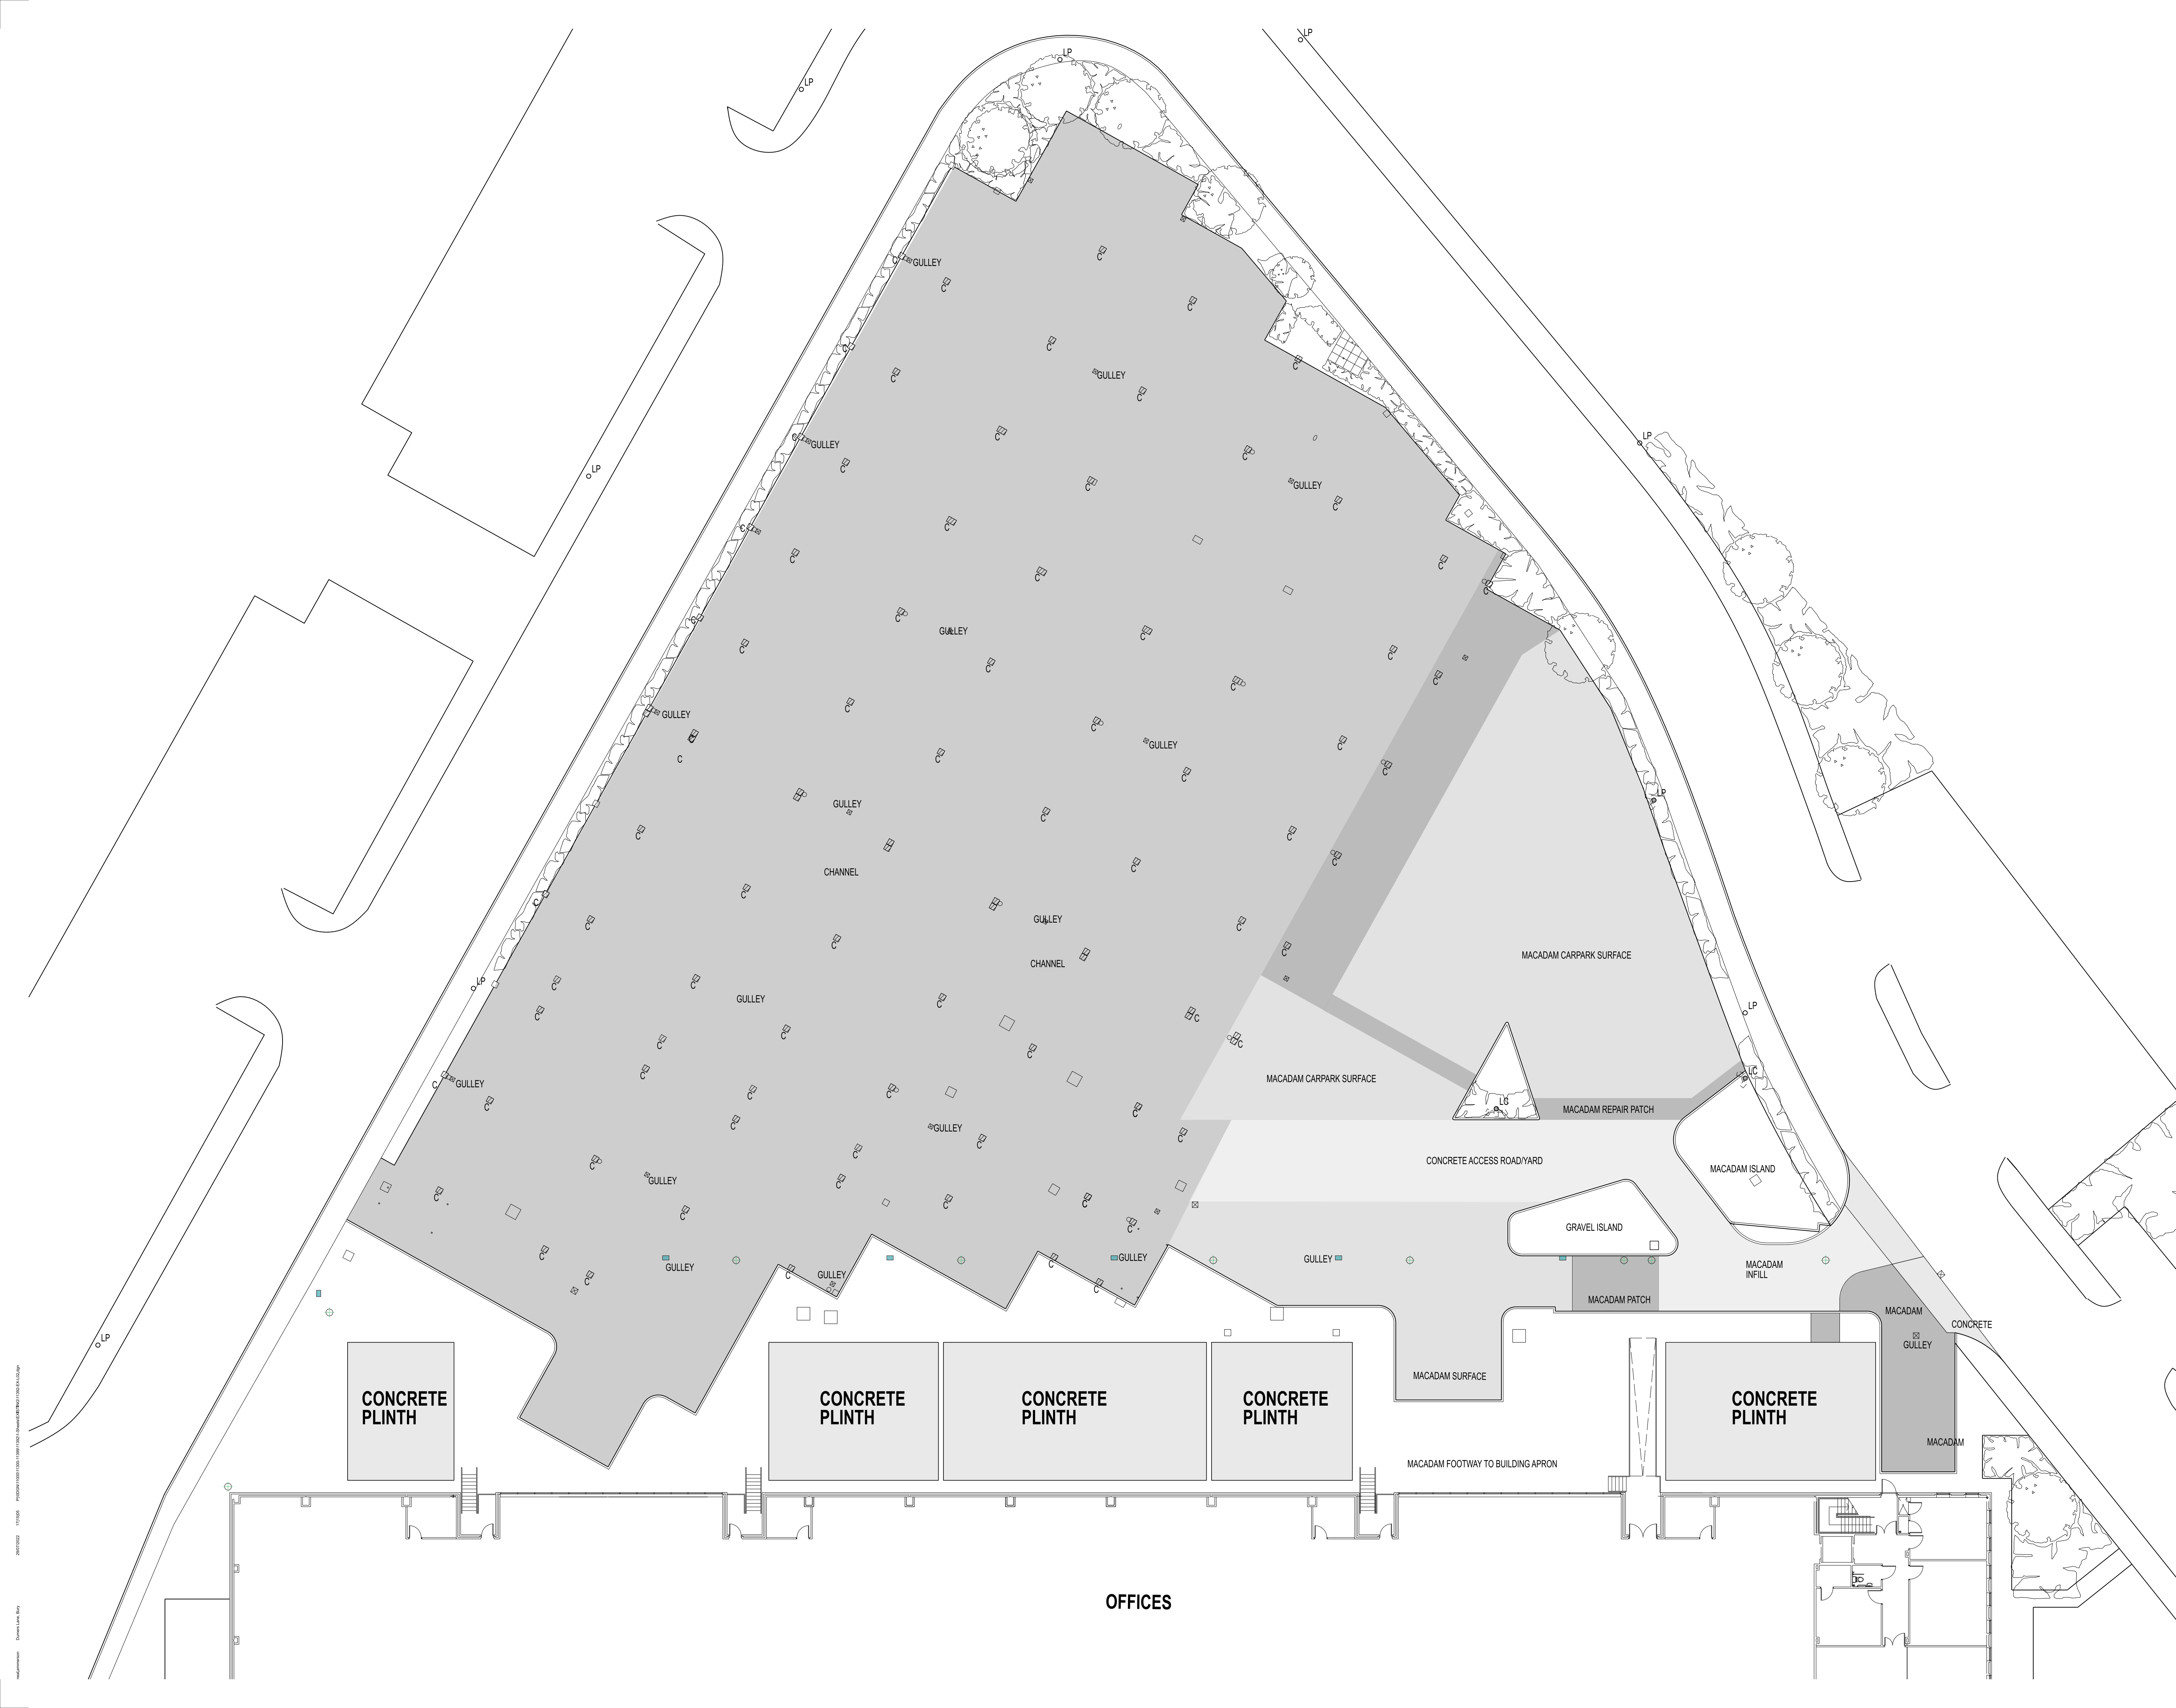

OFFICES

CONCRETE
PLINTH

CONCRETE
PLINTH

CONCRETE
PLINTH

CONCRETE
PLINTH

CONCRETE
PLINTH

GRAVEL ISLAND

MACADAM PATCH

MACADAM ISLAND

MACADAM INFILL

MACADAM

MACADAM

MACADAM

MACADAM

MACADAM

MACADAM

MACADAM

MACADAM

MACADAM

MACADAM

MACADAM

CONCRETE ACCESS ROAD/YARD

MACADAM REPAIR PATCH

MACADAM PATCH

MACADAM INFILL

MACADAM

MACADAM

MACADAM

MACADAM

MACADAM

MACADAM

MACADAM

MACADAM

MACADAM

MACADAM

MACADAM

MACADAM

MACADAM SURFACE

MACADAM FOOTWAY TO BUILDING APRON

MACADAM CARPARK SURFACE

MACADAM CARPARK SURFACE

GULLEY

GULLEY

GULLEY</