
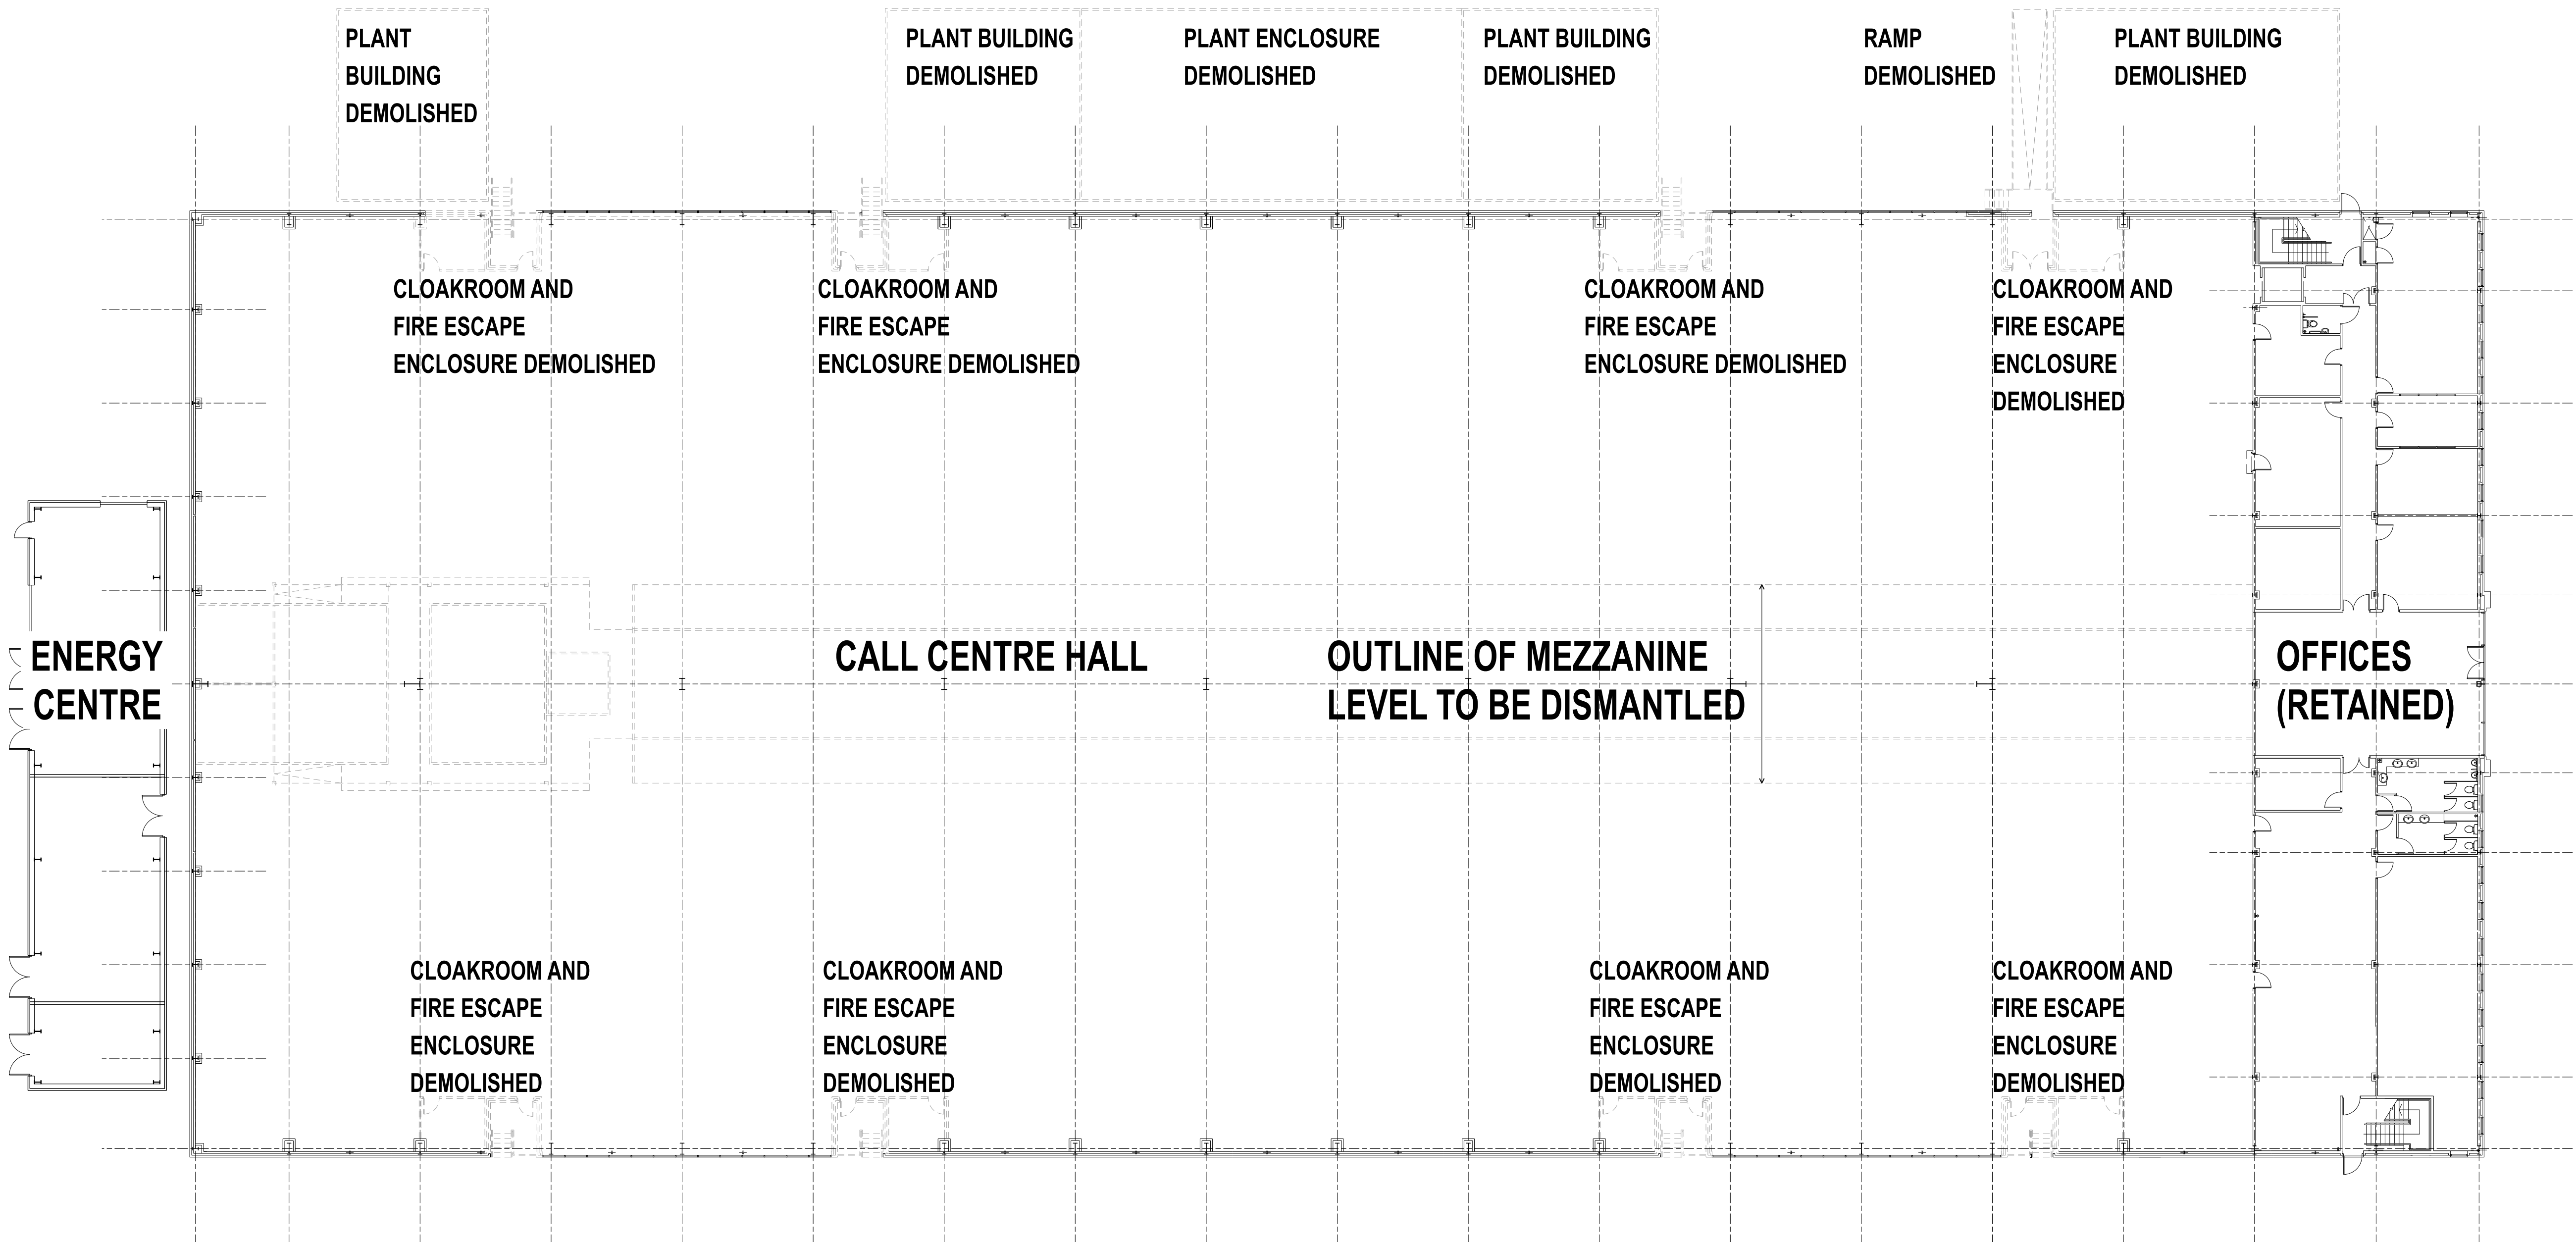


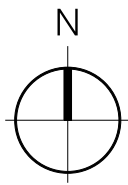

REV. DATE NOTES INIT.

CLIENT / PROJECT
DUMERS LANE LTD.
C/O DWYER ASSET MANAGEMENT LTD.
FORMER CALL CENTRE, DUMERS LANE, BURY
DRAWING TITLE
EXISTING GROUND FLOOR PLAN
POST DEMOLITION

STATUS
FOR INFORMATION

DATE 11:07:22 DRAWN NE SCALE @ A1 1:200

PROJECT NUMBER	UNIT / BLOCK	CL / SPS CODE	TYPE & NUMBER	REVISION LETTER
----------------	--------------	---------------	---------------	-----------------

DRAWING NO. 11392 EX P02

Site Location Plans	L	GA Plans	P	Elevations	E
Sections	S	Details	D	Print Colour	C

THE RATCLIFFE GROVES PARTNERSHIP
MANCHESTER
100 MANCHESTER ROAD
BURY LANCASHIRE BL9 6TD
T. 0161 797 6000 E. manchester@rgp.co.uk
www.rgp.co.uk

LONDON
19 REDFORD ROW
LONDON WC1R 4EB
T. 020 7600 6666 E. london@rgp.co.uk

