

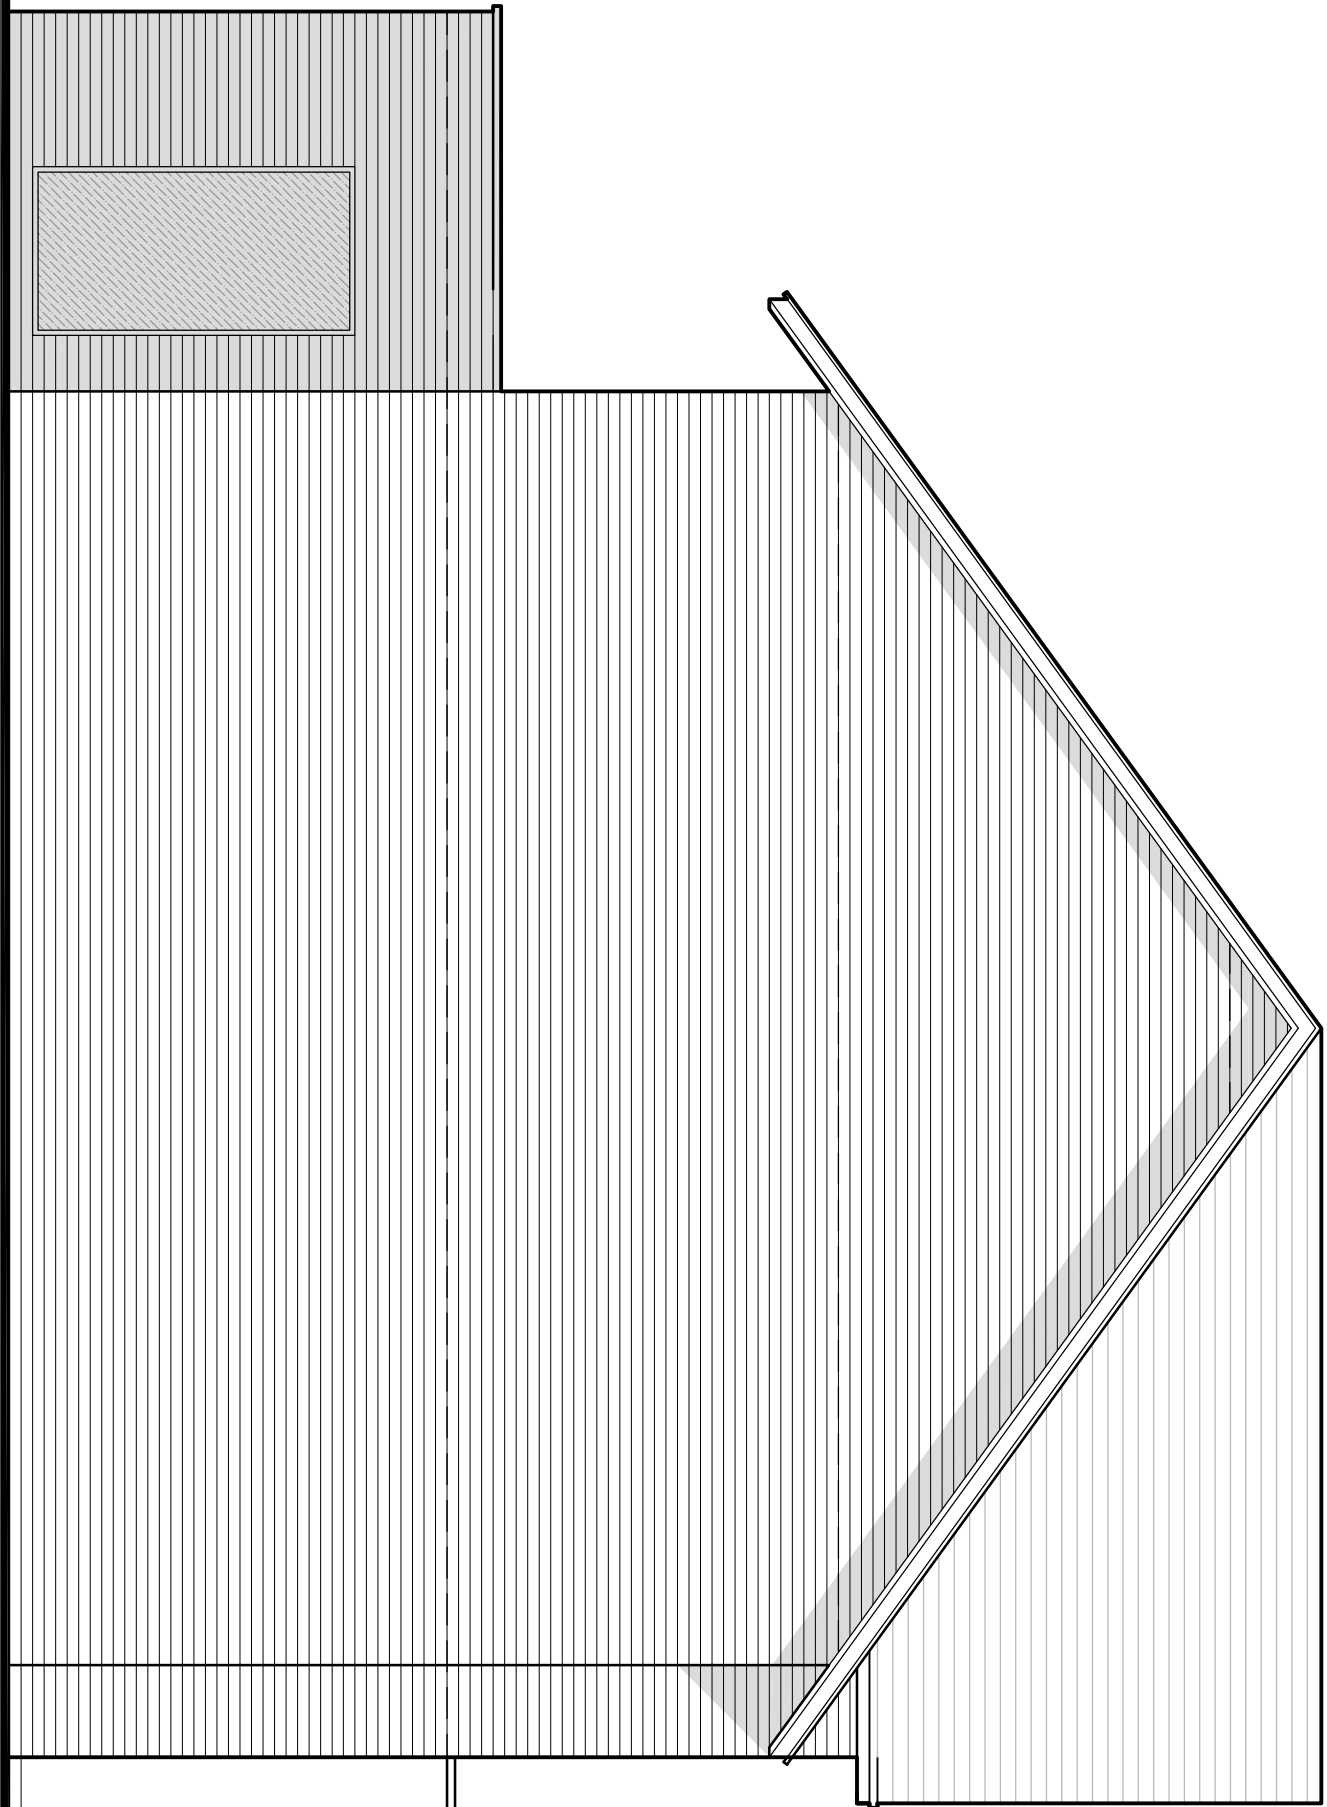




- do not scale dimensions from this drawing
- all dimensions to be checked on-site and
discrepancies to be reported to the architect's

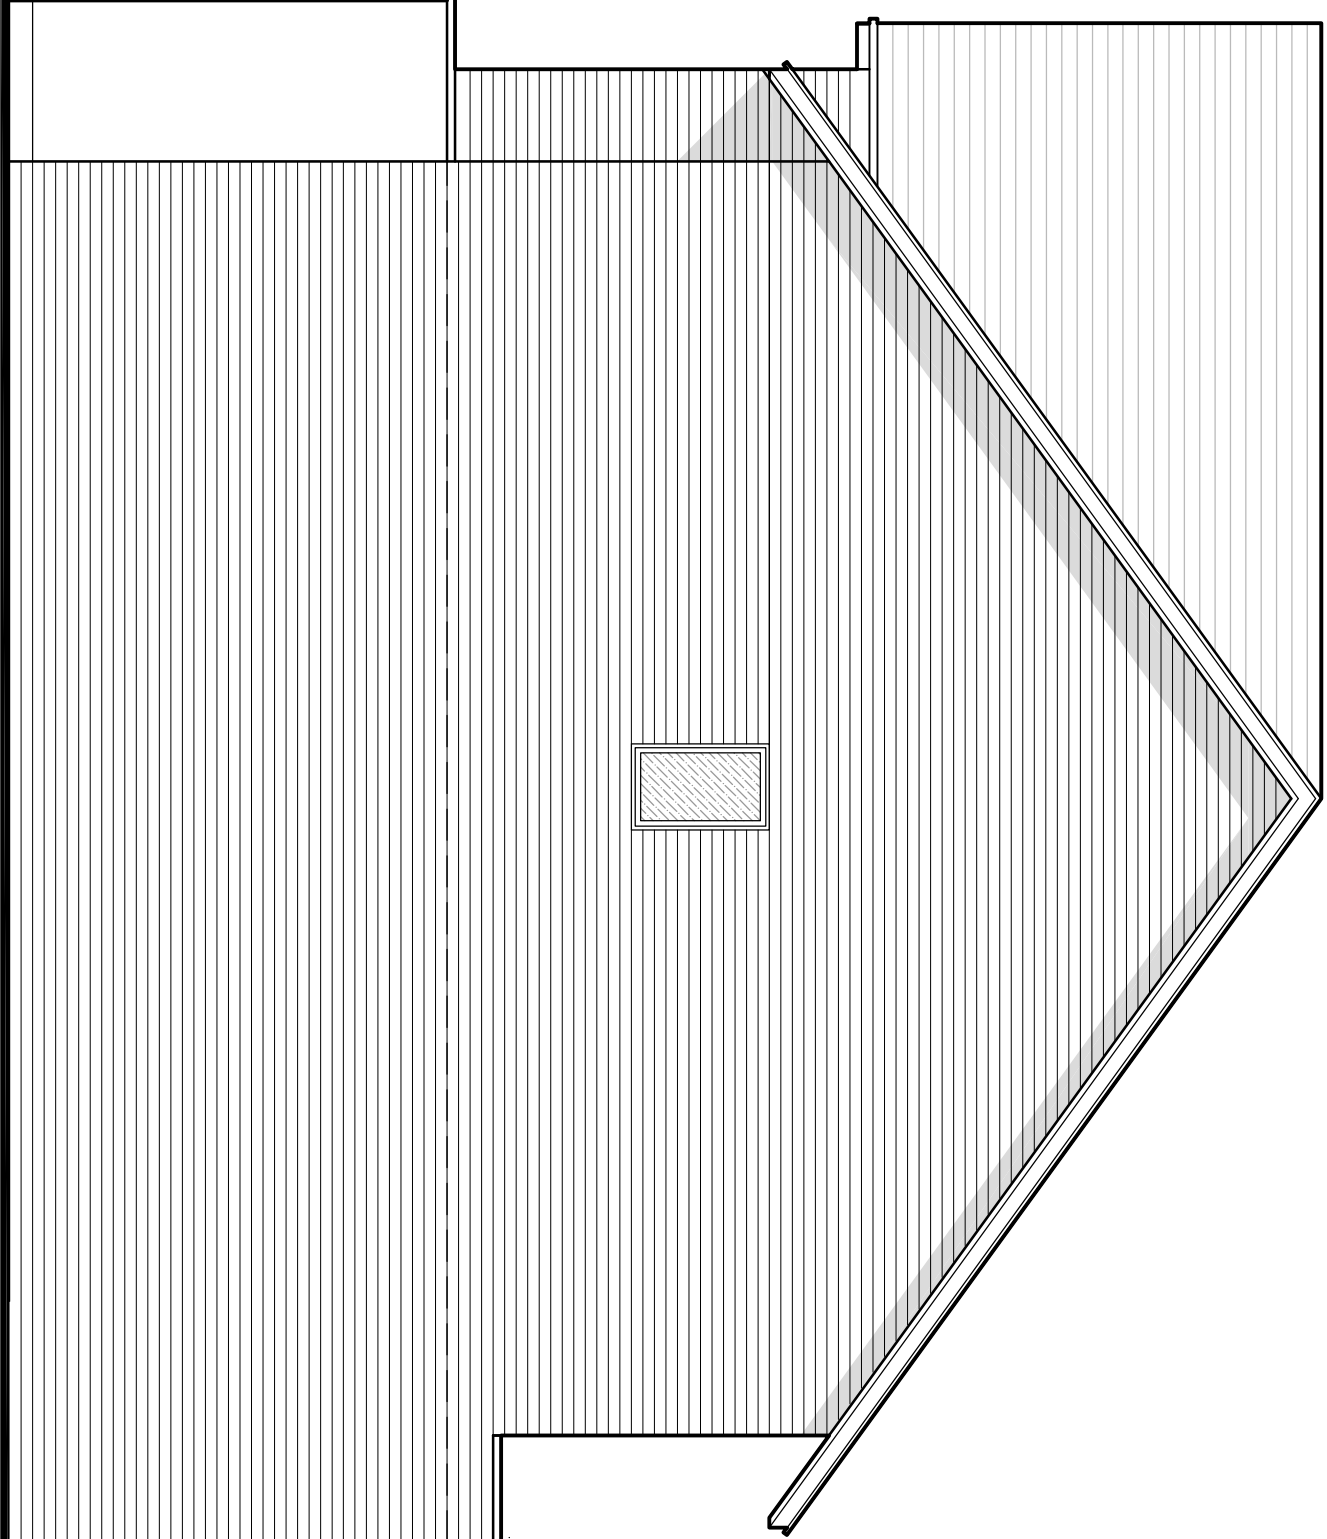


Gable (east) Elevation

 

Gable (west) Elevation

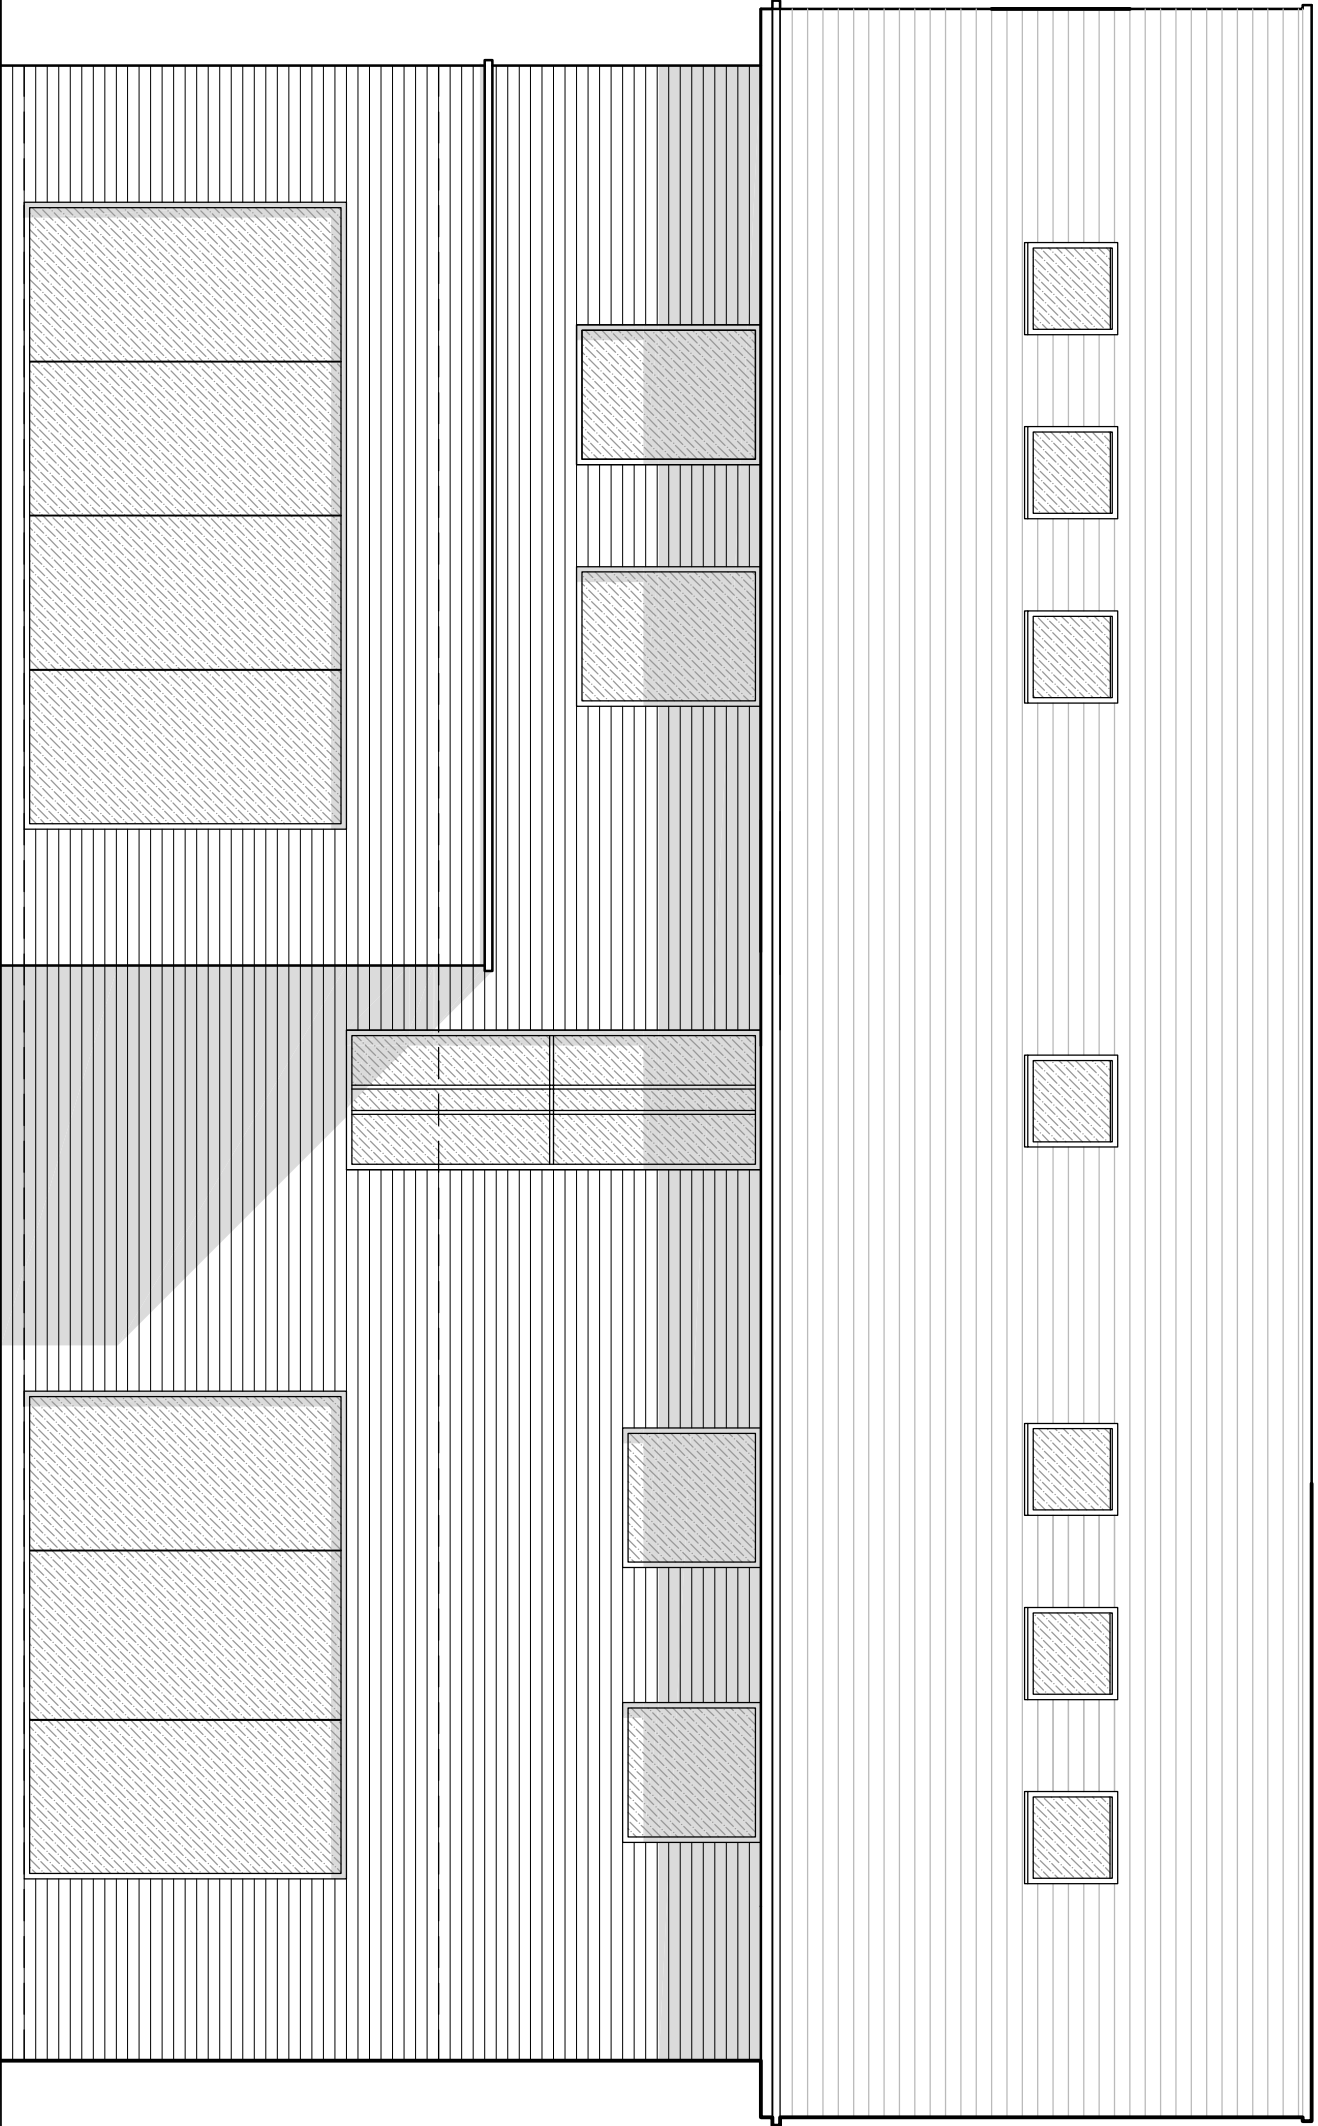 

Rear Elevation

 

Client

Project
Proposed Residential Development
73 Higher Lane, Whitefield,
Manchester, M45 7EZ

Title
Dwelling - Elevations

Drawing Number
3433.23

Scale
1:50 A1

Drawn by
Aug 22

fisk
& associates
architects

20 Chorley Road, Swinton, Manchester, M27 5QJ
t - 0161 793 5300 e - info@rnfisk.co.uk

