



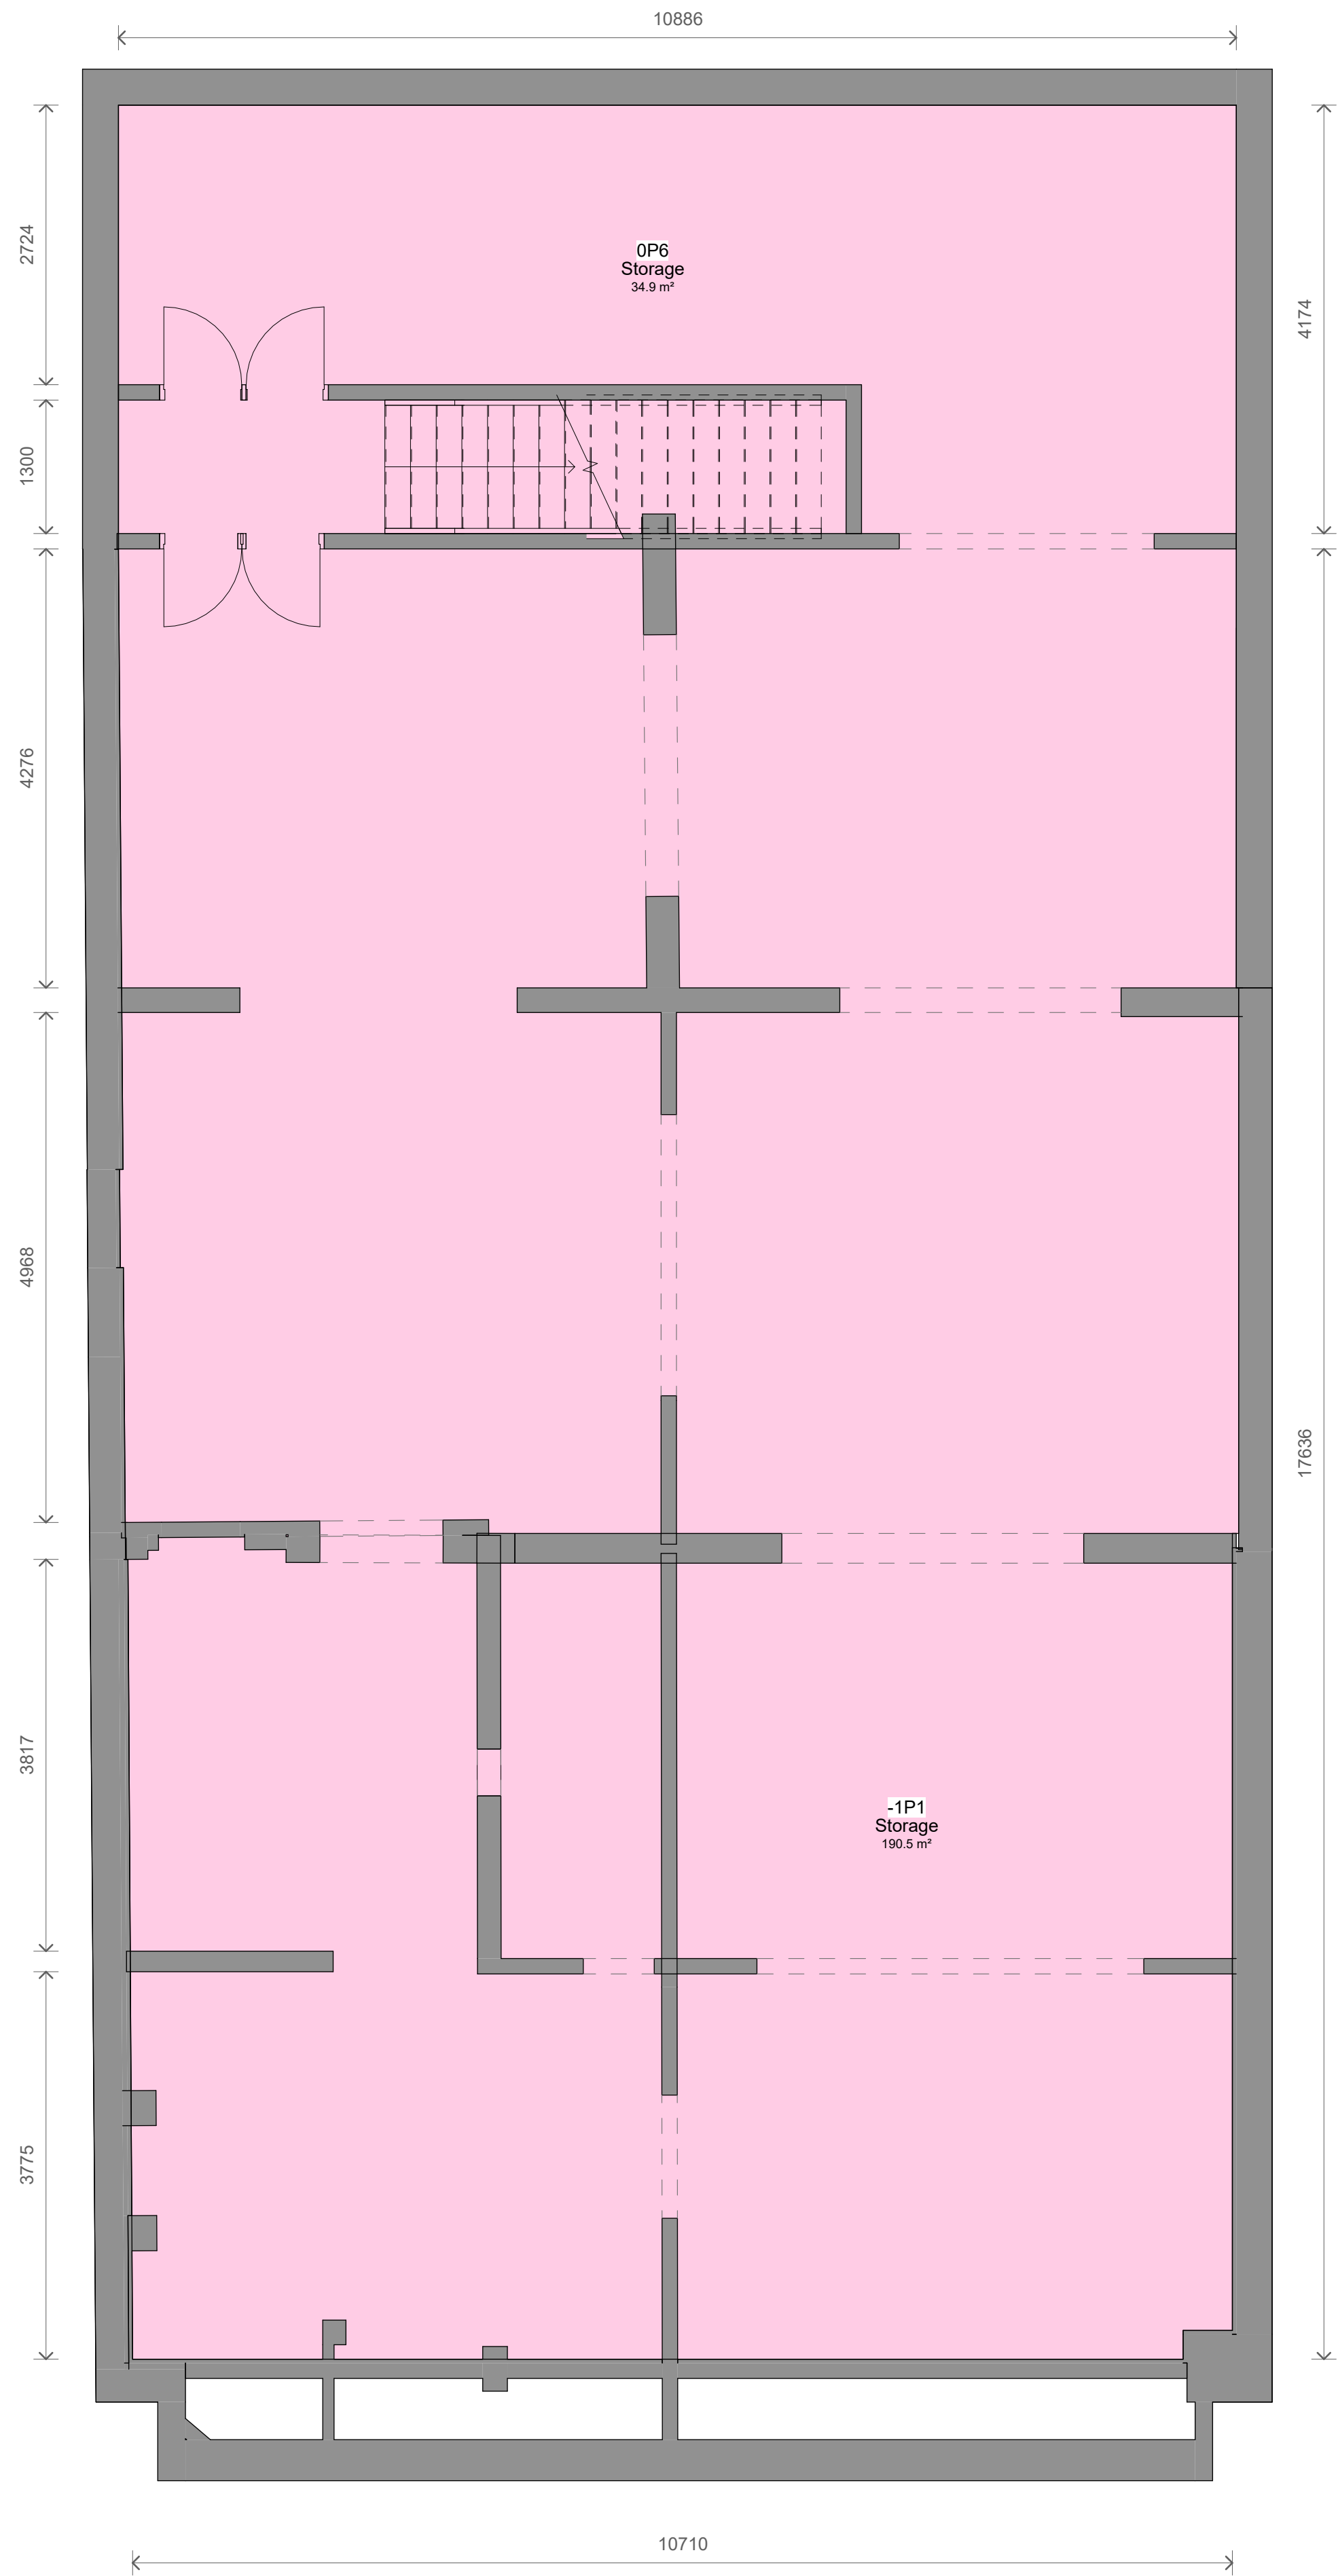

1 LEVEL B1 NEW - Proposed  
1 : 50

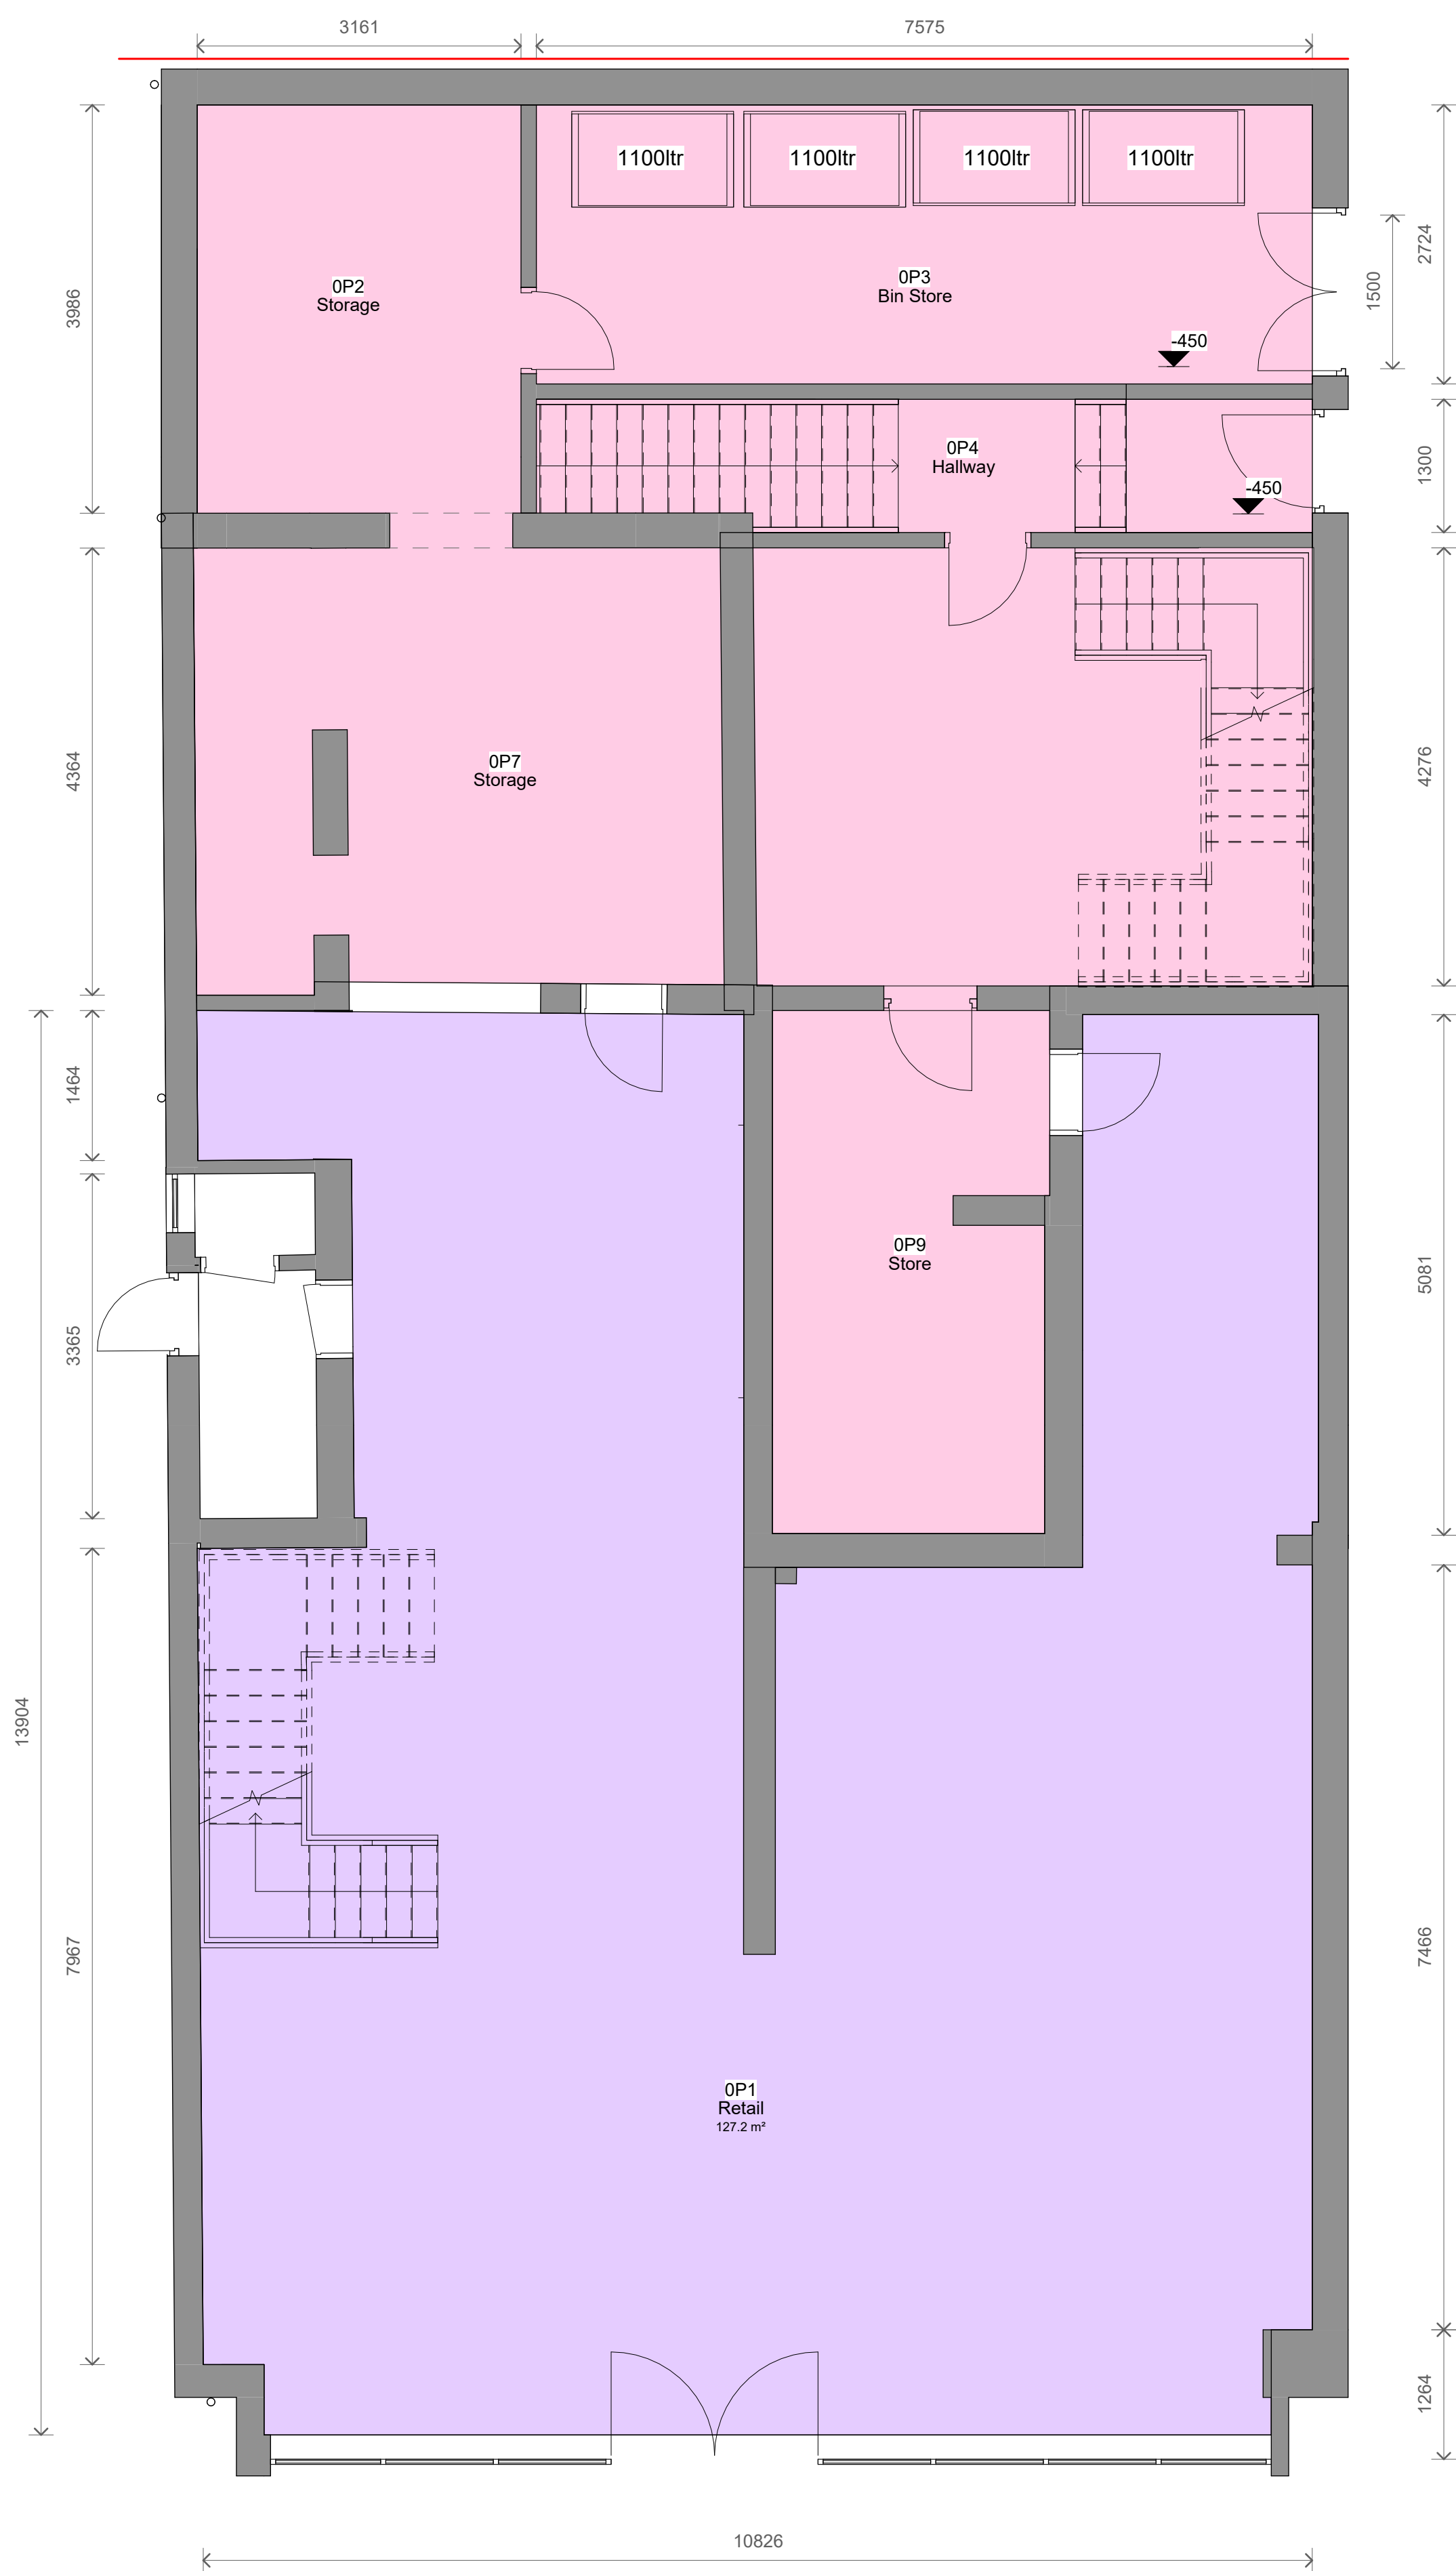

2 Level 0 - Proposed  
1 : 50

**Planning Granted**

**Application Number:** 72404

**Proposal:**  
Single storey rear extension; extension of basement and change of fenestration to front elevation

**Date of Registration:** 21/10/2025

Key

- Retail Shop - 126m<sup>2</sup>
- Retail Shop Storage - 346m<sup>2</sup>
- Retail Shop Offices - 35m<sup>2</sup>
- Retail Shop Staff Room - 21m<sup>2</sup>
- Management Office - 21m<sup>2</sup>

|     |                               |            |         |
|-----|-------------------------------|------------|---------|
| 2   | Planning Comments Addressed   | 17/08/2026 | JQ      |
| 1   | Bin store door COW identified | 23/06/2026 | JQ      |
| No. | Description                   | Date       | Initial |

|   |                |                |  |
|---|----------------|----------------|--|
| PROJECT   |                | 2-4 Kings Road |  |
| TITLE   |                | Proposed Plans |  |
| STATUS   |                | DESIGN         |  |
| DRAWN BY   | DATE           | SCALE (@ A1)   |  |
| CB   | 17/03/2026     | 1 : 50         |  |
| PROJECT NUMBER   | DRAWING NUMBER | REV            |  |
| GSS24172.3   | OP1            | 2              |  |
| <div>GOLD SKETCH</div> <div>S T U D I O S</div> <div>www.goldsketch.co.ukinfo@goldsketch.co.uk0161 792 9595</div>   |                |                |  |
| <div>NOTES</div> <div>©COPYRIGHT - ALL RIGHTS RESERVED.</div> <div>THIS DRAWING SHALL NOT BE REPRODUCED WITHOUT PRIOR WRITTEN CONSENT.</div> <div>DRAWING TO BE USED FOR THE STATUS INDICATED ONLY.</div> <div>ALL DIMENSIONS AND SETTING OUT SHALL BE CHECKED AND CONFIRMED ON SITE. ANY DISCREPANCIES TO BE REPORTED TO THE ARCHITECT IMMEDIATELY.</div> <div>ALL DIMENSIONS AND SETTING OUT SHALL BE IN ACCORDANCE WITH CURRENT BUILDING REGULATIONS, RELEVANT CODES OF PRACTICE AND BRITISH STANDARDS. ALL DIMENSIONS ON THIS DRAWING ARE IN MILLIMETRES UNLESS OTHERWISE STATED.</div> |                |                |  |

