

Planning Granted

Application Number: 72404

Proposal:
Single storey rear extension; extension of basement and change of fenestration to front elevation

Date of Registration: 21/10/2025

Key


- Retail Shop - 126m²
- Retail Shop Storage - 346m²
- Retail Shop Offices - 35m²
- Retail Shop Staff Room - 21m²
- Management Office - 21m²

Note:


All surface water from the building is collected and directed away from the adopted highway

2	Planning Comments Addressed	17/08/2026	JQ
1	Rooftop drainage strategy identified	23/06/2026	JQ
No.	Description	Date	Initial

PROJECT		2-4 Kings Road	
TITLE		Proposed Plans	
STATUS		DESIGN	
DRAWN BY	DATE	SCALE (@ A1)	
CB	17/03/2026	1 : 50	
PROJECT NUMBER	DRAWING NUMBER	REV	
GSS24172.3	0P2	2	
GOLD SKETCH S T U D I O S www.goldsketch.co.ukinfo@goldsketch.co.uk0161 792 9595			
NOTES © COPYRIGHT - ALL RIGHTS RESERVED. THIS DRAWING AND ANY CONTENTS HEREIN ARE THE PROPERTY OF GOLD SKETCH AND SHOULD NOT BE REPRODUCED OR TRANSMITTED IN ANY FORM OR BY ANY MEANS, ELECTRONIC OR MECHANICAL, INCLUDING PHOTOCOPYING, RECORDING, OR BY ANY INFORMATION STORAGE AND RETRIEVAL SYSTEM, WITHOUT THE WRITTEN PERMISSION OF GOLD SKETCH. THIS DRAWING IS THE PROPERTY OF GOLD SKETCH AND SHOULD NOT BE REPRODUCED OR TRANSMITTED IN ANY FORM OR BY ANY MEANS, ELECTRONIC OR MECHANICAL, INCLUDING PHOTOCOPYING, RECORDING, OR BY ANY INFORMATION STORAGE AND RETRIEVAL SYSTEM, WITHOUT THE WRITTEN PERMISSION OF GOLD SKETCH. ALL DIMENSIONS AND LOCATIONS OF ANY WORK ARE TO BE IN ACCORDANCE WITH CURRENT BUILDING REGULATIONS, RELEVANT CODES OF PRACTICE AND BRITISH STANDARDS. ALL DIMENSIONS ON THIS DRAWING ARE IN MILLIMETRES UNLESS OTHERWISE STATED.			

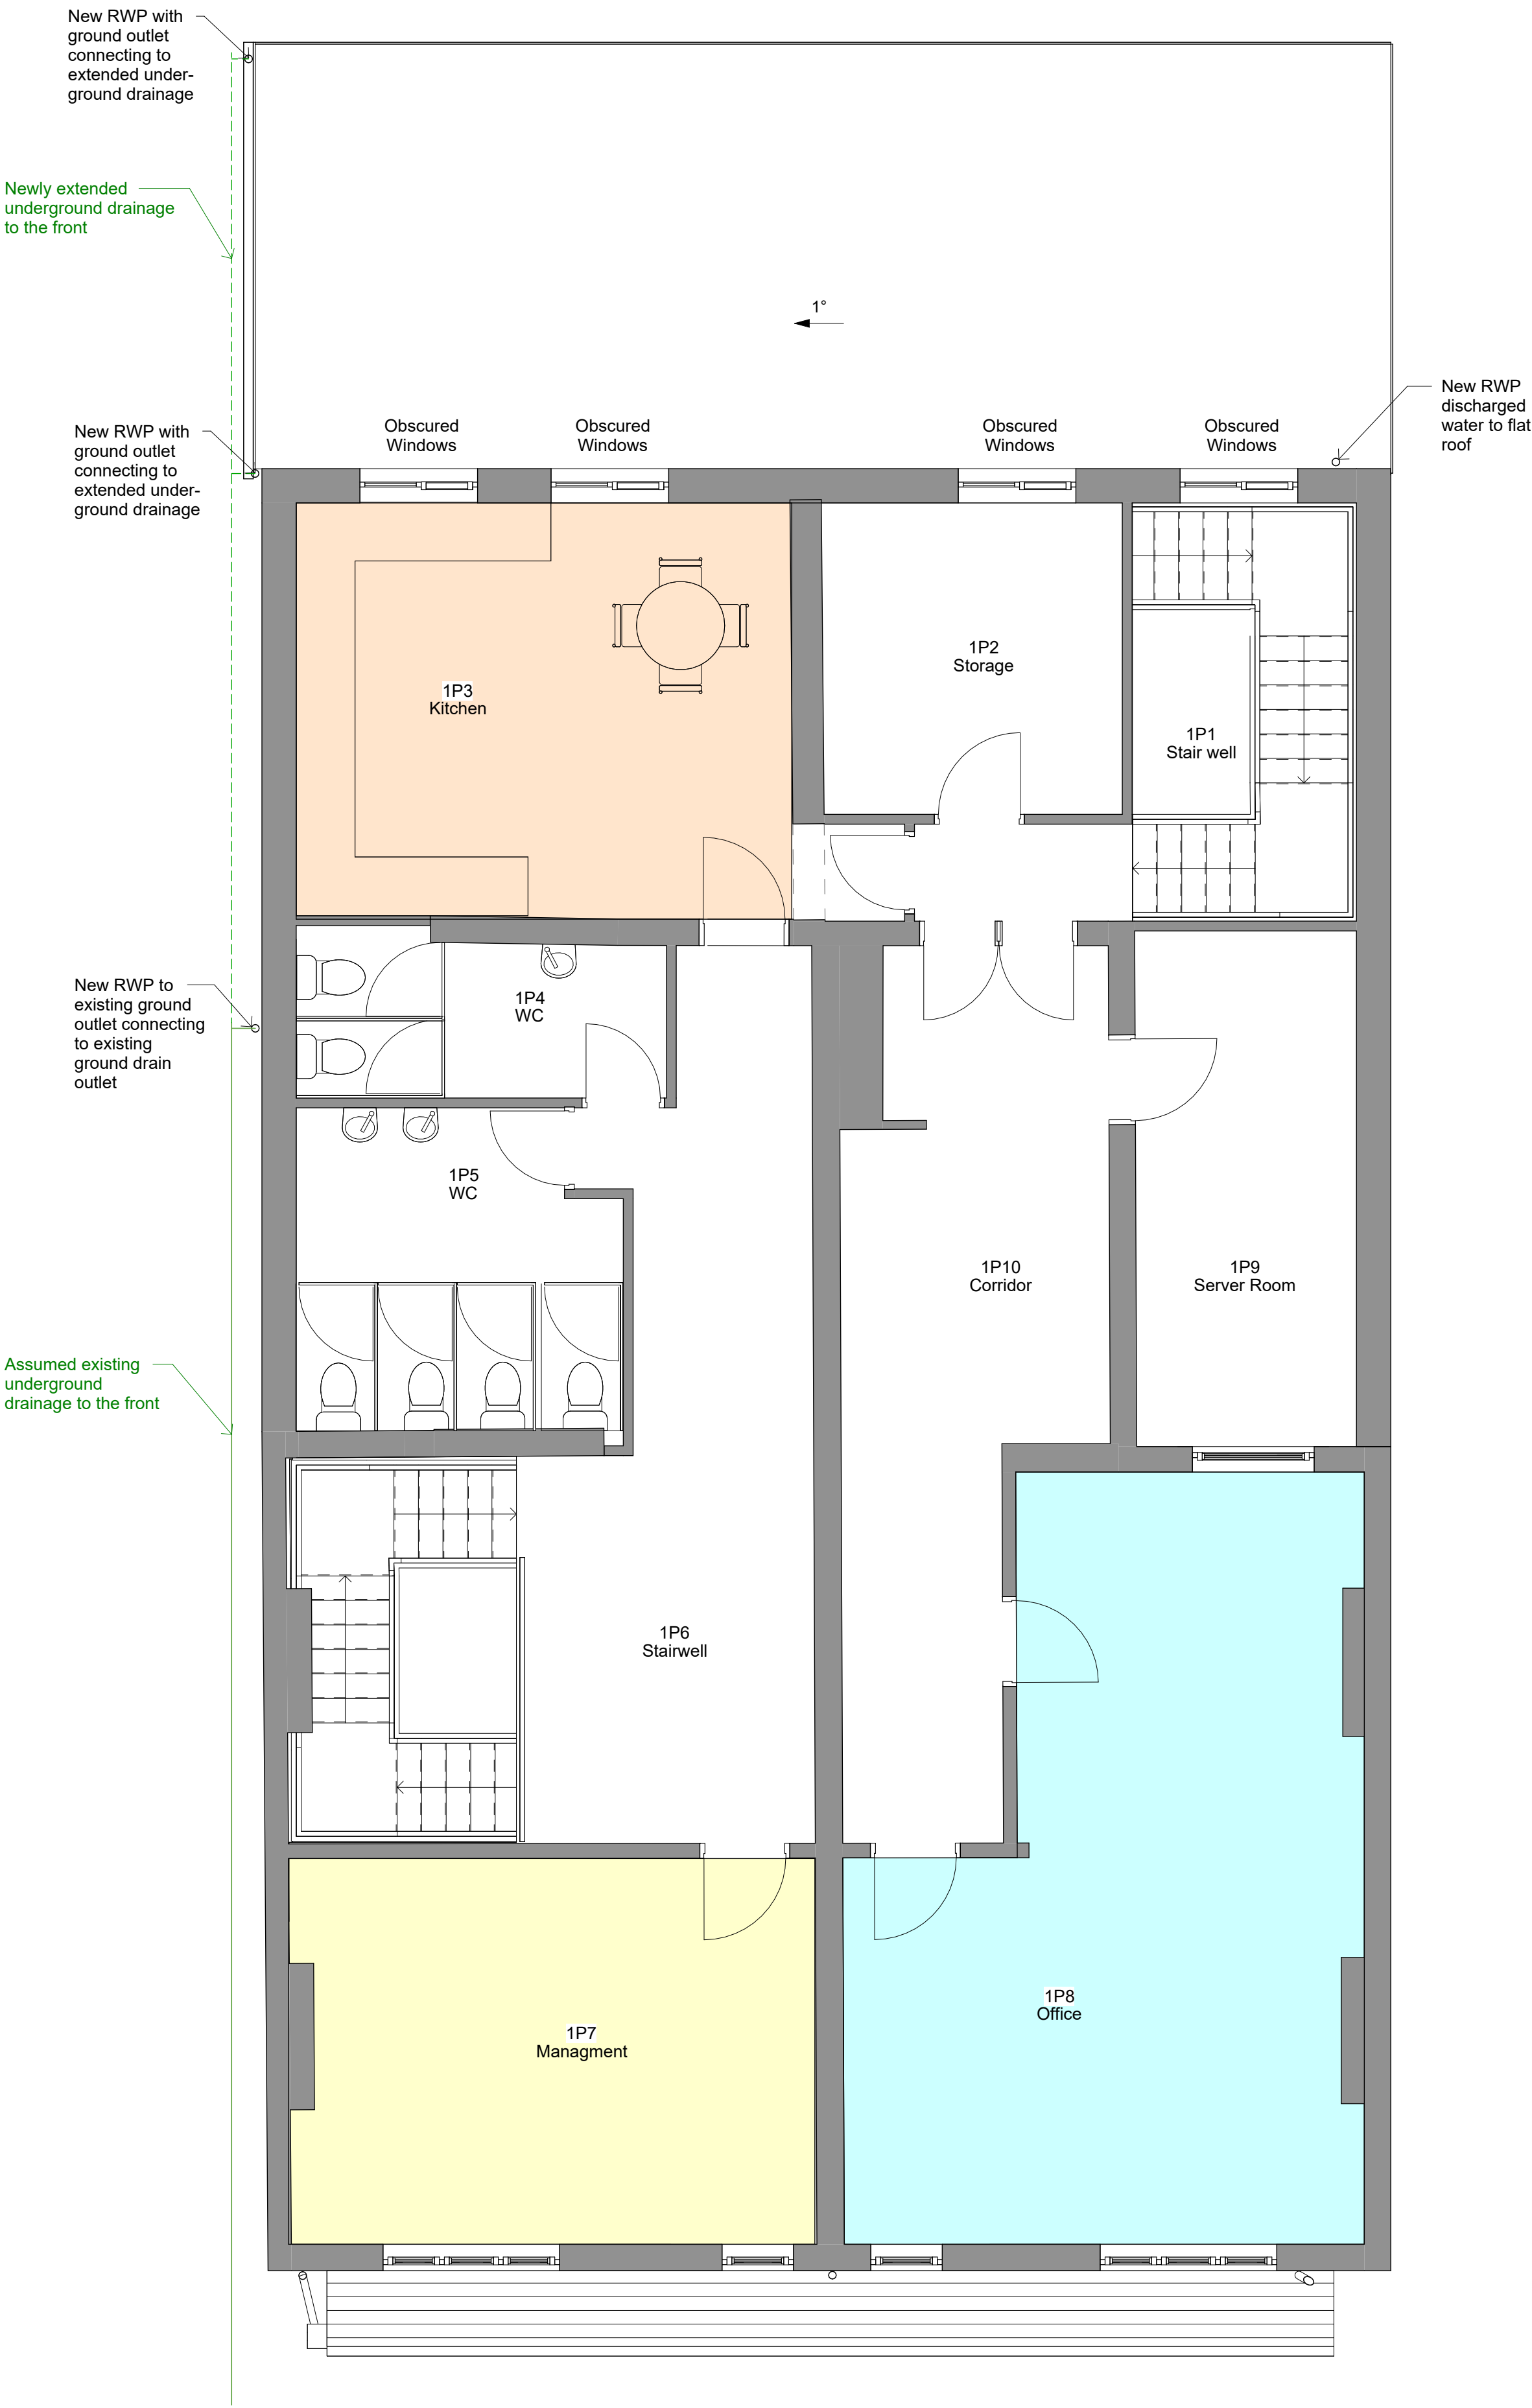

1 LEVEL 1 - NEW Proposed
1 : 50

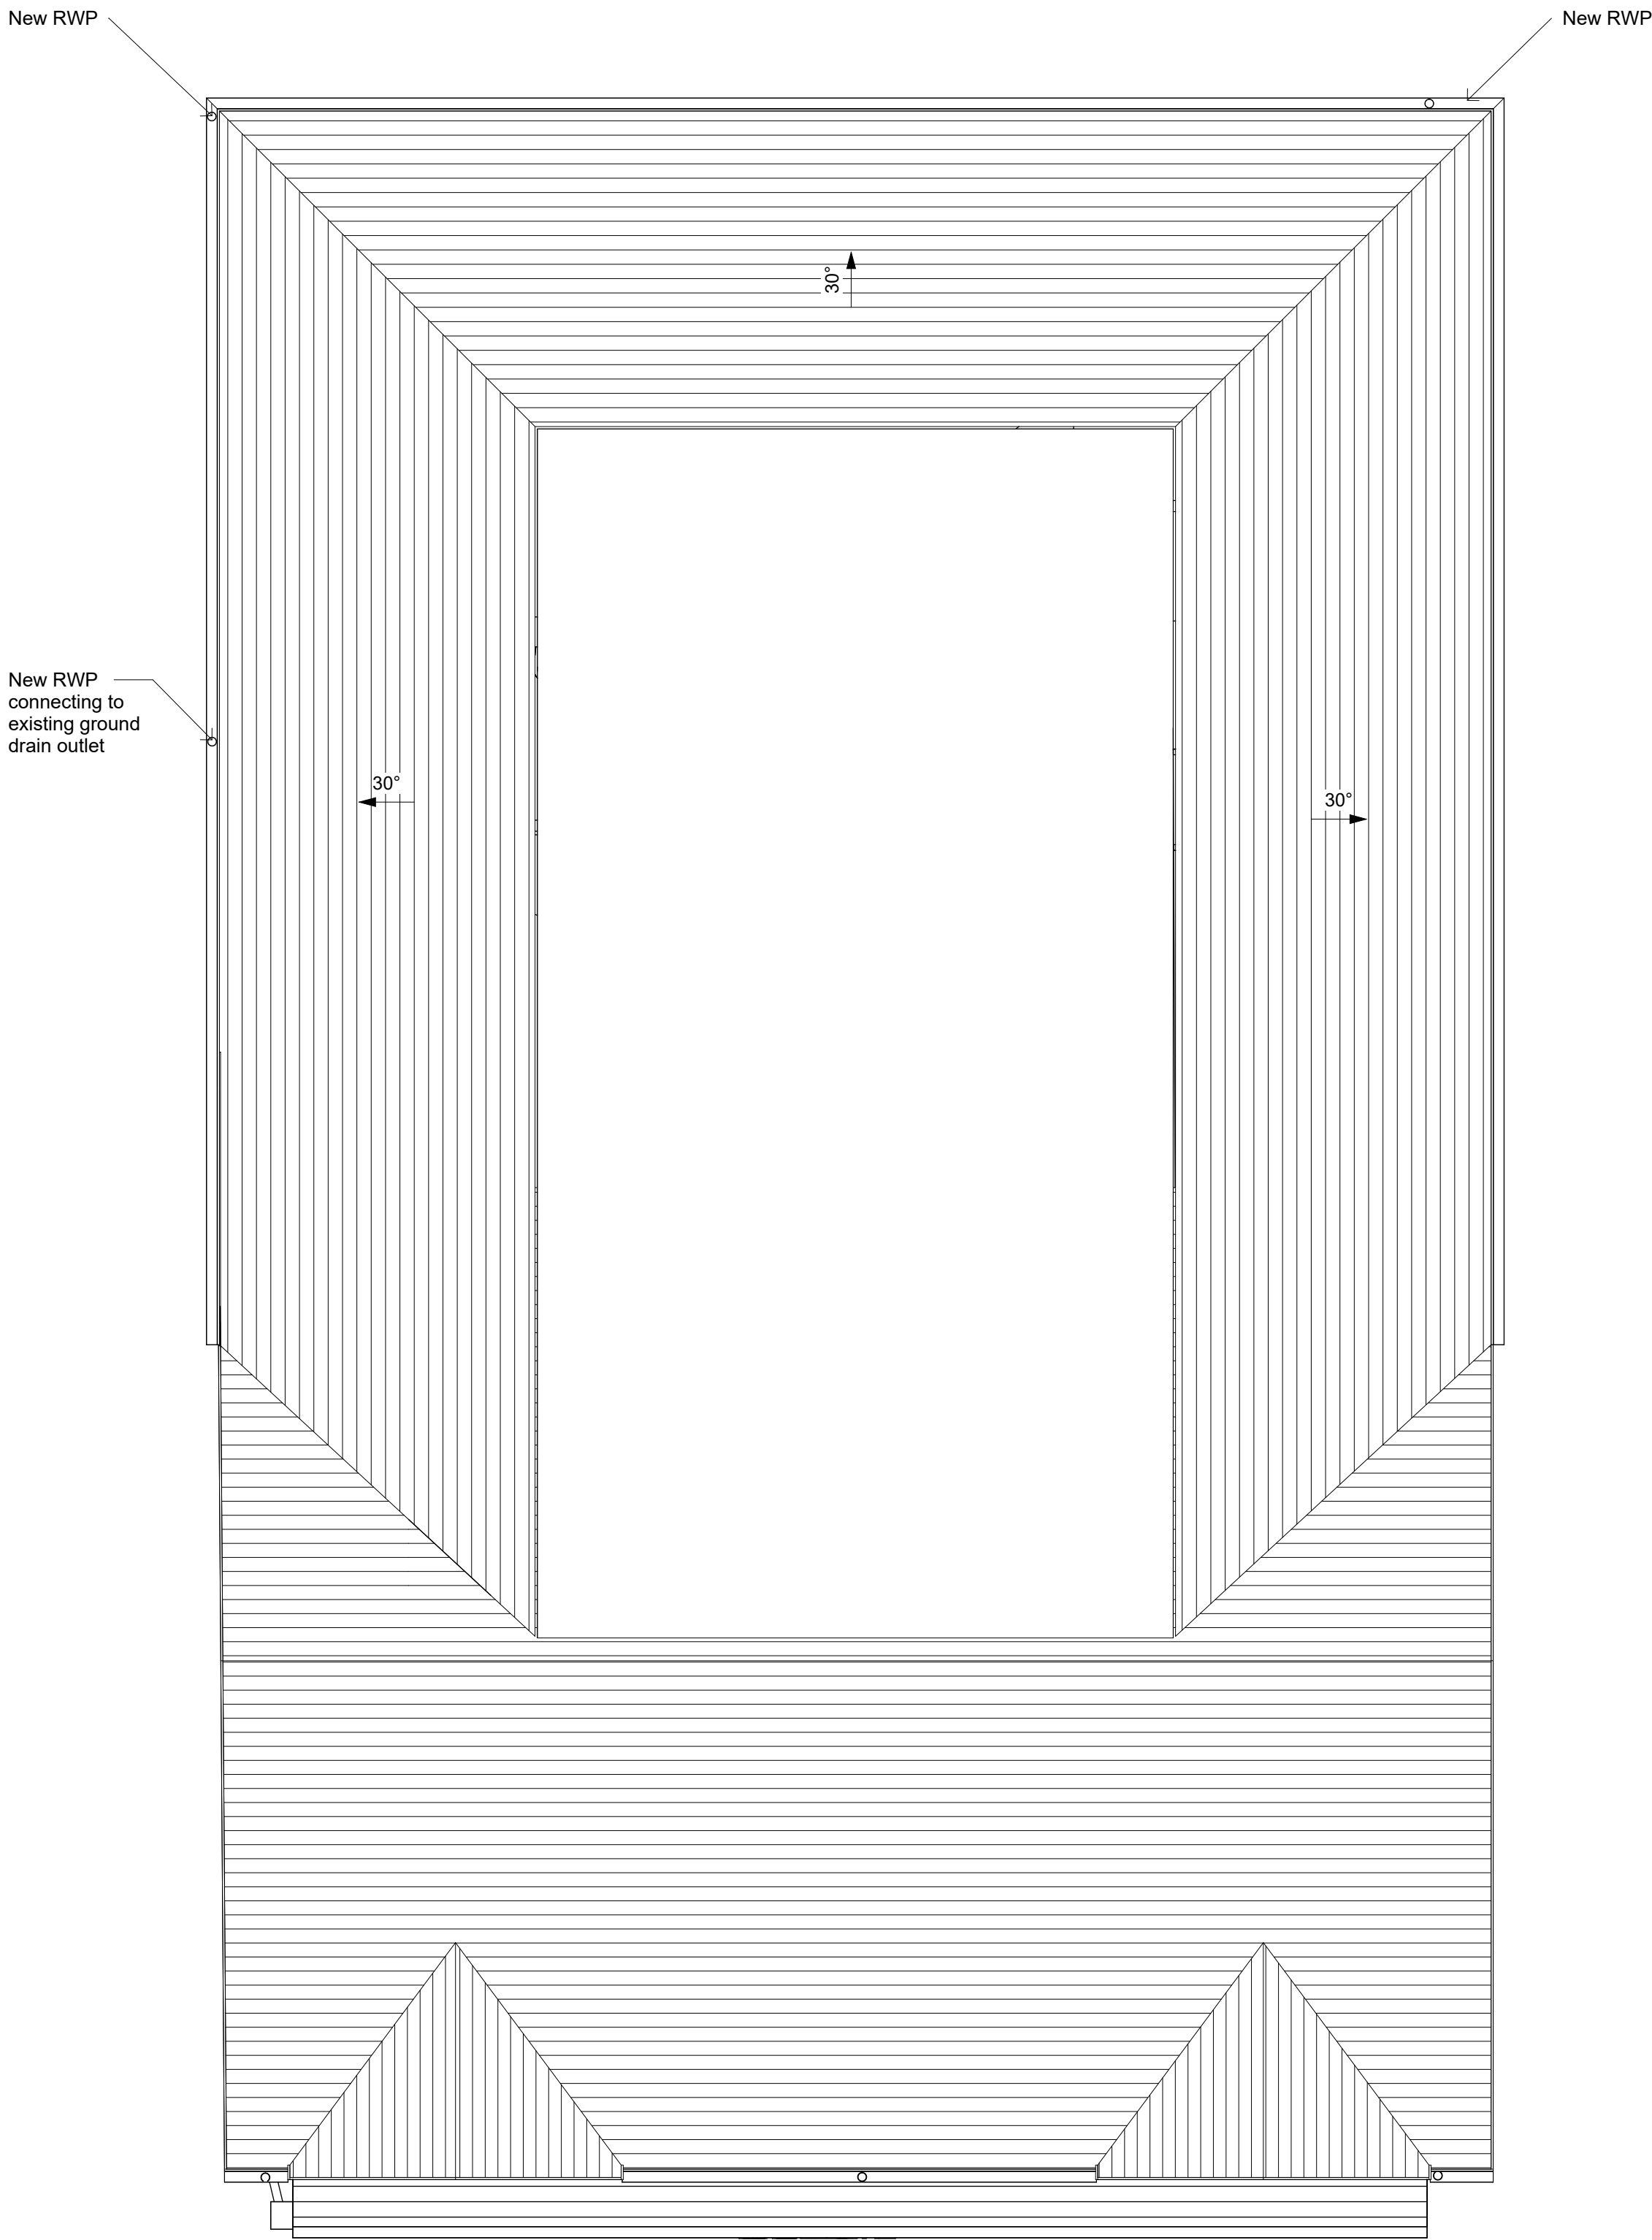

2 Level Roof - Proposed
1 : 50

