
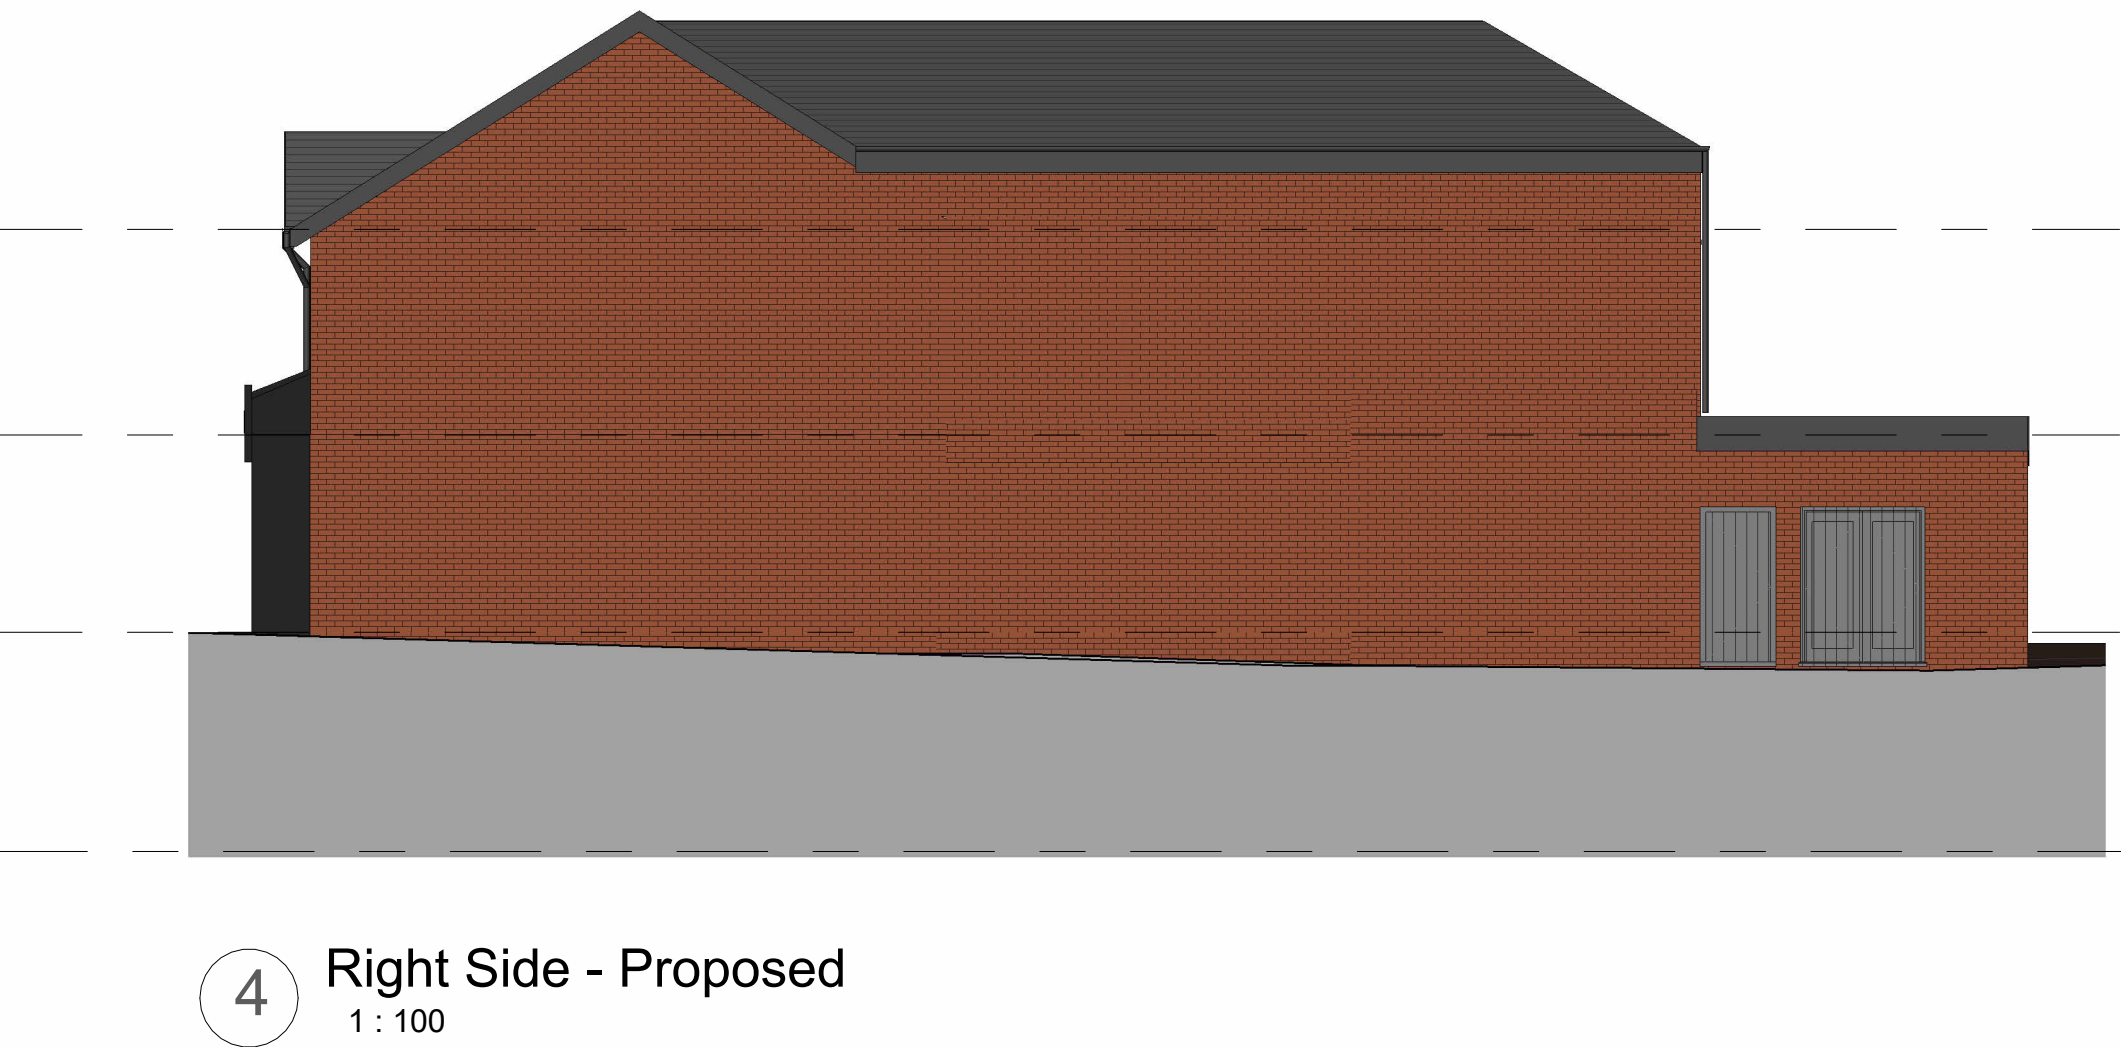
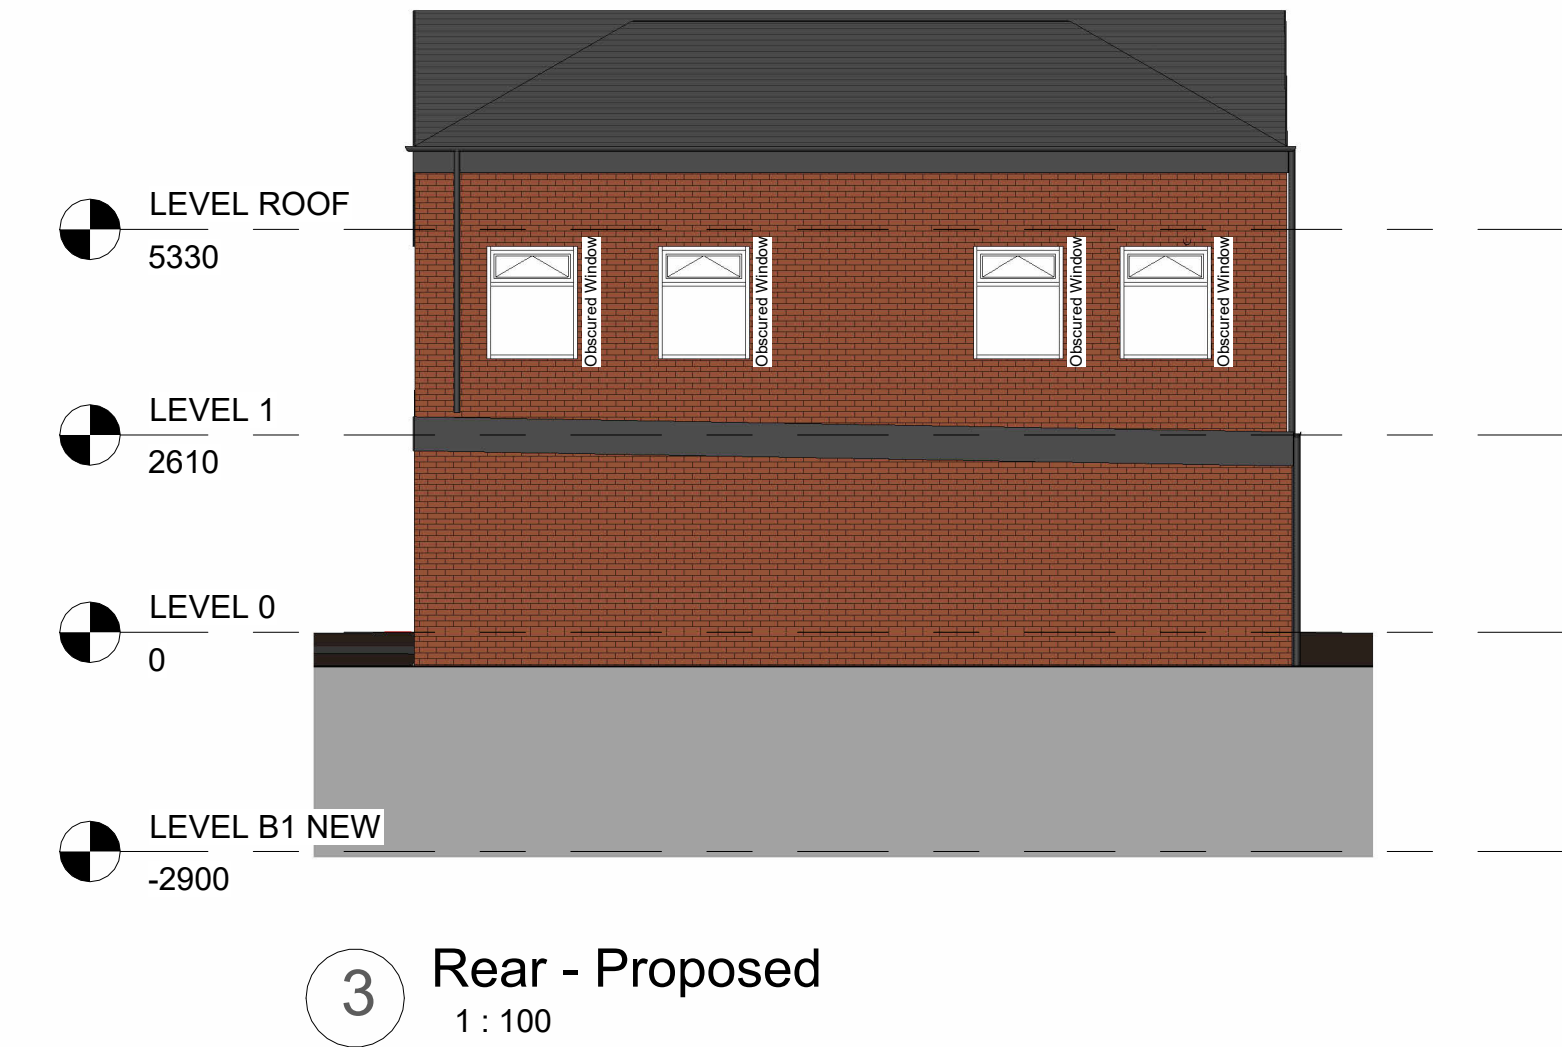


Planning Granted

Application Number: 72404

Proposal:
Single storey rear extension; extension of basement and change of fenestration to front elevation

Date of Registration: 21/10/2025

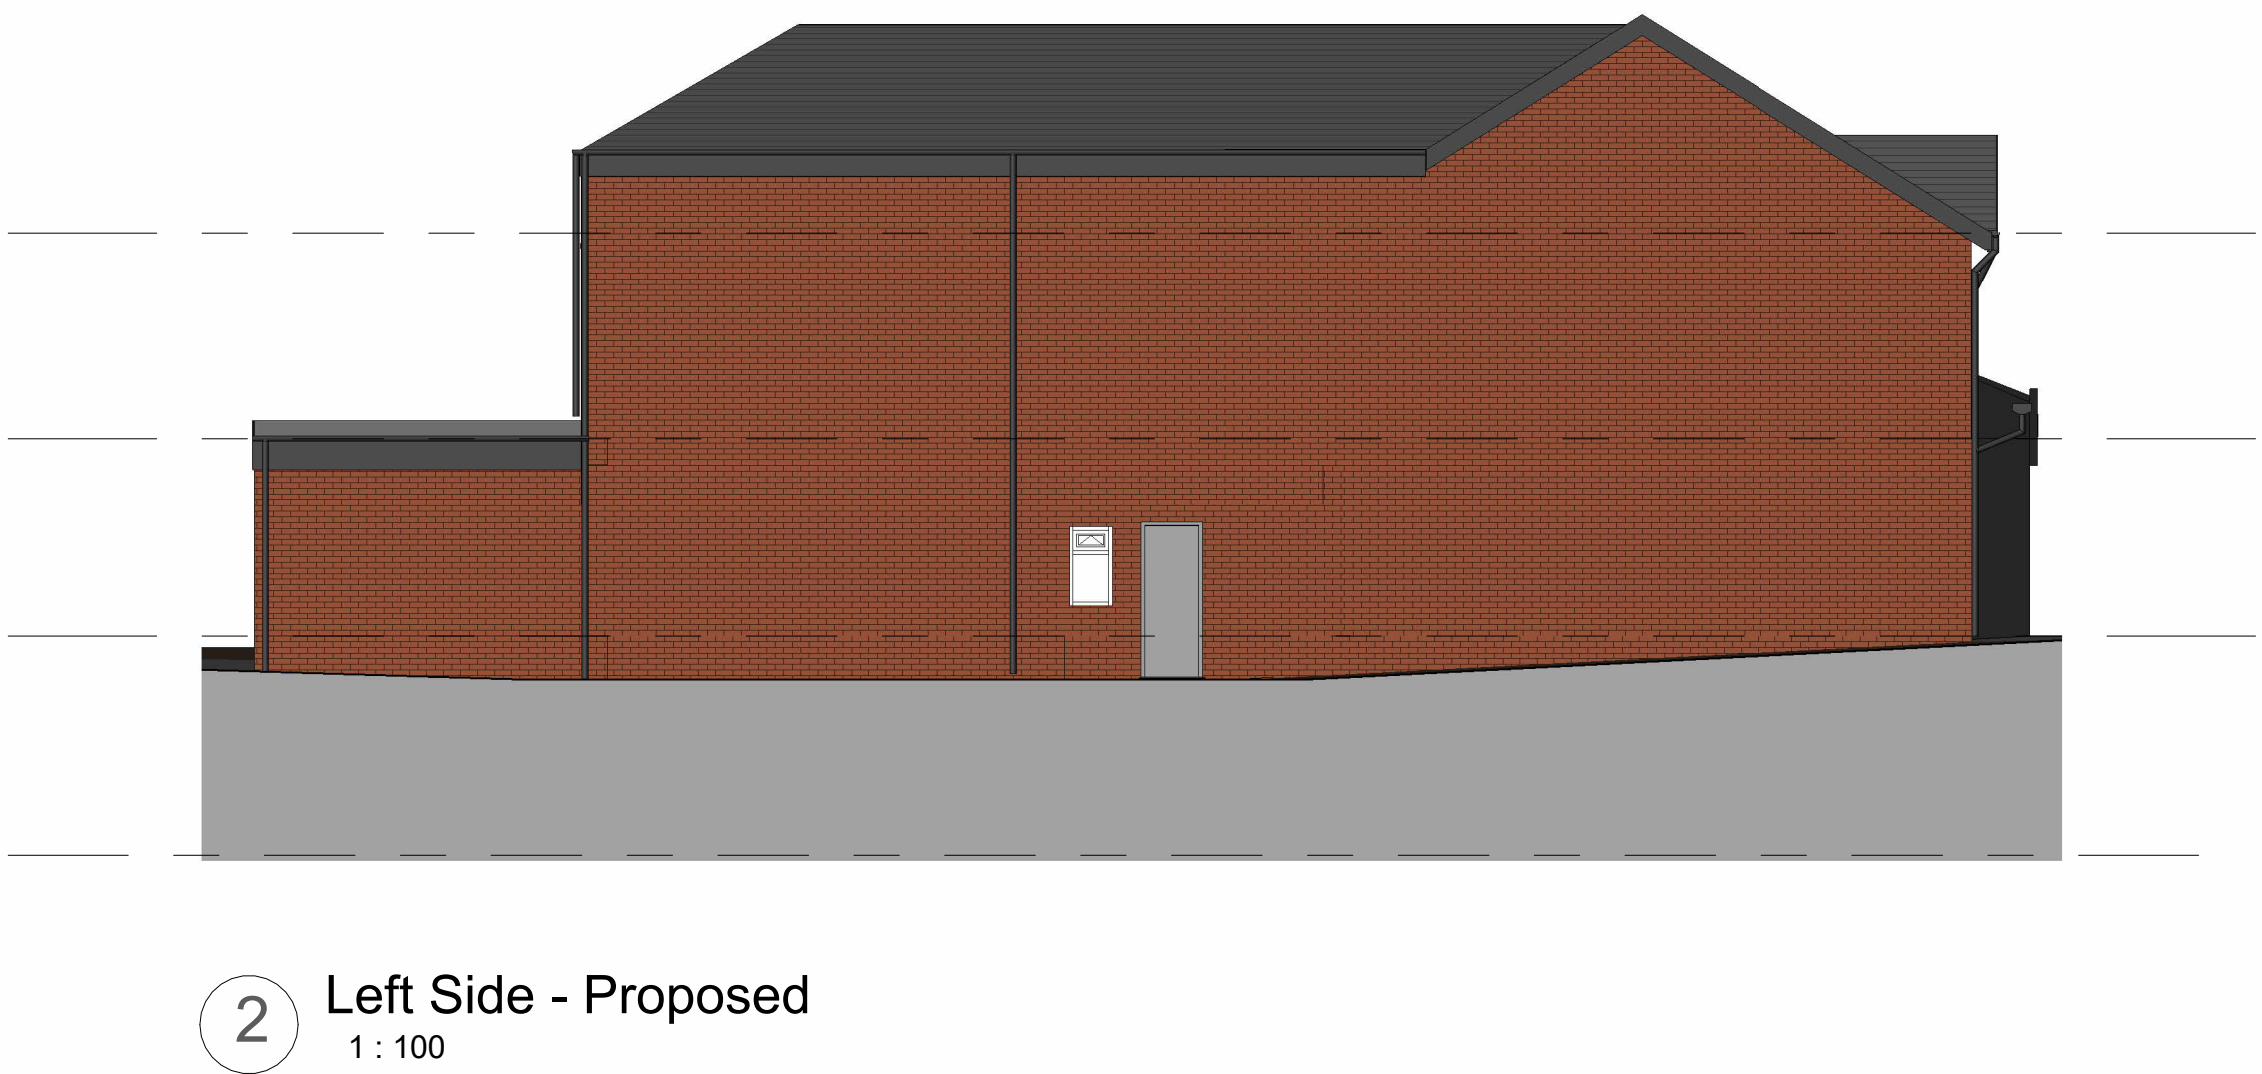

Note:

All surface water from the building is collected and directed away from the adopted highway

2	Planning Comments Addressed	17/08/2026	JQ
1	Rooftop drainage strategy identified	23/06/2026	JQ
No.	Description	Date	Initial

PROJECT		2-4 Kings Road	
TITLE		Proposed Elevations	
STATUS		DESIGN	
DRAWN BY	DATE	SCALE (@ A1)	
CB	17/03/2026	1 : 100	
PROJECT NUMBER		DRAWING NUMBER	REV
GSS24172.3		0P3	2
GOLD SKETCH			
S T U D I O S			
www.goldsketch.co.uk		info@goldsketch.co.uk	0161 792 9595
NOTES: © COPYRIGHT - ALL RIGHTS RESERVED. THIS DRAWING SHALL NOT BE REPRODUCED WITHOUT PRIOR WRITTEN CONSENT. DRAWING TO BE USED FOR THE STATUS INDICATED ONLY. ALL DIMENSIONS AND SETTING OUT SHALL BE CHECKED AND CONFIRMED ON SITE. ANY DISCREPANCIES TO BE REPORTED TO THE ARCHITECT IMMEDIATELY. LEGISLATION RELEVANT CODES OF PRACTICE AND BRITISH STANDARDS. ALL DIMENSIONS ON THIS DRAWING ARE IN MILLIMETRES UNLESS OTHERWISE STATED.			

