


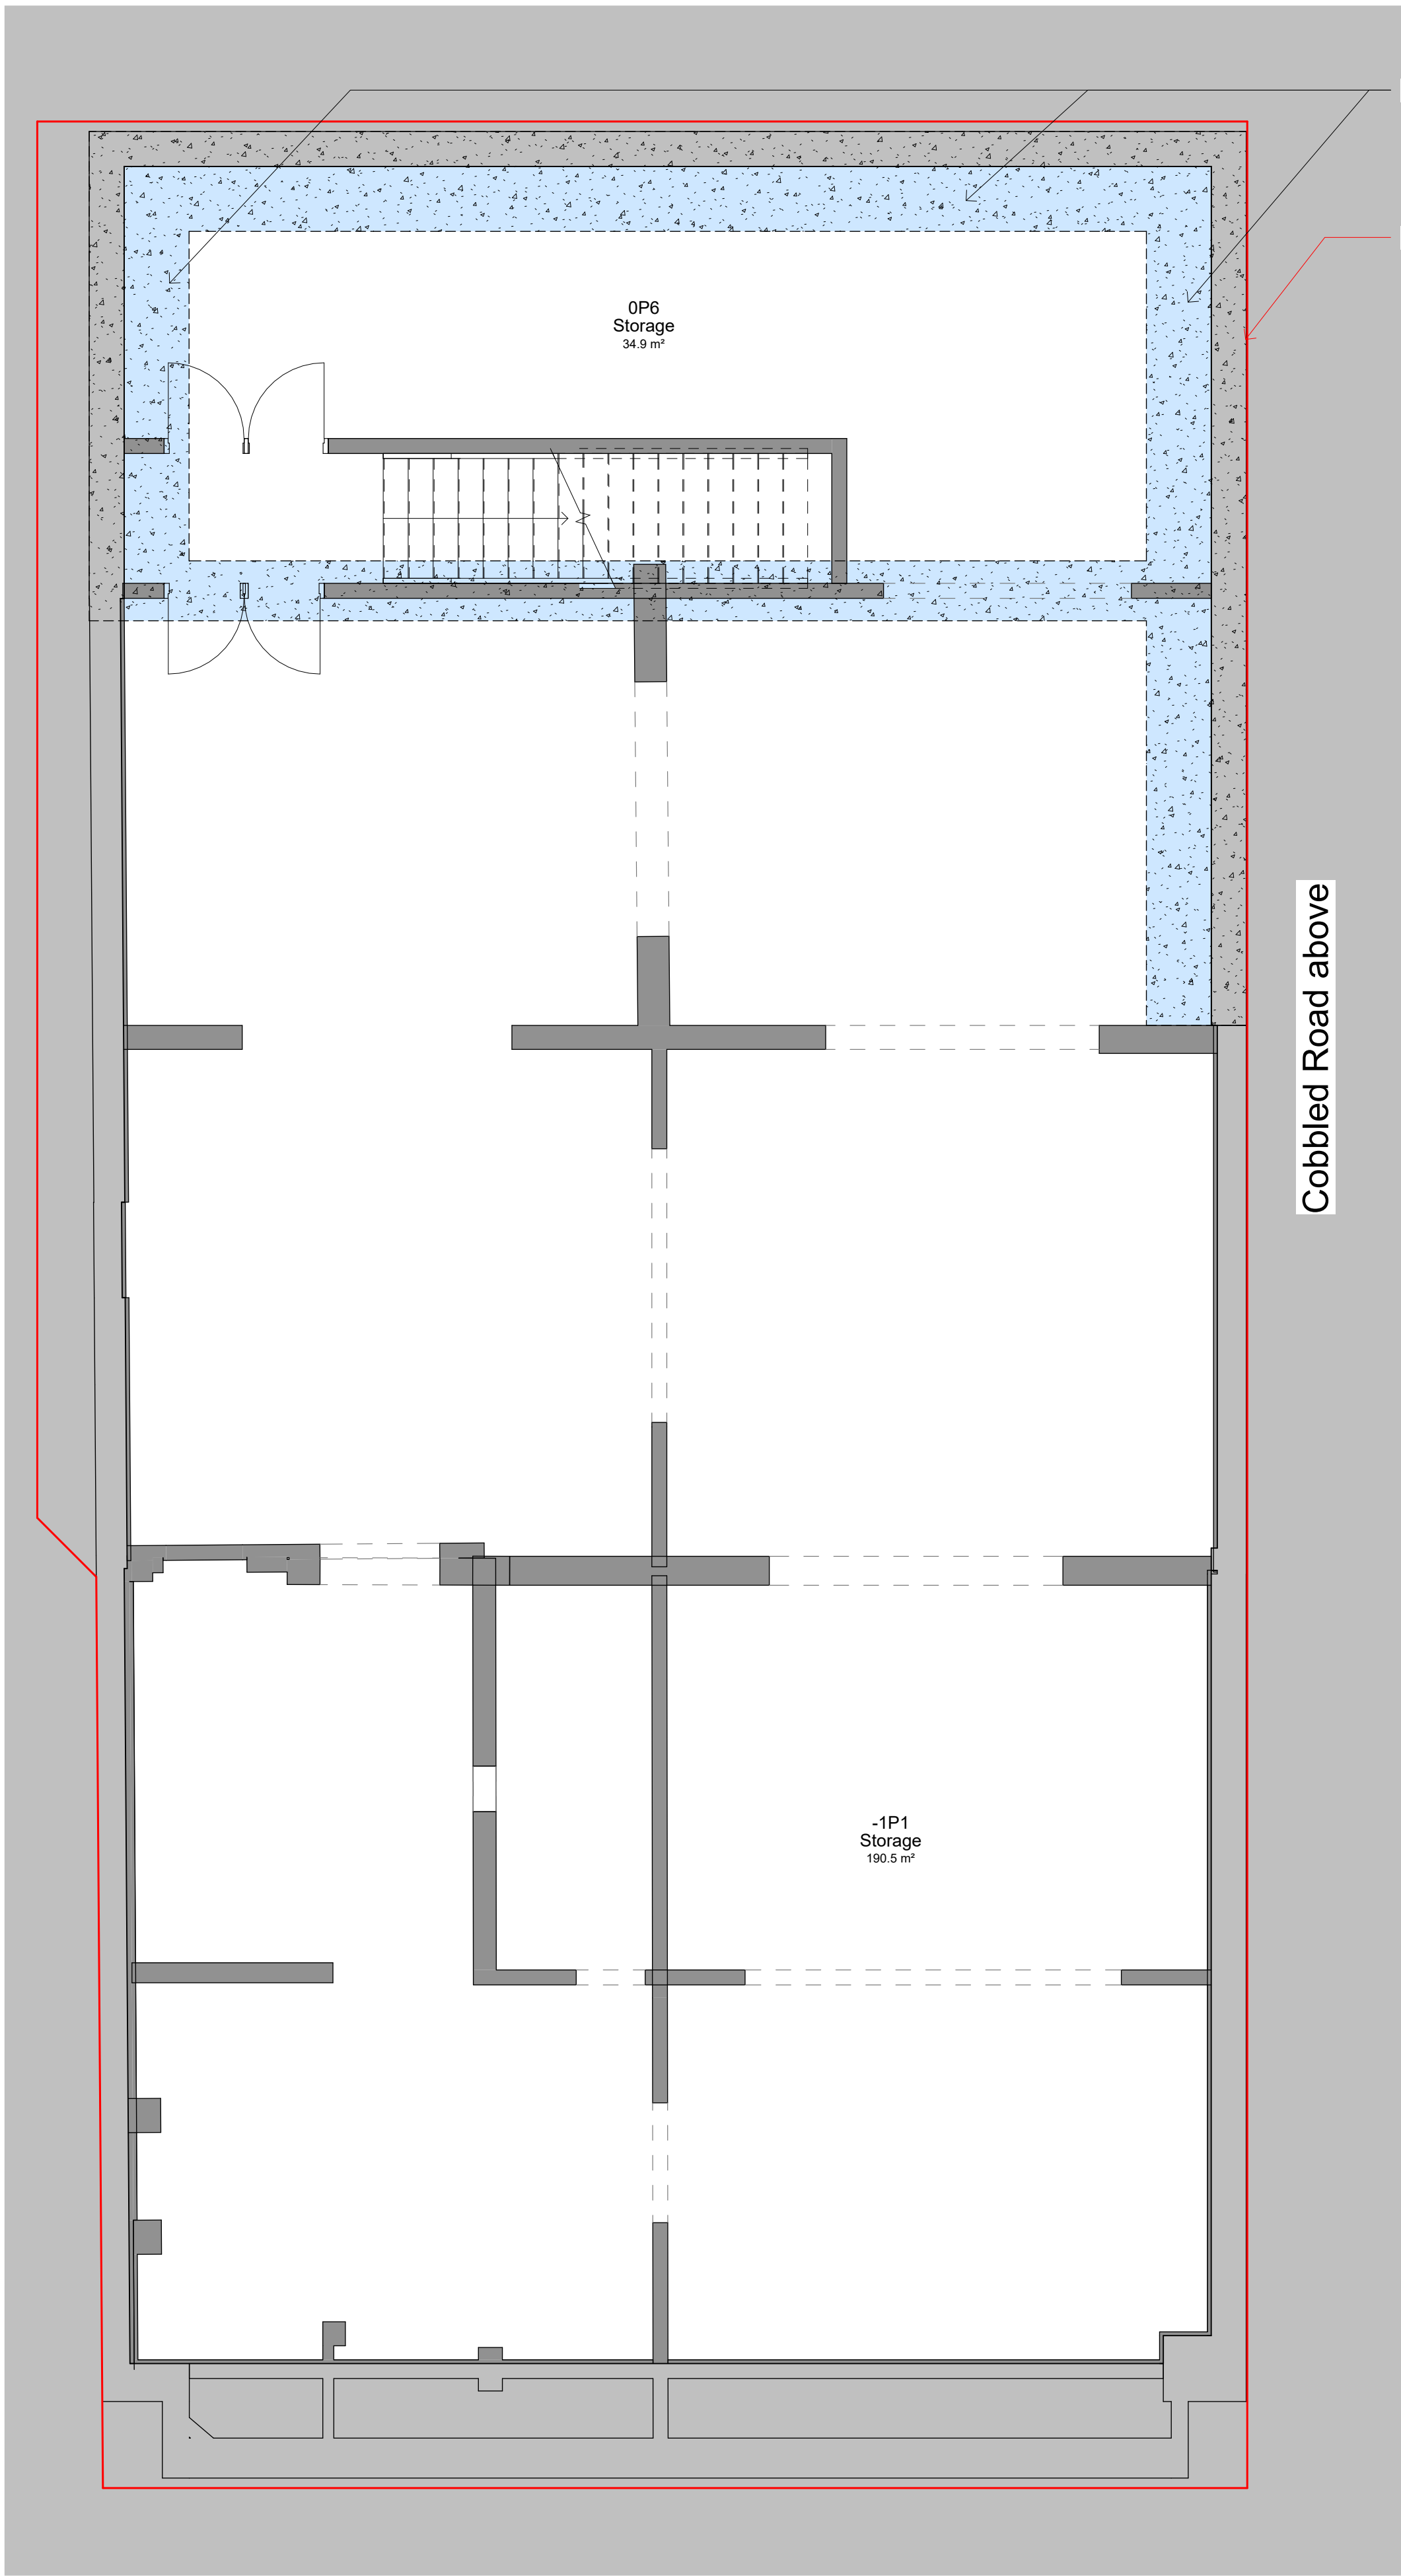

1 LEVEL B1 NEW - Foundation Plan (New Extension)
1 : 50

Eccentric foundation

Site boundary

Cobbled Road above

LEVEL ROOF
5330

LEVEL 1 - NEW
3200

LEVEL 0
0
LEVEL 0 - REAR RIGHT
-450

LEVEL B1 NEW
-2900


Site boundary

Site boundary

Eccentric foundation


Eccentric foundation

A Section A
1 : 50

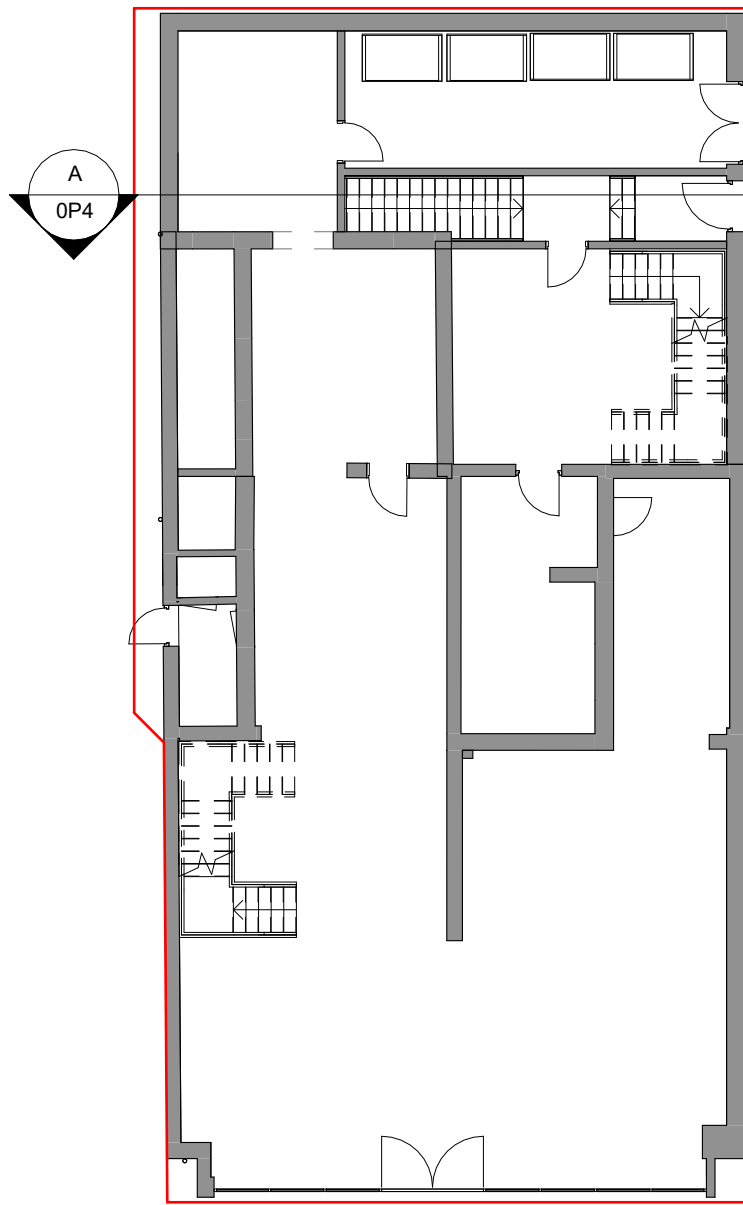

2 KEY PLAN - Level 0
1 : 150

Cobbled Road

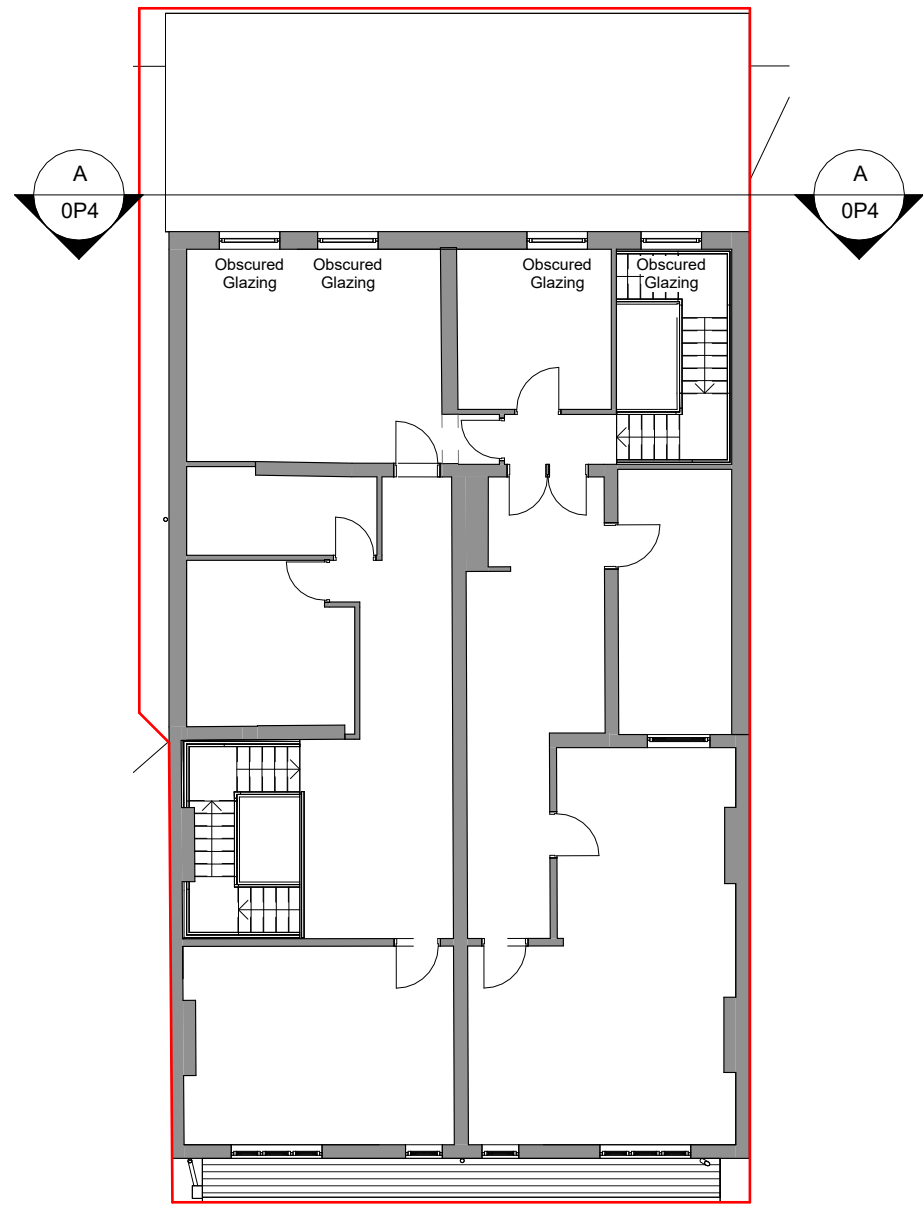

3 KEY PLAN - Level 1
1 : 150



Planning Granted

Application Number: 72404

Proposal:

Single storey rear extension; extension of basement and change of fenestration to front elevation

Date of Registration: 21/10/2025

KEY

Site Boundary

Proposed Foundation for extension

3	Planning Comments Addressed	17/08/2026	JQ
2	Cobbled Road identified	31/07/2026	JQ
1	Key added for planning	28/07/2026	JQ
No.	Description	Date	Initial

PROJECT			2-4 Kings Road					
TITLE			New Extension Foundation Plan and Section					
STATUS			DESIGN					
DRAWN BY		DATE				SCALE (@ A1)		
JQ		21/07/2026				As indicated		
PROJECT NUMBER		DRAWING NUMBER				REV		
GSS24172.3		0P4				3		
GOLD SKETCH								
S T U D I O S								
www.goldsketch.co.uk		info@goldsketch.co.uk				0161 792 9595		
NOTES © COPYRIGHT - ALL RIGHTS RESERVED. THIS DRAWING AND ANY CONTENTS THEREOF ARE THE PROPERTY OF GOLD SKETCH AND SHOULD NOT BE REPRODUCED OR TRANSMITTED IN ANY FORM OR BY ANY MEANS, ELECTRONIC OR MECHANICAL, INCLUDING PHOTOCOPYING, RECORDING, OR BY ANY INFORMATION STORAGE AND RETRIEVAL SYSTEM, WITHOUT THE WRITTEN PERMISSION OF GOLD SKETCH. ANY UNAUTHORIZED USE OF THIS DRAWING IS PROHIBITED. ALL DIMENSIONS ARE IN MILLIMETRES UNLESS OTHERWISE STATED.								