



Copyright of this drawing is vested in BM Architectural and it must not be copied or reproduced without written consent. Figured dimensions only are to be taken from this drawing. DO NOT SCALE OFF THIS DRAWING..... IF IN DOUBT, ASK.
All contractors must visit the site and be responsible for taking and checking all dimensions relative to their work. BM Architectural are not aware of any conflict between drawings and the conditions.
Electronic data drawings issued as 'read only' and should not be interpreted for measurements.
All dimensions and levels should be 'read only' from those values stated in text on the drawings.

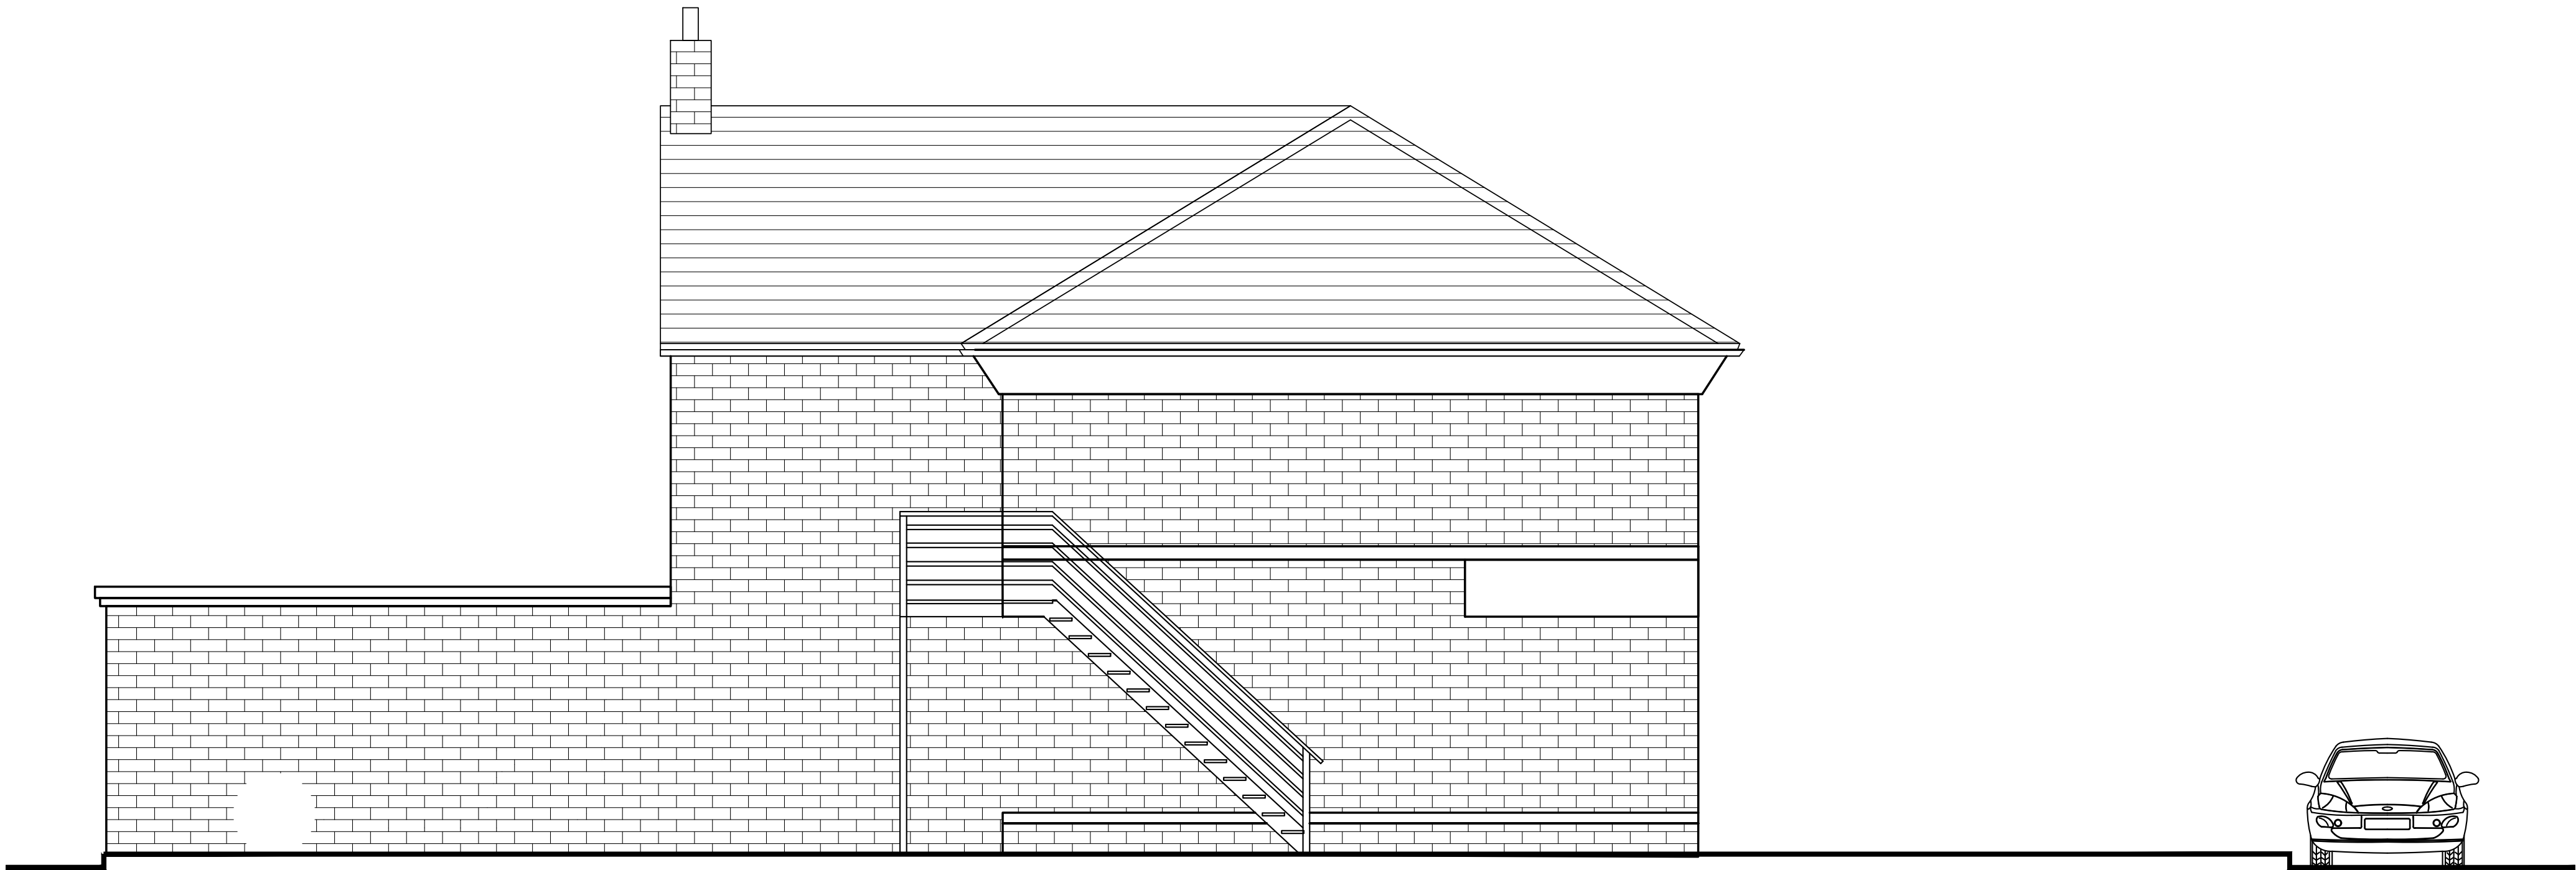

SIDE ELEVATION

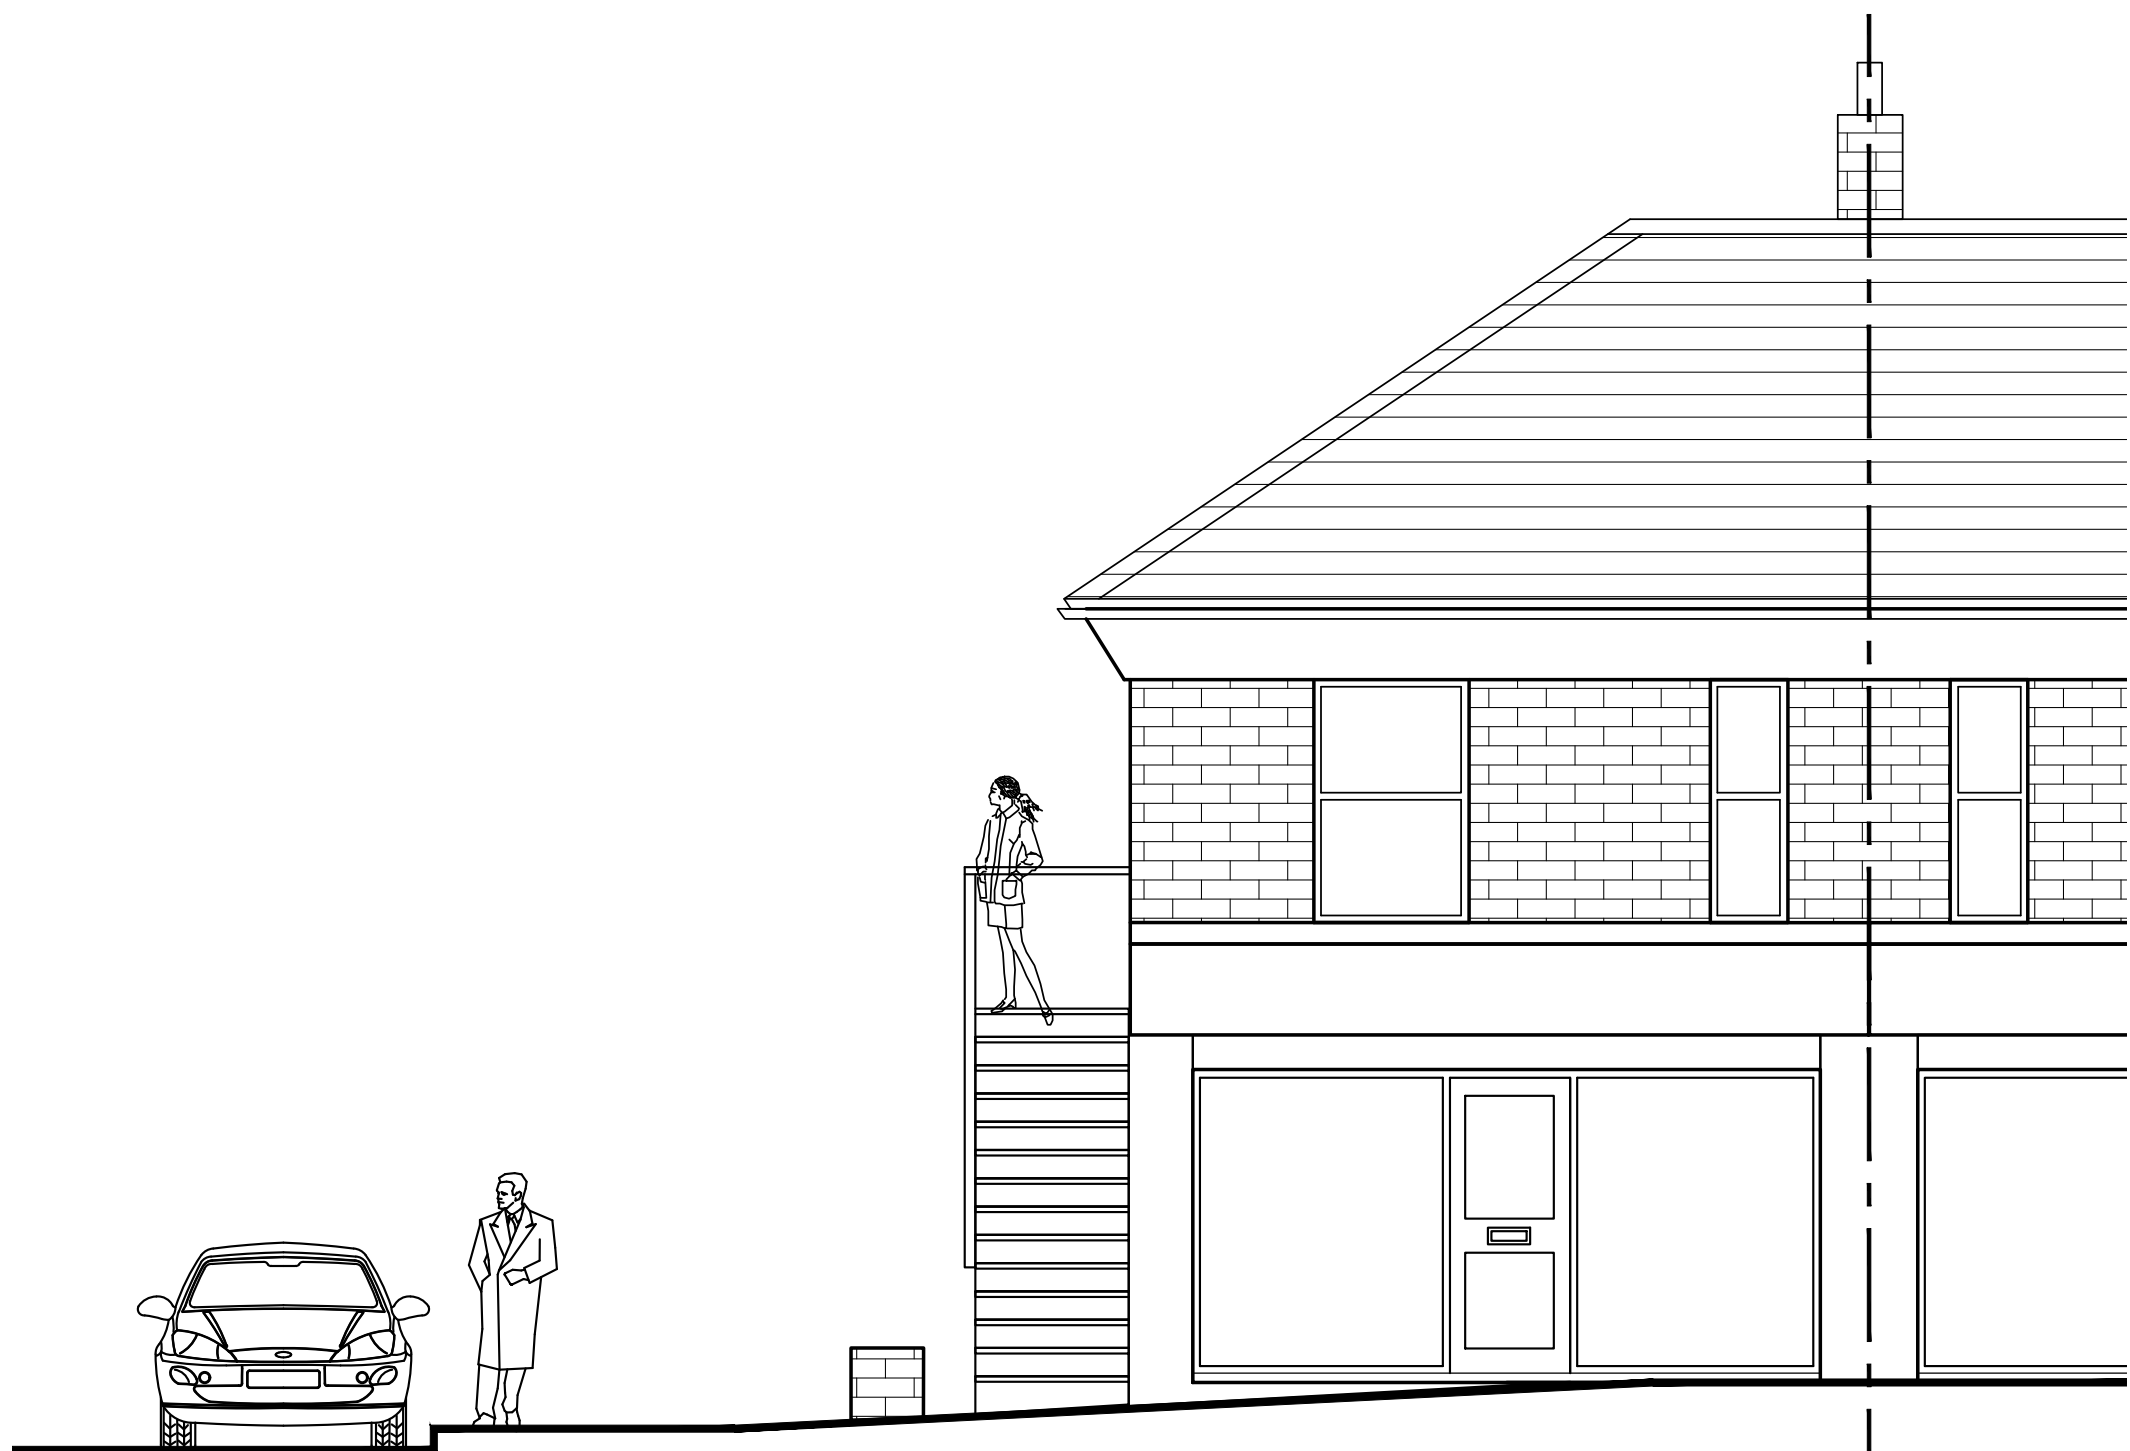

FRONT ELEVATION



REAR ELEVATION

[REV.]

[DATE:]

[DETAILS:]

BM ARCHITECTURAL DESIGNS,
APARTMENT 8,
224 GREAT CLOWES STREET,
MANCHESTER M7 2ZS
TEL: 07415 493002
email- benjamin.maguire10@gmail.com

Project: 76 BURY OLD ROAD,
PRESTWICH, BURY,
GREATER MANCHESTER, M45 6TP

Title: EXISTING ELEVATIONS

Client: CASSEL AND FLETCHER
PROPERTY MANAGEMENT LTD

Scale: 1:50@A1 Date: 05/ 2023 Drawn: BM

Status: PLANNING

Drawing no: BM/0523/BURY/PL2 Rev:

Architectural Design/ Planning/ Construction/ Building Regs