




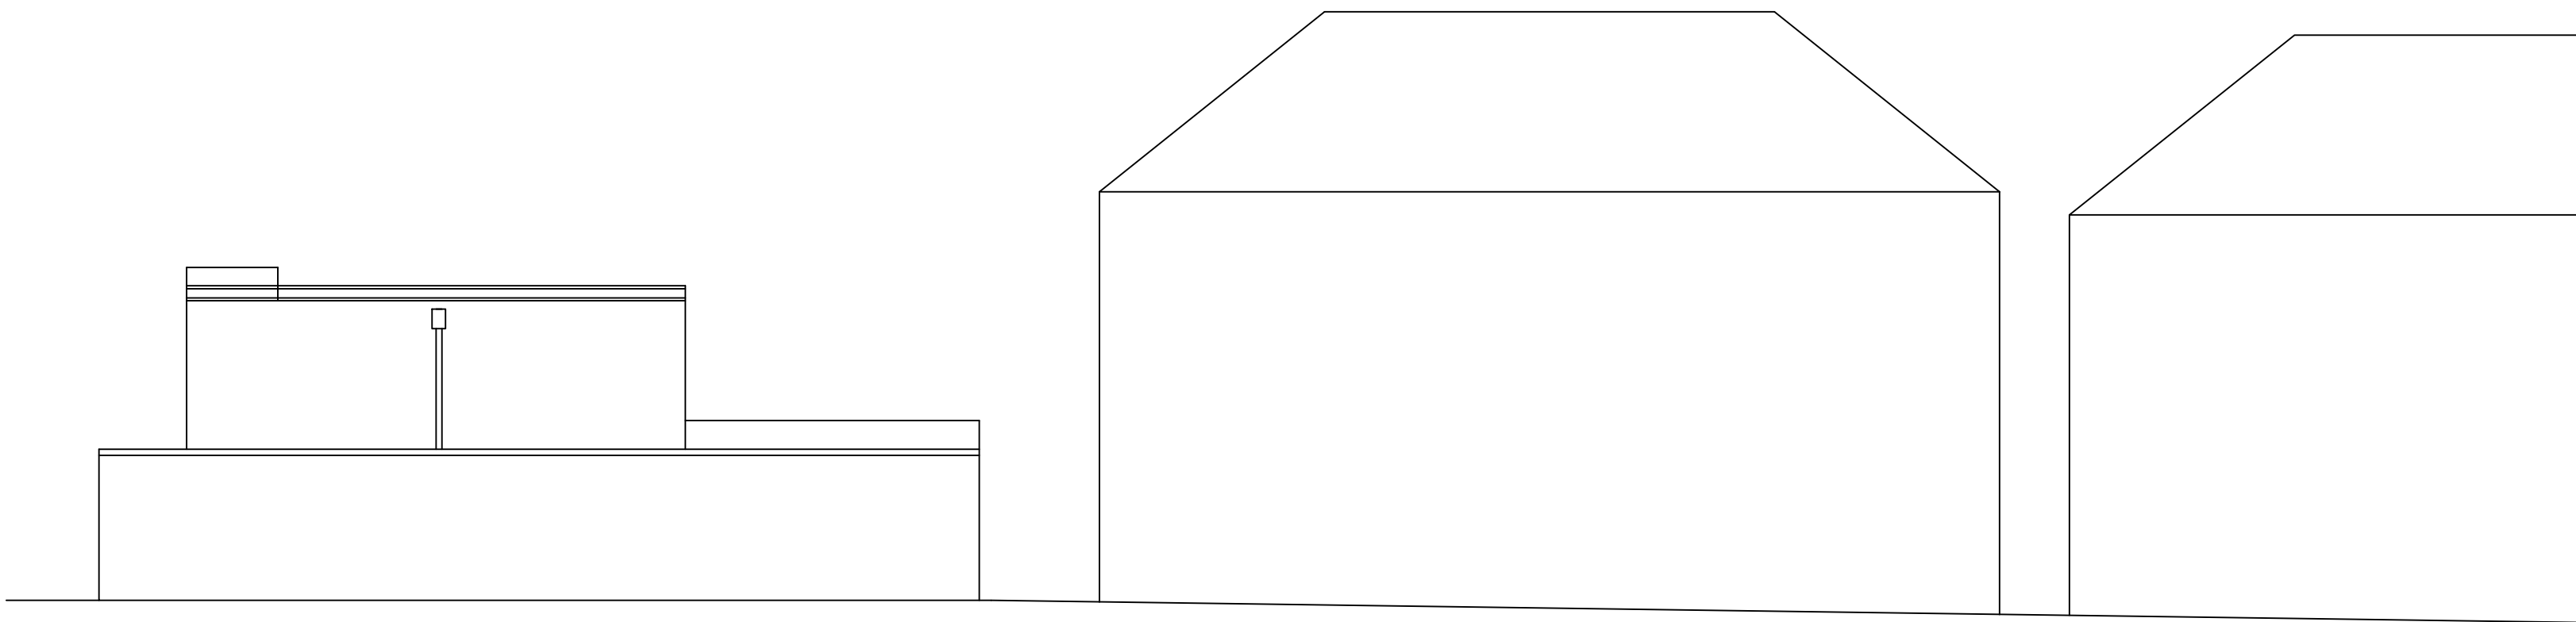


facing King street elevation

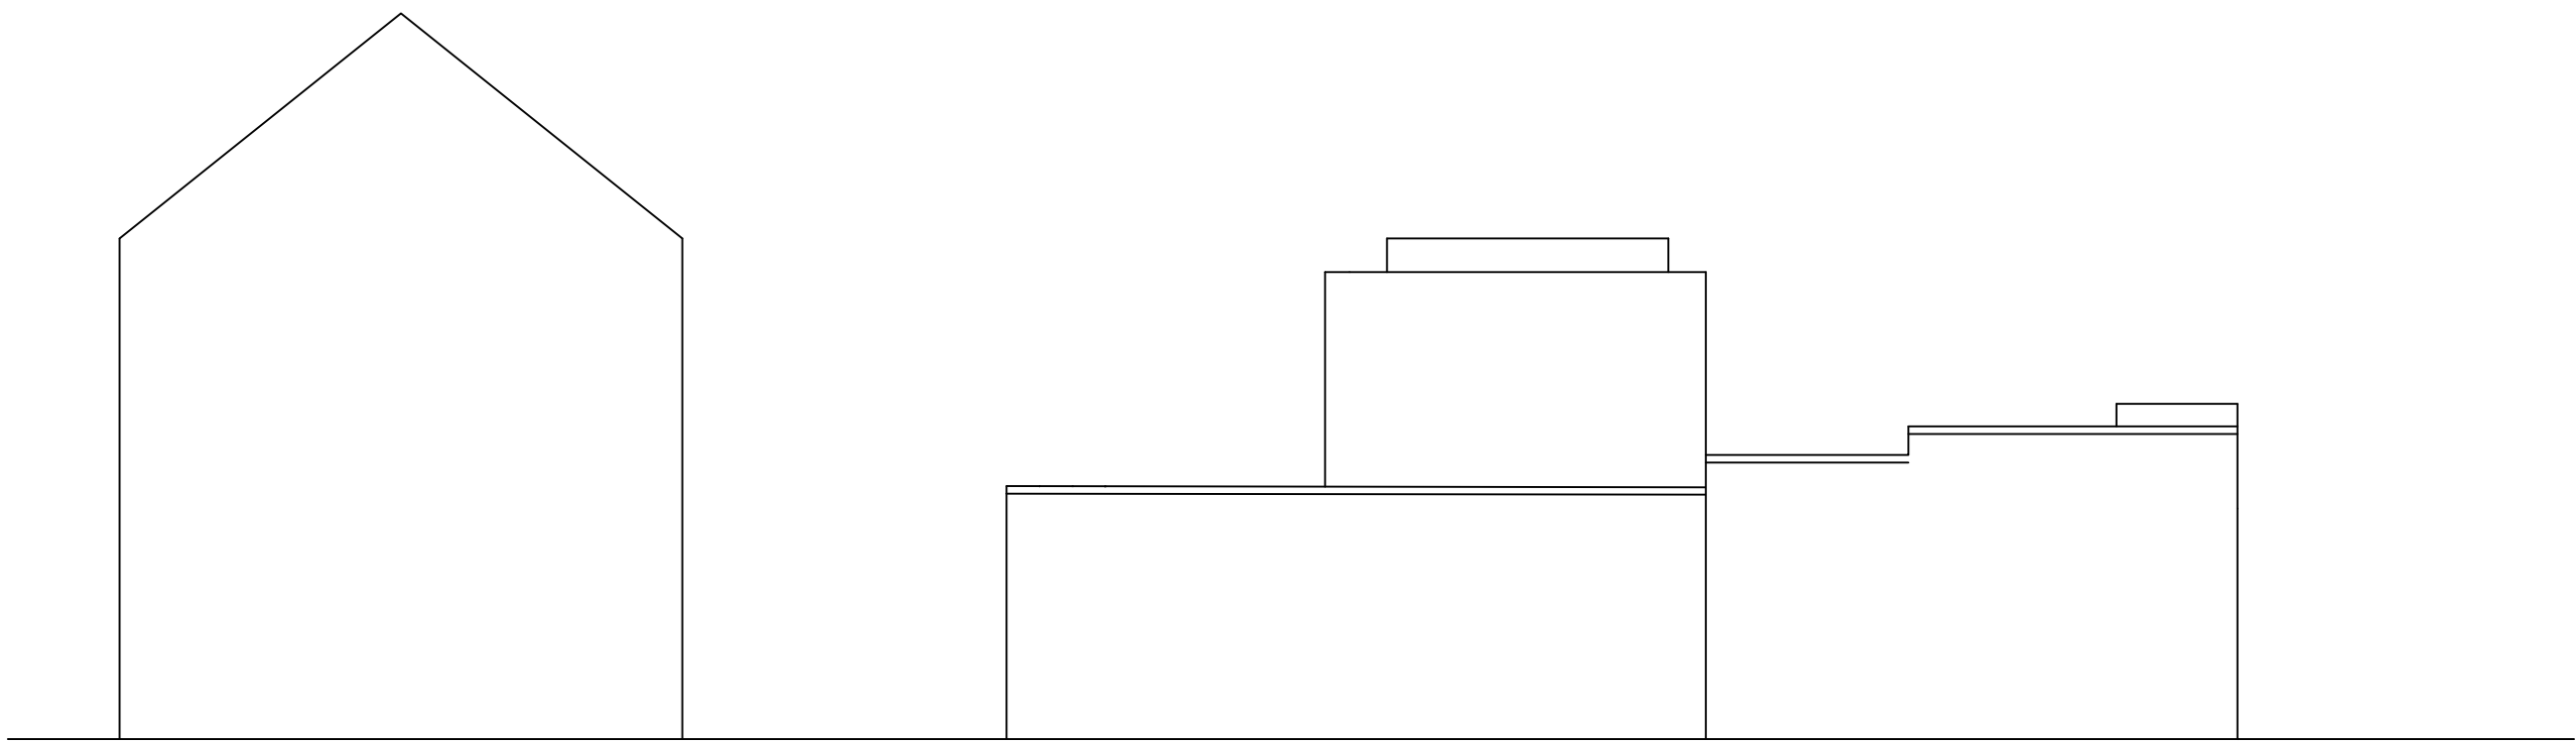

facing Stonehewer elevation

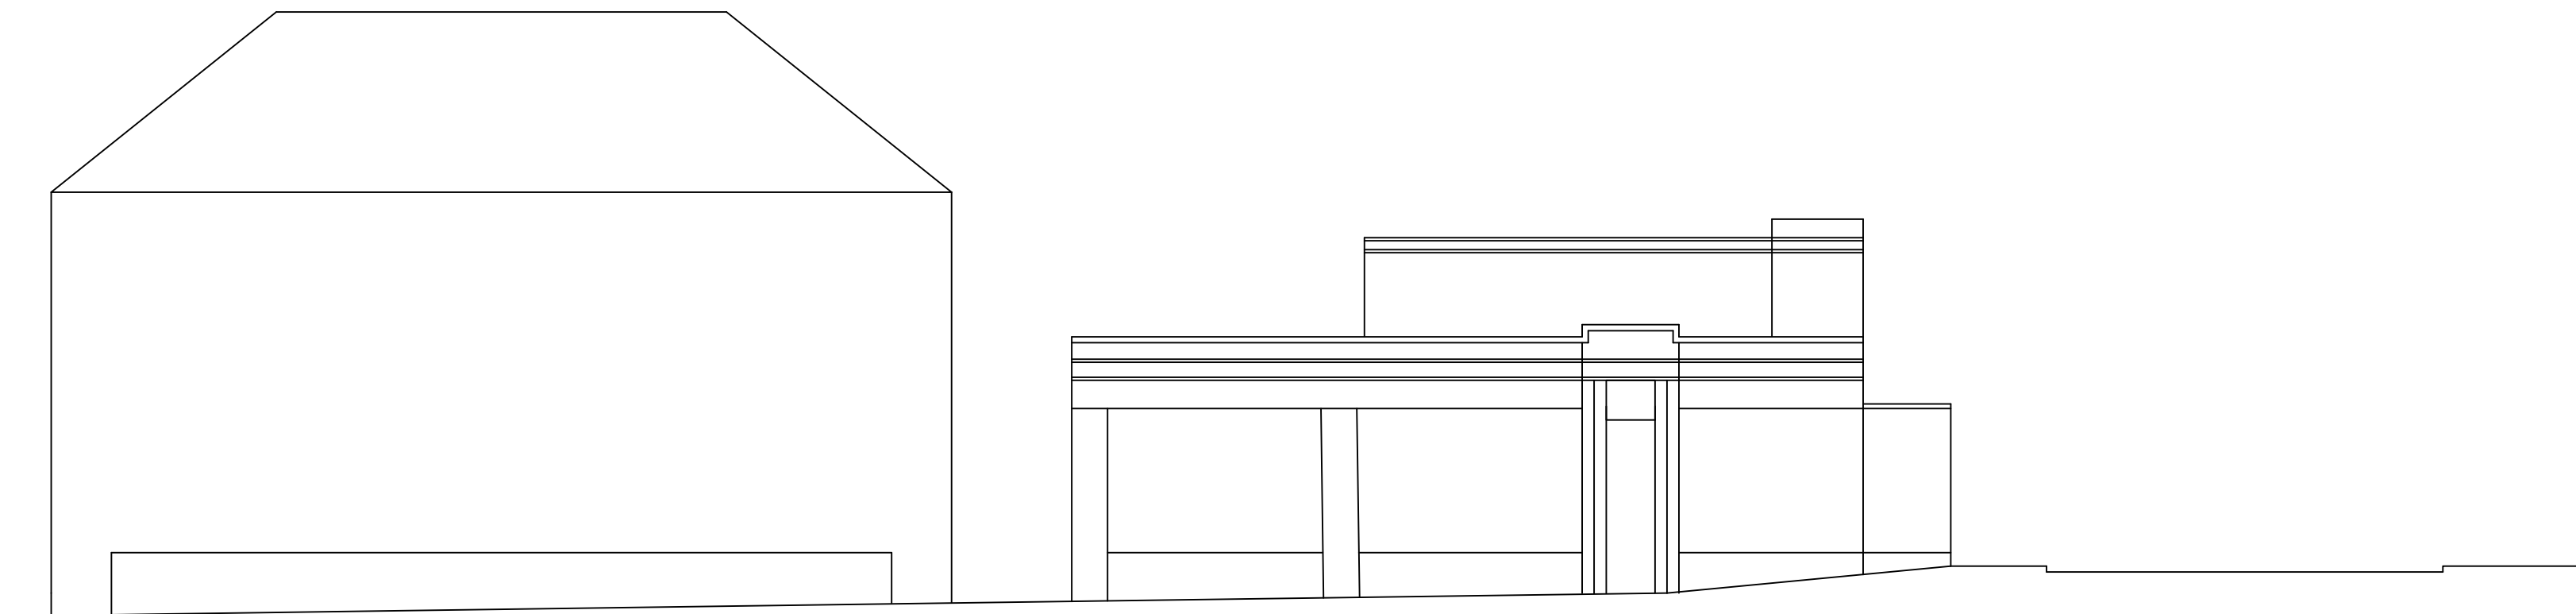


Stand Lane elevation

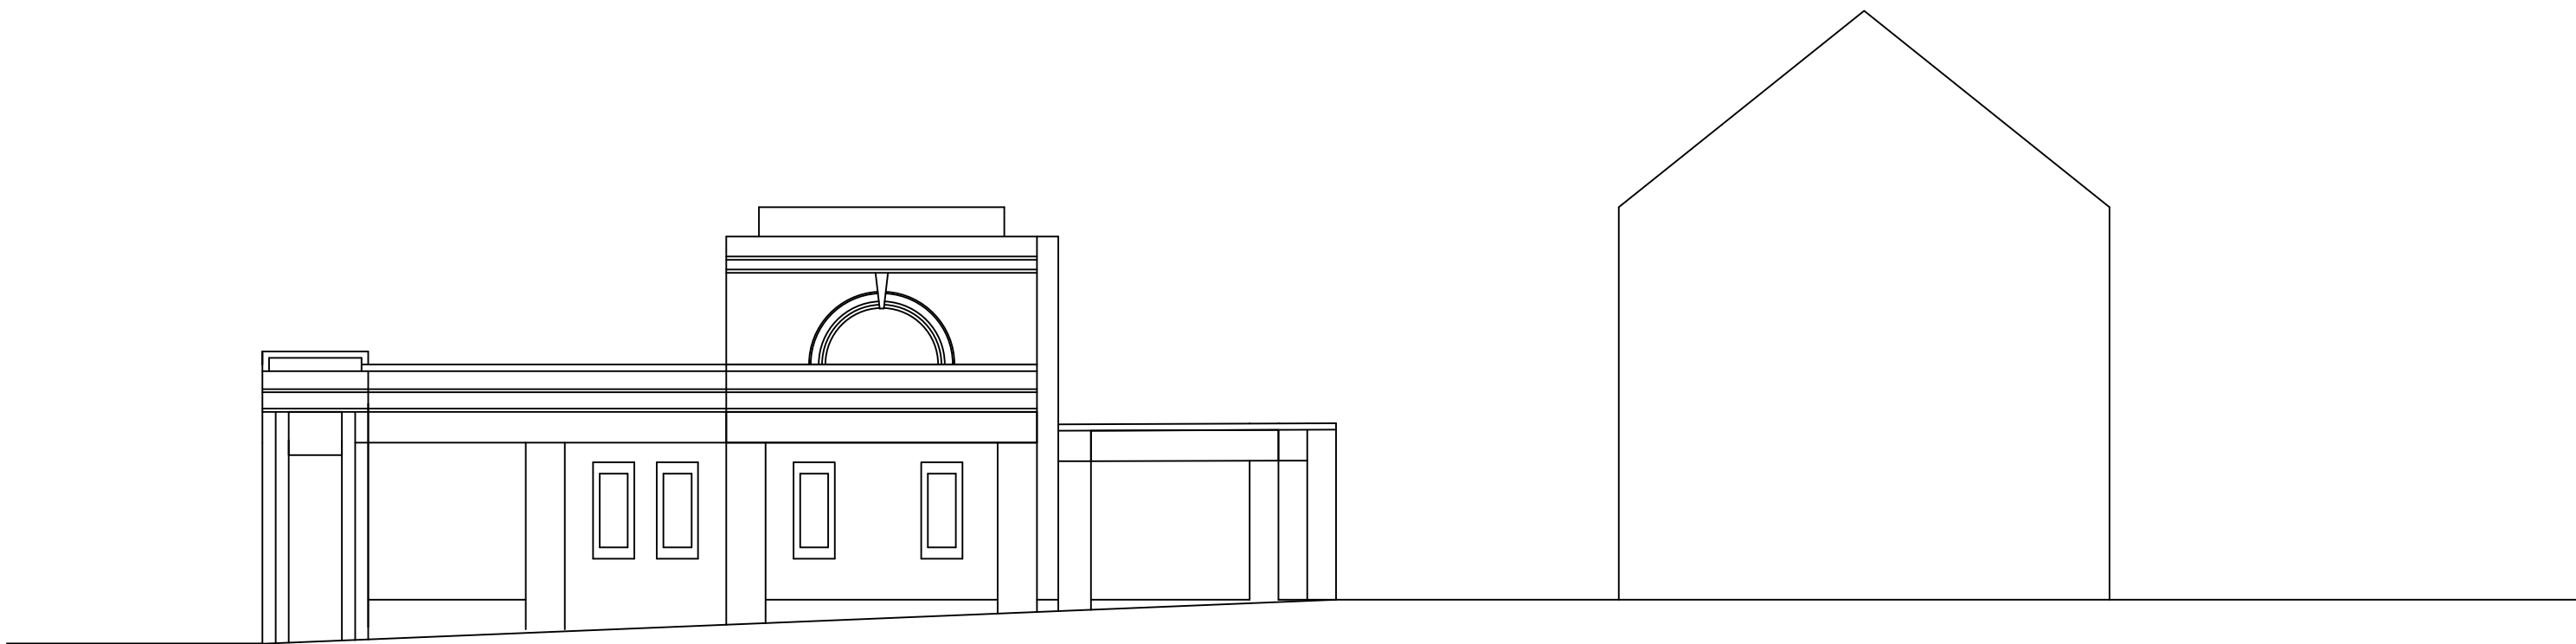


Queen Street elevation

Existing elevations @1:100

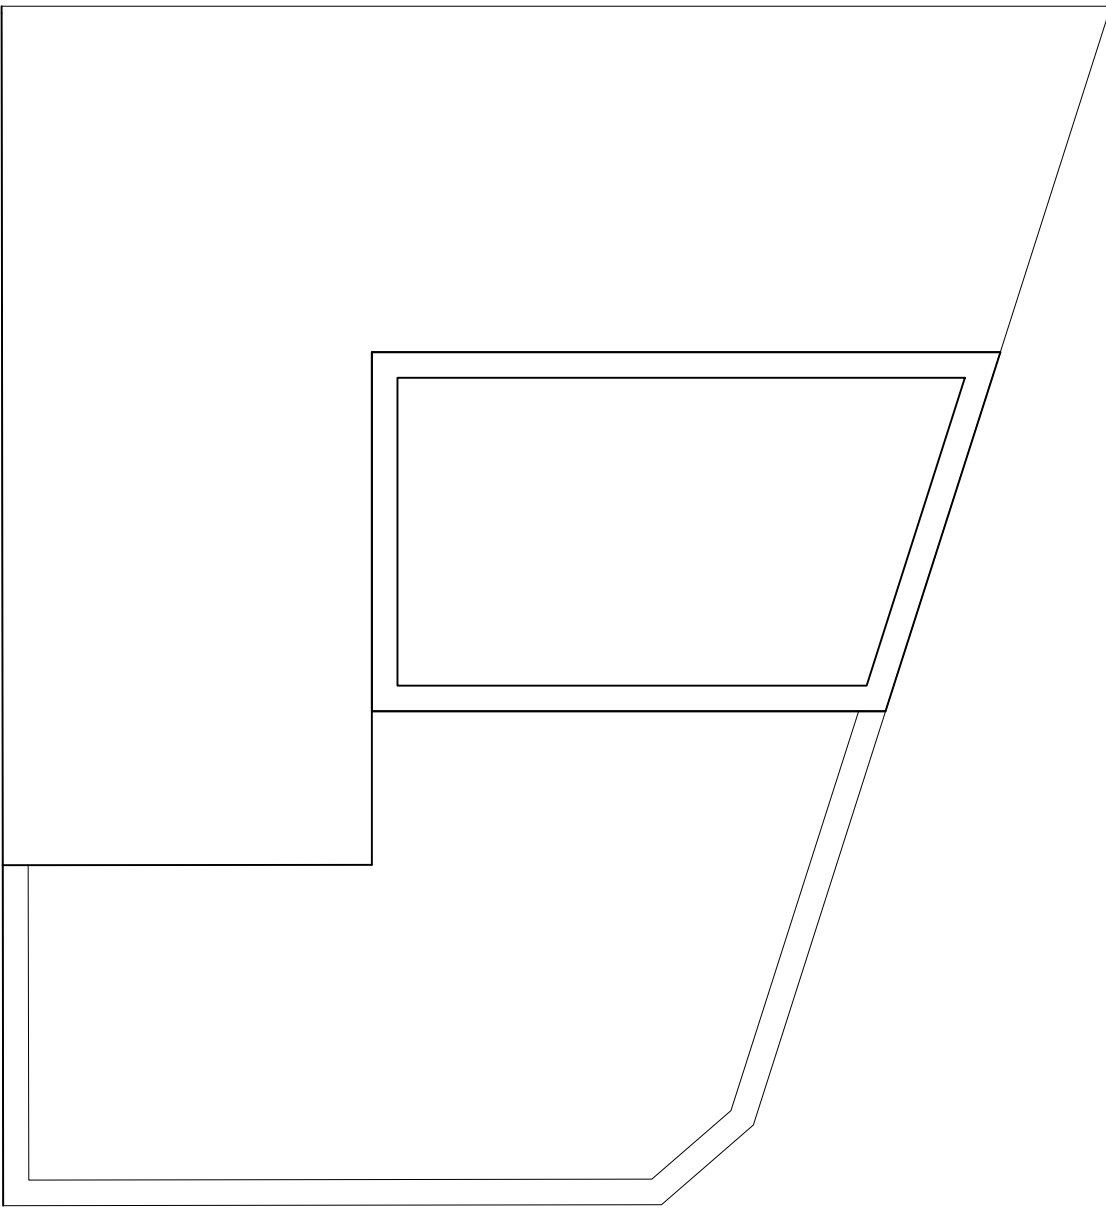

Existing plan @1:100

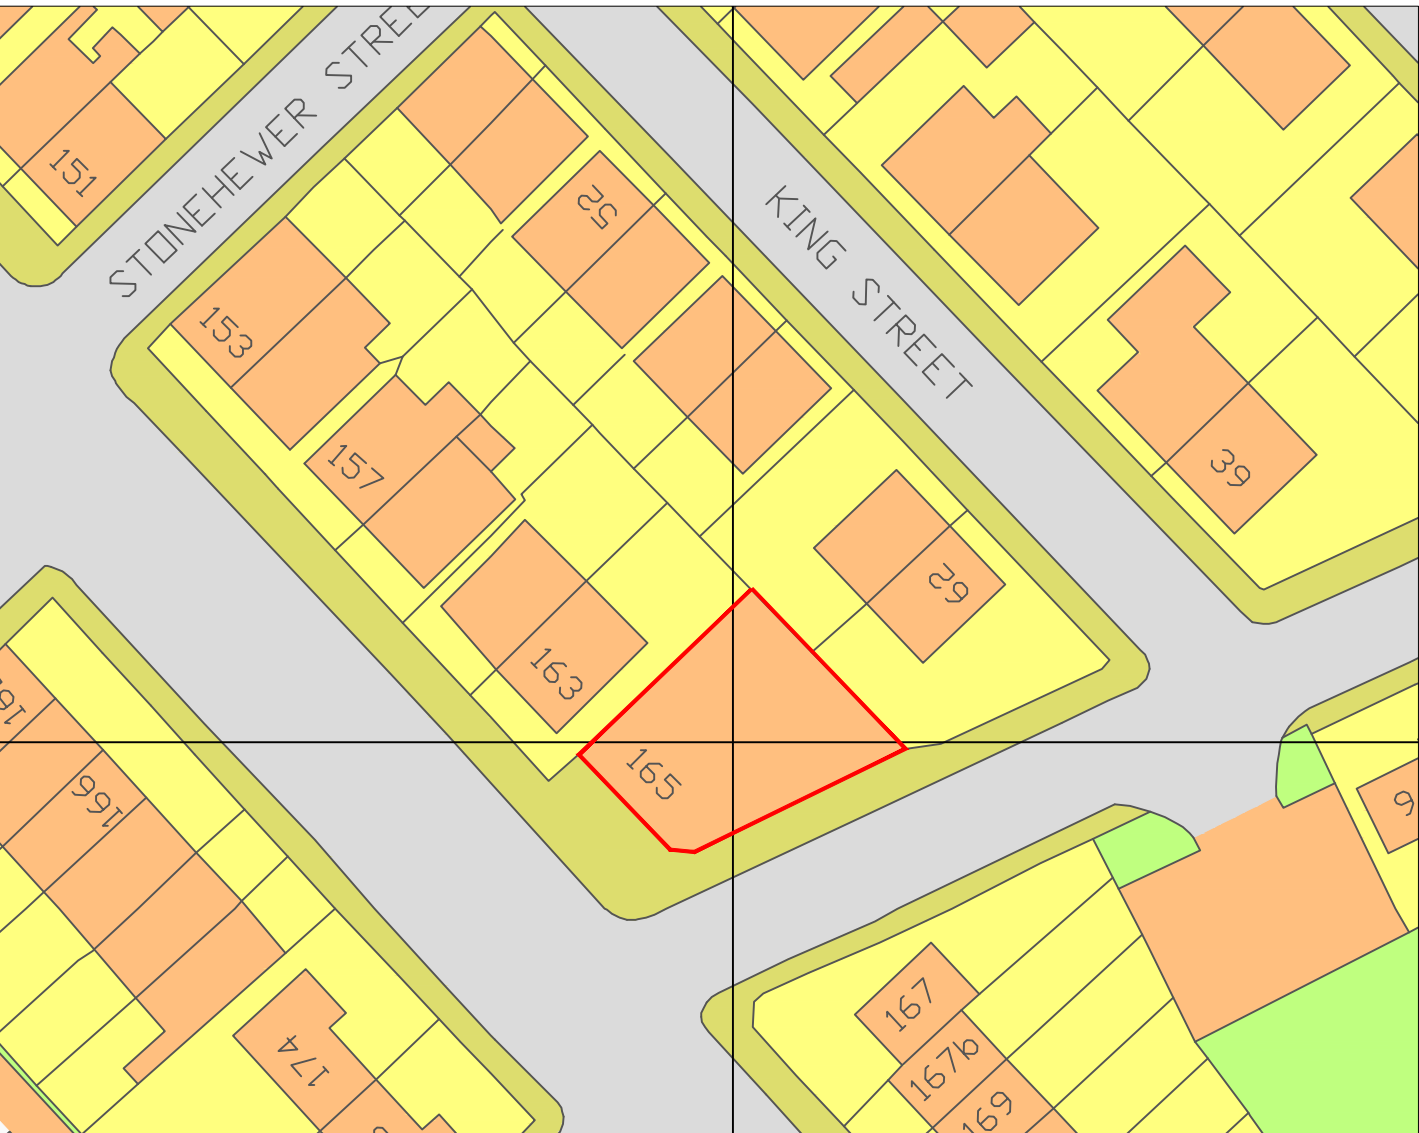

Site plan @1:500

Client Mr Rajakulasingam			
Project Title 165-167 Stand Lane, Radcliffe, Manchester M26 1JR			
Drawing Title Architectural Layouts Existing elevations (with roof plan)			
scale	1:100 at A1		
date	OCT 2021		
drawn			
checked			
job no.			
drawing no.	AE-10-001	rev	P