



ALL FIRST AND
SECOND FLOOR
SIDE WINDOWS
OBSCURE GLAZED
TO LEVEL 5

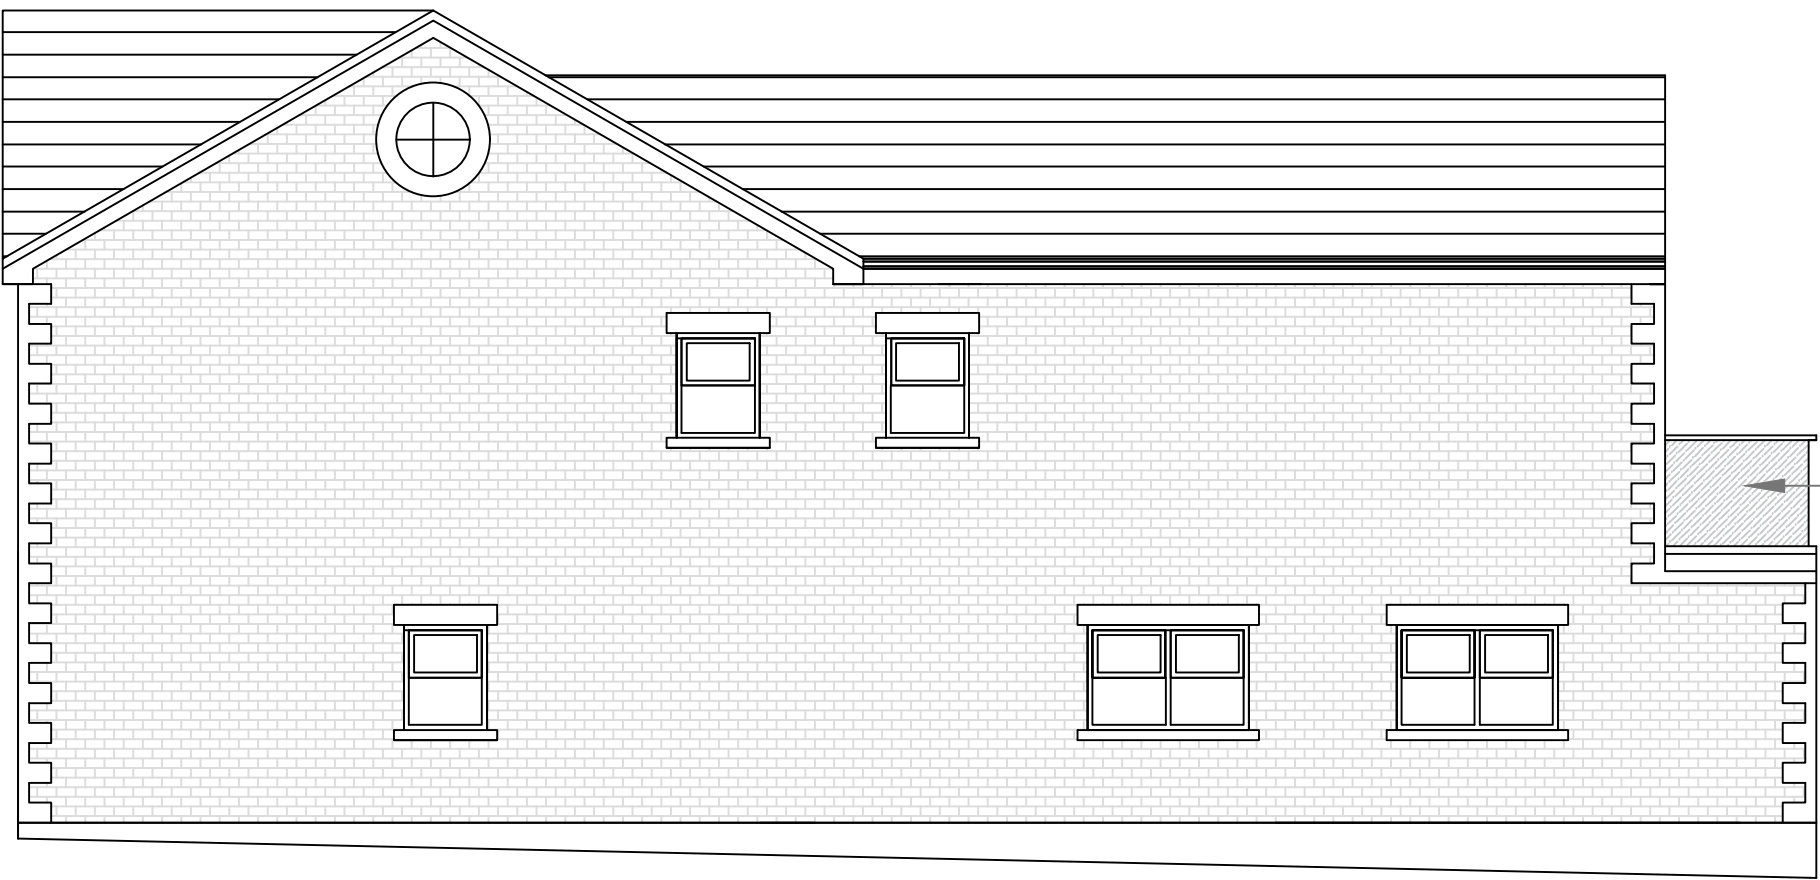

METAL HAND
RAILS WITH
GLASS
GUARDINGS

PROPOSED WEST ELEVATION


STONE QUOINS,
HEADS AND SILLS
TO DOORS AND
WINDOWS ;
STONE PLINTH UP
TO DPC LEVEL

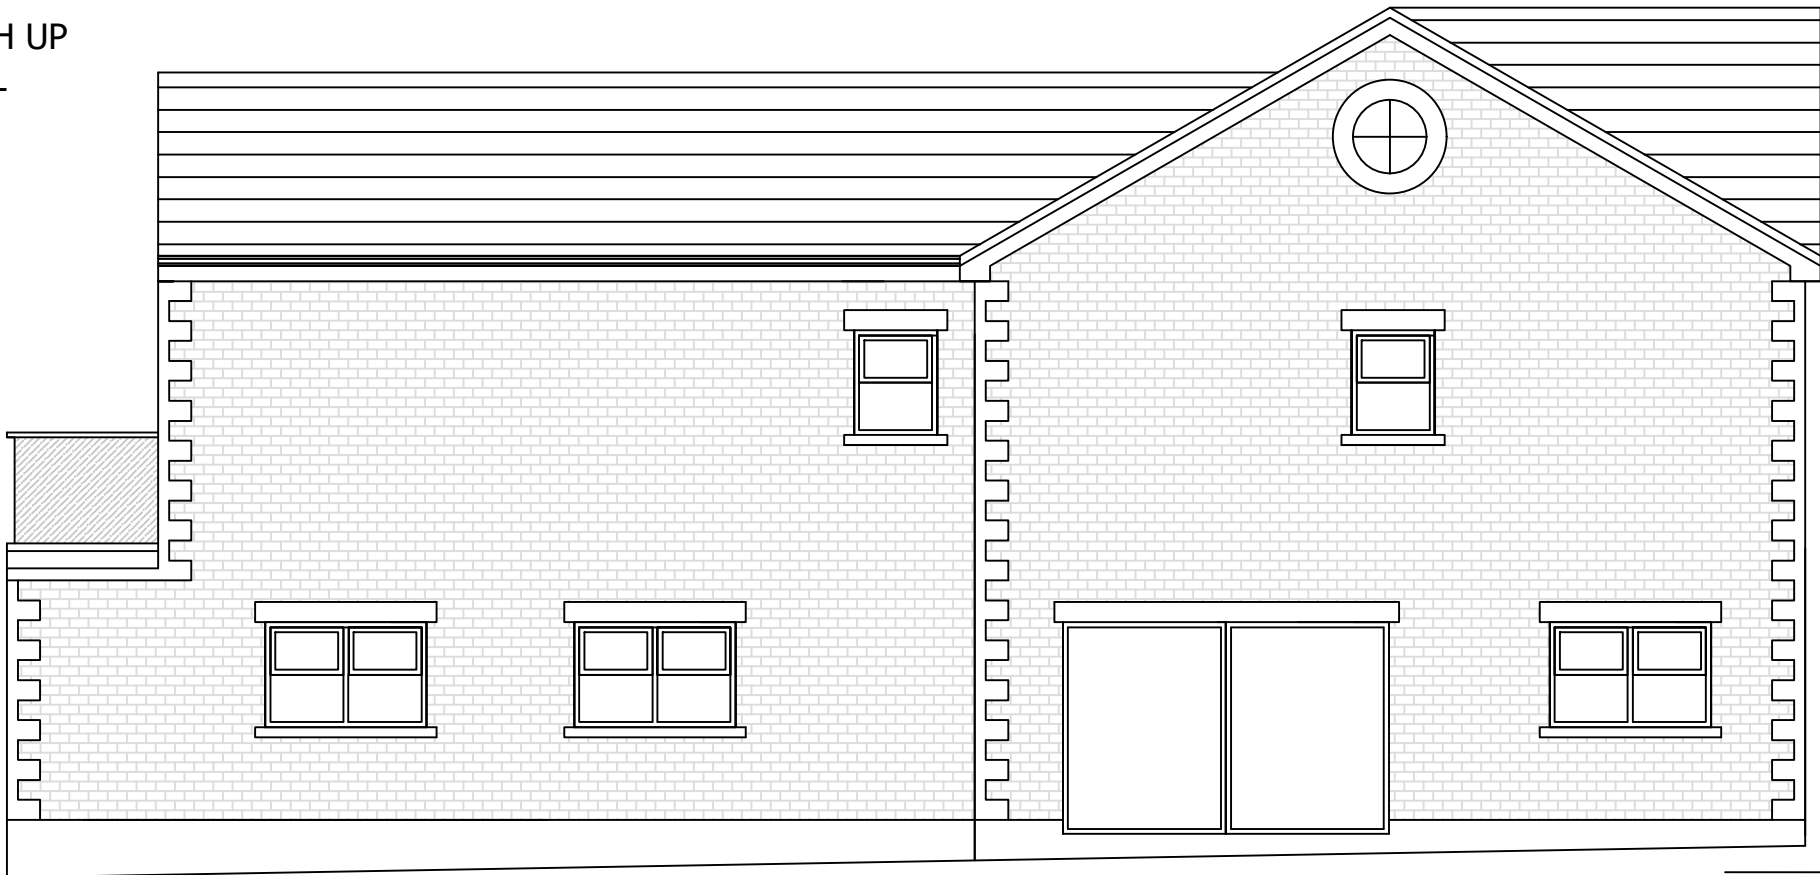

SLATE TILE ROOF
AND BRICK
WALLS



PROPOSED EAST ELEVATION

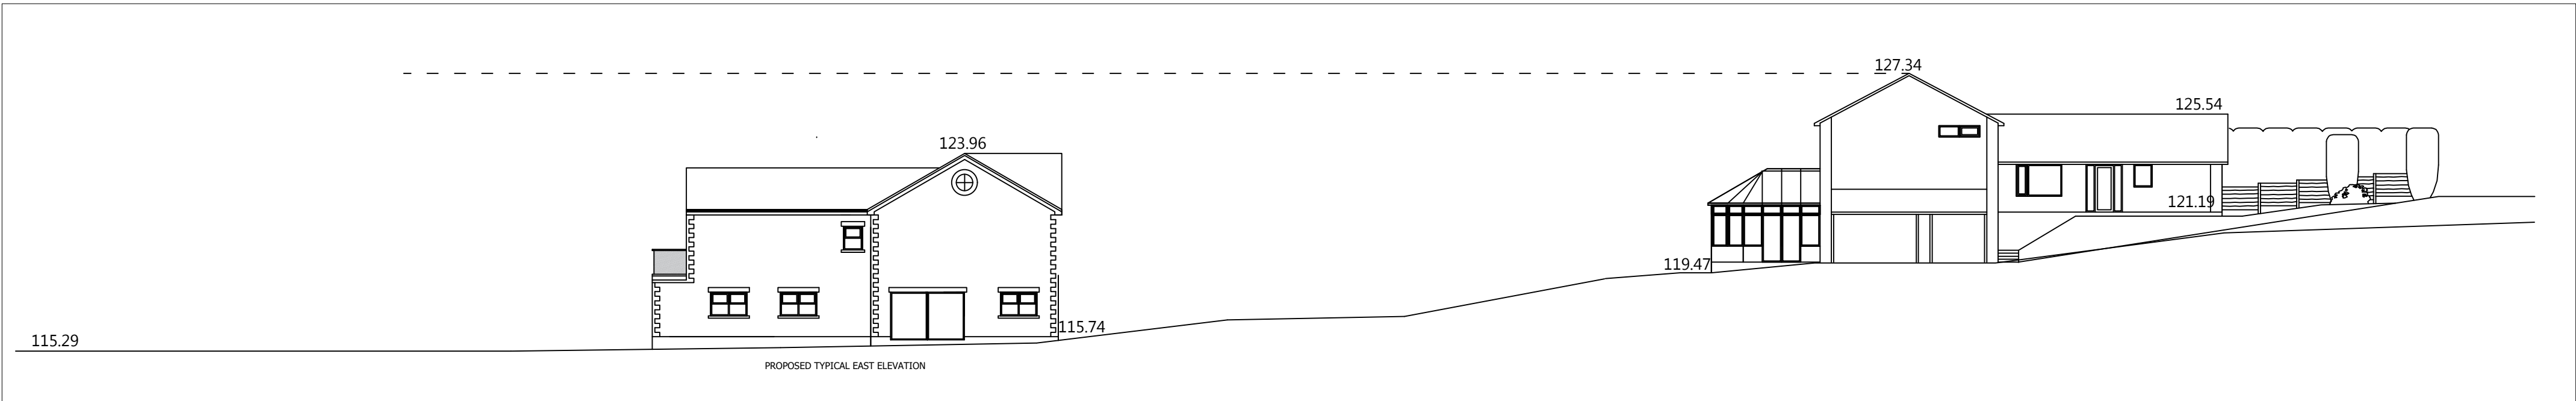

PROPOSED SIDE ELEVATION COMPARISON

Date	Rev.		Initials	
9/11/22	A.	Planning resubmission	RA	
26/11/22	B.	Elevations amended	RA	

This drawing is subject to copyright and is not to be reproduced in part or whole without approval.
Figured dimensions take precedence over scaled measurements from the drawing. All dimensions and drawings to be checked by Client and Contractor and discrepancies clarified with the Client prior to commencement.
The whole of the works to comply with Planning Approval & Conditions and current Building Regulations. No work to commence without Planning & Building Regulations approval.
The client must ensure the project complies with the Construction Design and Management Regulations 2015
The Client should ensure consent from any landowner or interested party is obtained, as well as compliance with Party Wall Act 1996

Notes

RAD

The White House,
42-44 Chorley New Road,
Bolton
BL1 4AP

Tel : 01204 322196
Fax : 01204 214110
Mob: 07790 361104
Email: info@radesignprojects.co.uk

Project
LAND ADJ 12 OWLERBARROW ROAD
BURY
BL8 1RD

Title
PROPOSED ELEVATIONS

Client

Drawn RA
Date NOVEMBER 2022
Scale 1:100 @ A1 / 1:200 @ A3
Drawing Number RAD/2503/21/3/RevB