



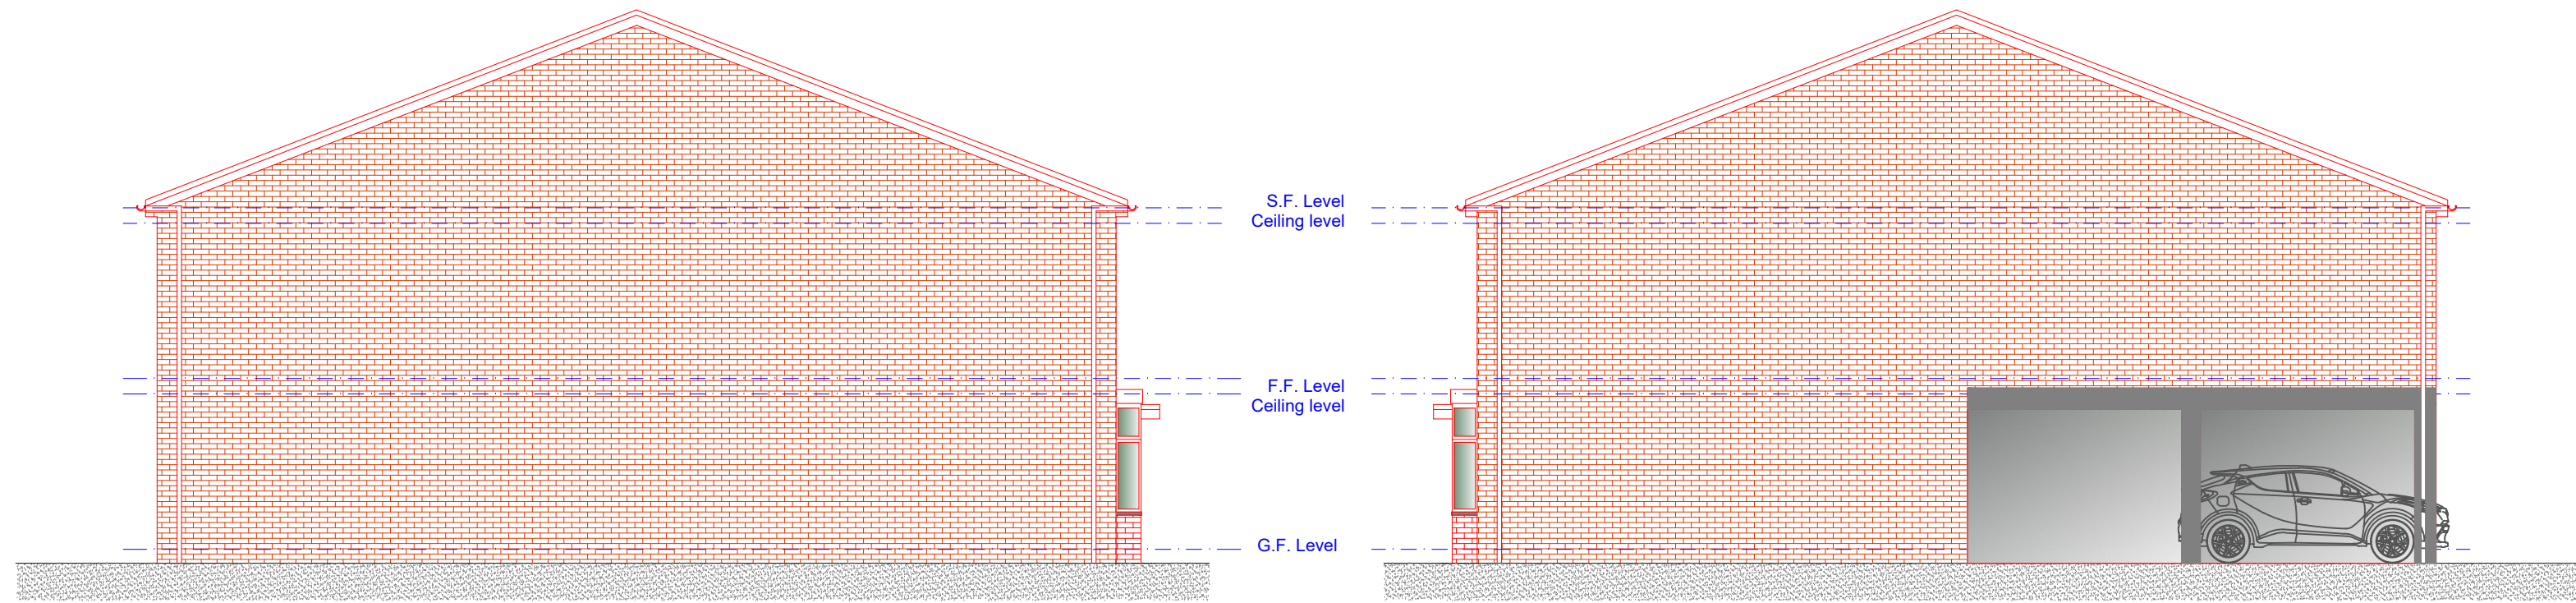


Proposed L/H Side Elevation
Scale 1:100


Proposed R/H Side Elevation
Scale 1:100

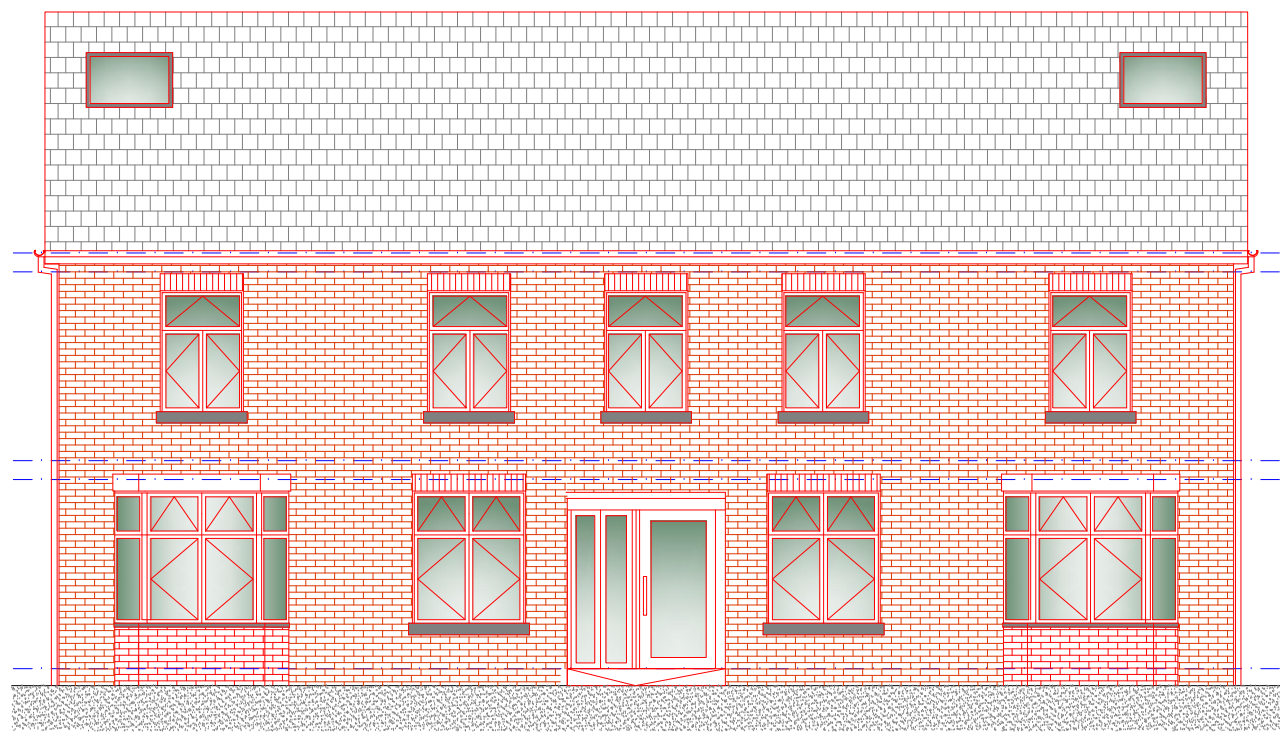


Proposed Front Elevation
Scale 1:100

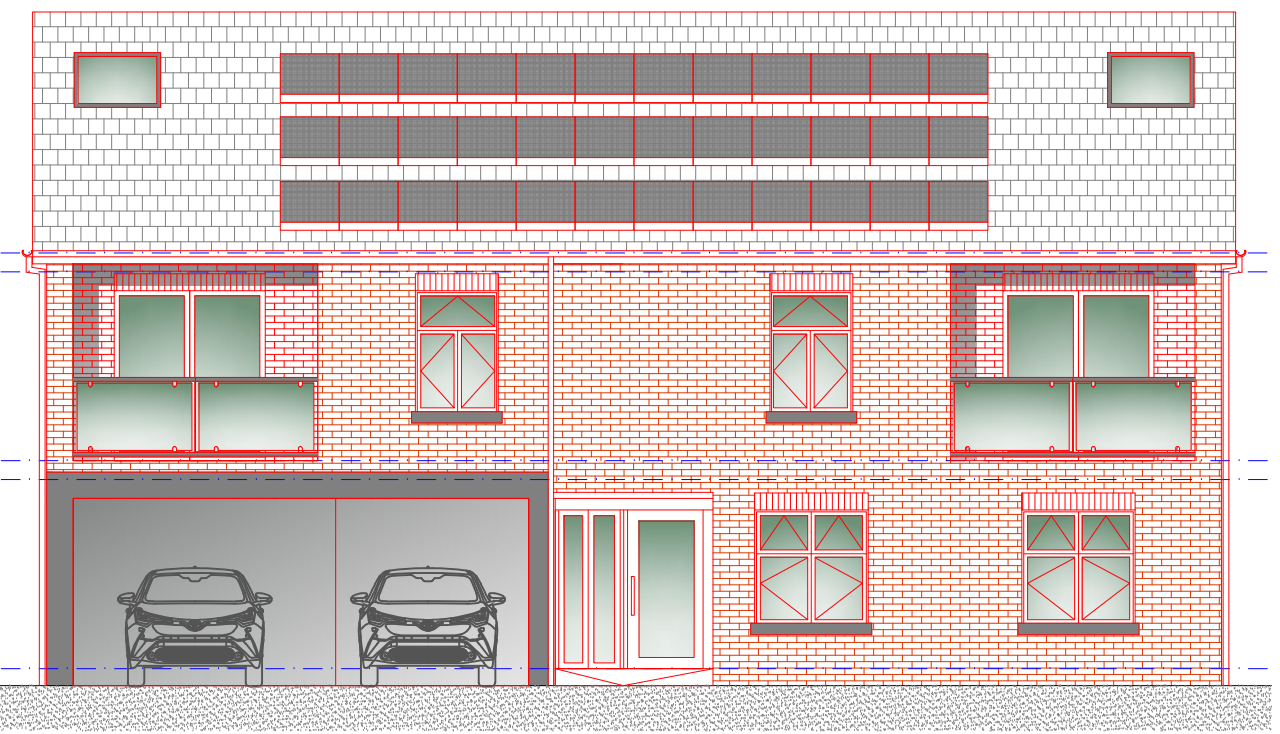




Proposed Rear Elevation
Scale 1:100

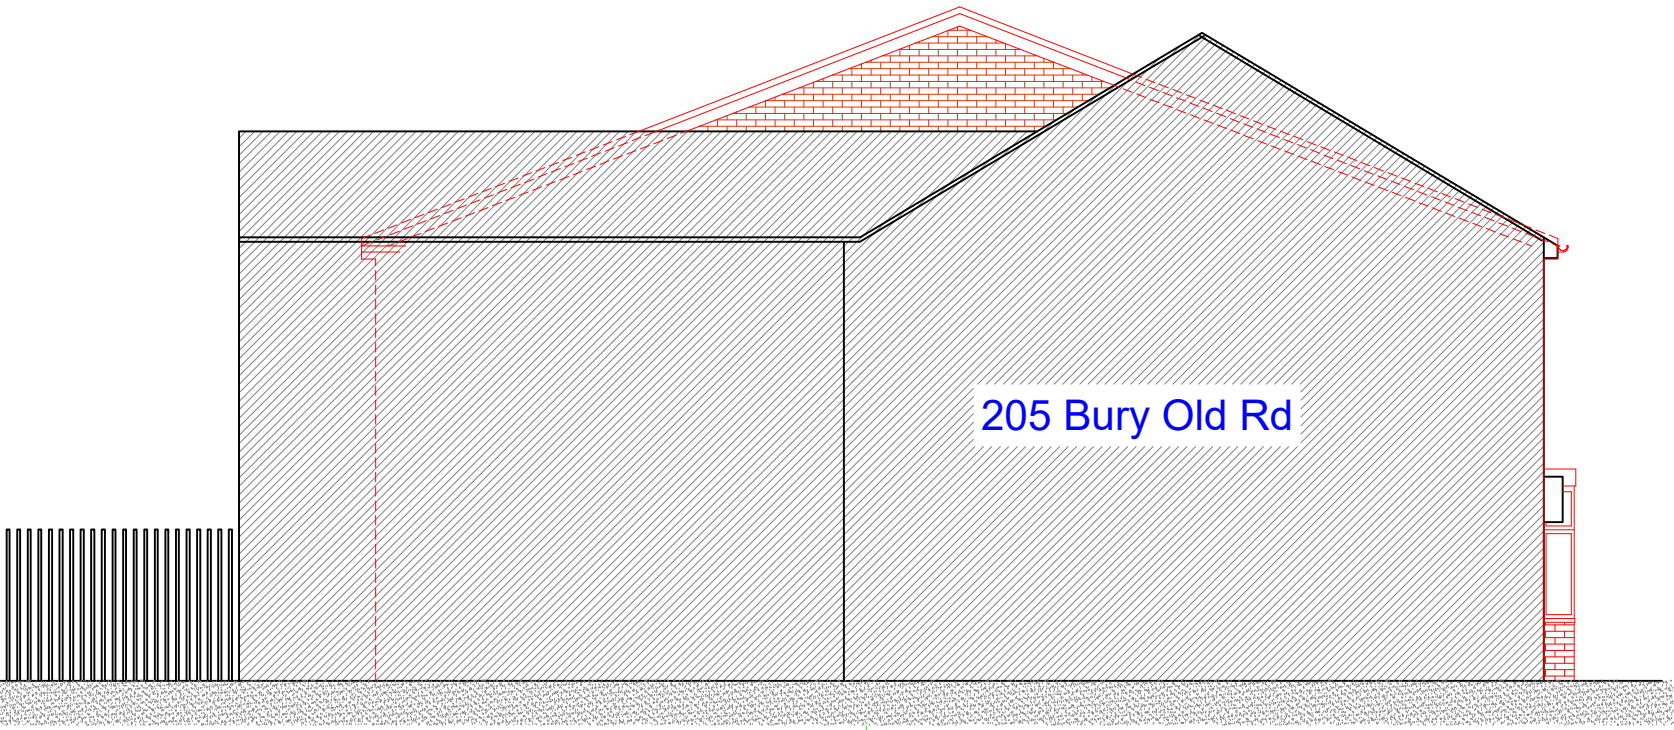


Proposed Street Scene
Scale 1:100

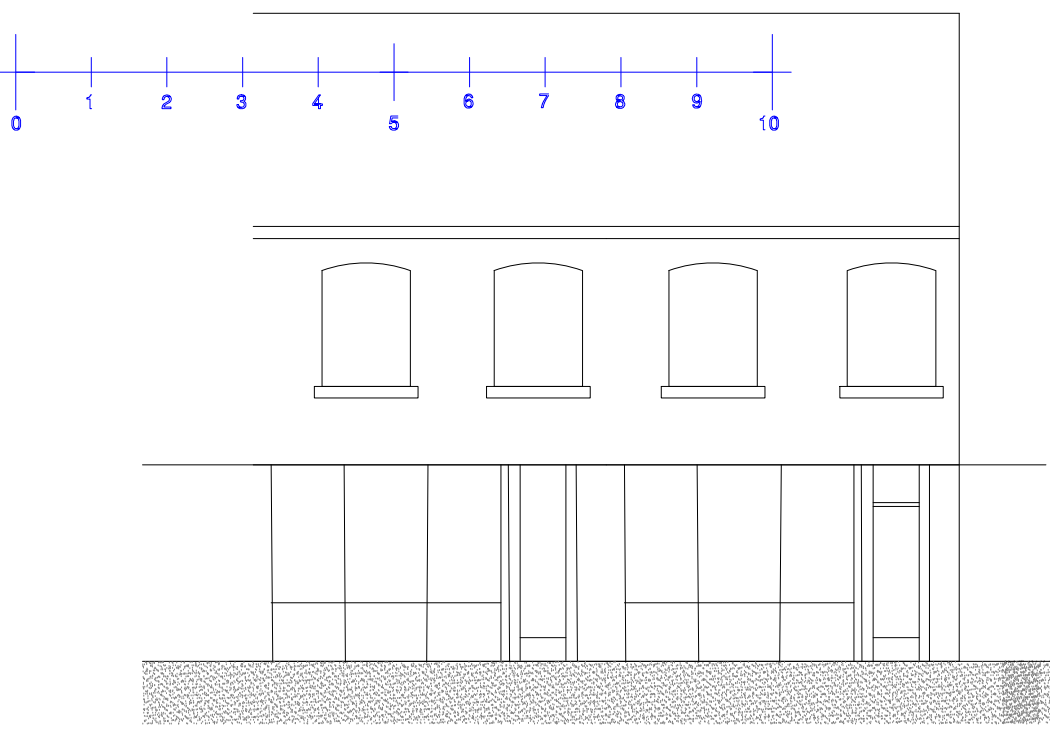

Proposed Street Scene
Scale 1:100

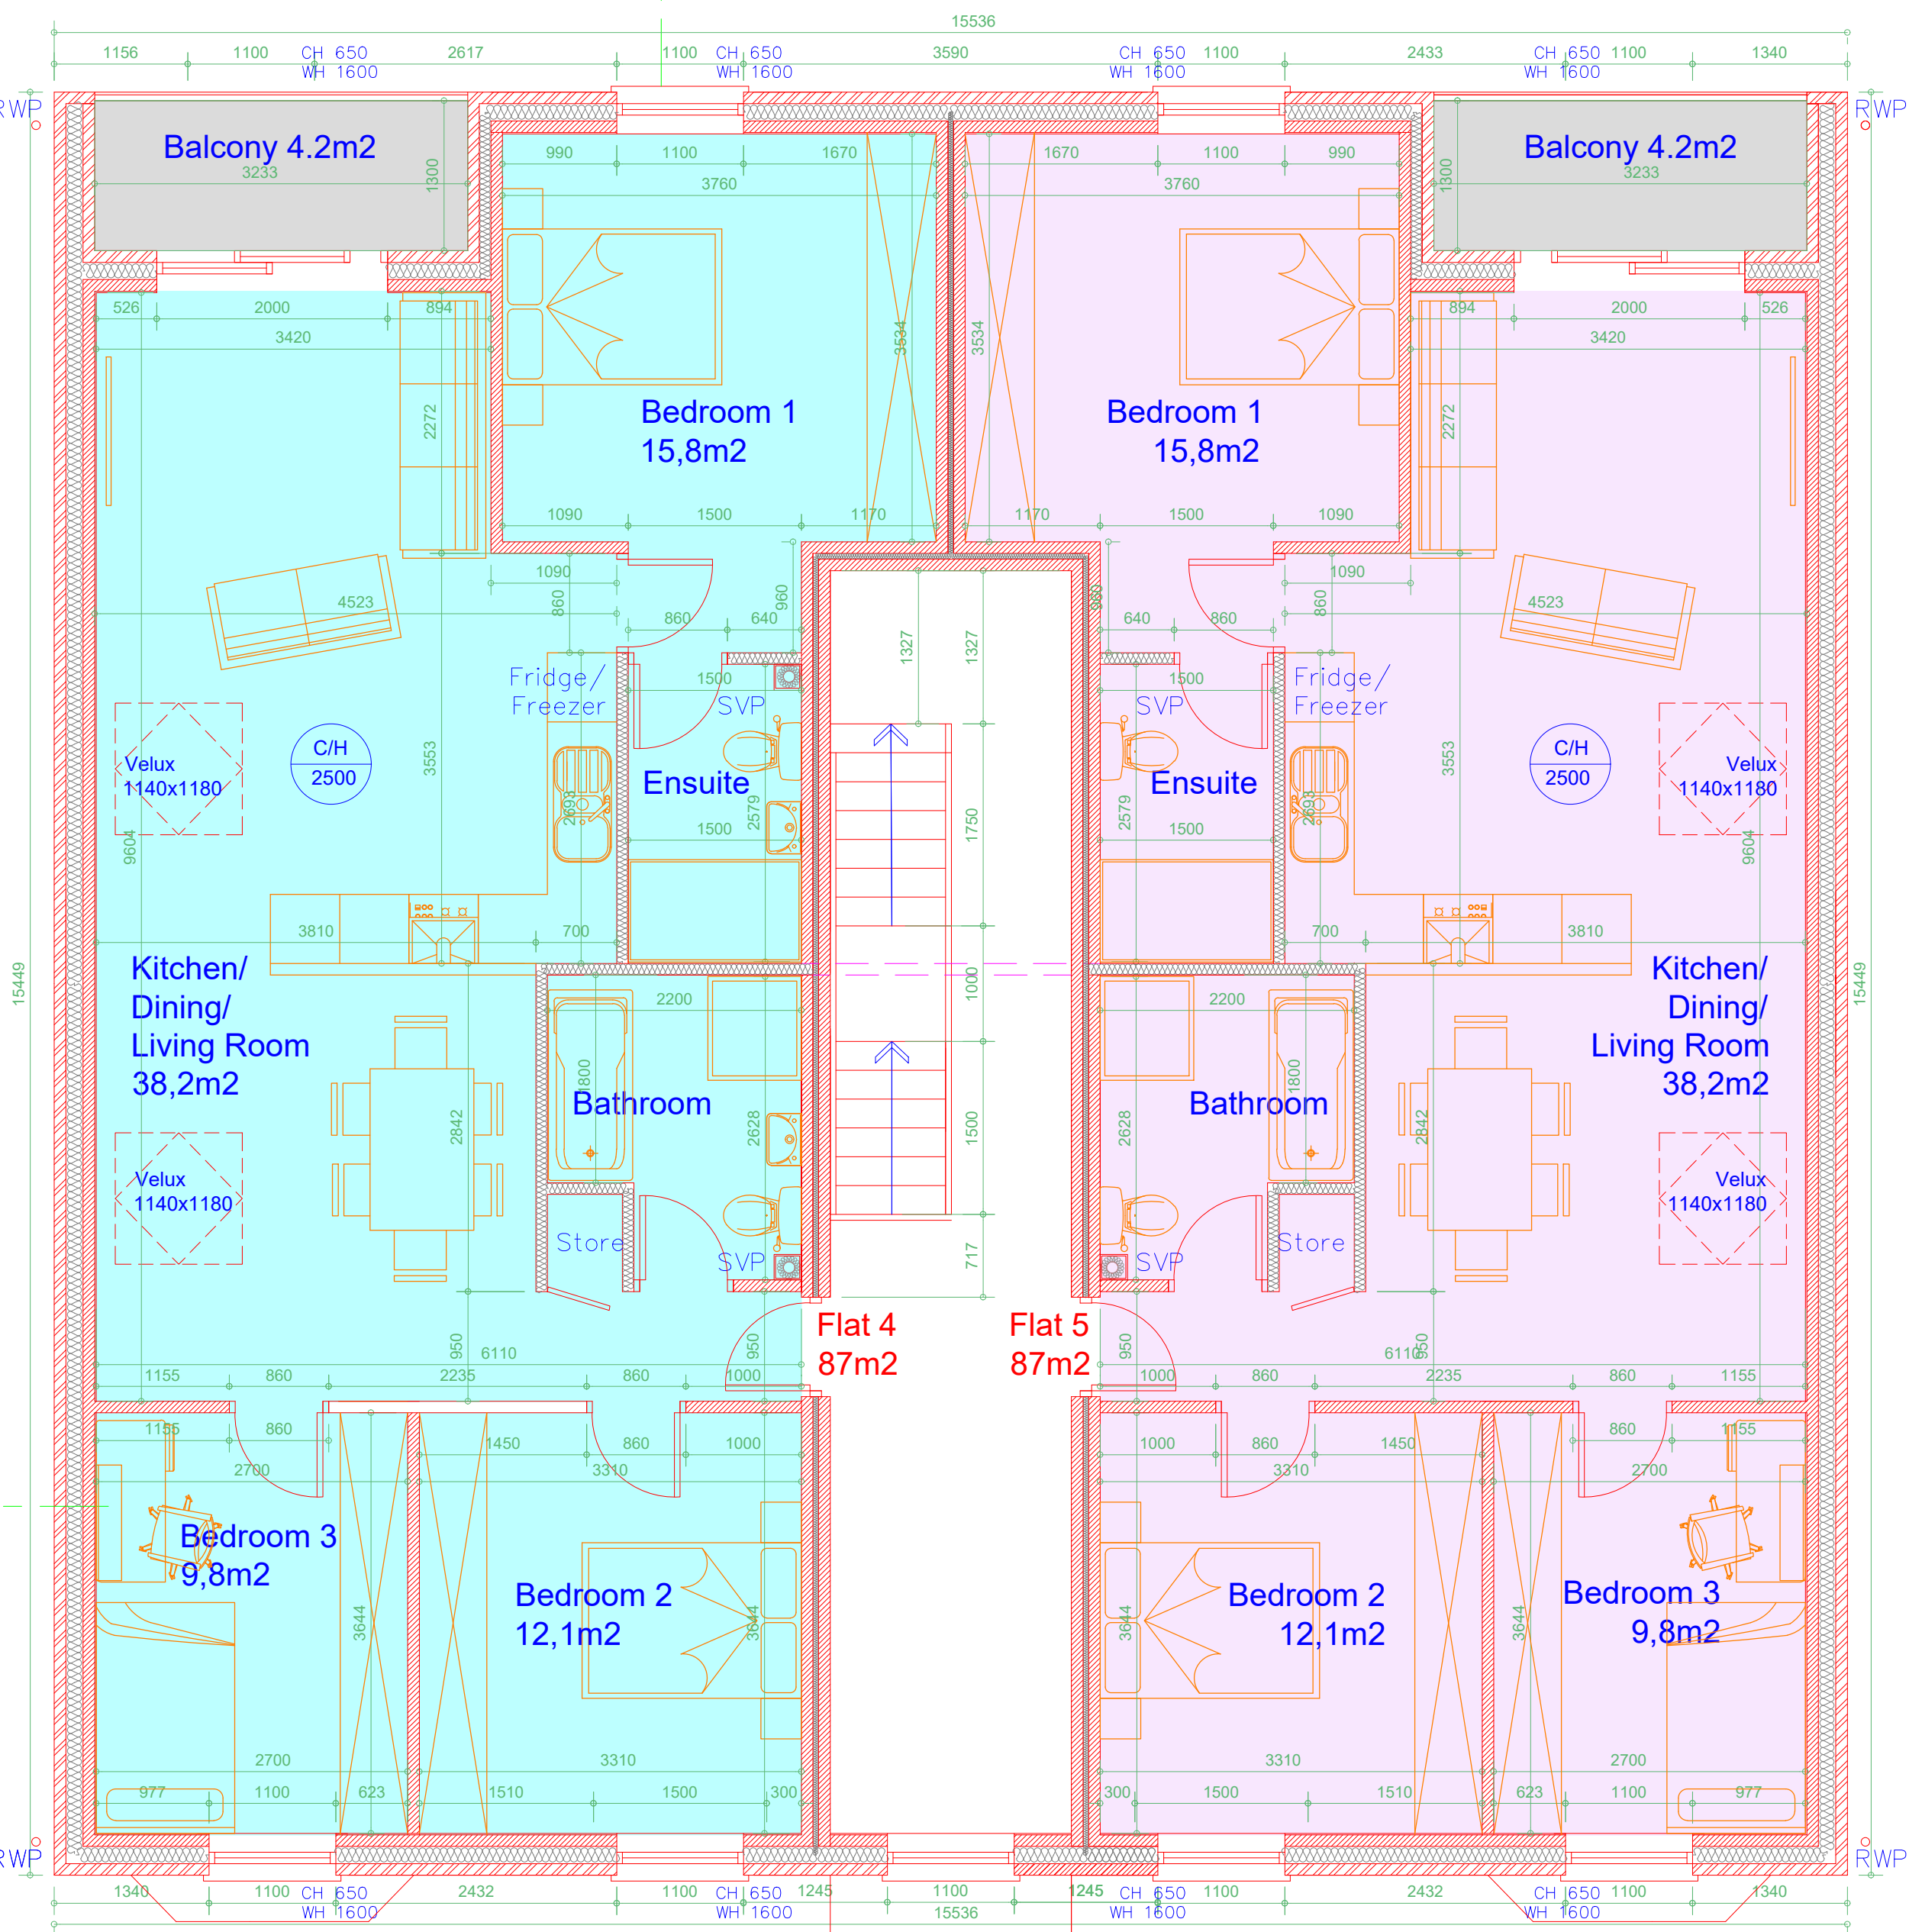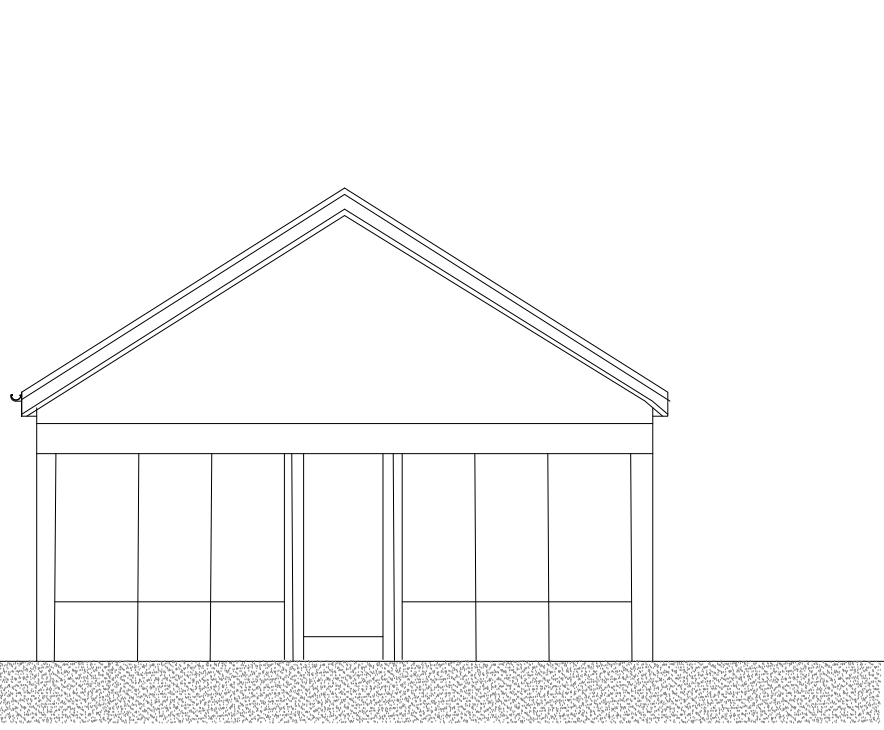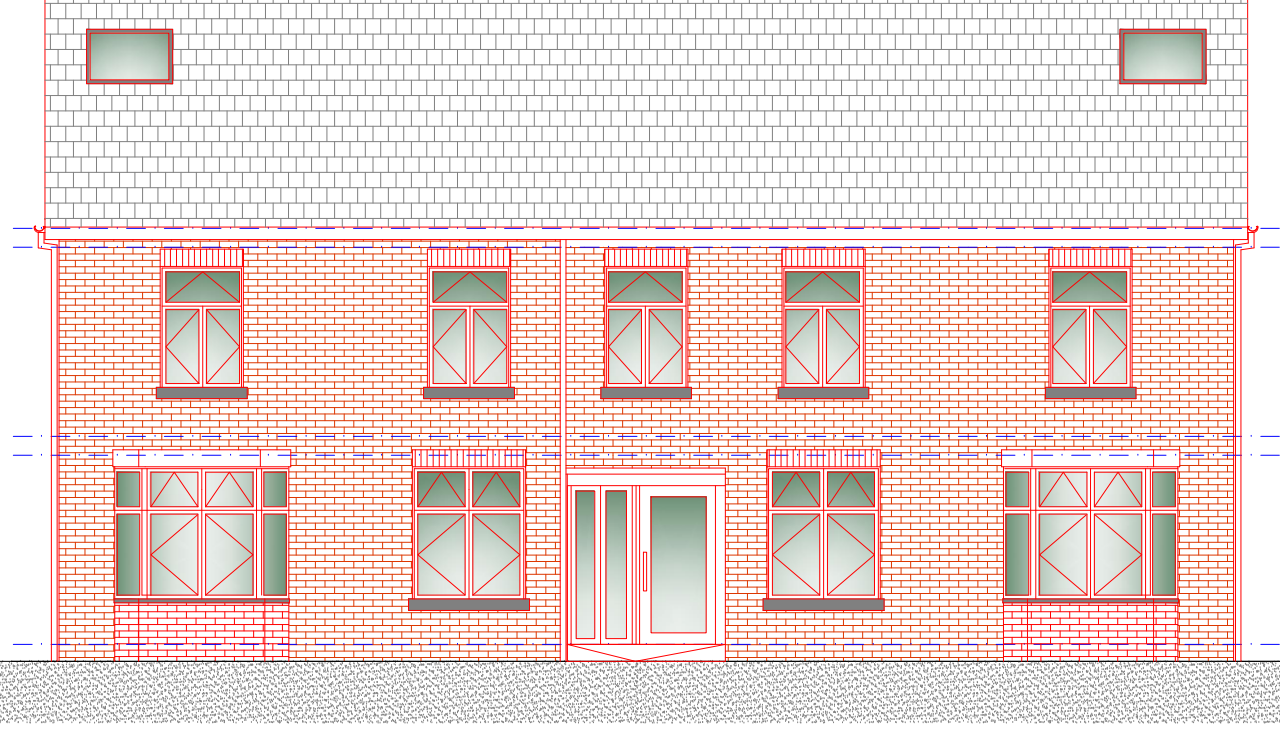

First Floor Plan
Scale 1:50

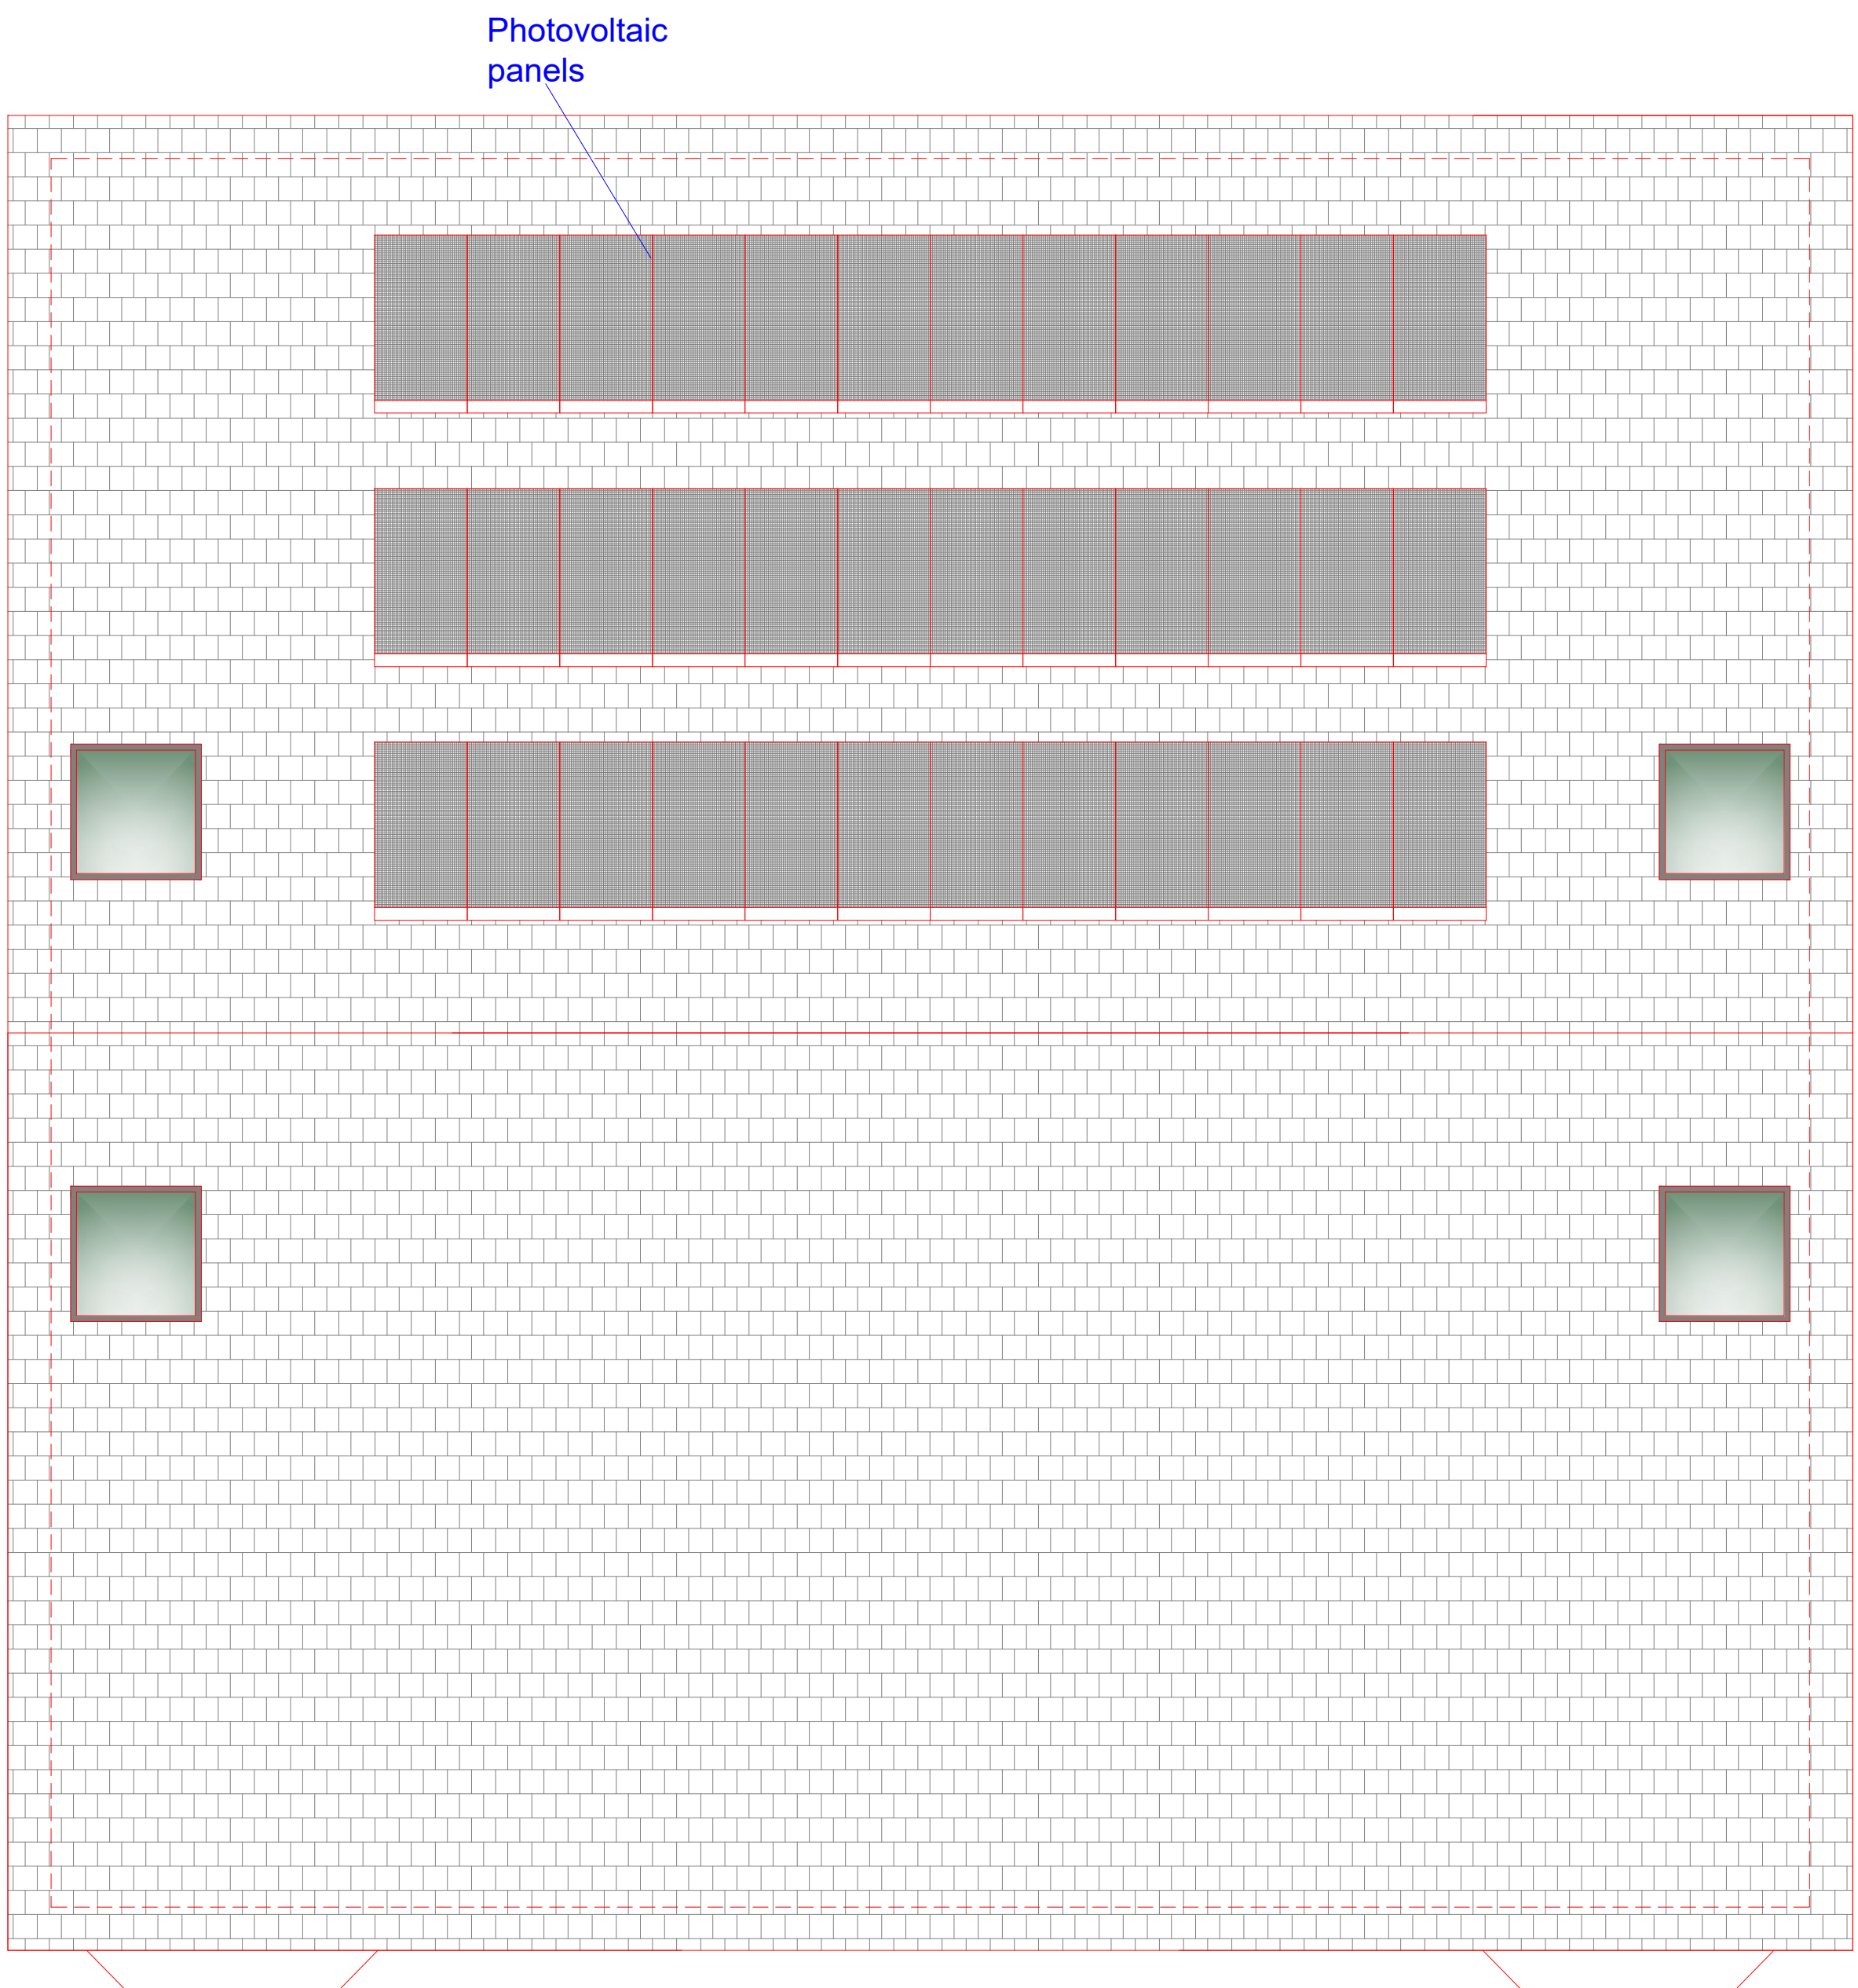

Roof Plan
Scale 1:50

All dimensions are to be checked on site. This drawing shall not be scaled to ascertain dimensions.

Rev	Date	Description
Issued For : INFORMATION PURPOSES ONLY		
Client		
Mr. Hassen Lakhel		
Project		
207 to 209 Bury Old Rd, Prestwich, Bury. M25 1JFProposed new build apartments. 4 x two bedroom and 3 x one bedroom		
Scheme - Drawing Title		
Proposed First and Roof Plan and Elevations .		
02		
Drawing No.		Date 29.11.23
Revision		Scale 1:100,1:50 @A1
		
Plans To Build It Ltd		
Tel: 0161 728 5730		
Mob: 07741175755		
www.planstobuildit.com		