



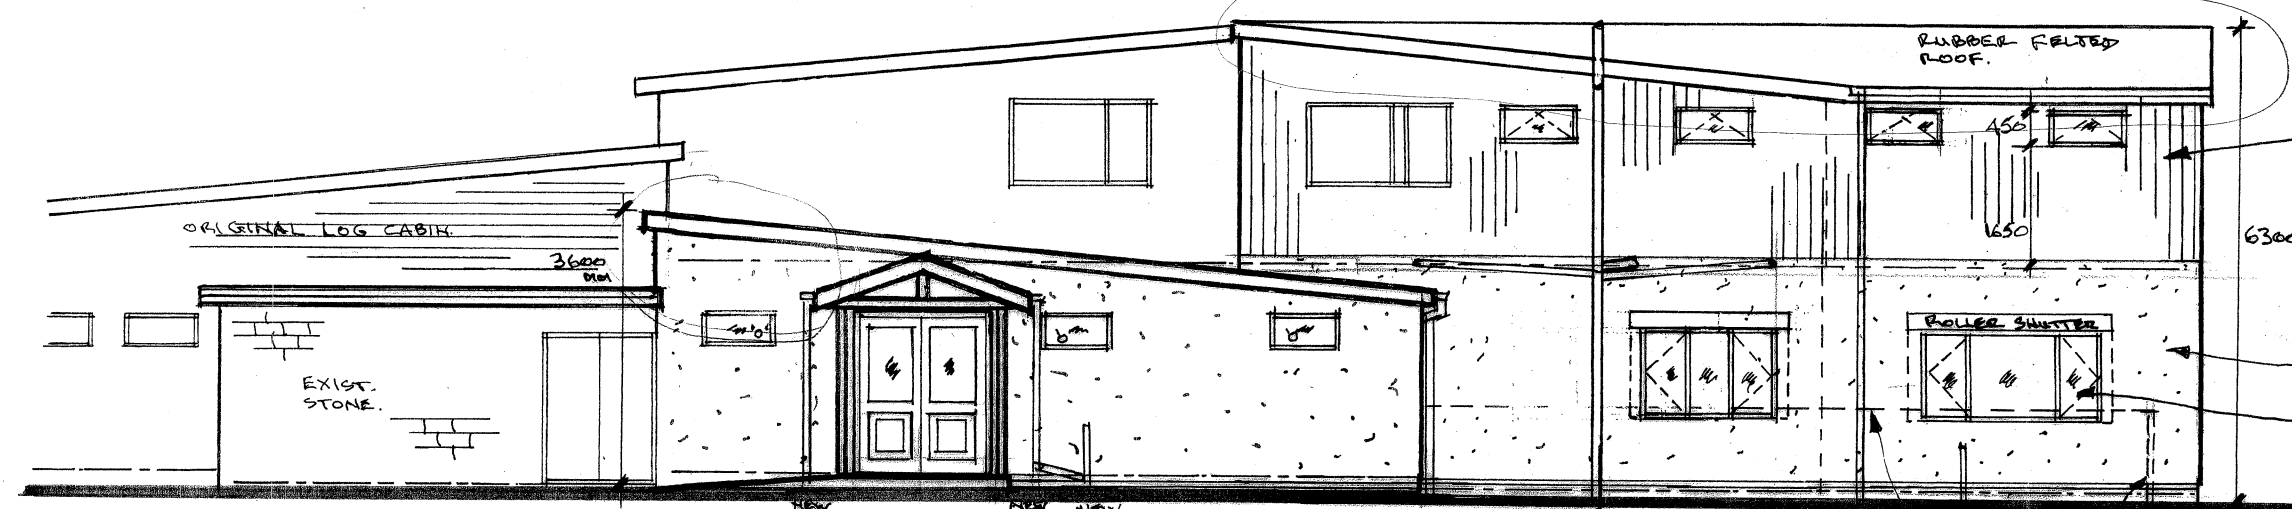

PART REAR ELEVATION



L.H. SIDE ELEVATION

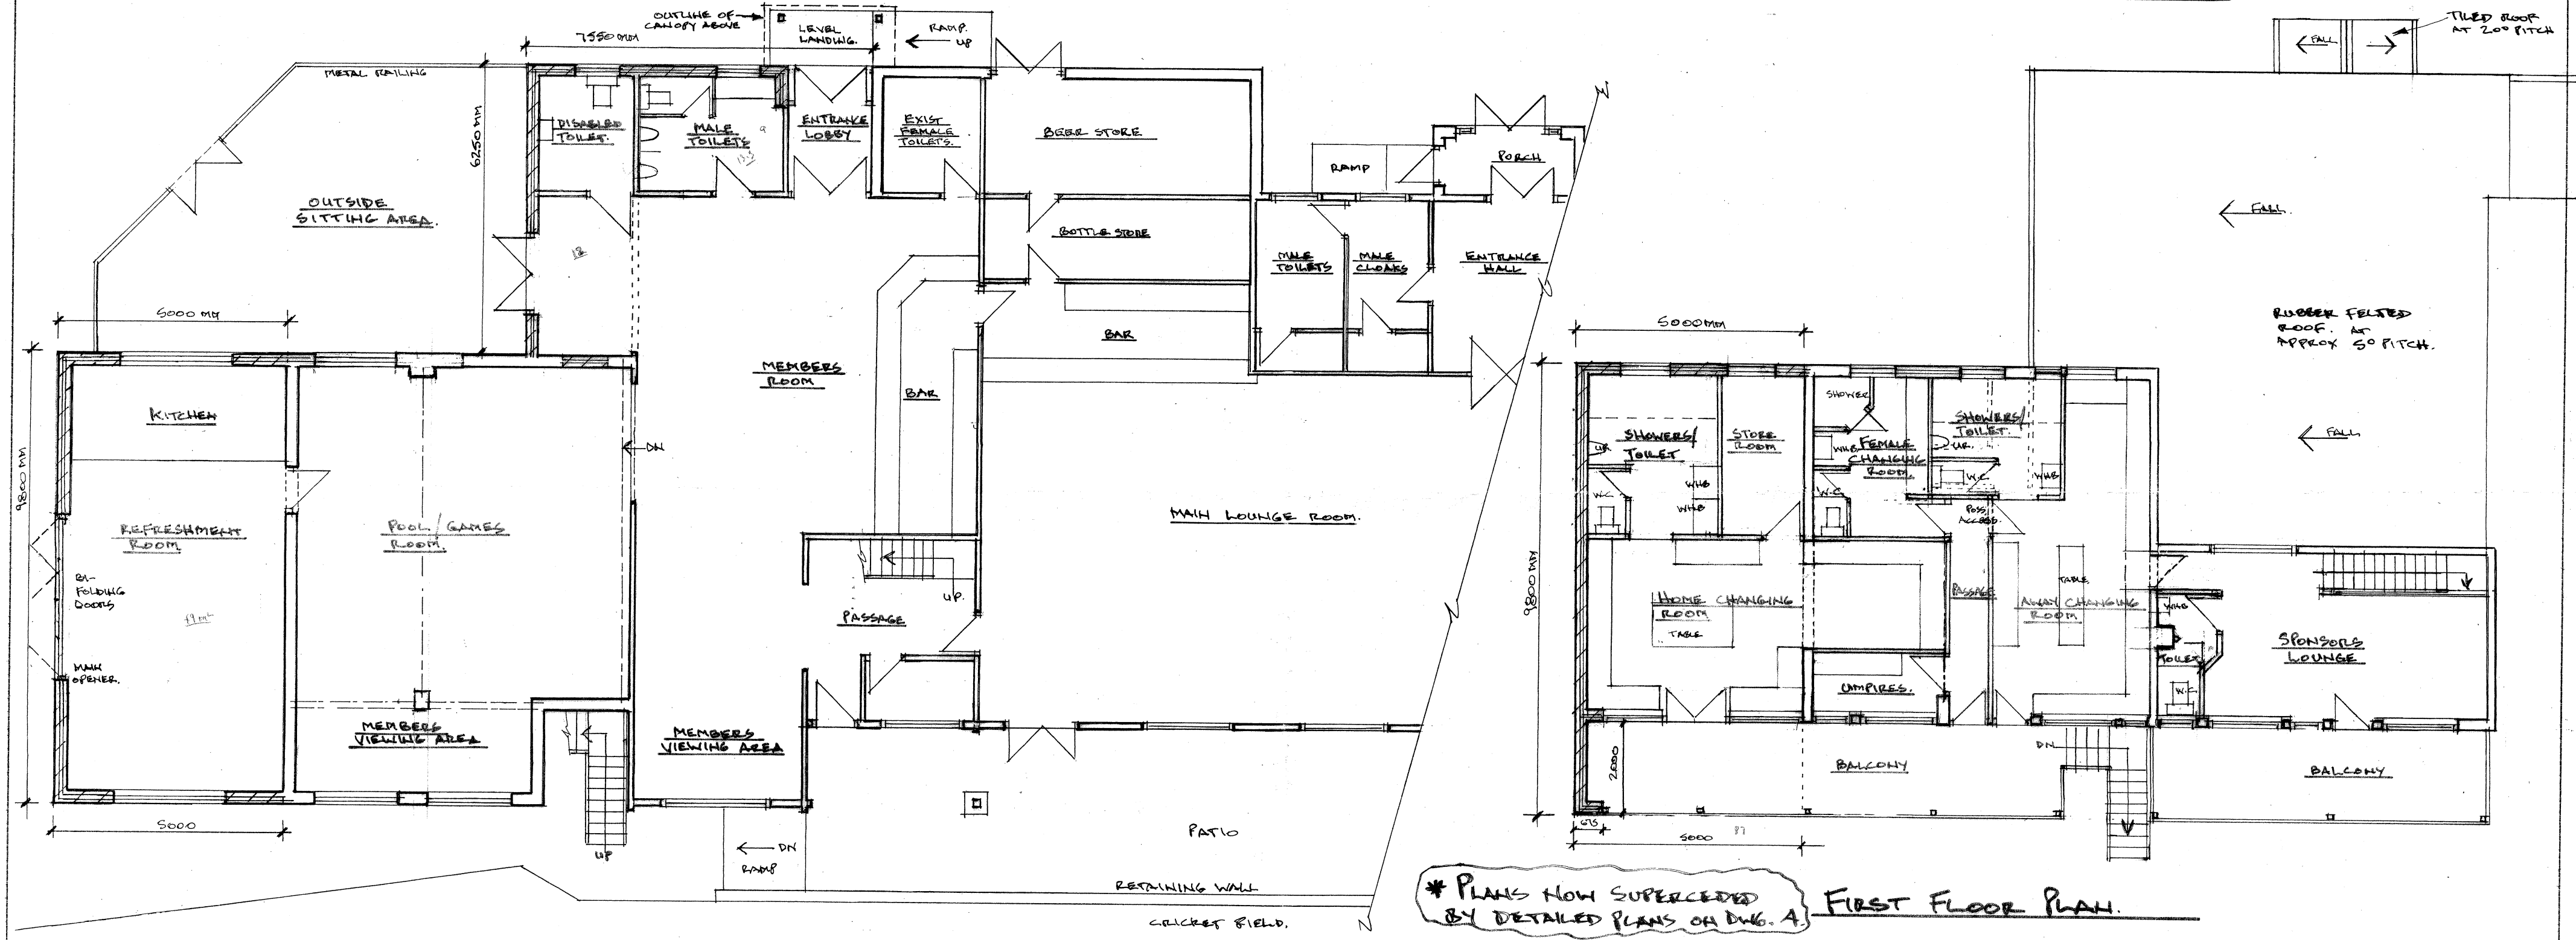

GROUND FLOOR PLAN

*** PLANS NOW SUPERCEDED BY DETAILED PLANS ON DWG. A**

FIRST FLOOR PLAN



FRONT ELEVATION

Architectural & Building Services NEIL BUTTERWORTH Tel: Mobile: 07785 275483 89 Higher Ainsworth Road, Radcliffe, Manchester, M26 4JJ.			
Job Title PROPOSED TWO STOREY SIDE EXTENSION & EXTERNAL /INTERNAL ALTERATIONS, AT GREENMOUNT CRICKET CLUB, BRANDLESHOLME RD., GREENMOUNT, BURY,			
Drawing Title PLANS & ELEVATIONS (PROPOSED)			
Scale 1:100	Date OCT. 20	Drawn by N.B.	Drawing No. 2

AS APPROVED - 7.2.20 REF 68011/21