


ADJACENT
PROPERTY




PROPOSAL BASED UPON SURVEY PROVIDED BY AG DESIGN

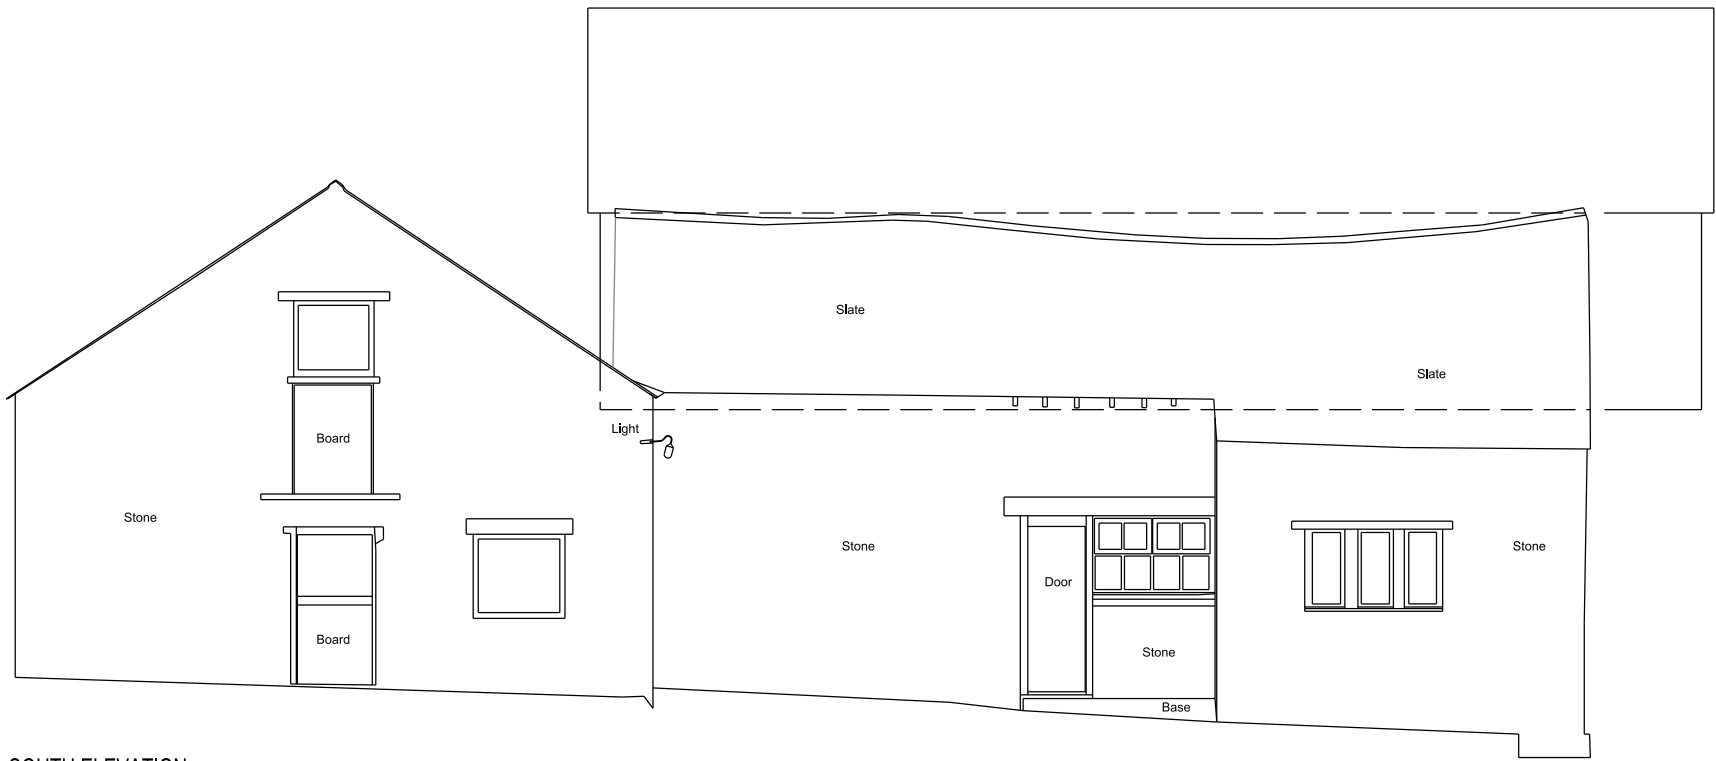

SOUTH ELEVATION

Datum 232.00m

Elevation 3

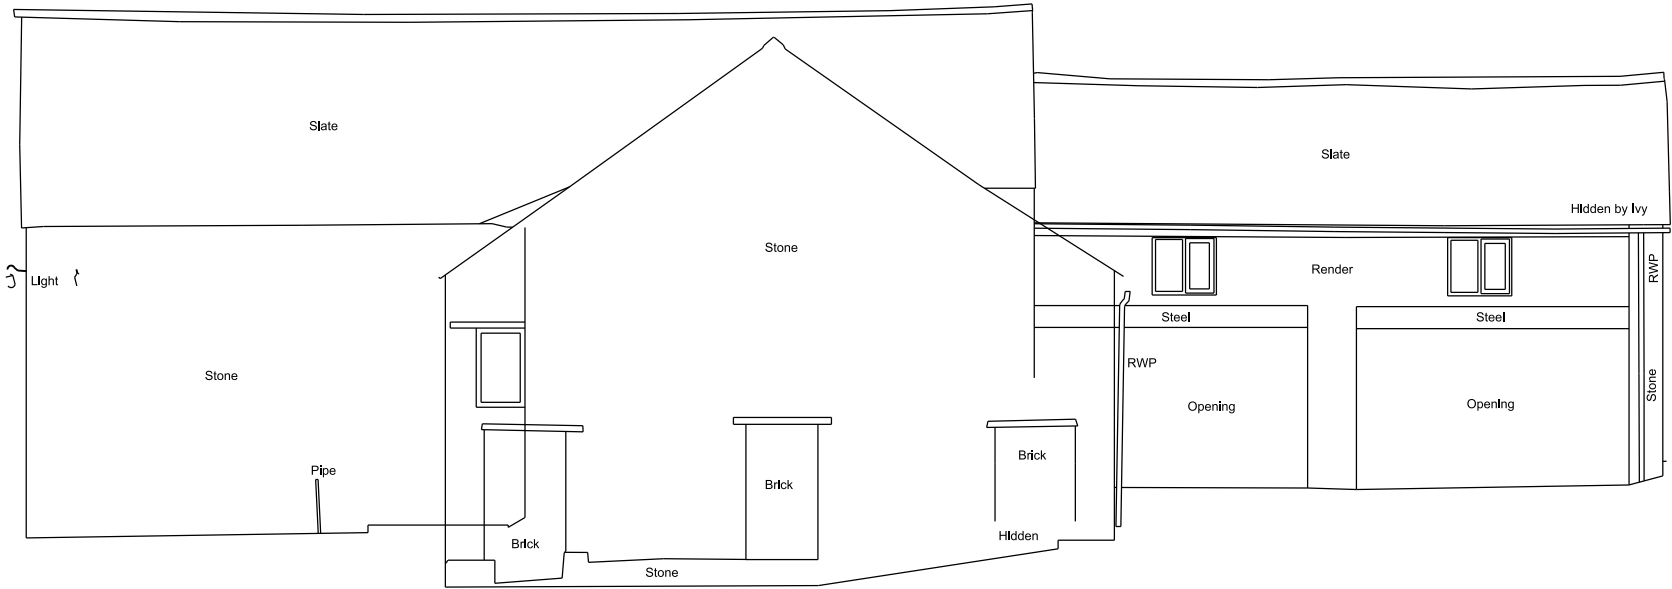

EAST ELEVATION

Datum 232.00m

Elevation 4

REV. DATE NOTES

CLIENT / PROJECT
MR & MRS J. PACKUN
HIGHER ASH BARN
HAWKSHAW

DRAWING TITLE
EXISTING ELEVATIONS 1 OF 2

STATUS
PLANNING

DATE
SEPT 20

SCALE @ A3
1:100

PROJECT DRAWING NO.
NUMBER JP-EX-04

REVISION -