


EXISTING
PROPOSED
REMOVED

SCALE 1:100
0m 1 2 3 4 5 6
PROPOSAL BASED UPON SURVEY PROVIDED BY AG DESIGN

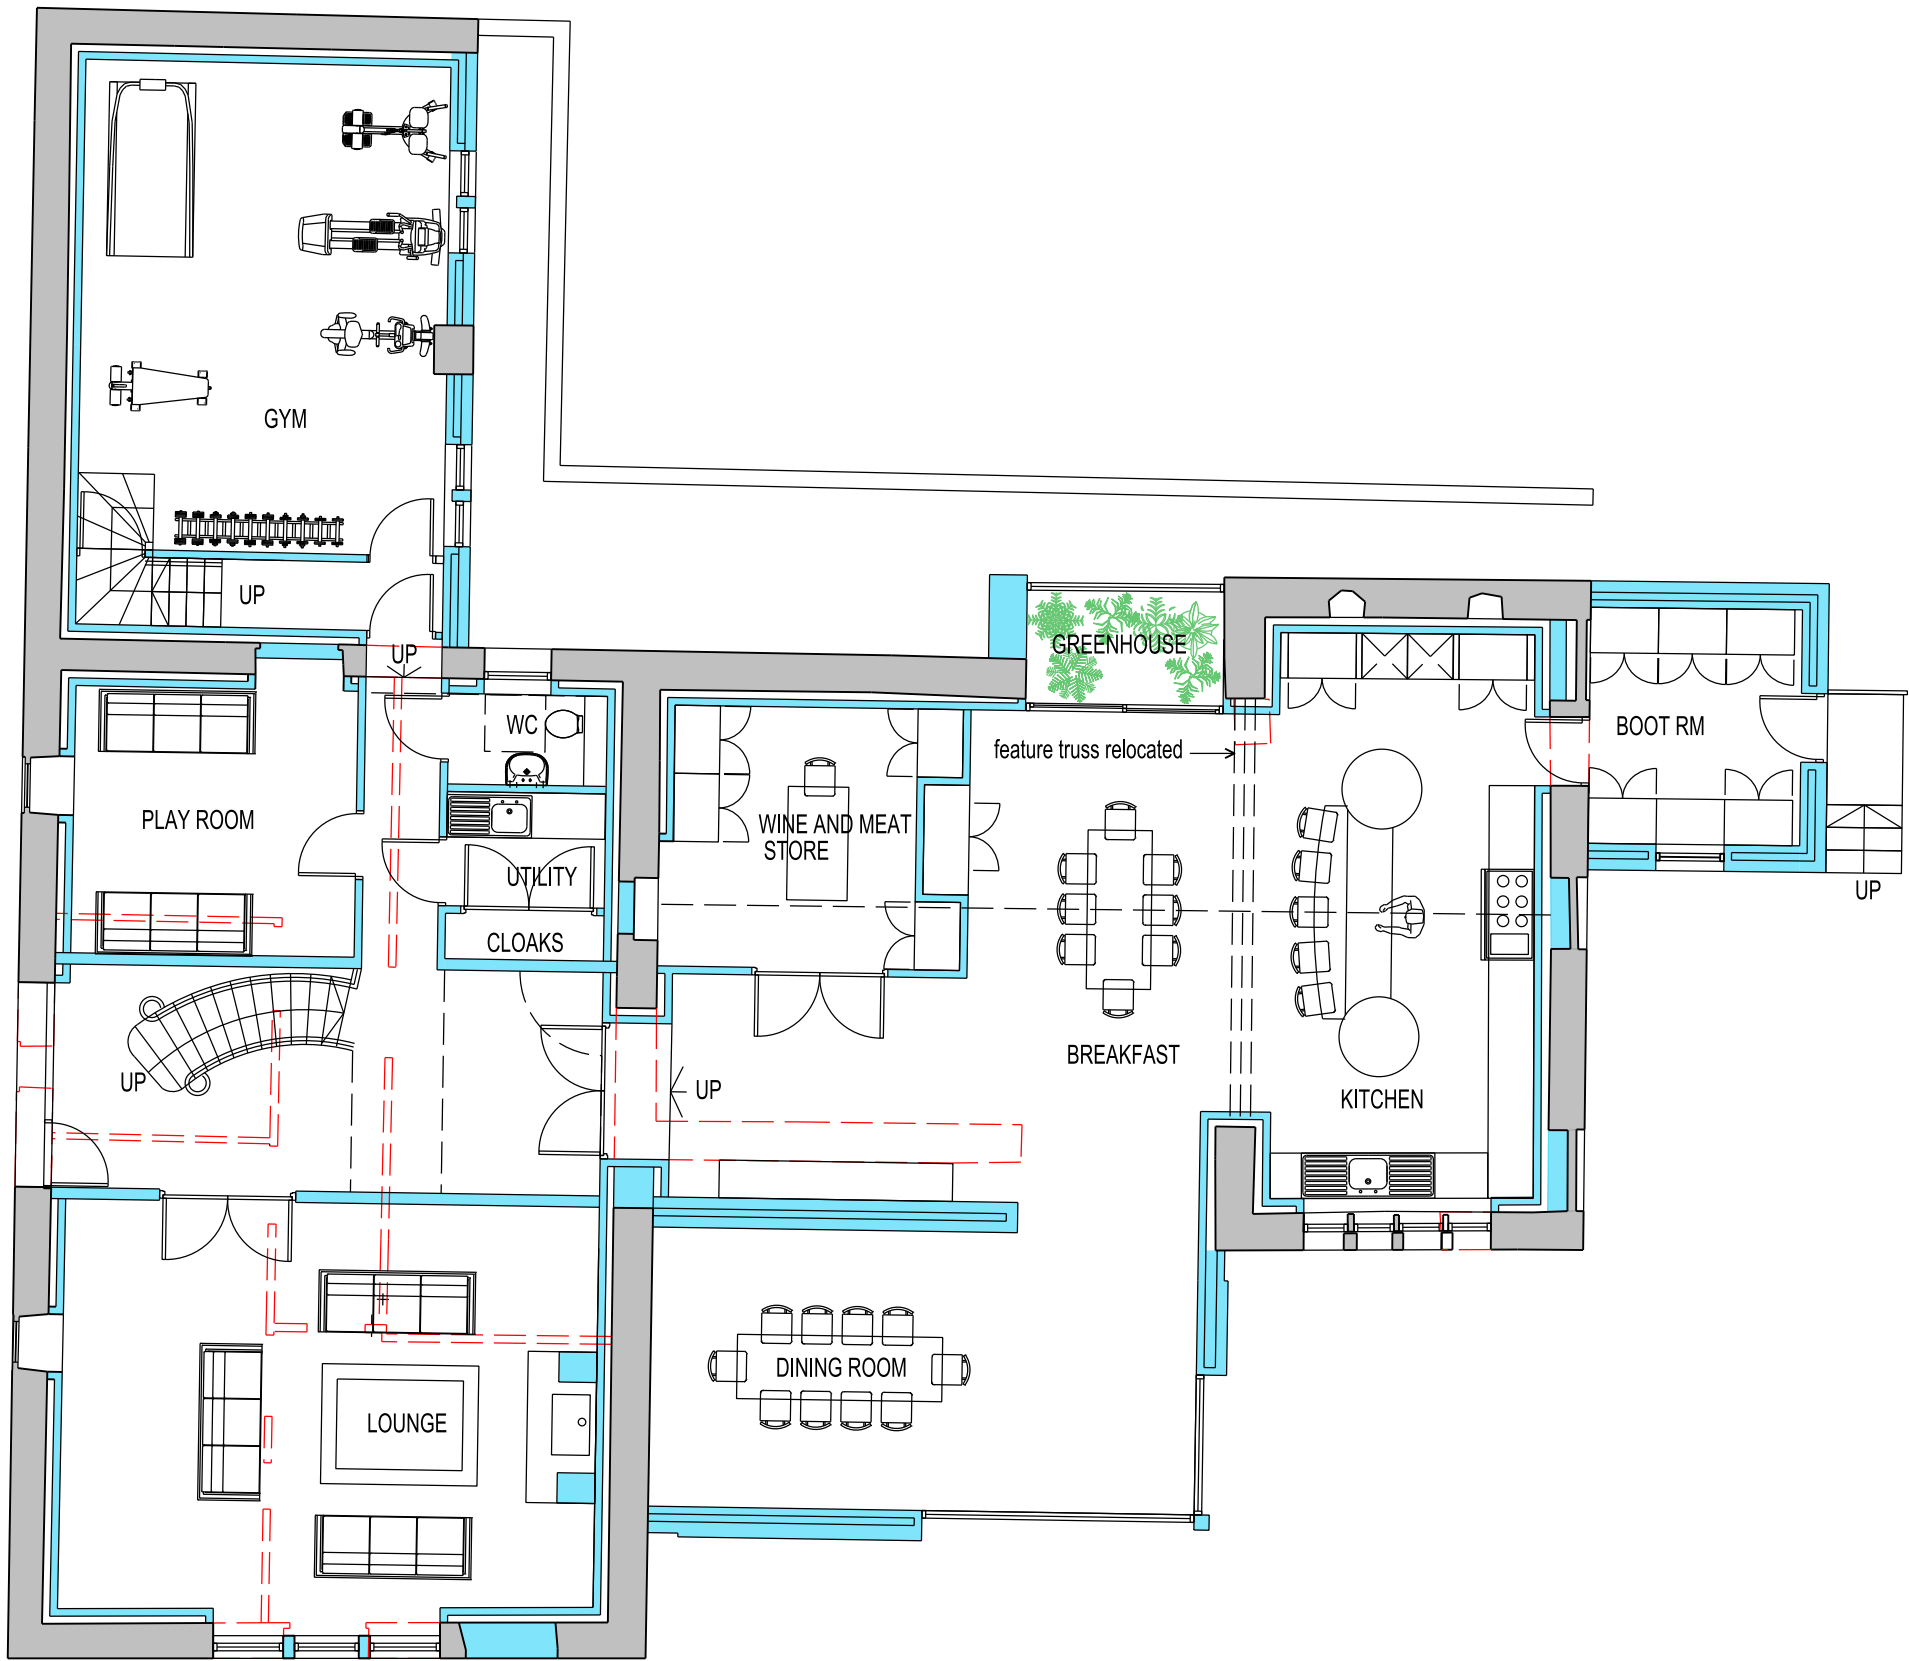

GROUND FLOOR PLAN

REV.B 190920 UPDATED TO CLIENT COMMENTS	
REV.A 140920 UPDATED TO CLIENT COMMENTS	
REV.	DATE
NOTES	
CLIENT / PROJECT	
MR & MRS J. PACKUN	
HIGHER ASH BARN	
HAWKSHAW	
DRAWING TITLE	
PROPOSED GROUND FOOR PLAN	
STATUS	
PLANNING	
DATE	SCALE @ A3
SEPT 20	1:100
PROJECT NUMBER	DRAWING NO.
JP-PROP-06	REVISION B