




Area of Flats

Flat 6	37.31 sqm
Flat 7	37.98 sqm
Flat 8	39.62 sqm
Flat 9	37.13 sqm

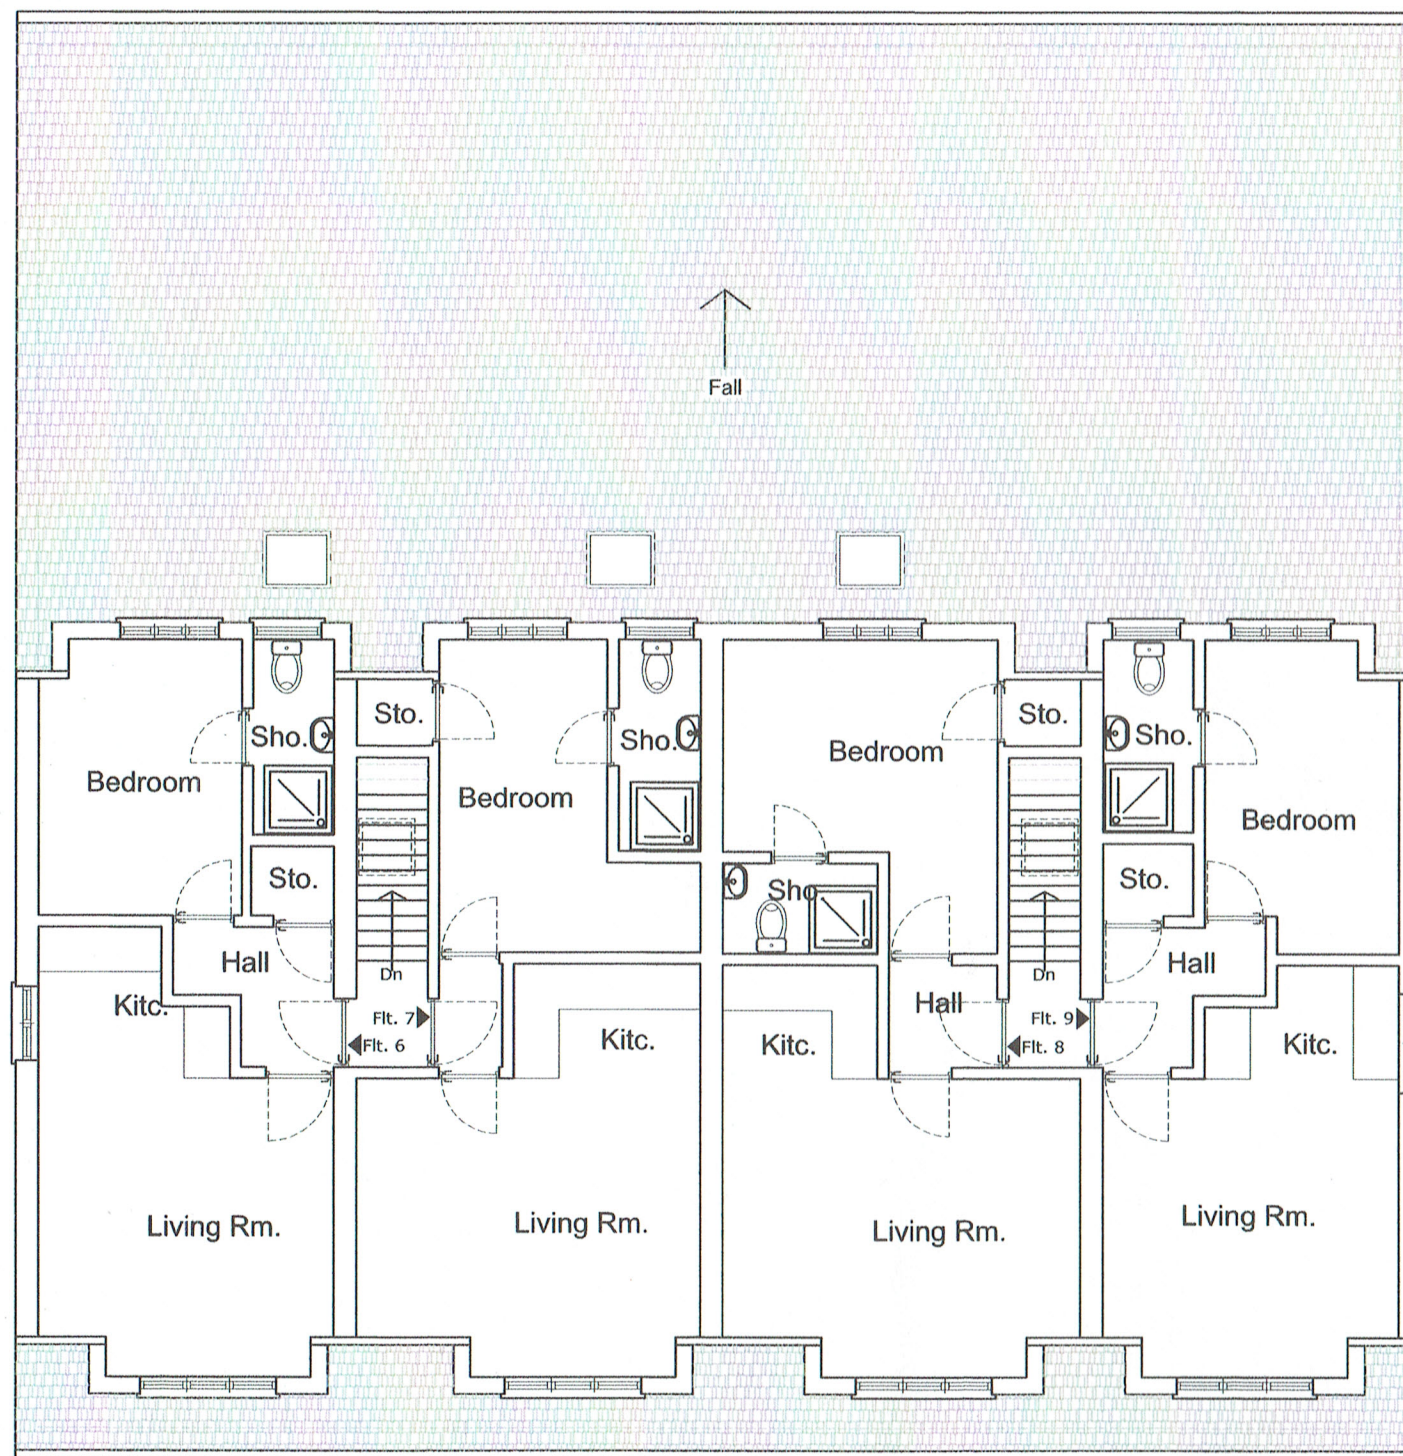

No. 65 – 69 Rochdale Road
EXISTING SECOND FLOOR PLAN

SCALE 0 1 2 3 4 5 6 7 8 9 10
1:100

NOTES:

We will not be responsible for the contract after having obtained Planning Permission and/or Building Regulation

Approvals and that there can be no guarantee that Planning Permission and/or Building Regulation will be obtained. Any works that are started before approvals will be at owner's risk.

No responsibility will be taken for works which are unforeseen and for any alterations made which are beyond the control of the agent. All dimensions are in metres.

Contractor to check site thoroughly, verify dimensions before any work and report any discrepancies.

**YOUR
ARCHITECTURAL
PLAN**

www.yourarchitecturalplan.co.uk | 07908760909 | 02074763826
pnweze@yourarchitecturalplan.co.uk | paulnweze@yahoo.co.uk

Rev Date By Chk Comment

Client:

Client

Project Title:

65 - 69 Rochdale Road,
Bury, Greater Manchester.
BL9 7AX

Drawing Title:

Existing Second Floor Plan

Original Issue Date:

July, 2026

Drawn By:

PI

Number

100/008

Scale @ A3:

1:100

Checked By:

PN

Revision

-