




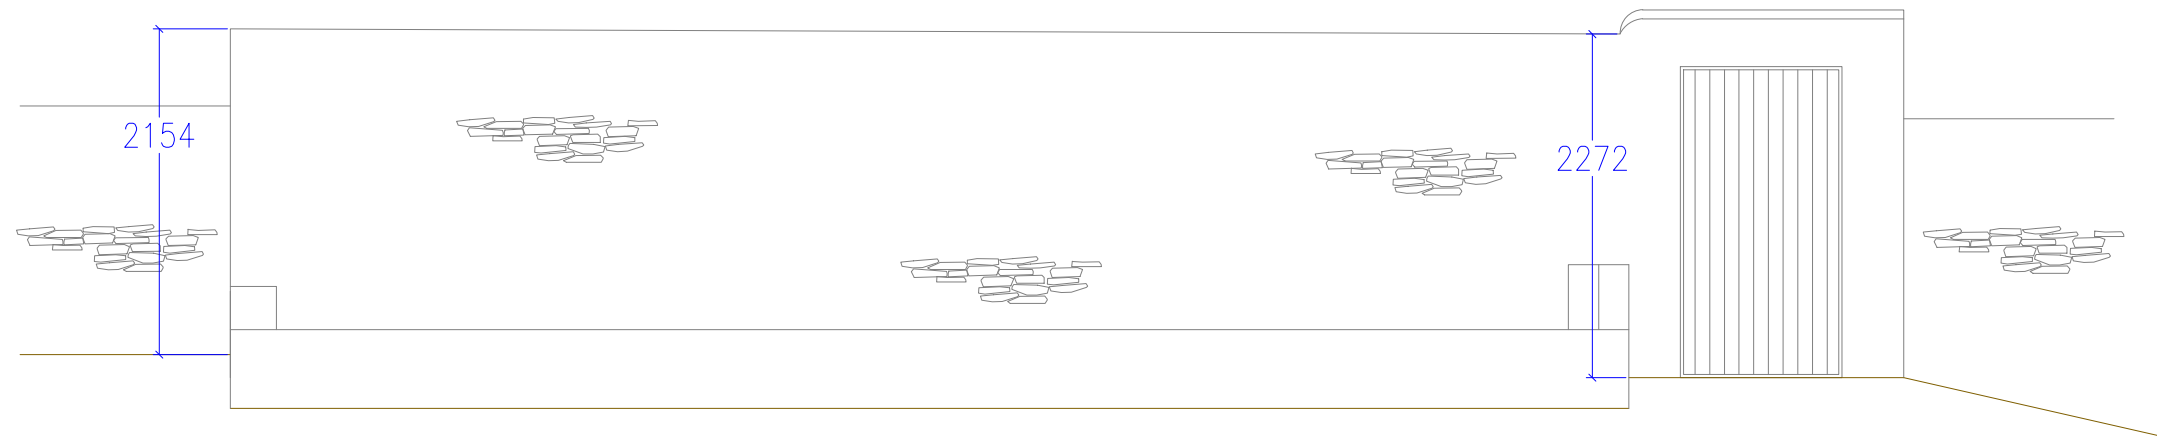


Existing Front Elevation
Scale 1:50

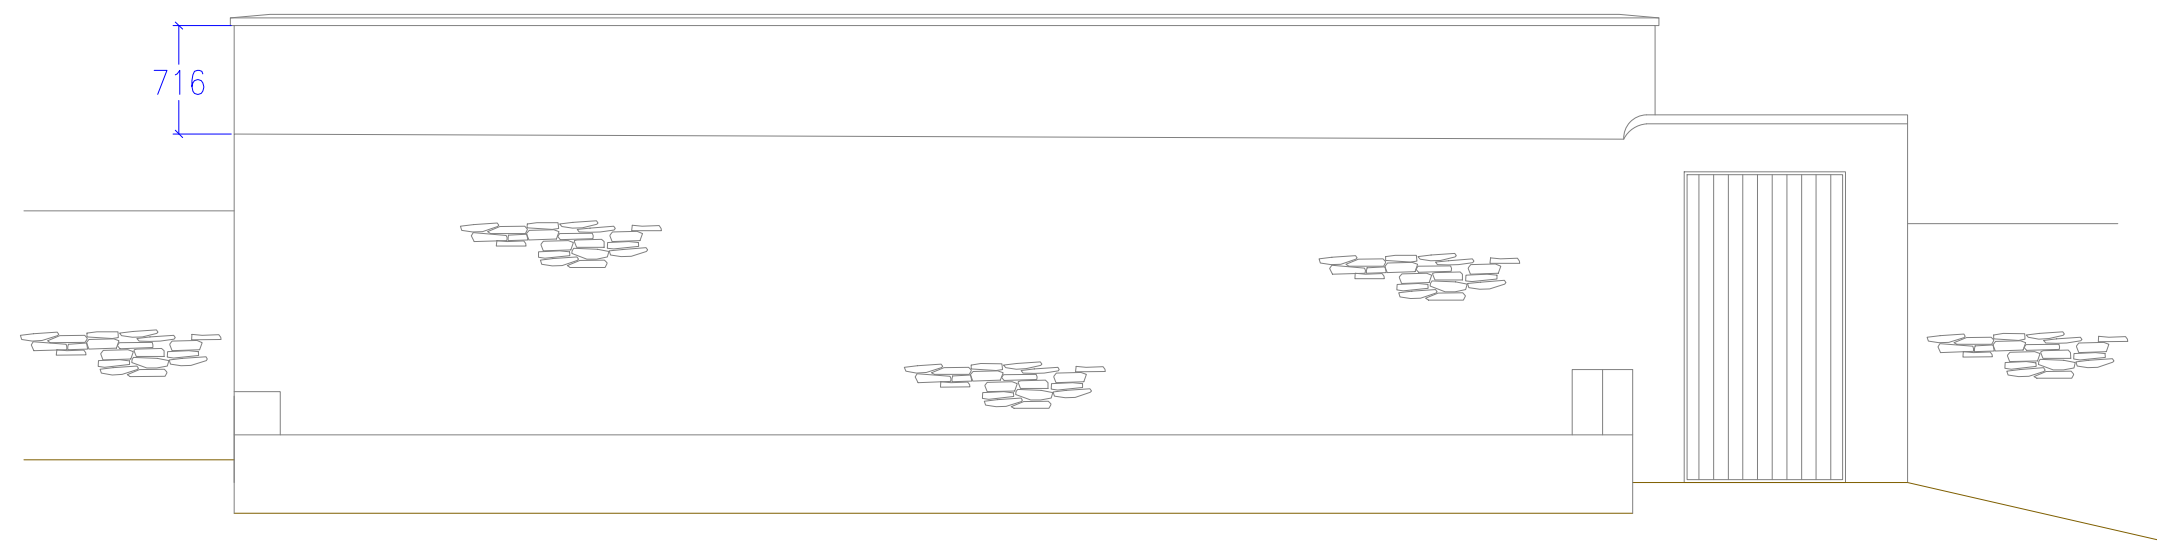

Proposed Wall Front Elevation
Scale 1:50

 

C	19.05.23	Amended to match Planners comments
REVISION	DATE	COMMENT

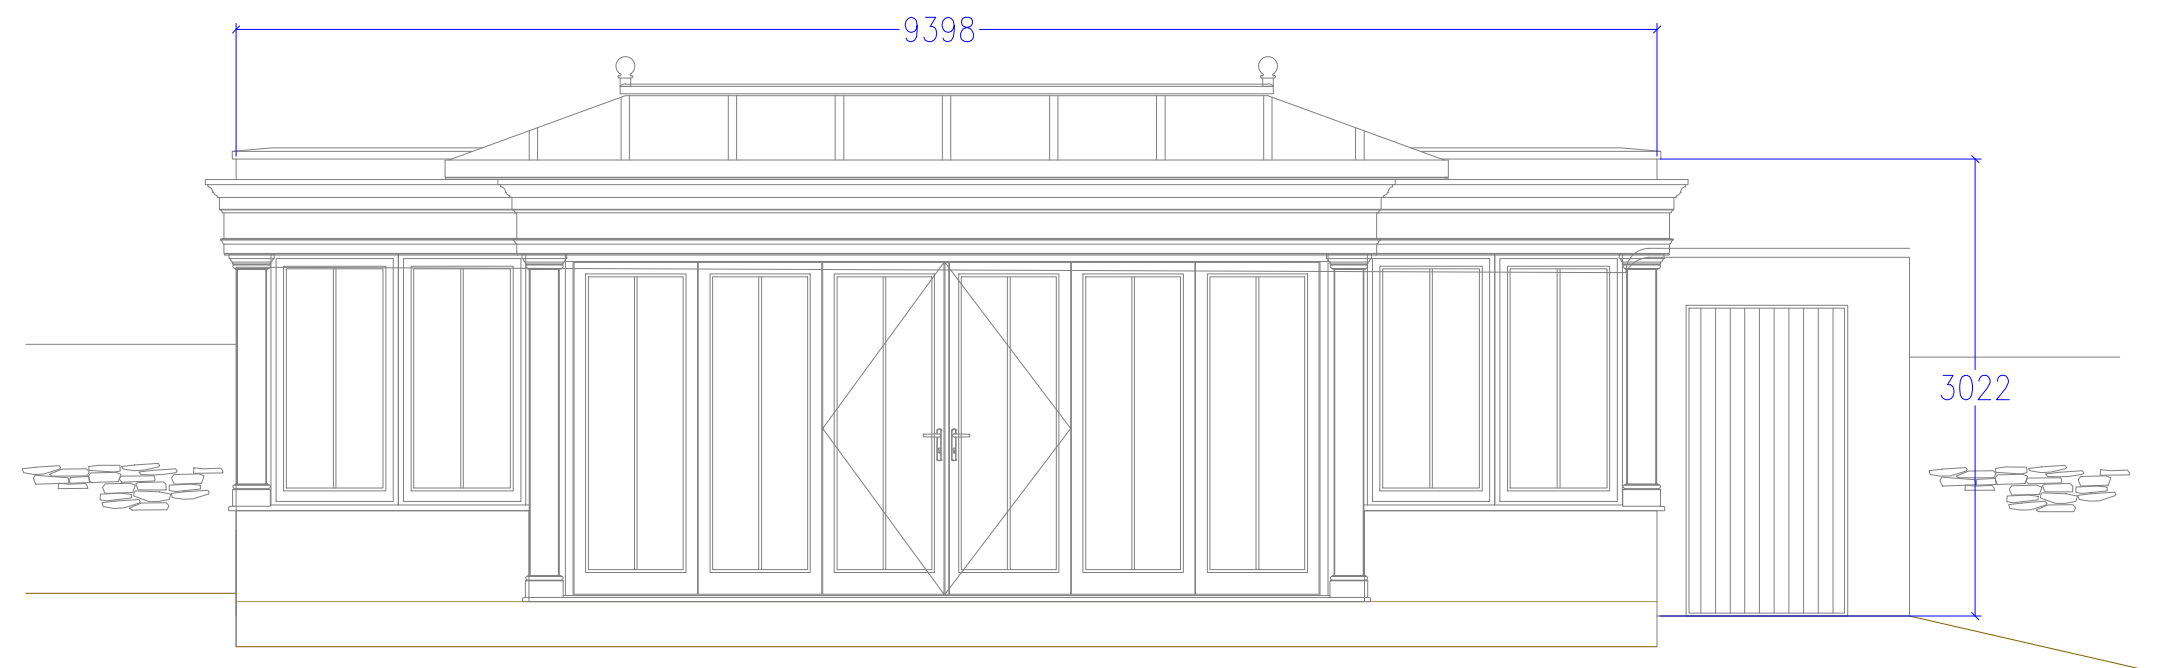

Proposed Front Elevation
Scale 1:50

client:	Higher House Moor Road Bury Greater Manchester BL8 4NX		
Drawing:	Existing & Proposed Front Elevations		
scale: 1:50@A2	dwg:	12617 /01	rev: C
date: January '23			



Bennett Road,
Isleport Business Park,
Highbridge, Somerset, TA9 4PW
Tel: 01278-764400 Fax:
01278-764422