




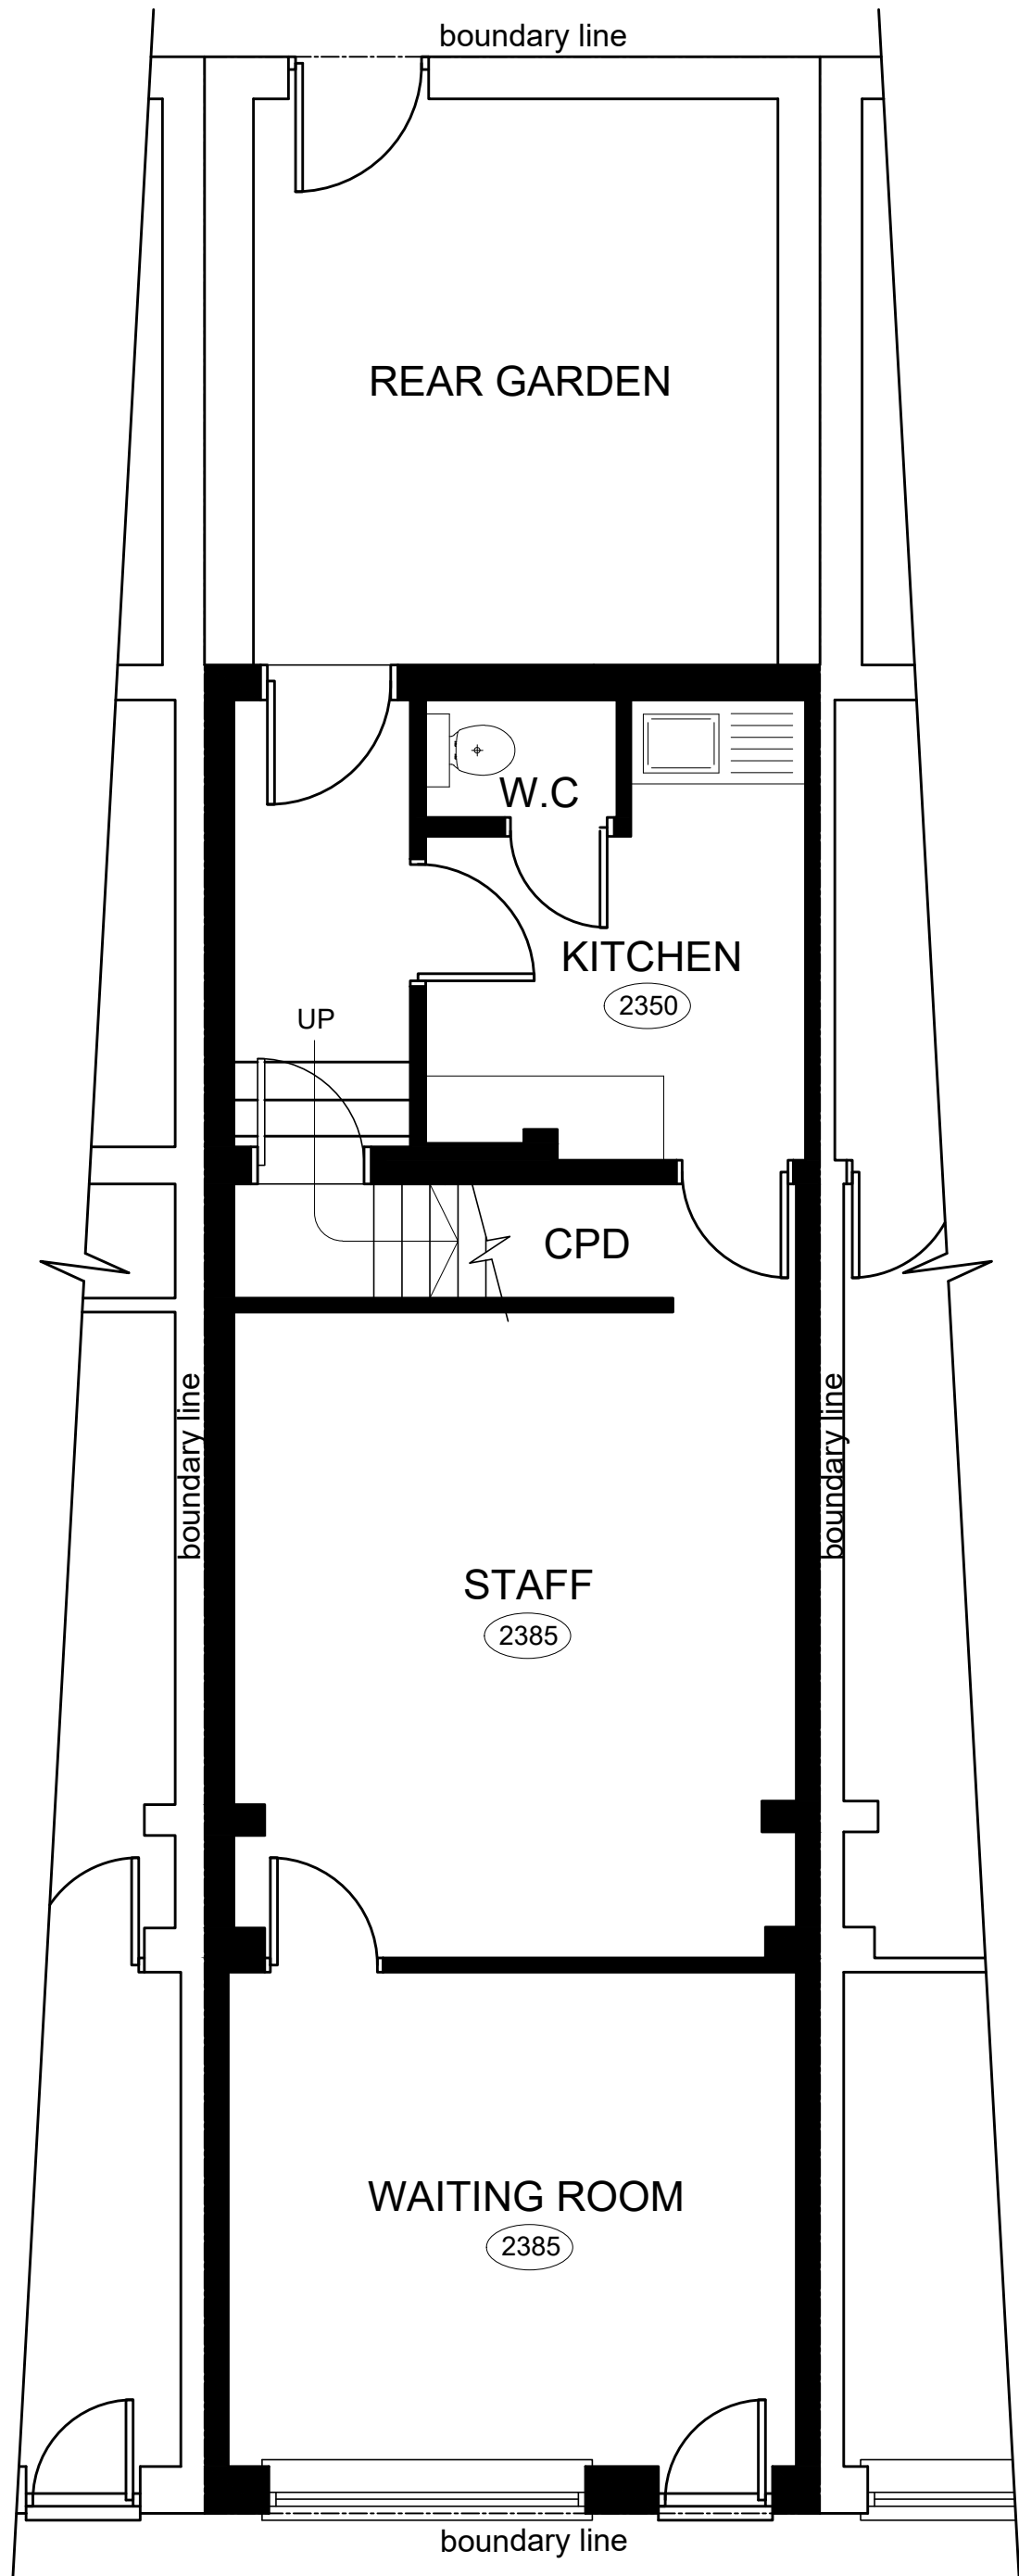

GROUND FLOOR PLAN

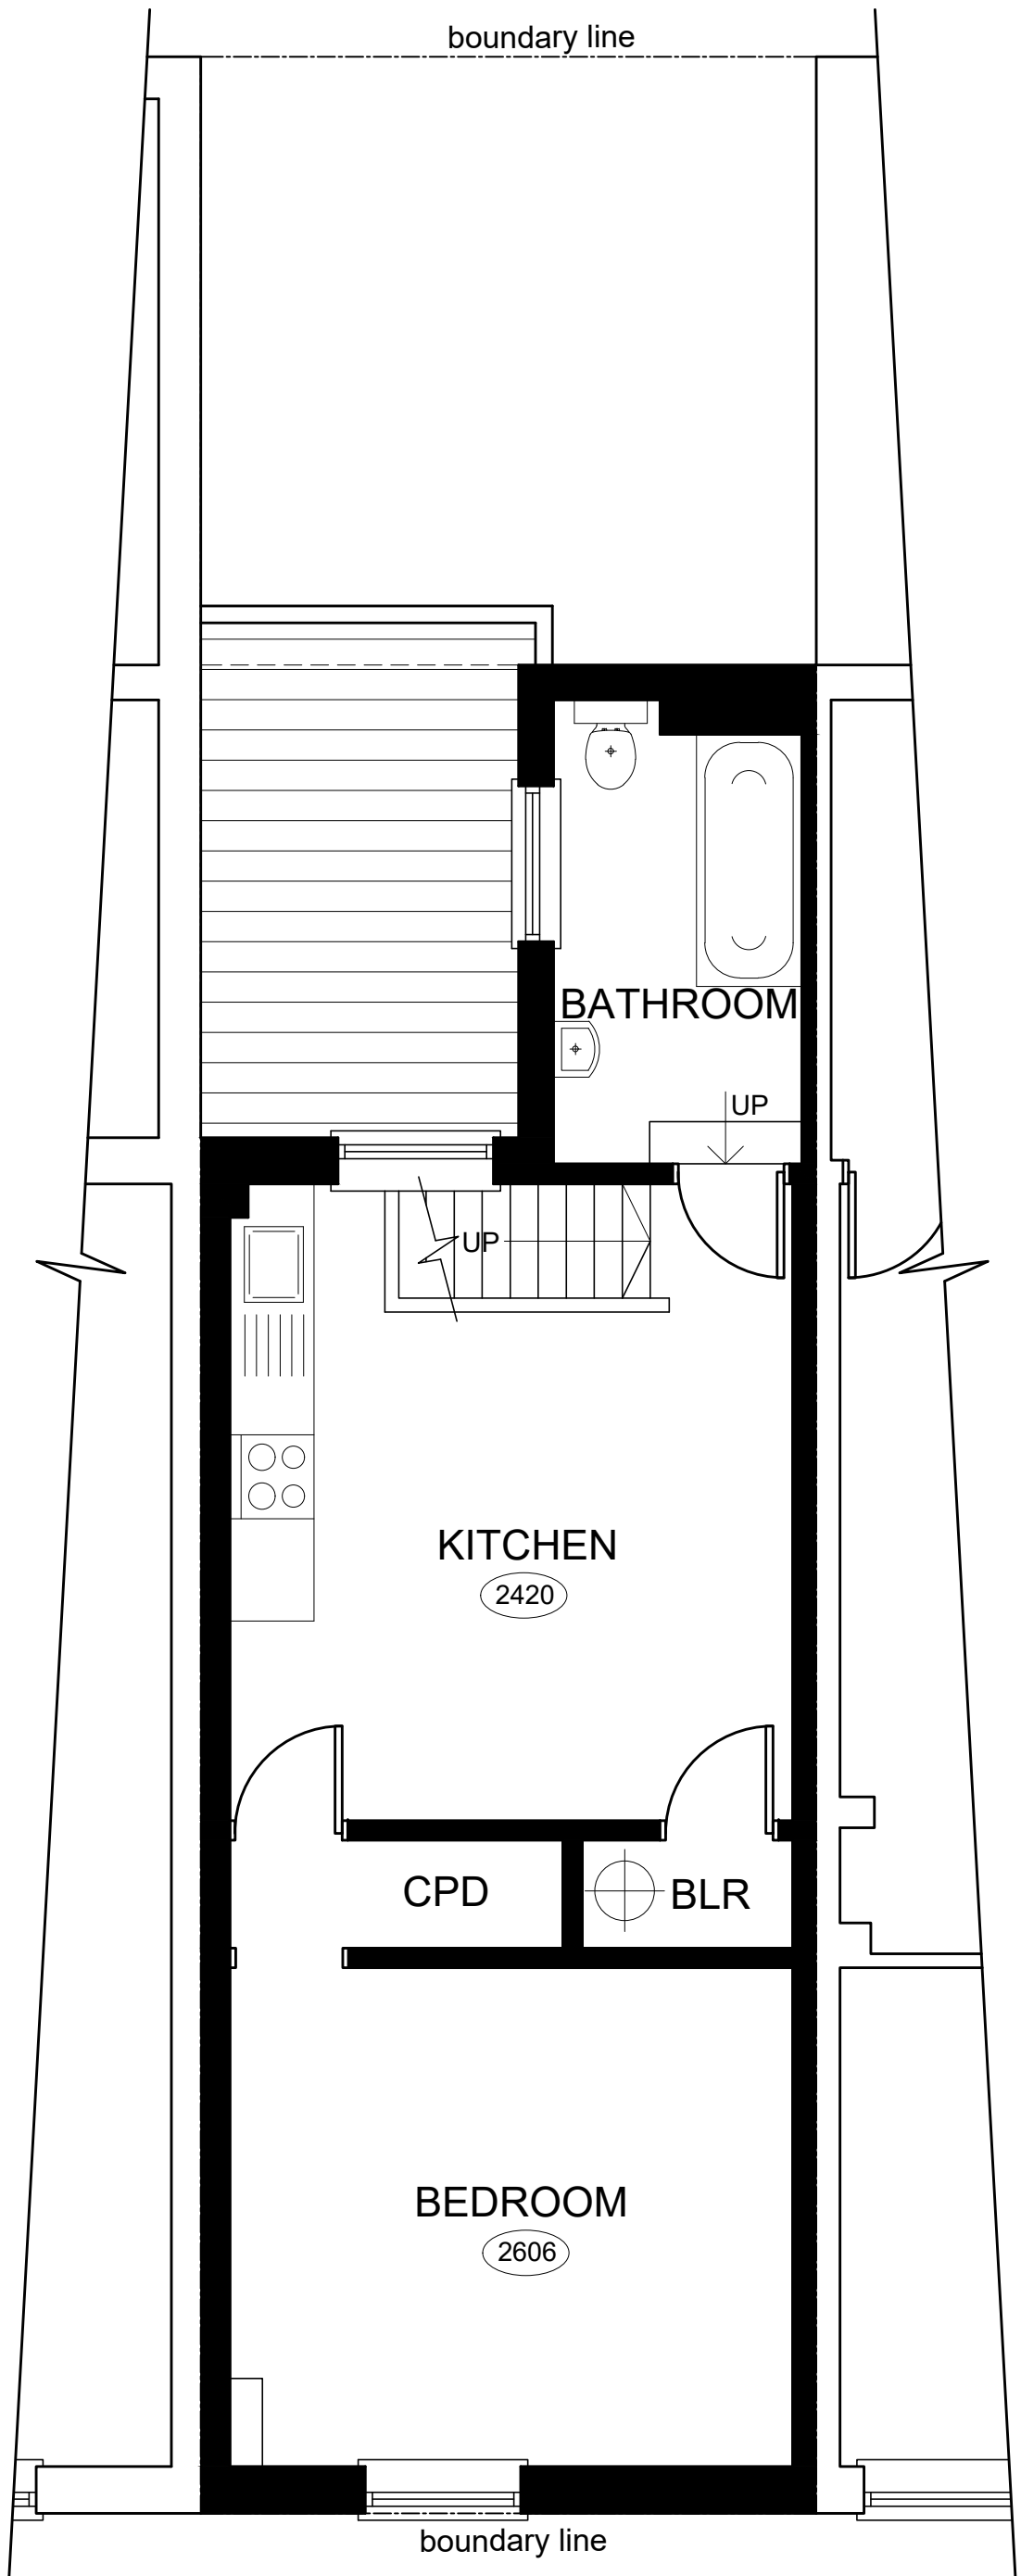


FIRST FLOOR PLAN

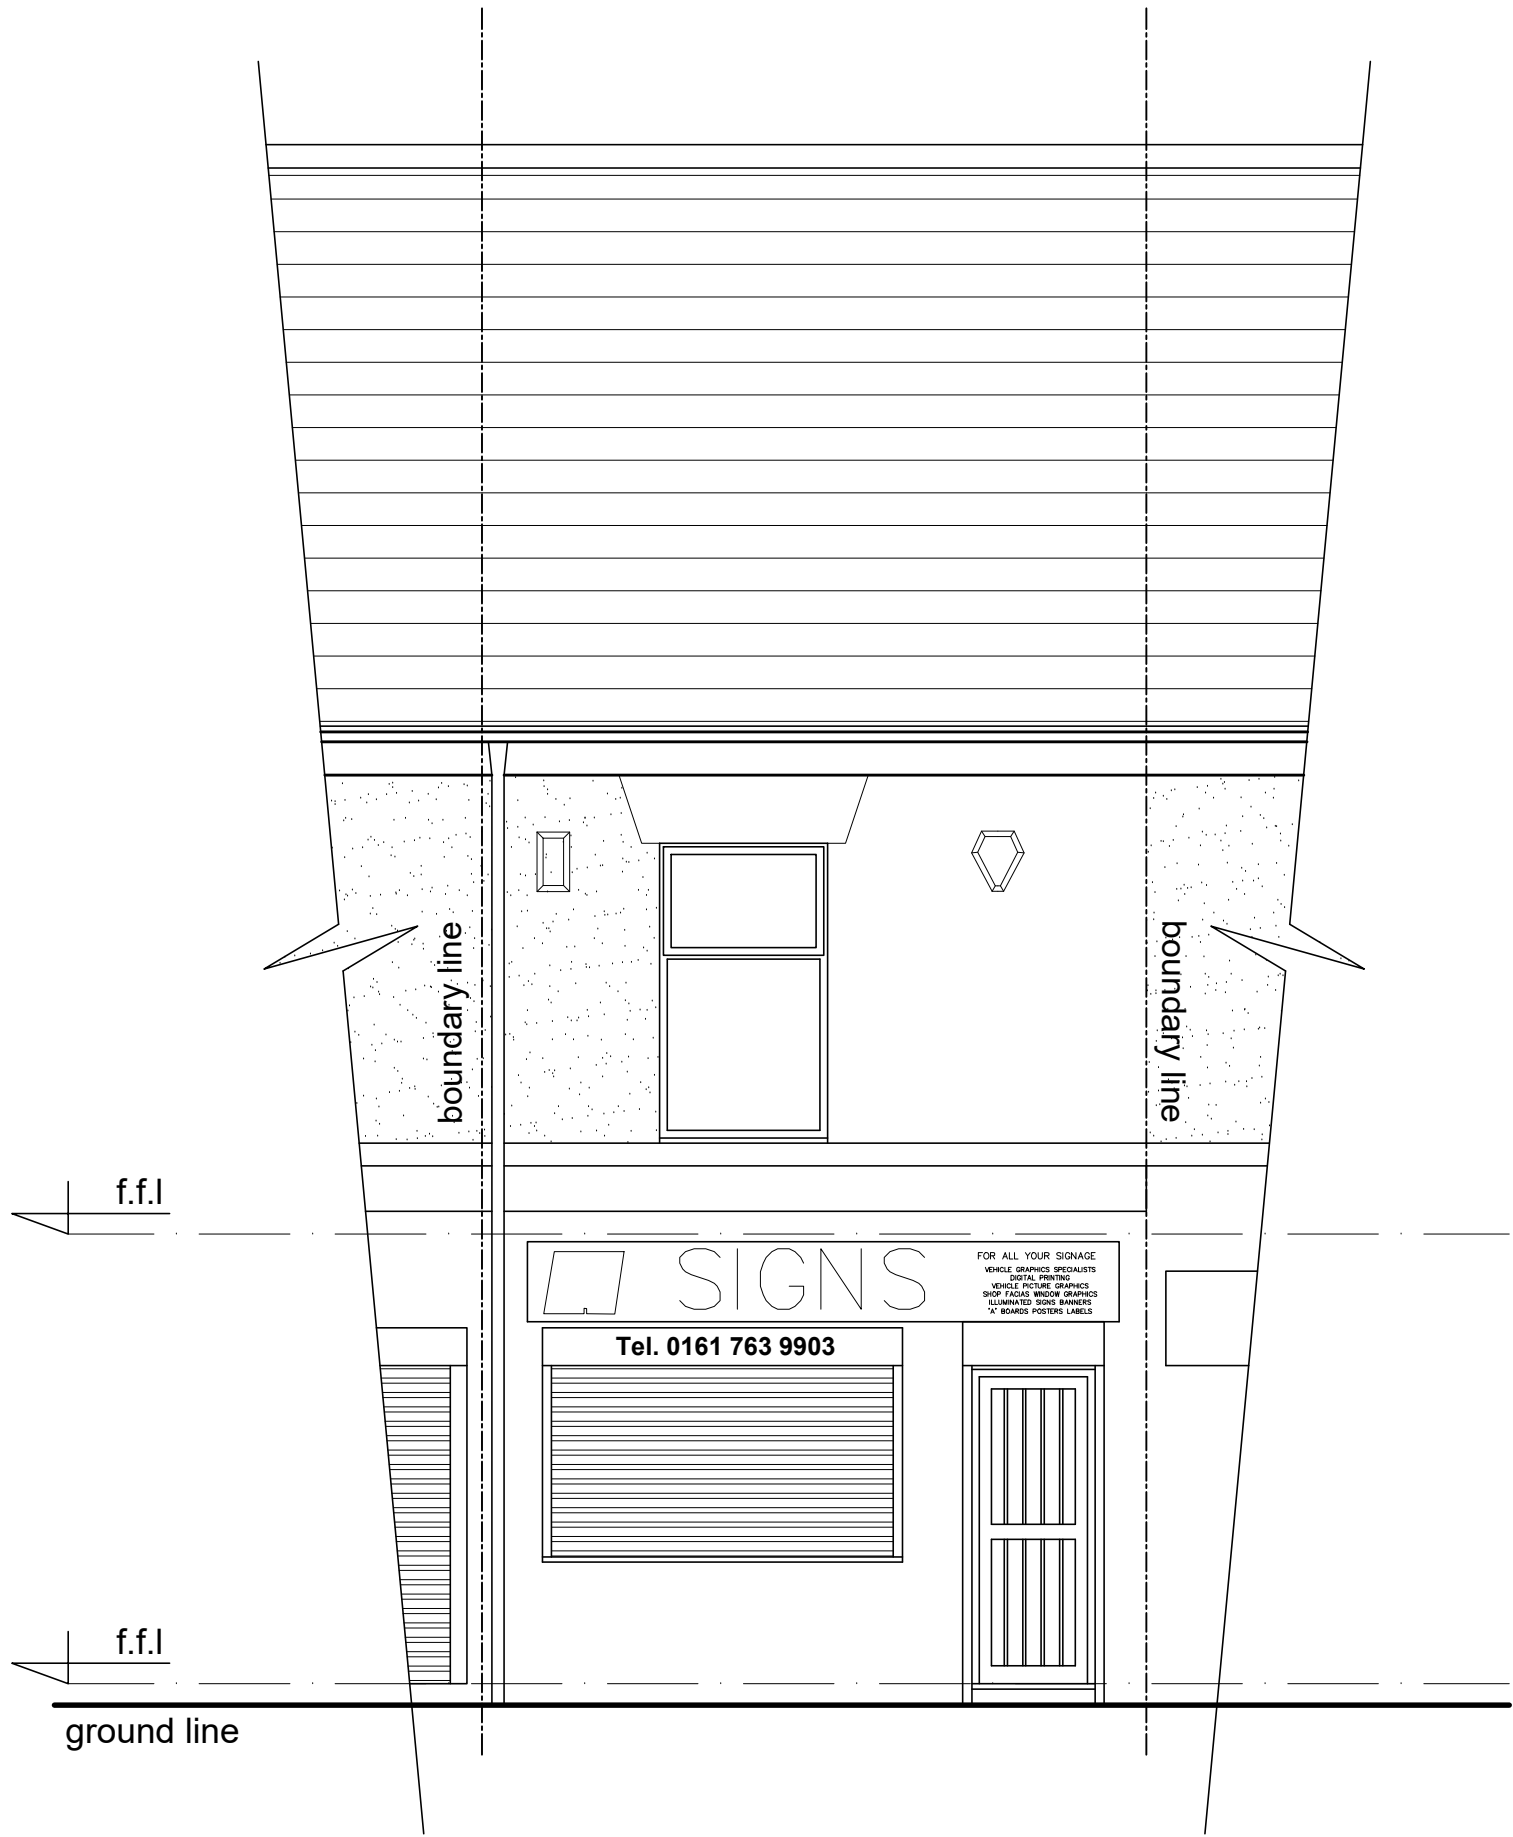


FRONT ELEVATIONS


EXISTING FLOOR PLANS & ELEVATION 1:50 scale bar 0 1 2 3 4 5metres

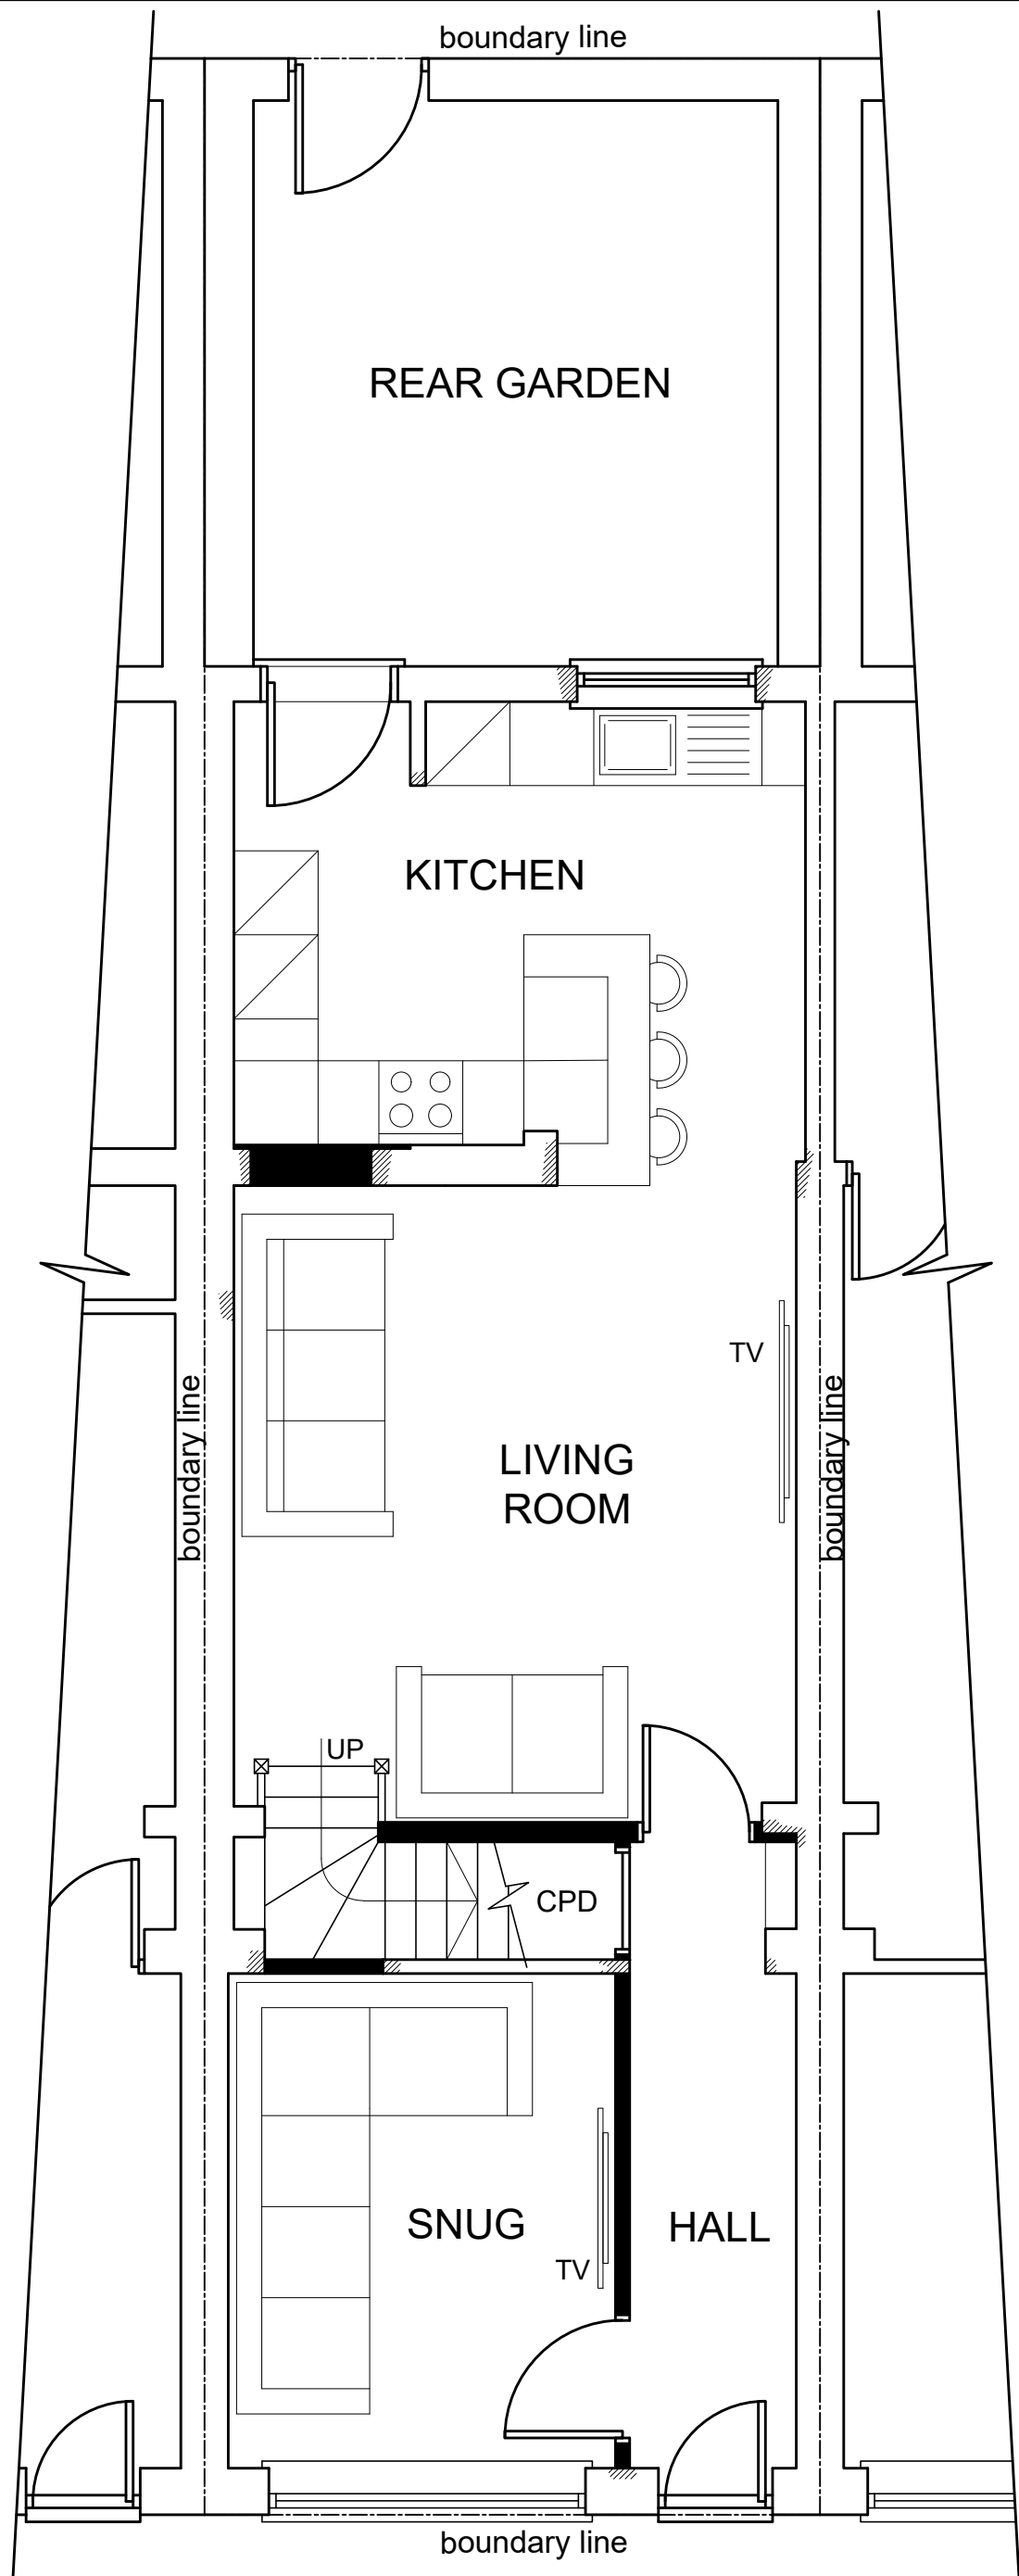

GROUND FLOOR PLAN

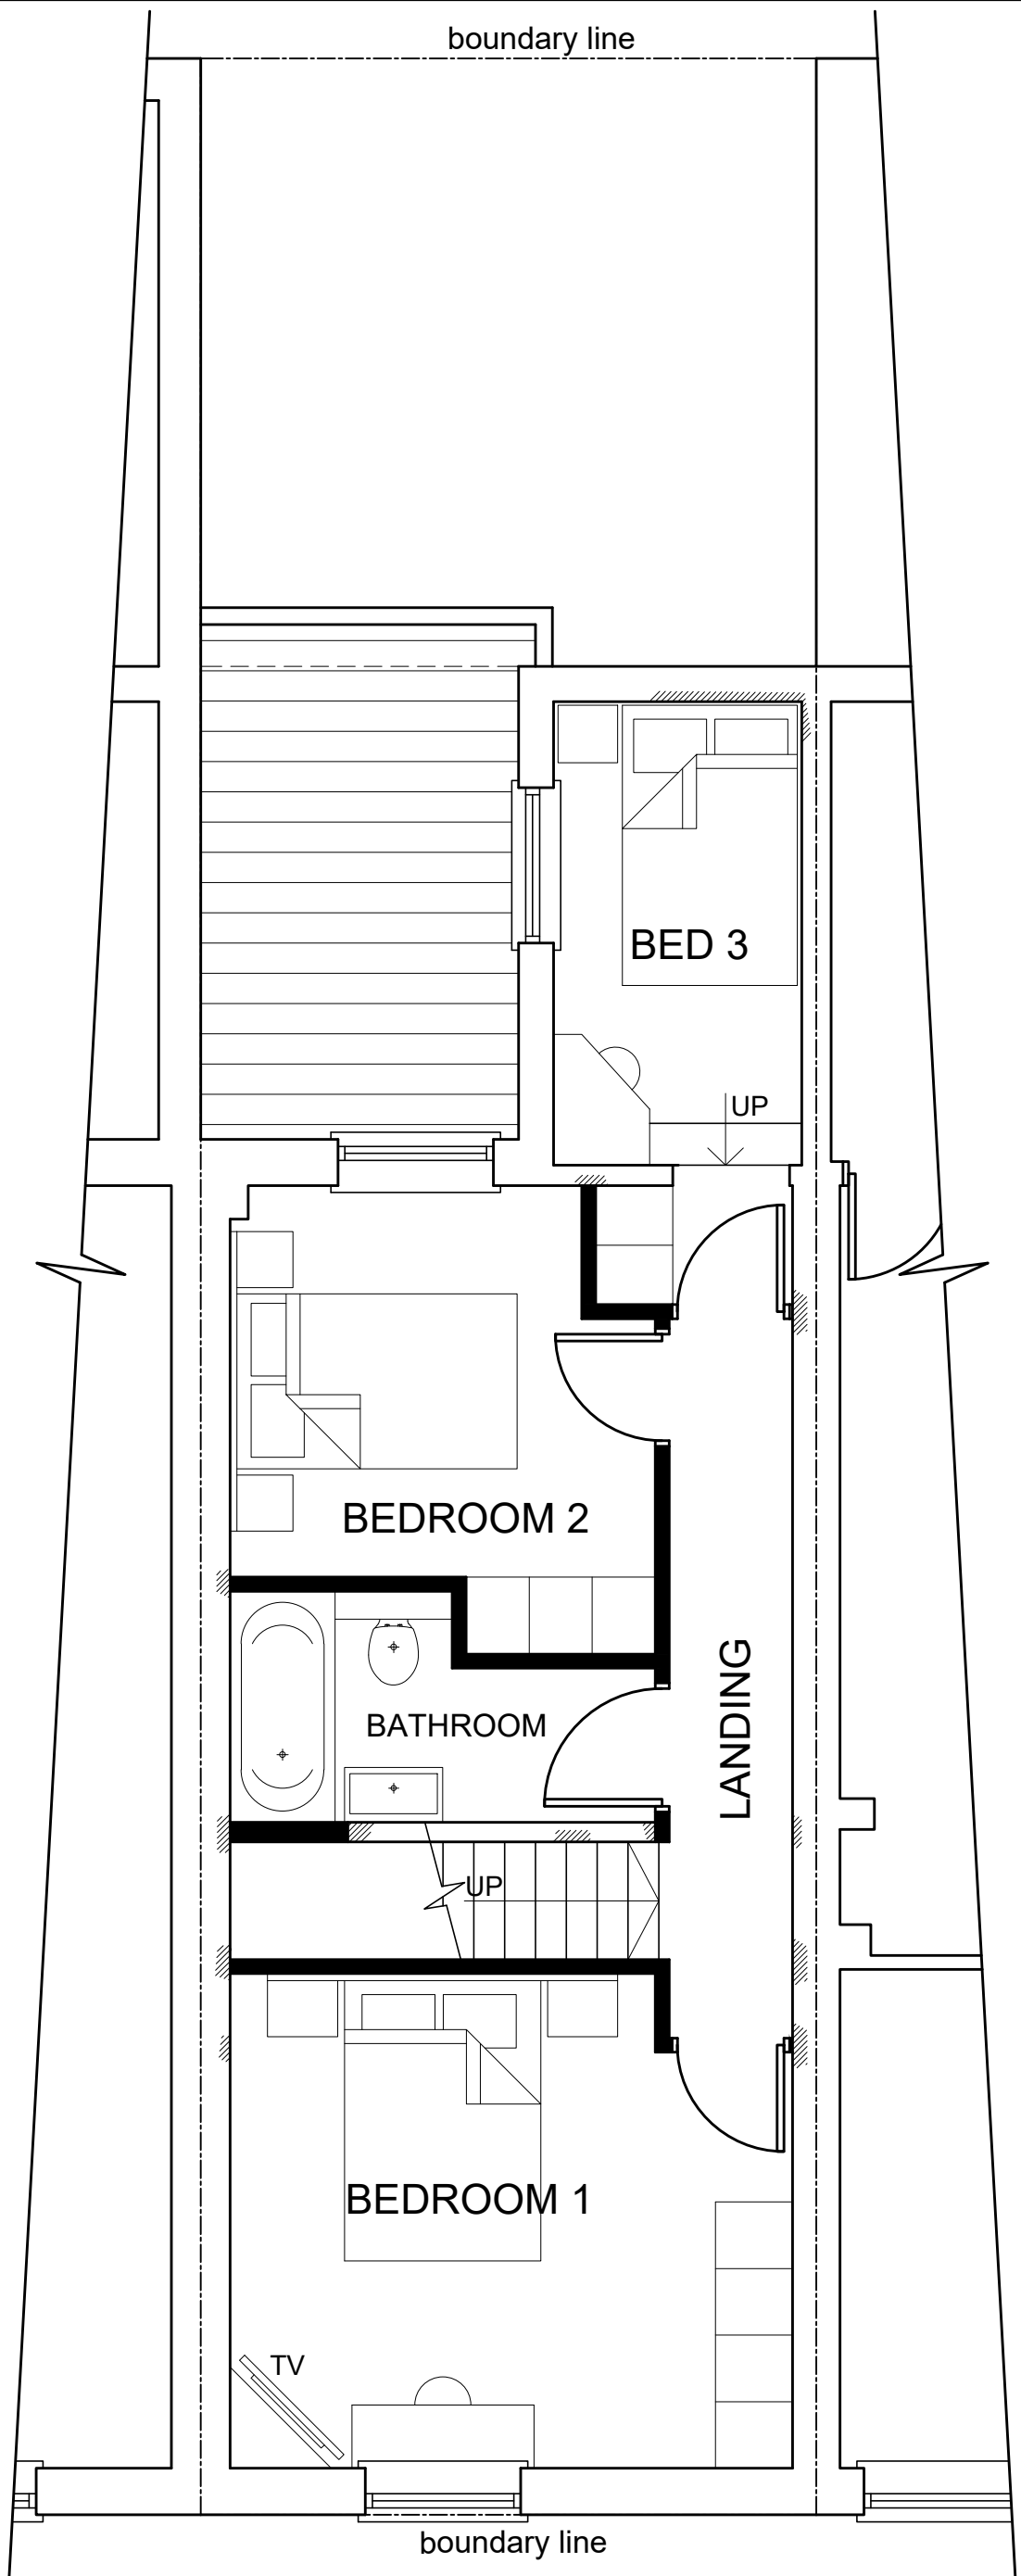

FIRST FLOOR PLAN

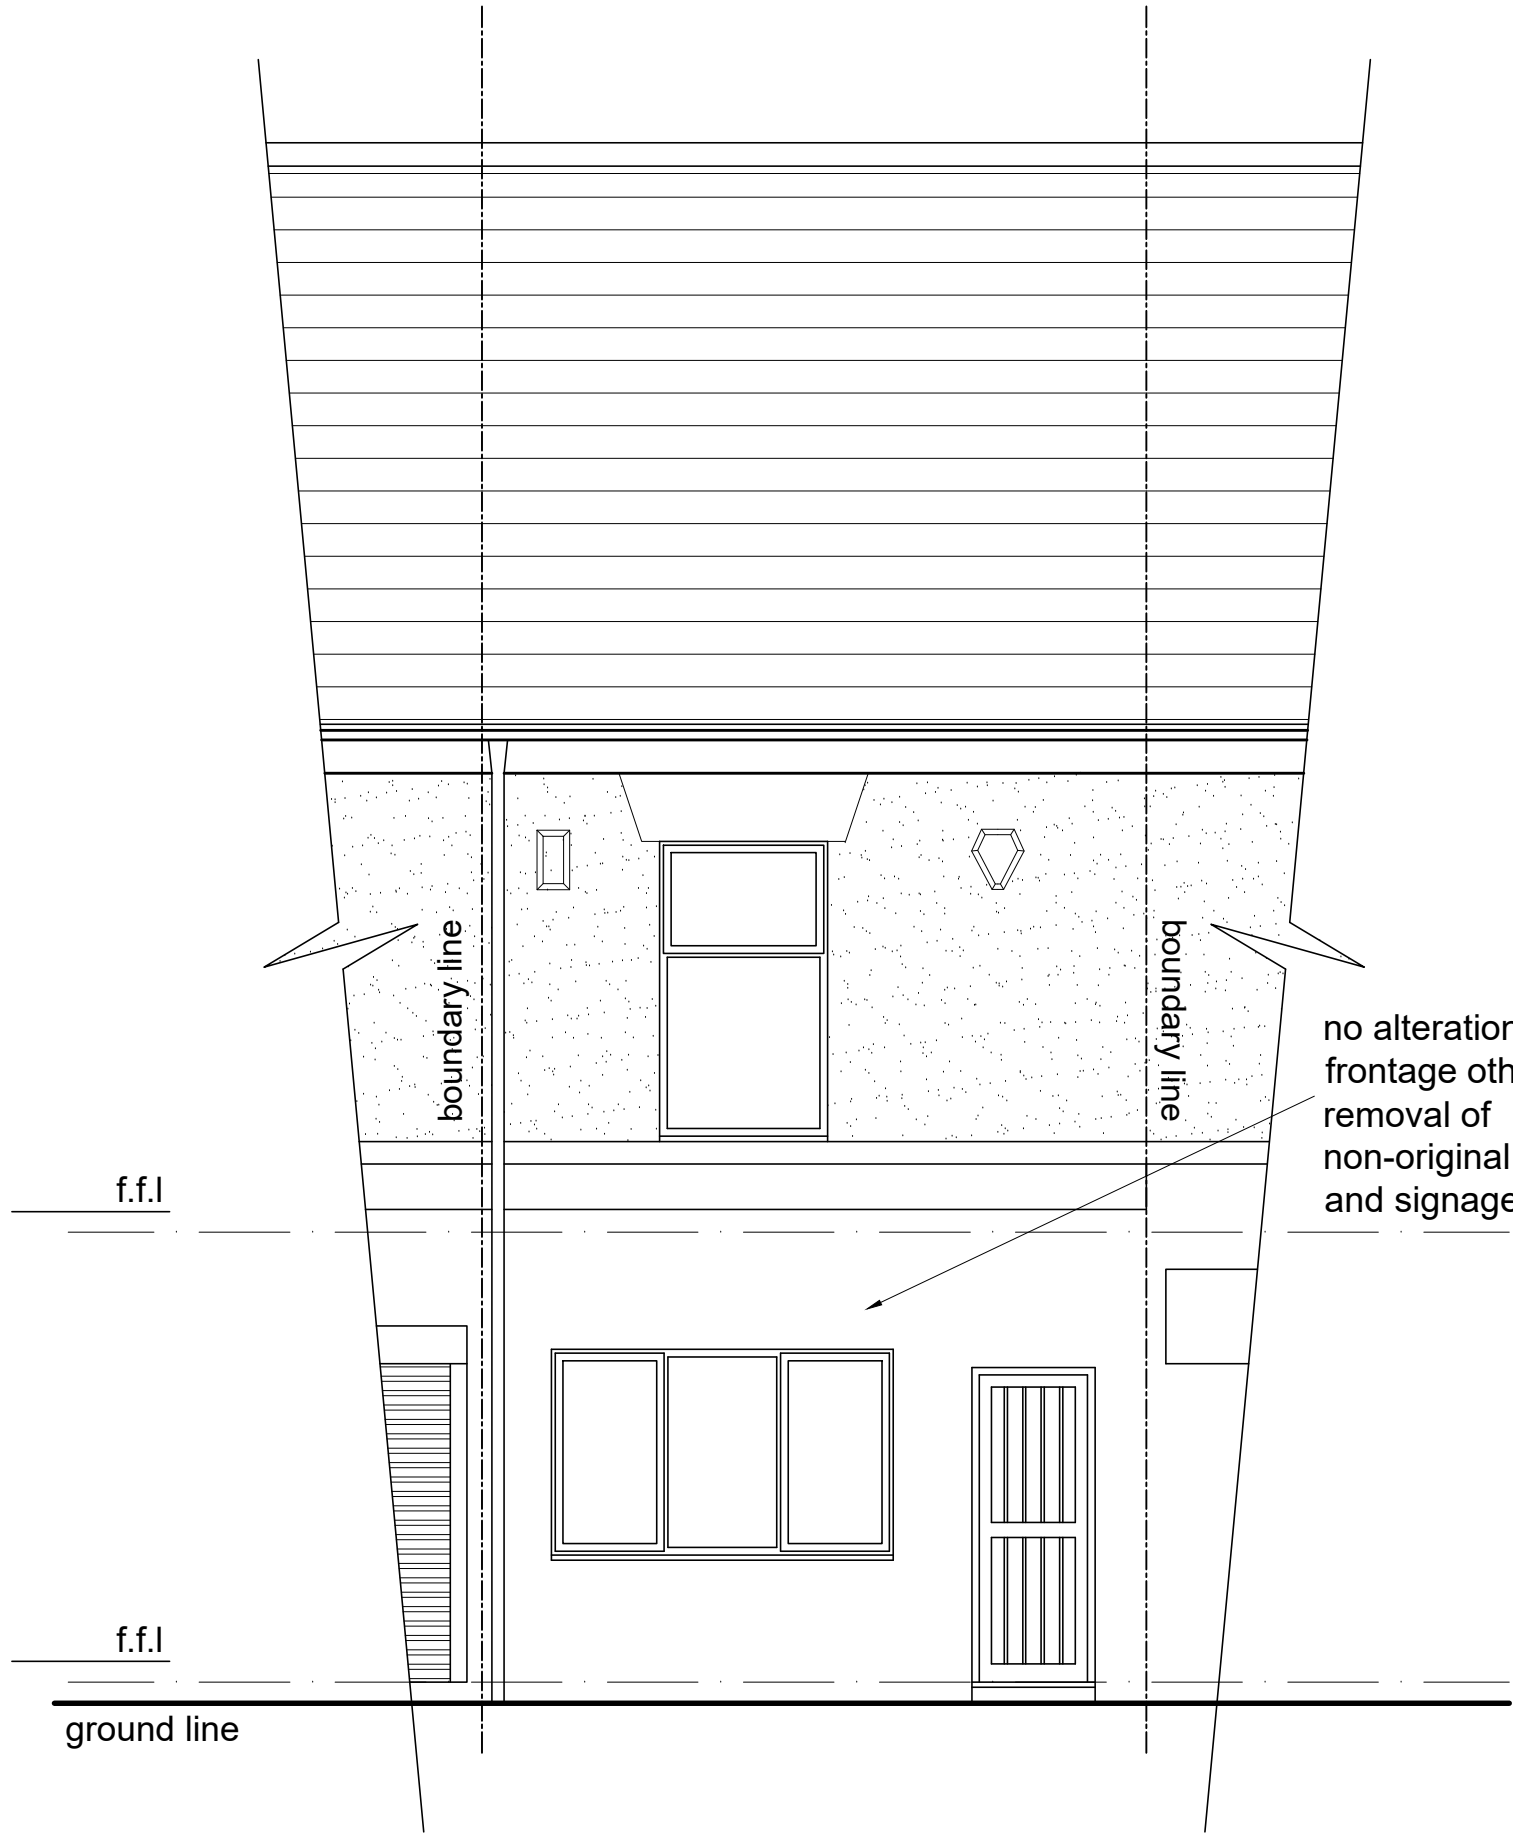

FRONT ELEVATIONS

PROPOSED FLOOR PLANS & ELEVATION 1:50 scale bar 0 1 2 3 4 5metres

|                                                                                                 |                                                 |  |  |
|-------------------------------------------------------------------------------------------------|-------------------------------------------------|--|--|
| <b>R J G</b><br>Architectural Design Services<br>For All Your Architectural Design Requirements | Project<br>43 Bolton Road<br>Bury<br>Manchester |  |  |
|                                                                                                 | Drawn By<br>01840/PD/01                         |  |  |
|                                                                                                 | Scale<br>1:50                                   |  |  |
|                                                                                                 | Date<br>Apr '24                                 |  |  |