



Project No. JC 88

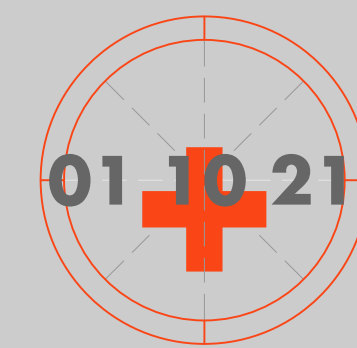

Revisions

- PLANNING NOTES**
- THE SINGLE STOREY SIDE EXTENSION MEETS GPDO, CLASS A. THE REAR DORMER AND AND HIP TO GABLE CONVERSION MEET GPDO, CLASS B
 - ALL MATERIALS ARE TO MATCH THOSE OF THE EXISTING BUILDING
 - GABLE/SIDE WALLS TO BE LOCATED ENTIRELY WITHIN THE PROPERTY OF No. 10
 - FOUNDATIONS TO BE ENTIRELY WITHIN THE PROPERTY OF No. 10
 - GUTTERING, FASCIA AND RAINWATER PIPES TO BE LOCATED ENTIRELY WITHIN THE PROPERTY OF No. 10

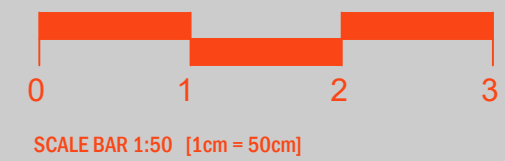


Drawn by: AC Checked by: JC
Scale 1:50


**EXISTING
ELEVATIONS**

A2.1

Sheet No. © 2021

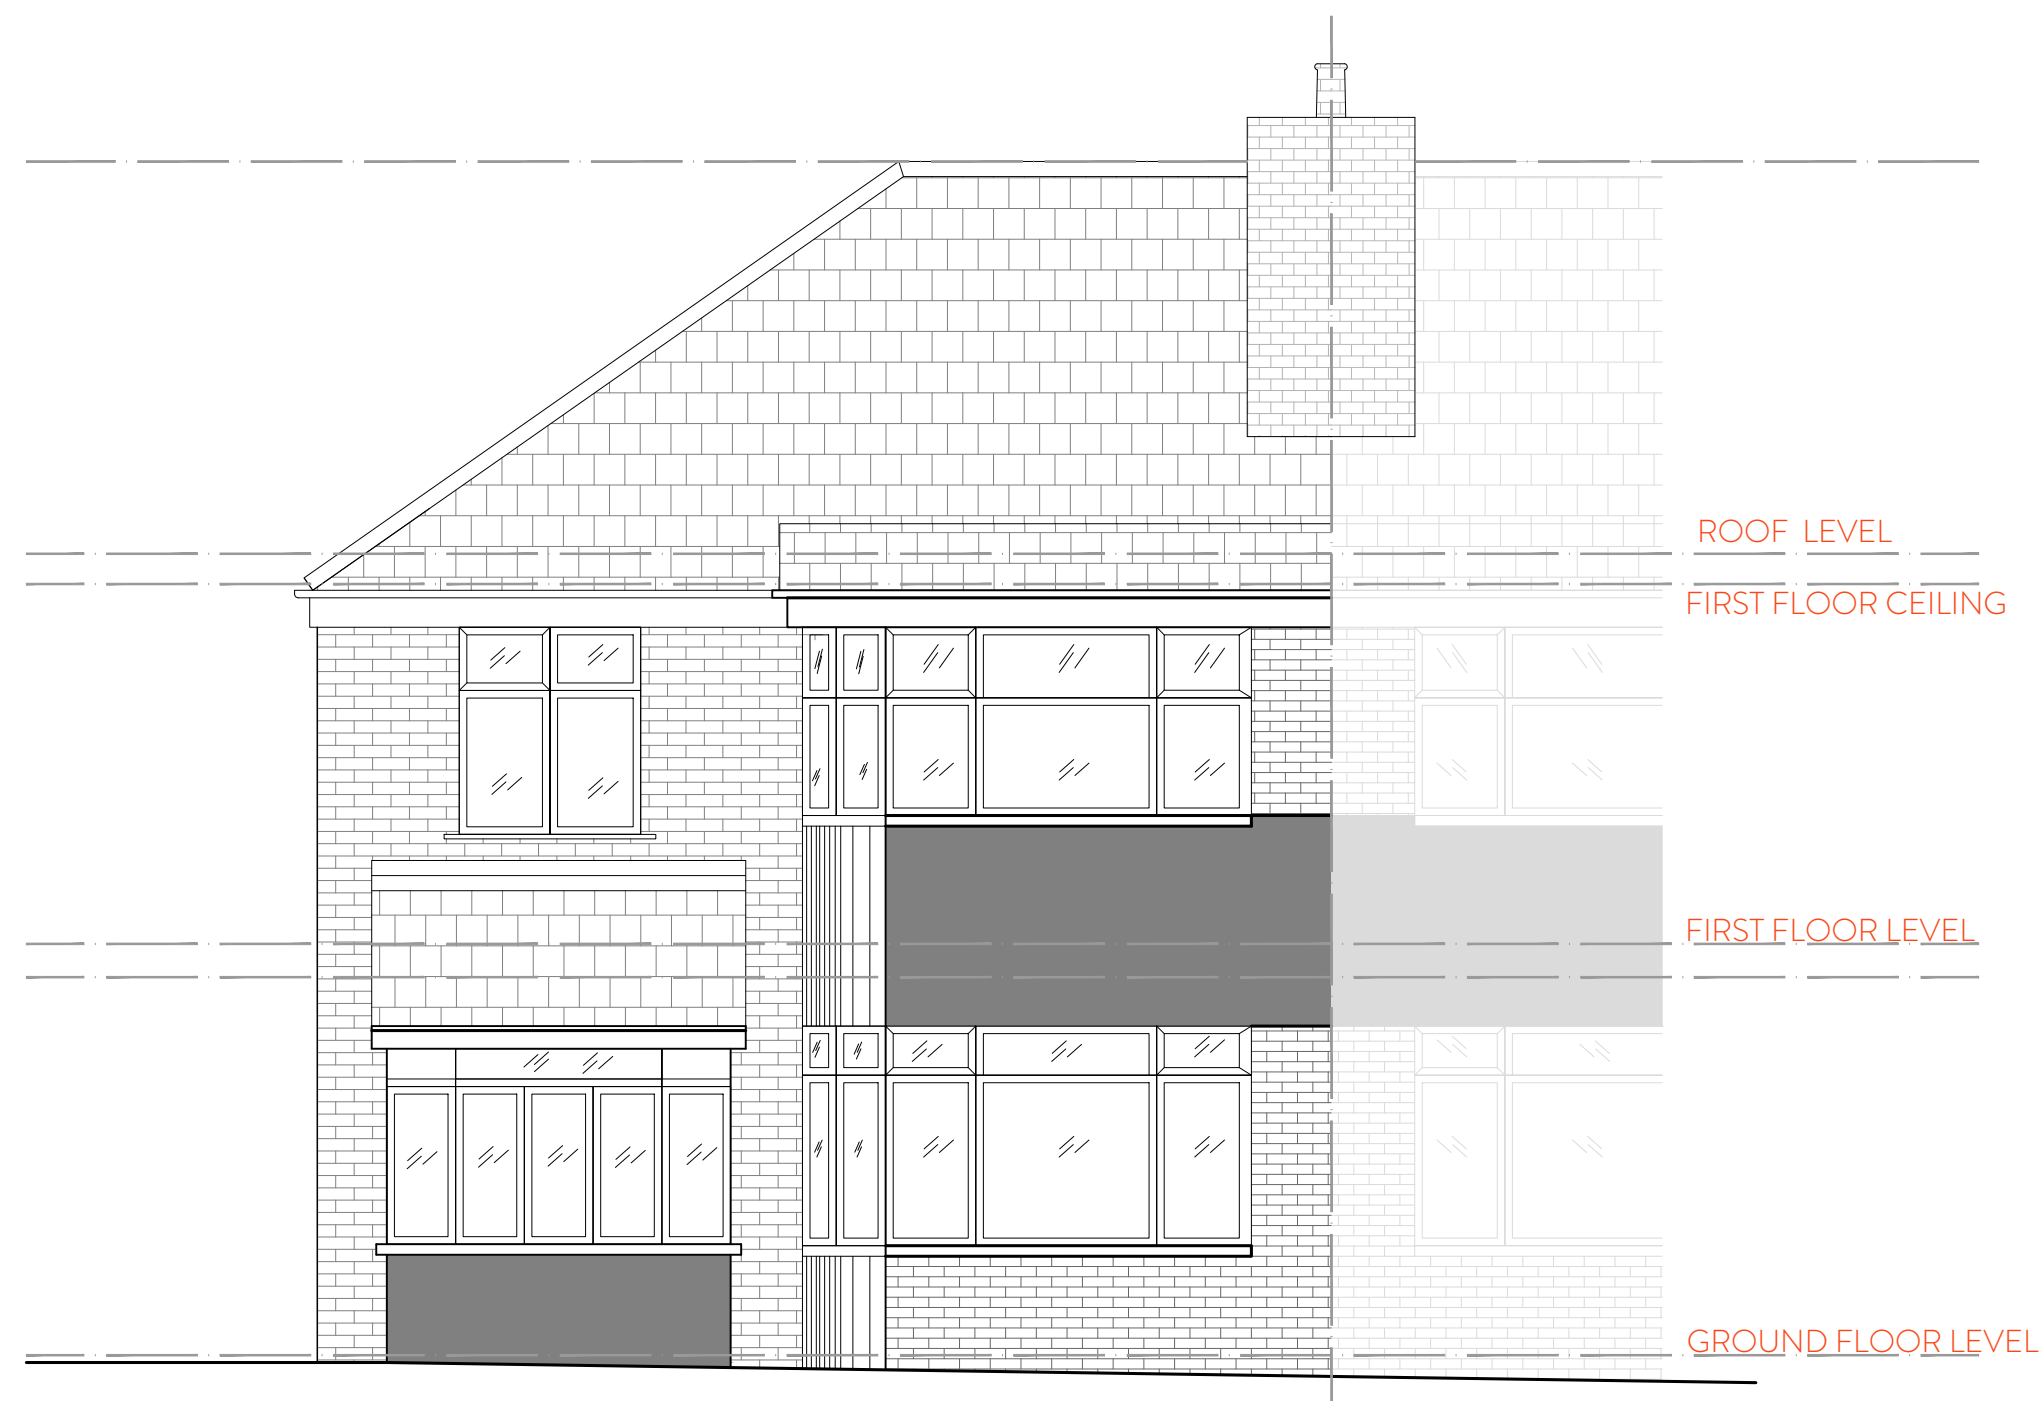


1 EXISTING FRONT ELEVATION
SCALE:1/50

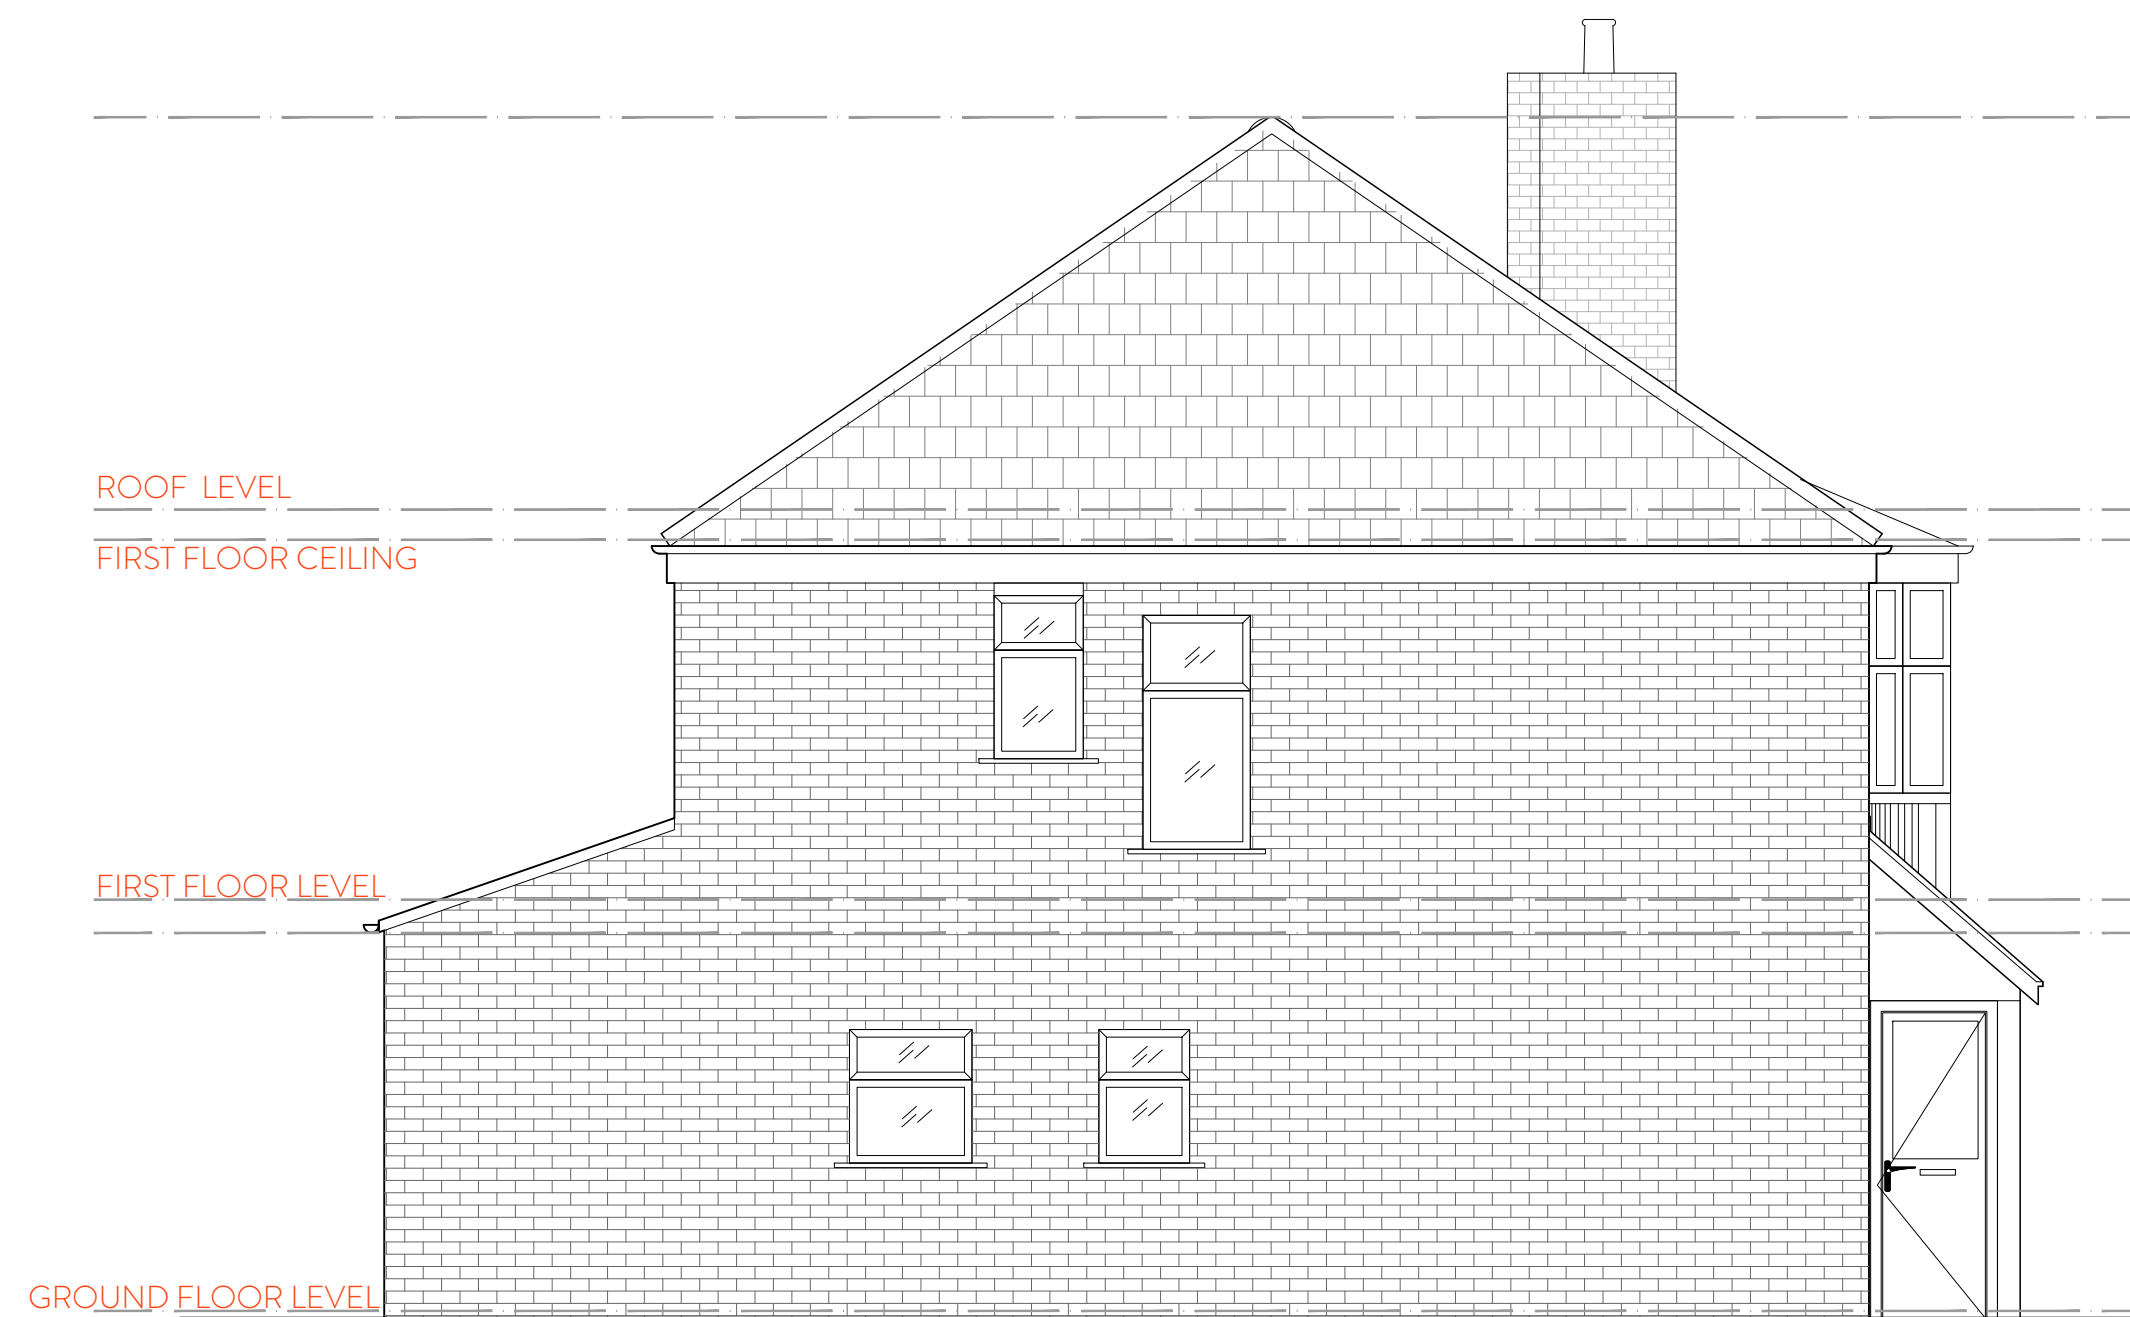

2 EXISTING LEFT SIDE ELEVATION
SCALE:1/50



3 EXISTING REAR ELEVATION
SCALE:1/50

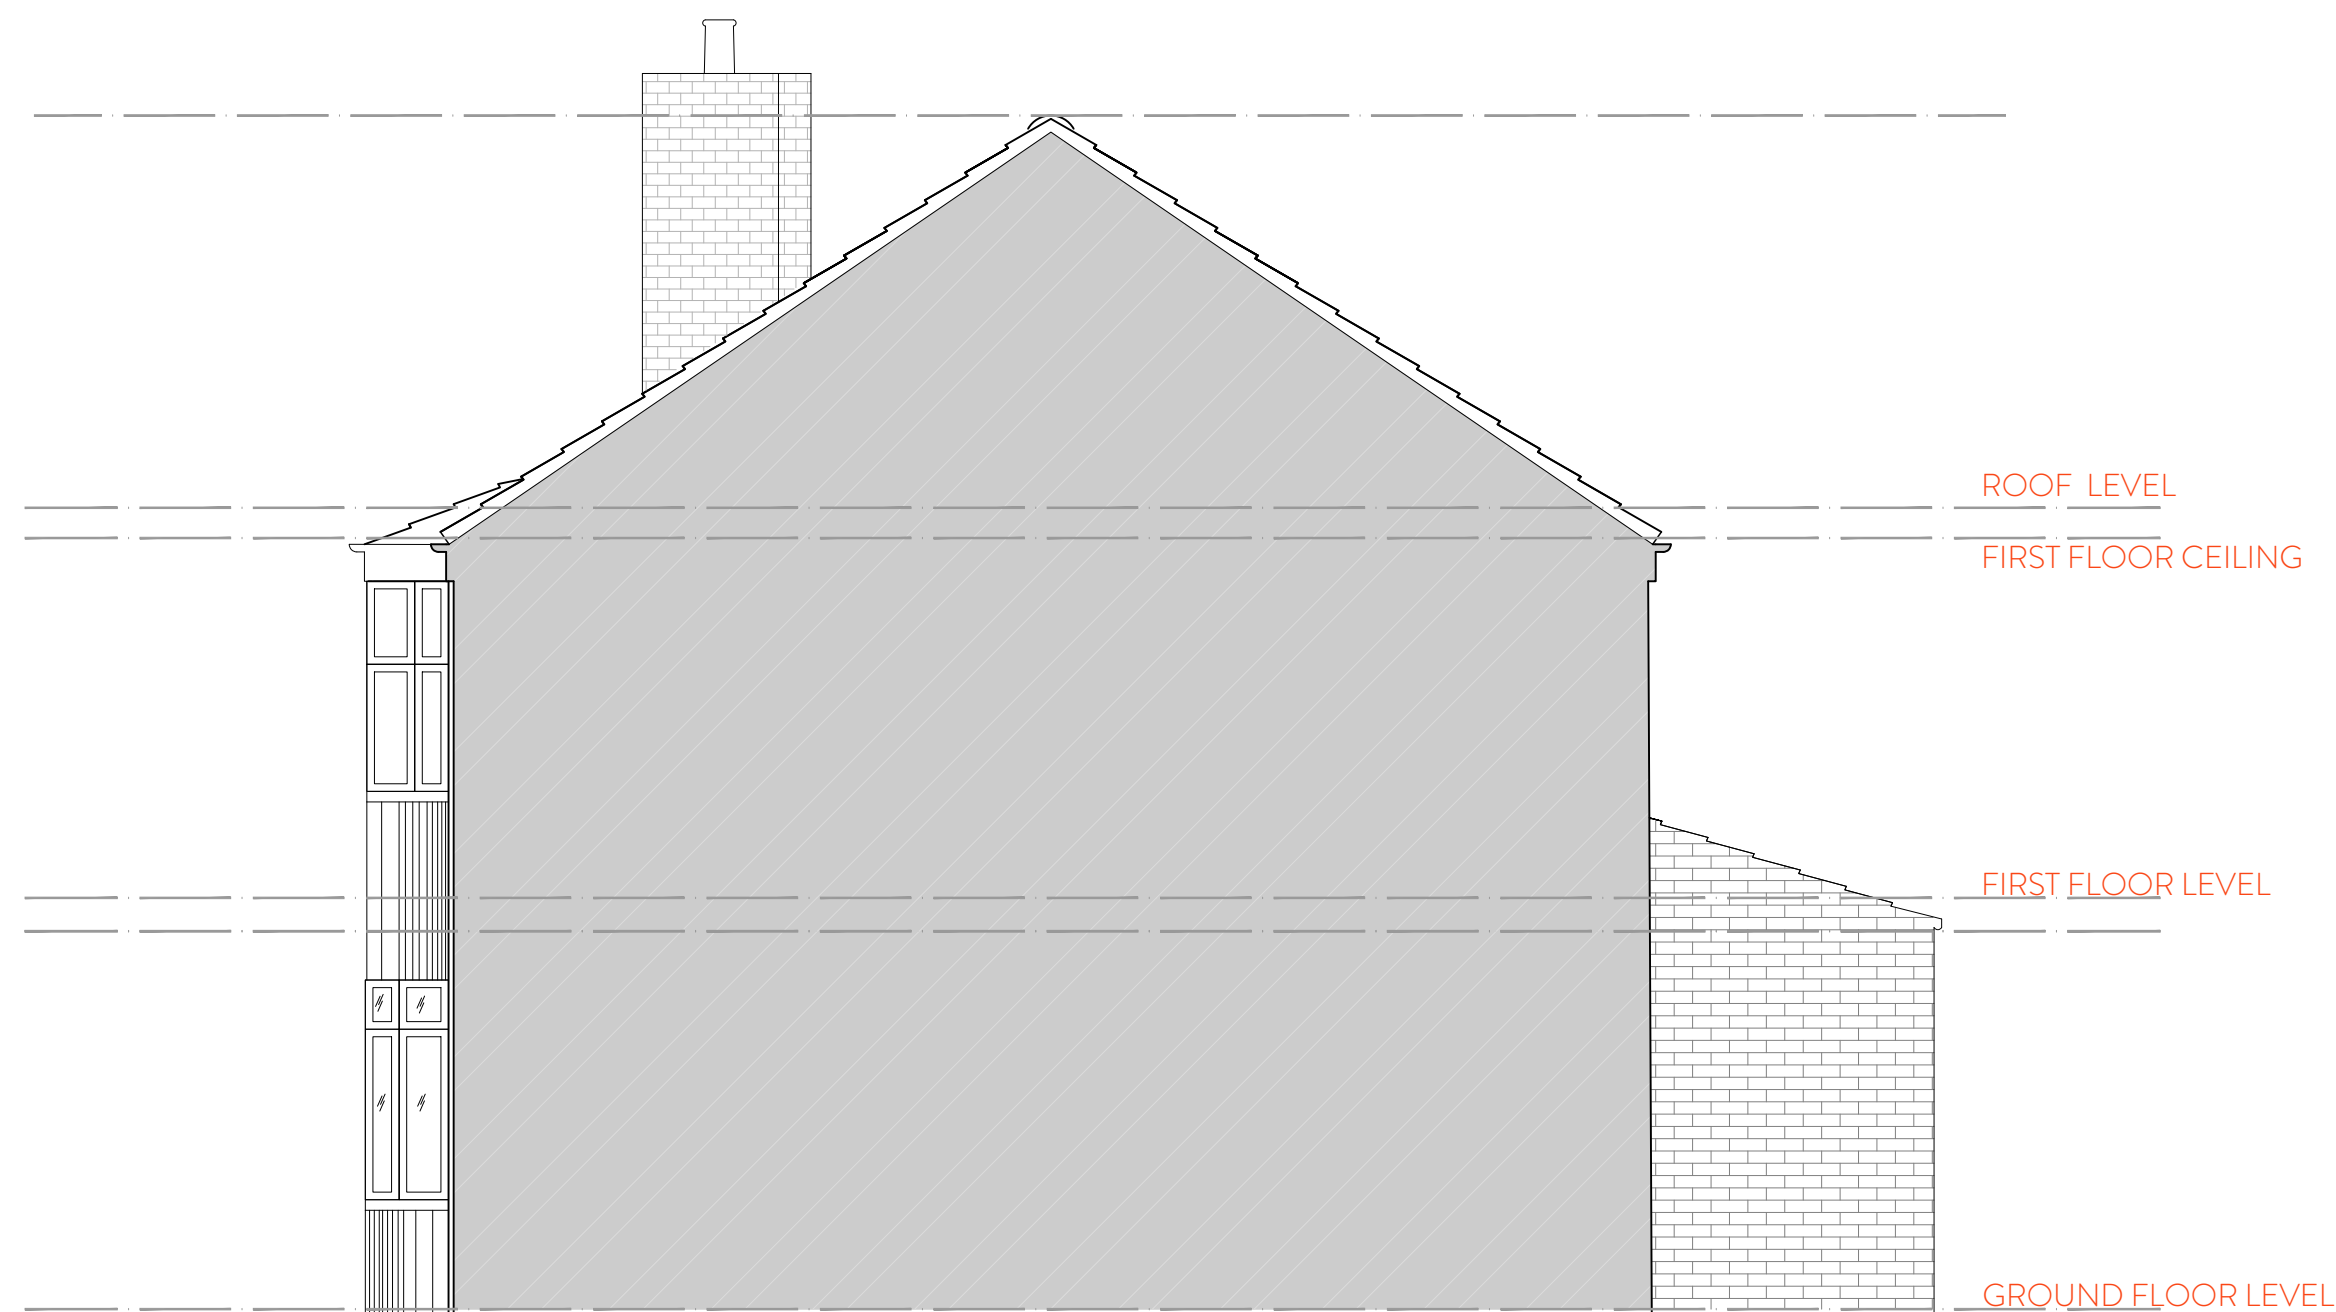

4 EXISTING RIGHT SIDE ELEVATION
SCALE:1/50