

Location Plan
1:500@A1




Proposed Site Plan
1:1250@A1

Legend

- Property Curtilage
- Land Boundary



Proposed Site Plan 1:250@A1

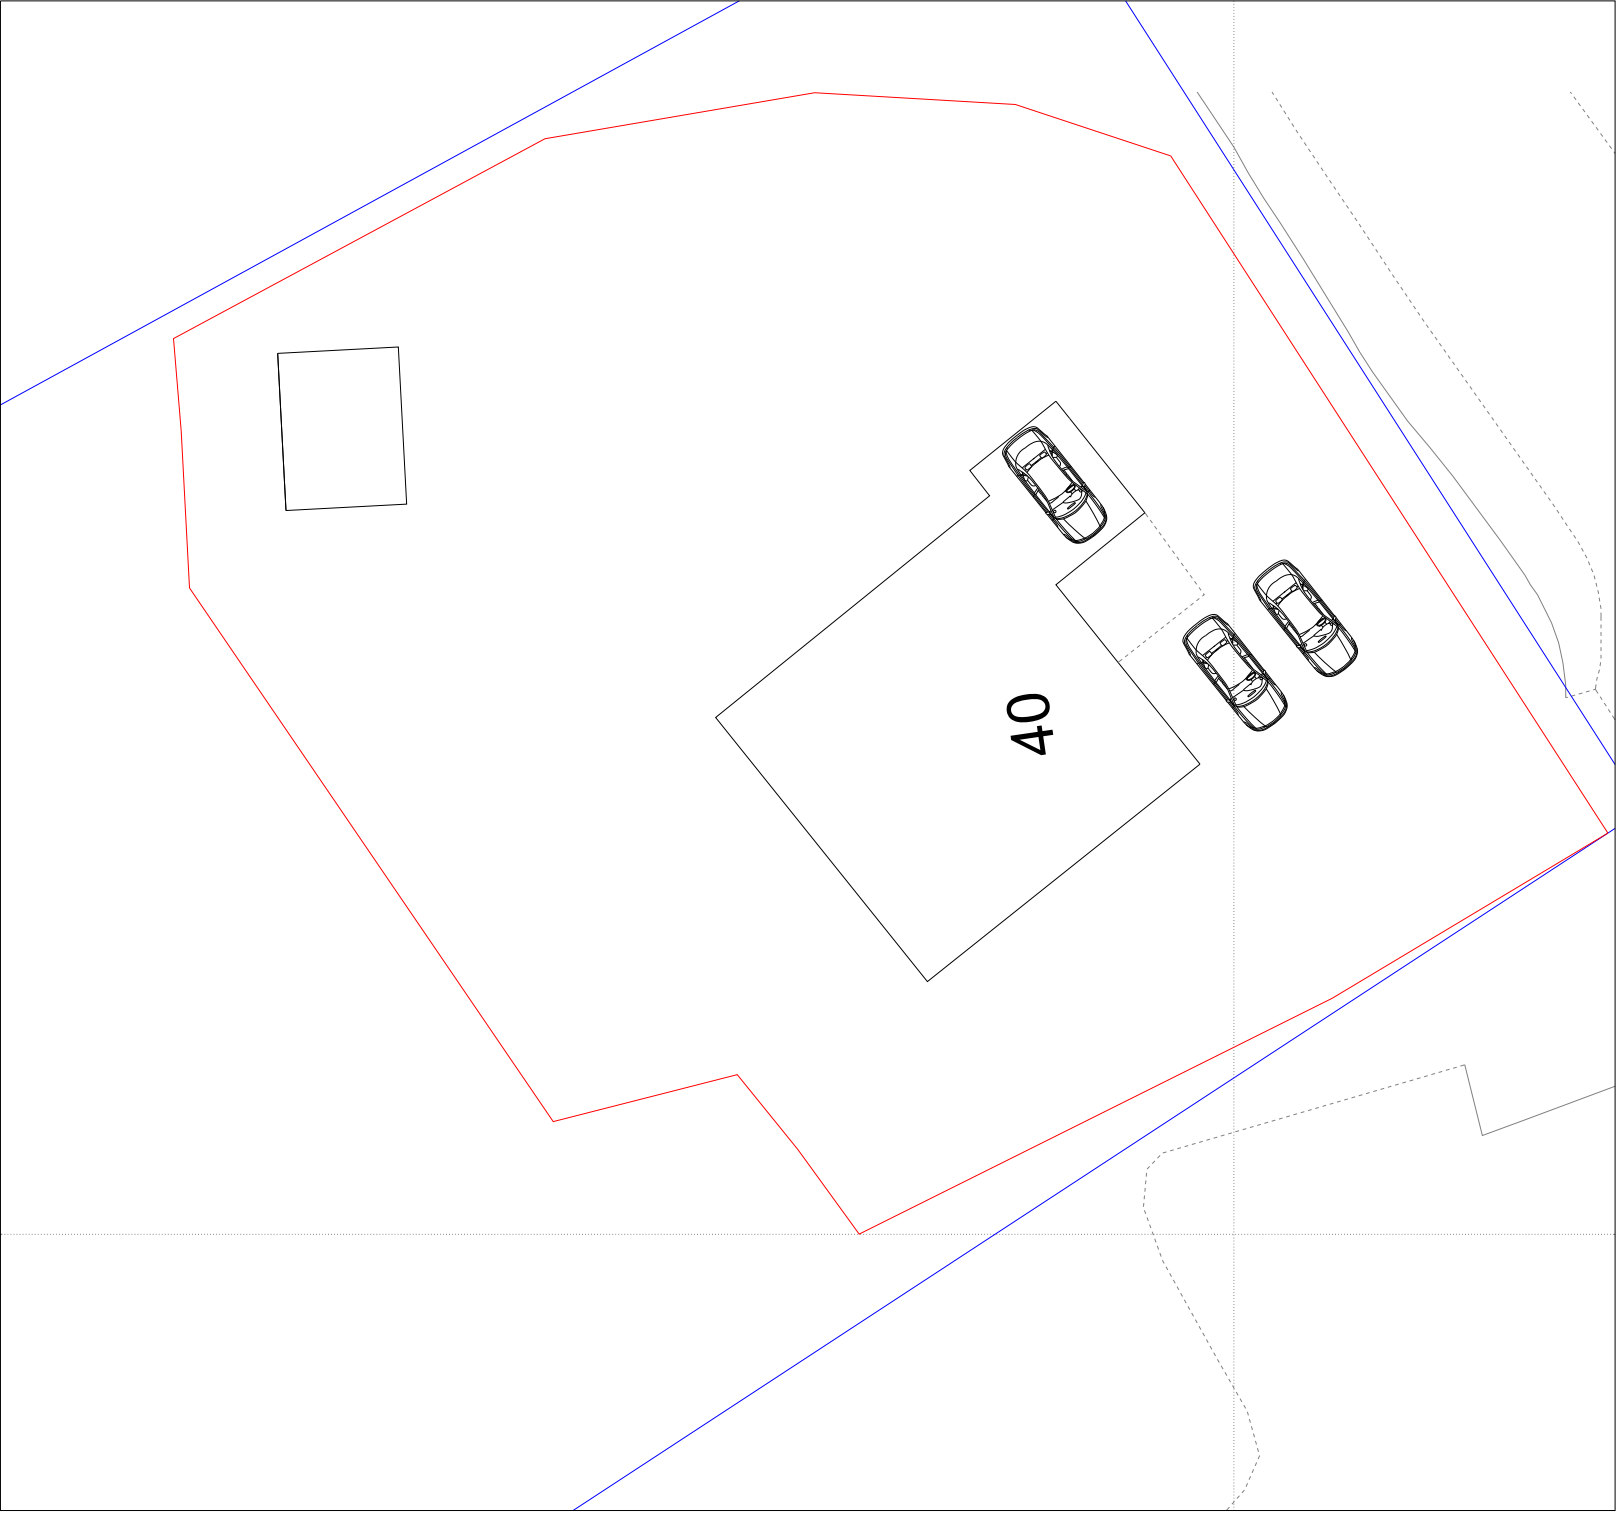

Existing Site Plan 1:250@A1

02	Property curtilage boundary revised.	09.06.21
01	1:1250 proposed site plan added, curtilage boundary and proposed site outlined in red, other client owned land outlined in blue.	14.05.21
Rev. No.	Revision note.	Date.
Title: Location Plan and Existing and Proposed Site Plan		
Project: 40 Bury New Road Ramsbottom BL0 0BY		
Client: Mick Satiar 40 Bury New Road Ramsbottom BL0 0BY		
Scale: Indicated.	Designed: AW	Drawn: JW
		Date: 01.04.2021
Drawing No. JCBD-21-207- 5. Rev02		
 J C Building Design Ltd Tel: 01706 872797 / 07824 871086 enquiries@jcbuildingdesign.co.uk		