



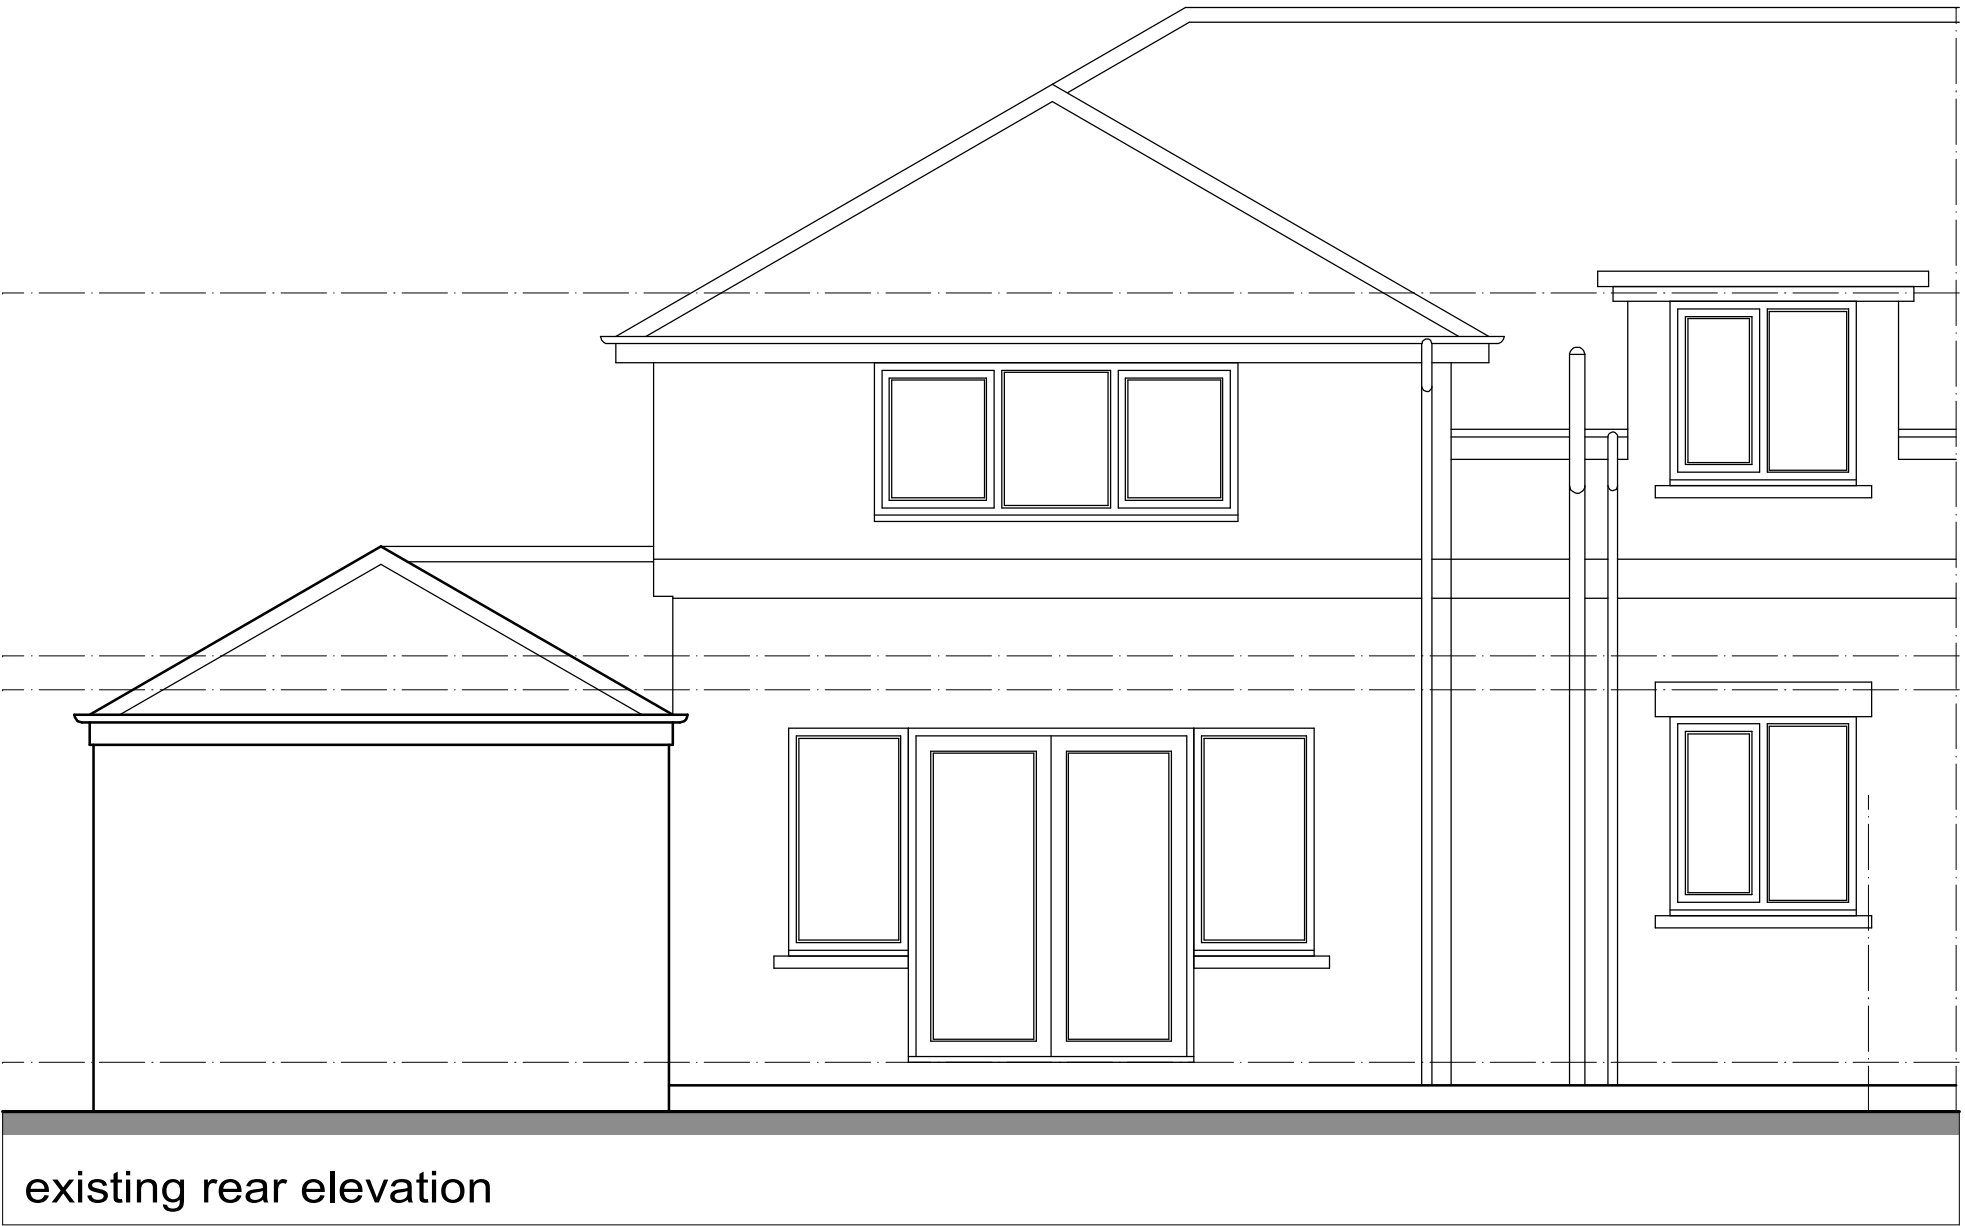


existing rear elevation




existing side elevation

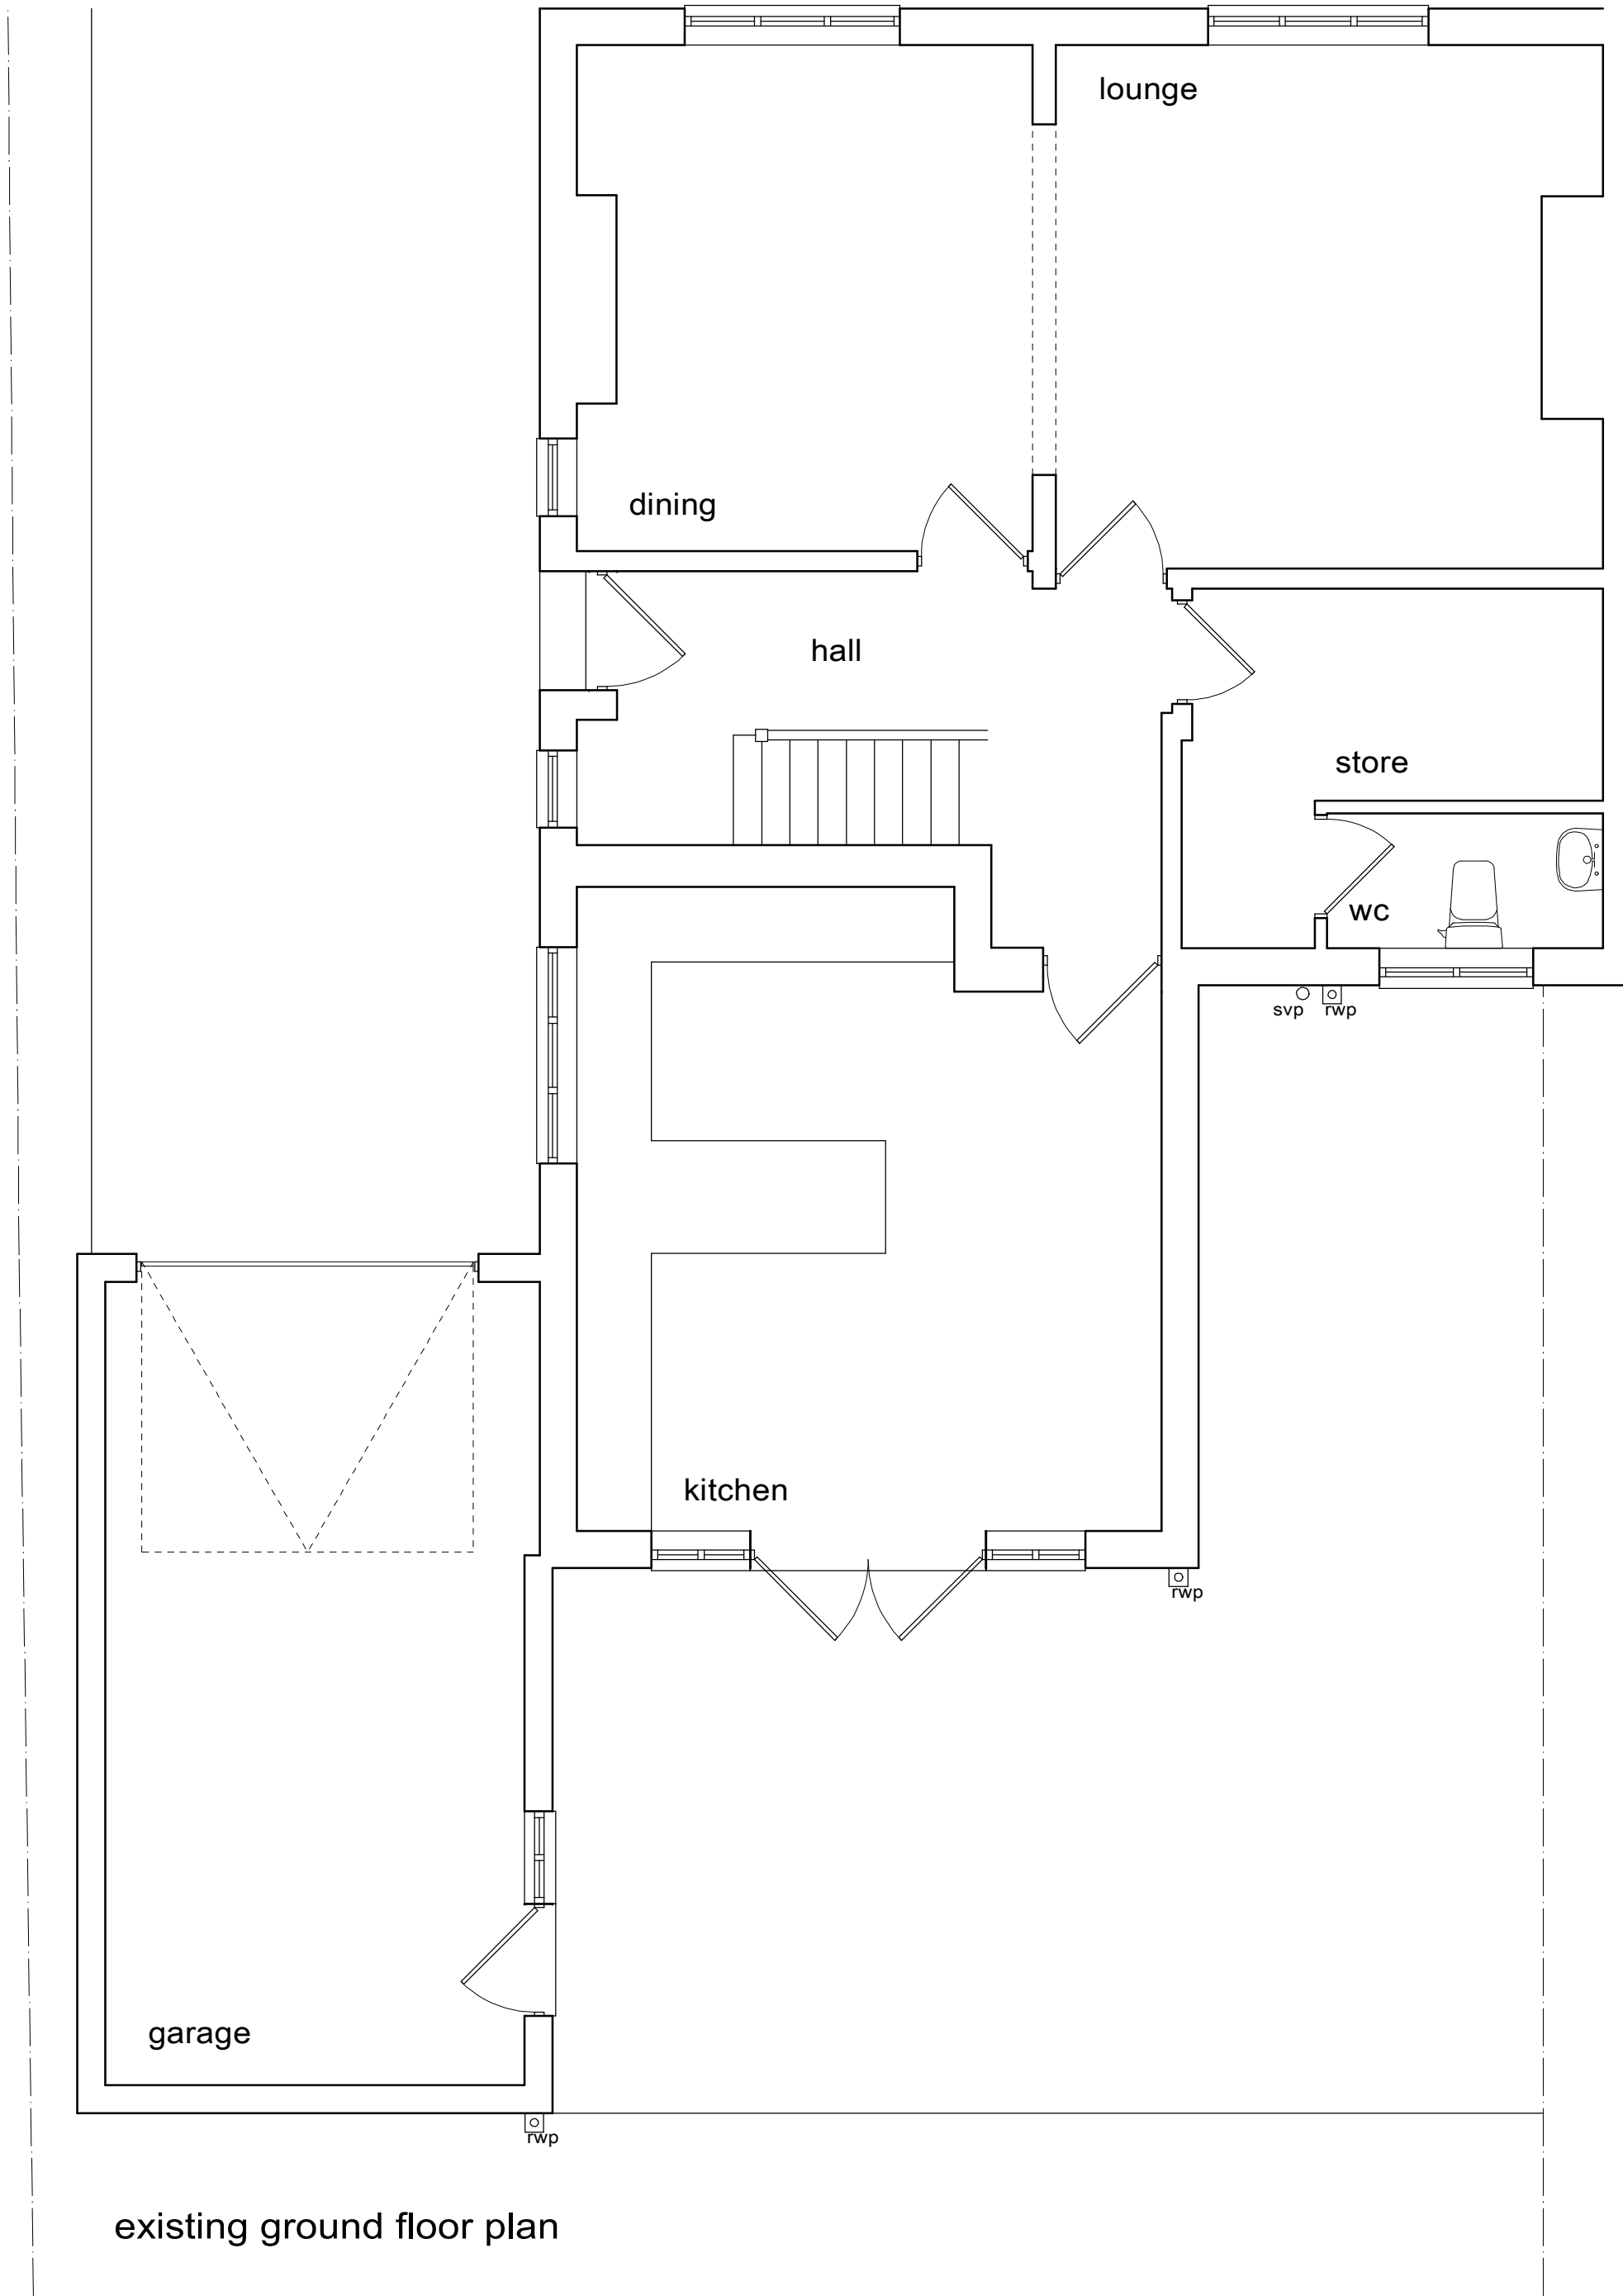

existing ground floor plan

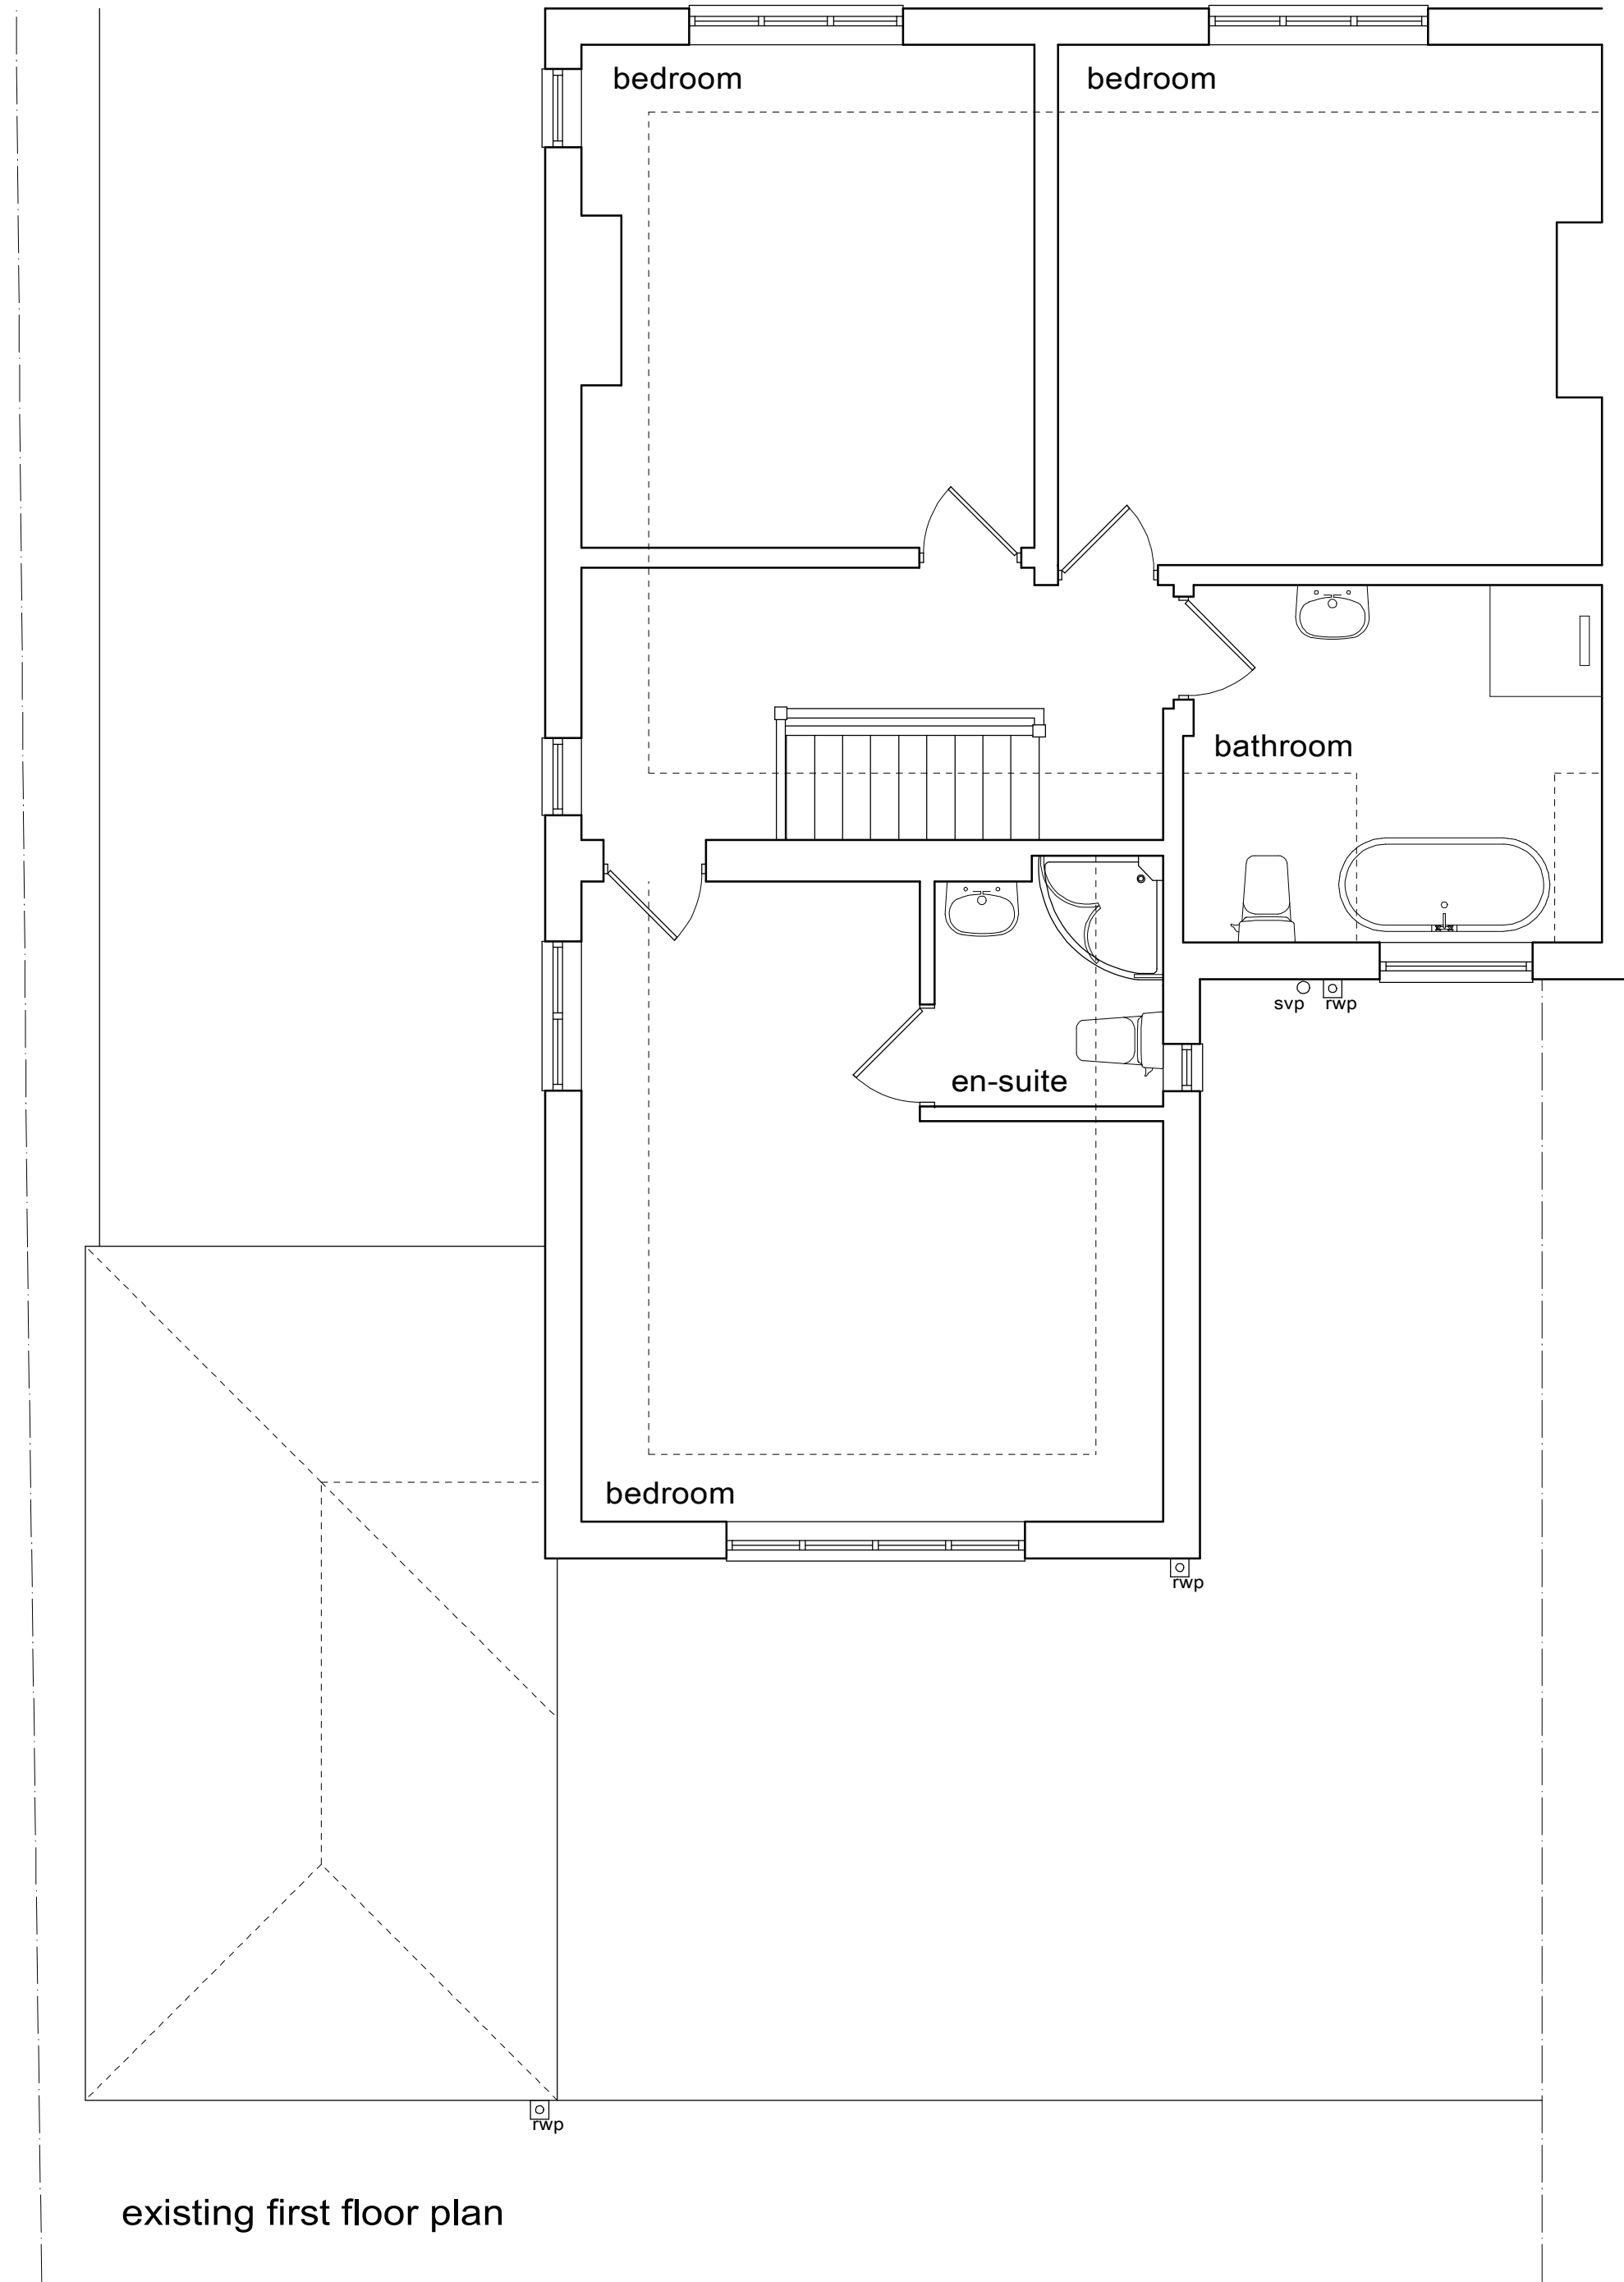

existing first floor plan

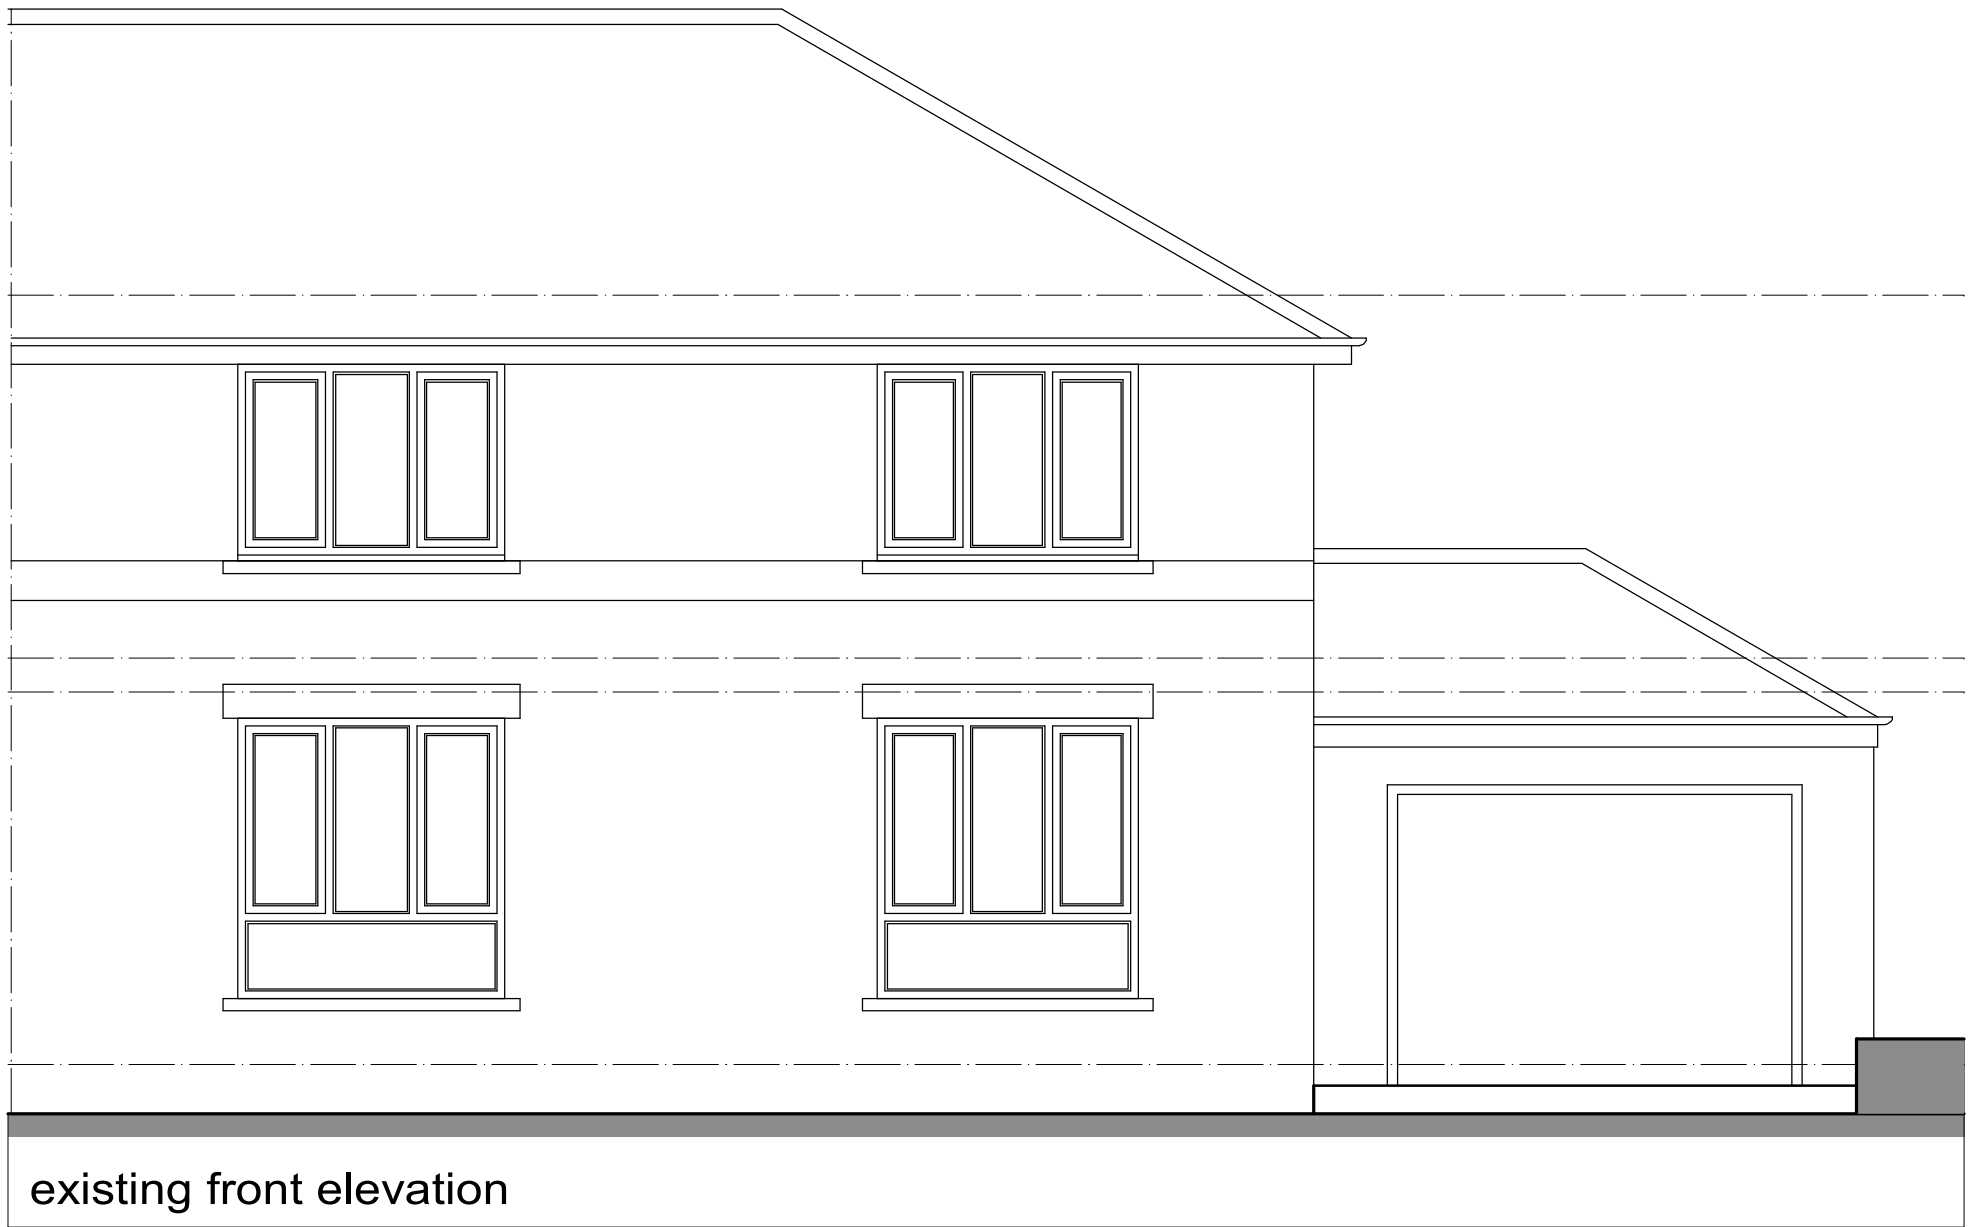

existing front elevation

This drawing has been prepared for the sole purpose of obtaining Planning Permission and Building Regulation Approval ONLY. All structural calculations are to be checked by structural engineer prior to construction.

All dimensions & details are to be checked on site prior to construction, any discrepancies reported to ExtensionsNW prior to any work undertaken. Any work undertaken prior to full planning & building regulation approval is at the builders own risk. ExtensionsNW will not be held responsible for any problems arising.

This drawing is the copyright of ExtensionsNW and any reproduction in whole or part is strictly forbidden.
Plotted on 28/03/2022
ExtensionsNW reserve the right to modify and make necessary alterations dependent on site conditions.

D		
C		
B		
A		
DATE		

SCALE 1:50	DATE Feb 2022
DRAWN JDJ	PP B.R
CUSTOMER	
Miss R Mattana	
PROJECT	
Extensions to the rear and side	
LOCATION	
14 Ringley Road West, Whitefield. M26 1DJ.	
LOCAL AUTHORITY	

ExtensionsNW

3 Cribden Street, Rawtenstall, Boscobel, BB4 6EJZ
Mob: 07968438495
Web: www.extensionsnw.co.uk E-mail: jae@extensionsnw.co.uk

JOB No.	REV.
3048 - 01	